


┌

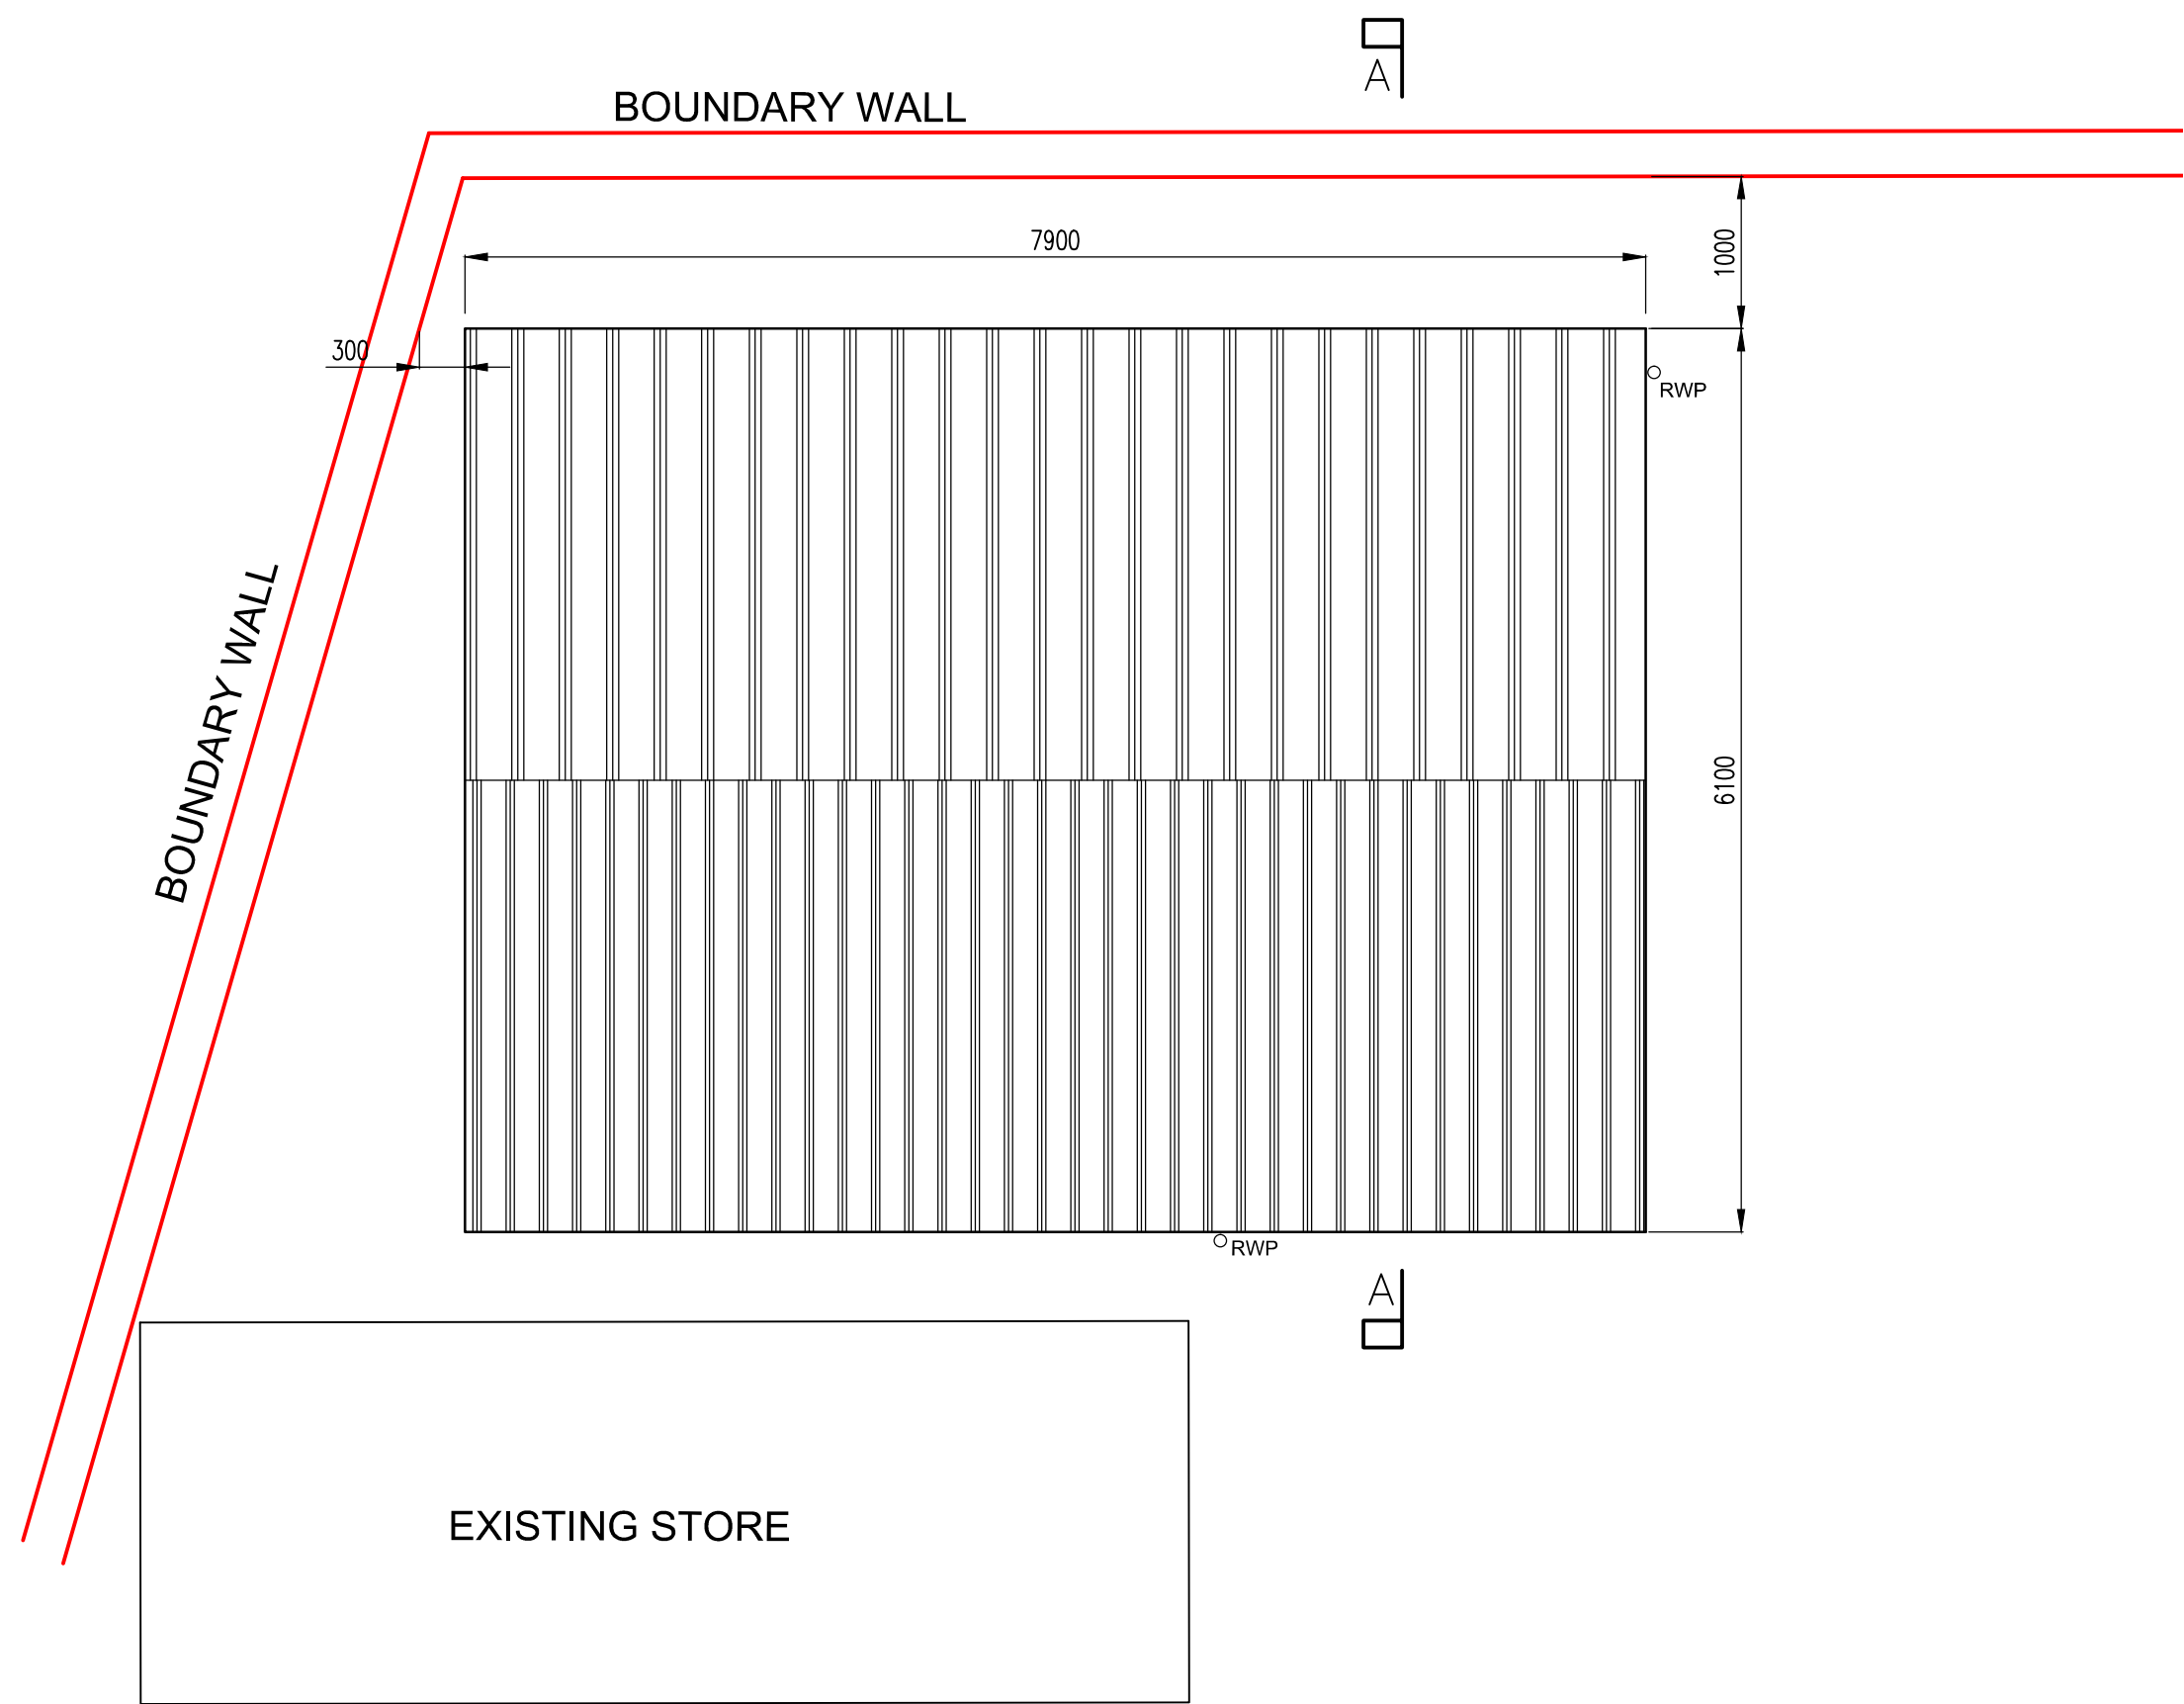

status			
PLANNING			
A	Issued for Planning	ARC	10.06.19
	revision	by	date

4 Whitebirk Close
Greenmount
Bury BL8 4HE
07977 924318
andrew@arcconsult.co.uk

Civil & Structural Engineer

client		GREENMOUNT SCOUT GROUP	
project		PROPOSED NEW GARAGE GREENMOUNT OLD SCHOOL	
drawing		ROOF PLAN	
drawn	ARC	date	MAR 2019
approved		date	
scale	1:50	A3	
drawing no	203.103		
revision	A		
dept.			