


Copyright of this drawing is vested in BM Architectural and it must not be copied or reproduced without written permission. All dimensions and areas are to be taken from this drawing. DO NOT SCALE OFF THIS DRAWING. BM Architectural are to be advised of any variation between drawings and site conditions. All dimensions and levels should be taken from the drawings. All dimensions and levels should be taken from the drawings.

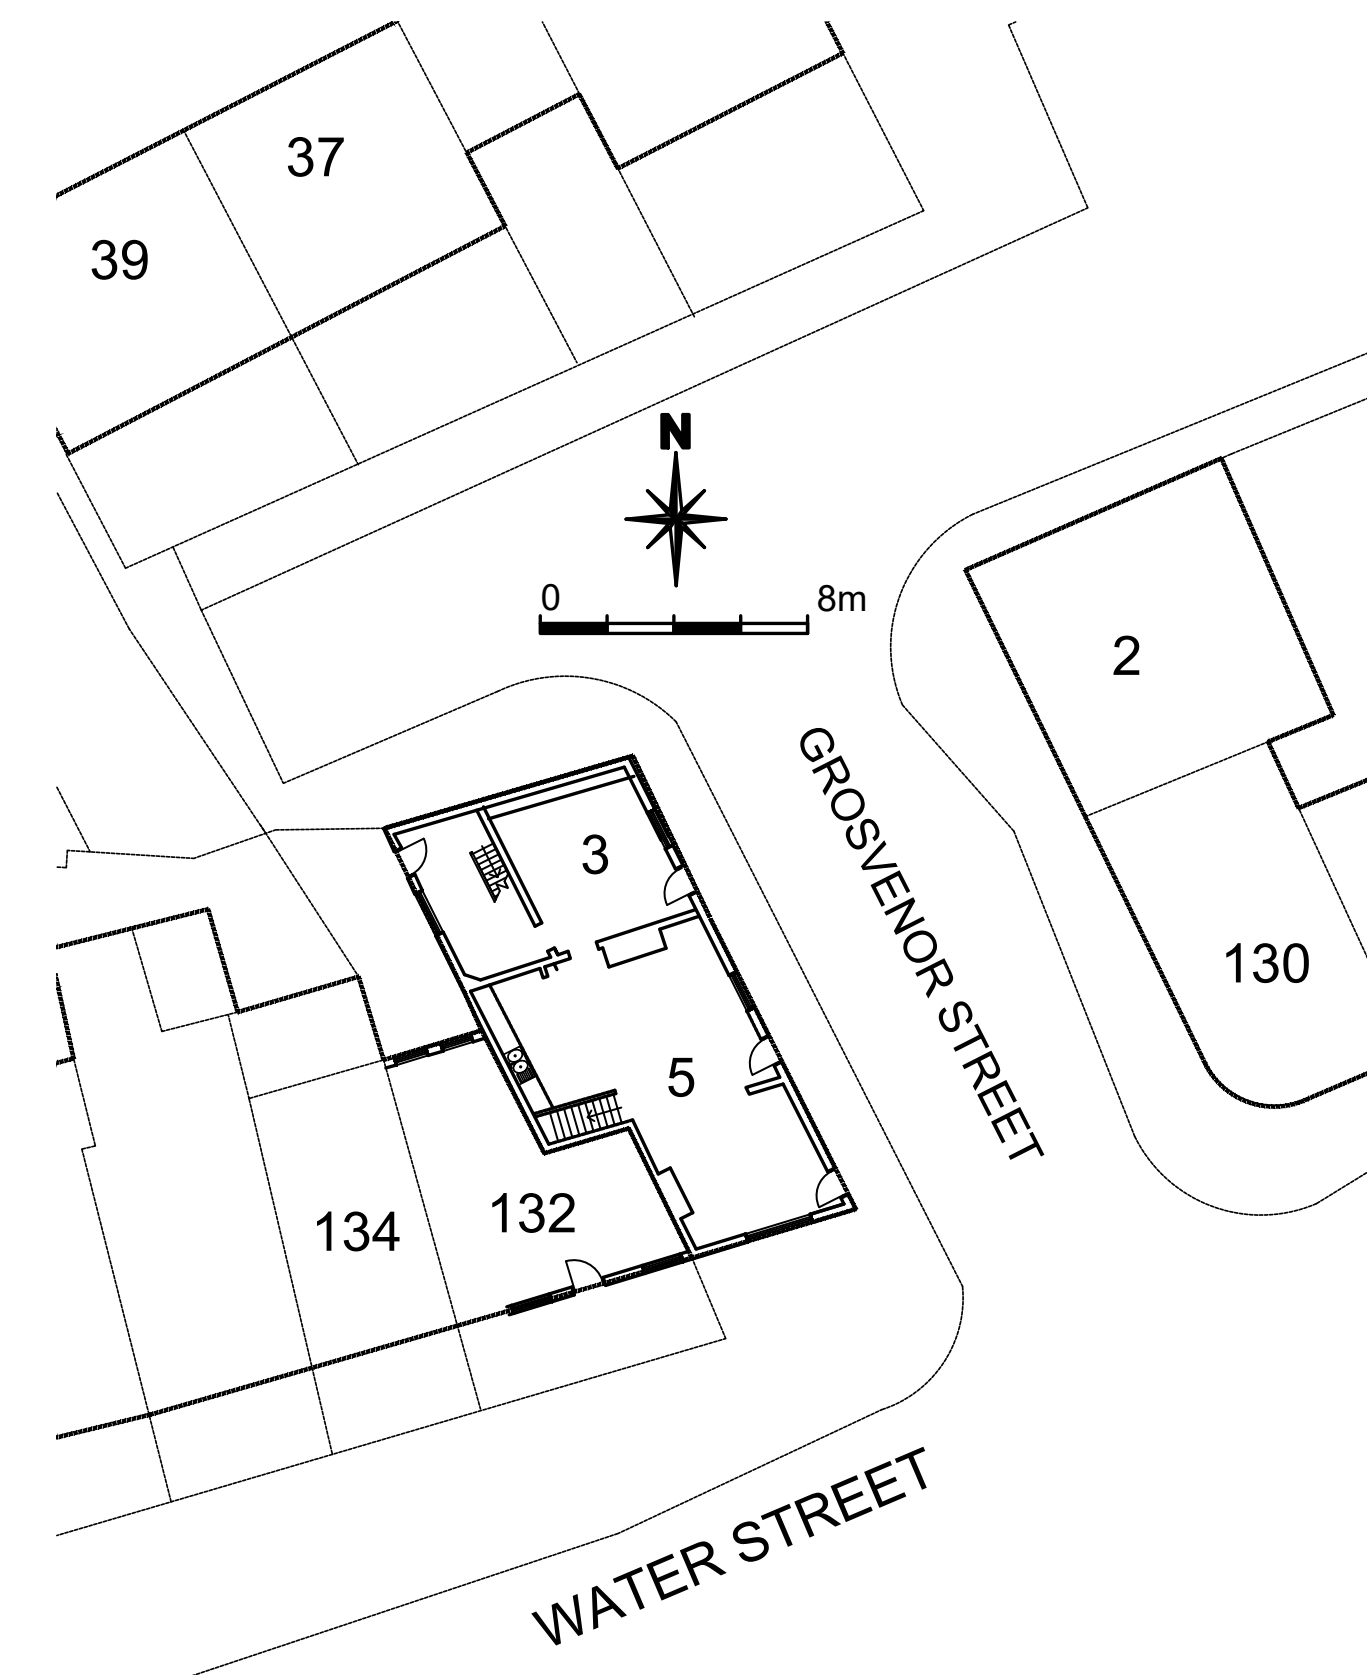

SITE/ BLOCK PLAN
SCALE- 1:200@A1

[REV:] DATE: [DETAILS:]

BM ARCHITECTURAL DESIGNS,
APARTMENT 8,
224 GREAT CLOWES STREET,
MANCHESTER M7 2ZS
TEL: 07415 493002

email- benjamin.maguire10@gmail.com

Project: CONVERSION OF EXISTING COMMERCIAL
PREMISES INTO 2x TERRACED HOUSES
AND 1x SHOP AT 3 AND 5 GROSVENOR
STREET, RADCLIFFE, BURY M26 4BE

Title: PROPOSED PLANS


Client: CASSEL AND FLETCHER
PROPERTY MANAGEMENT

Scale: 1:50@A1 Date: 08/ 2022 Drawn: BM


Status: PLANNING

Drawing no: BM/0822/GROS/PL3A Rev:

Architectural Design/ Planning/ Construction/ Building Regs

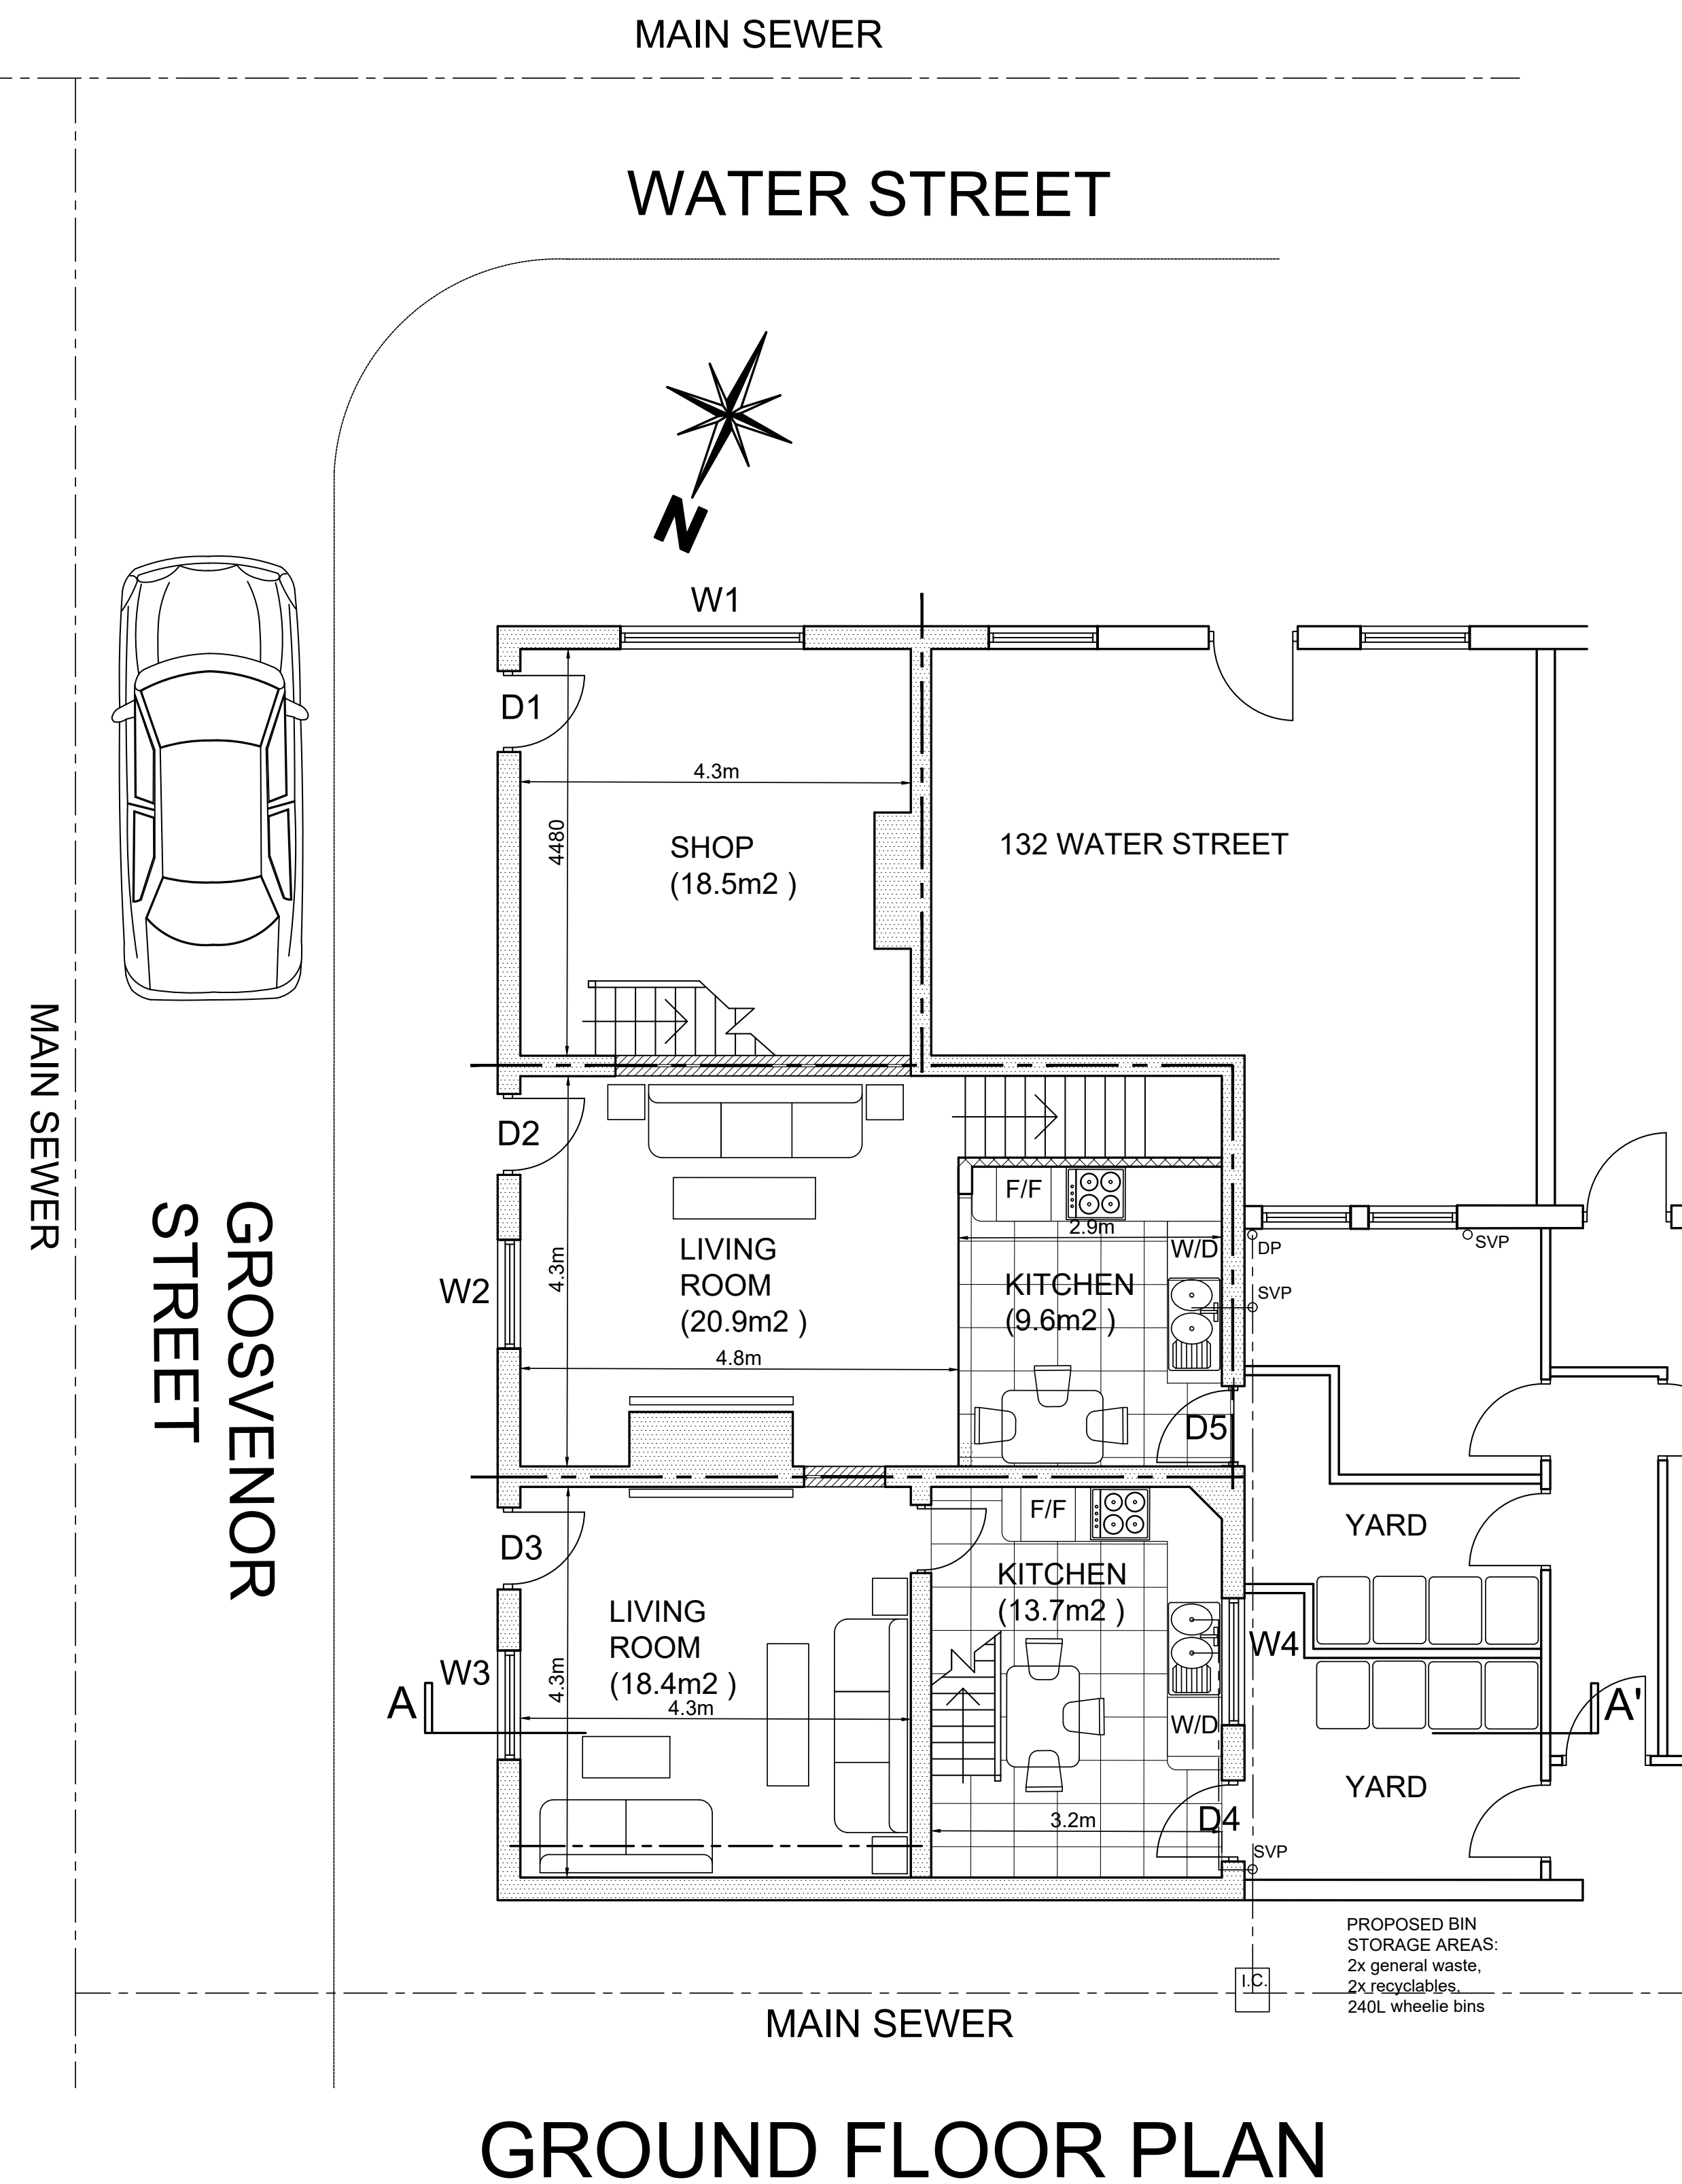

GROUND FLOOR PLAN

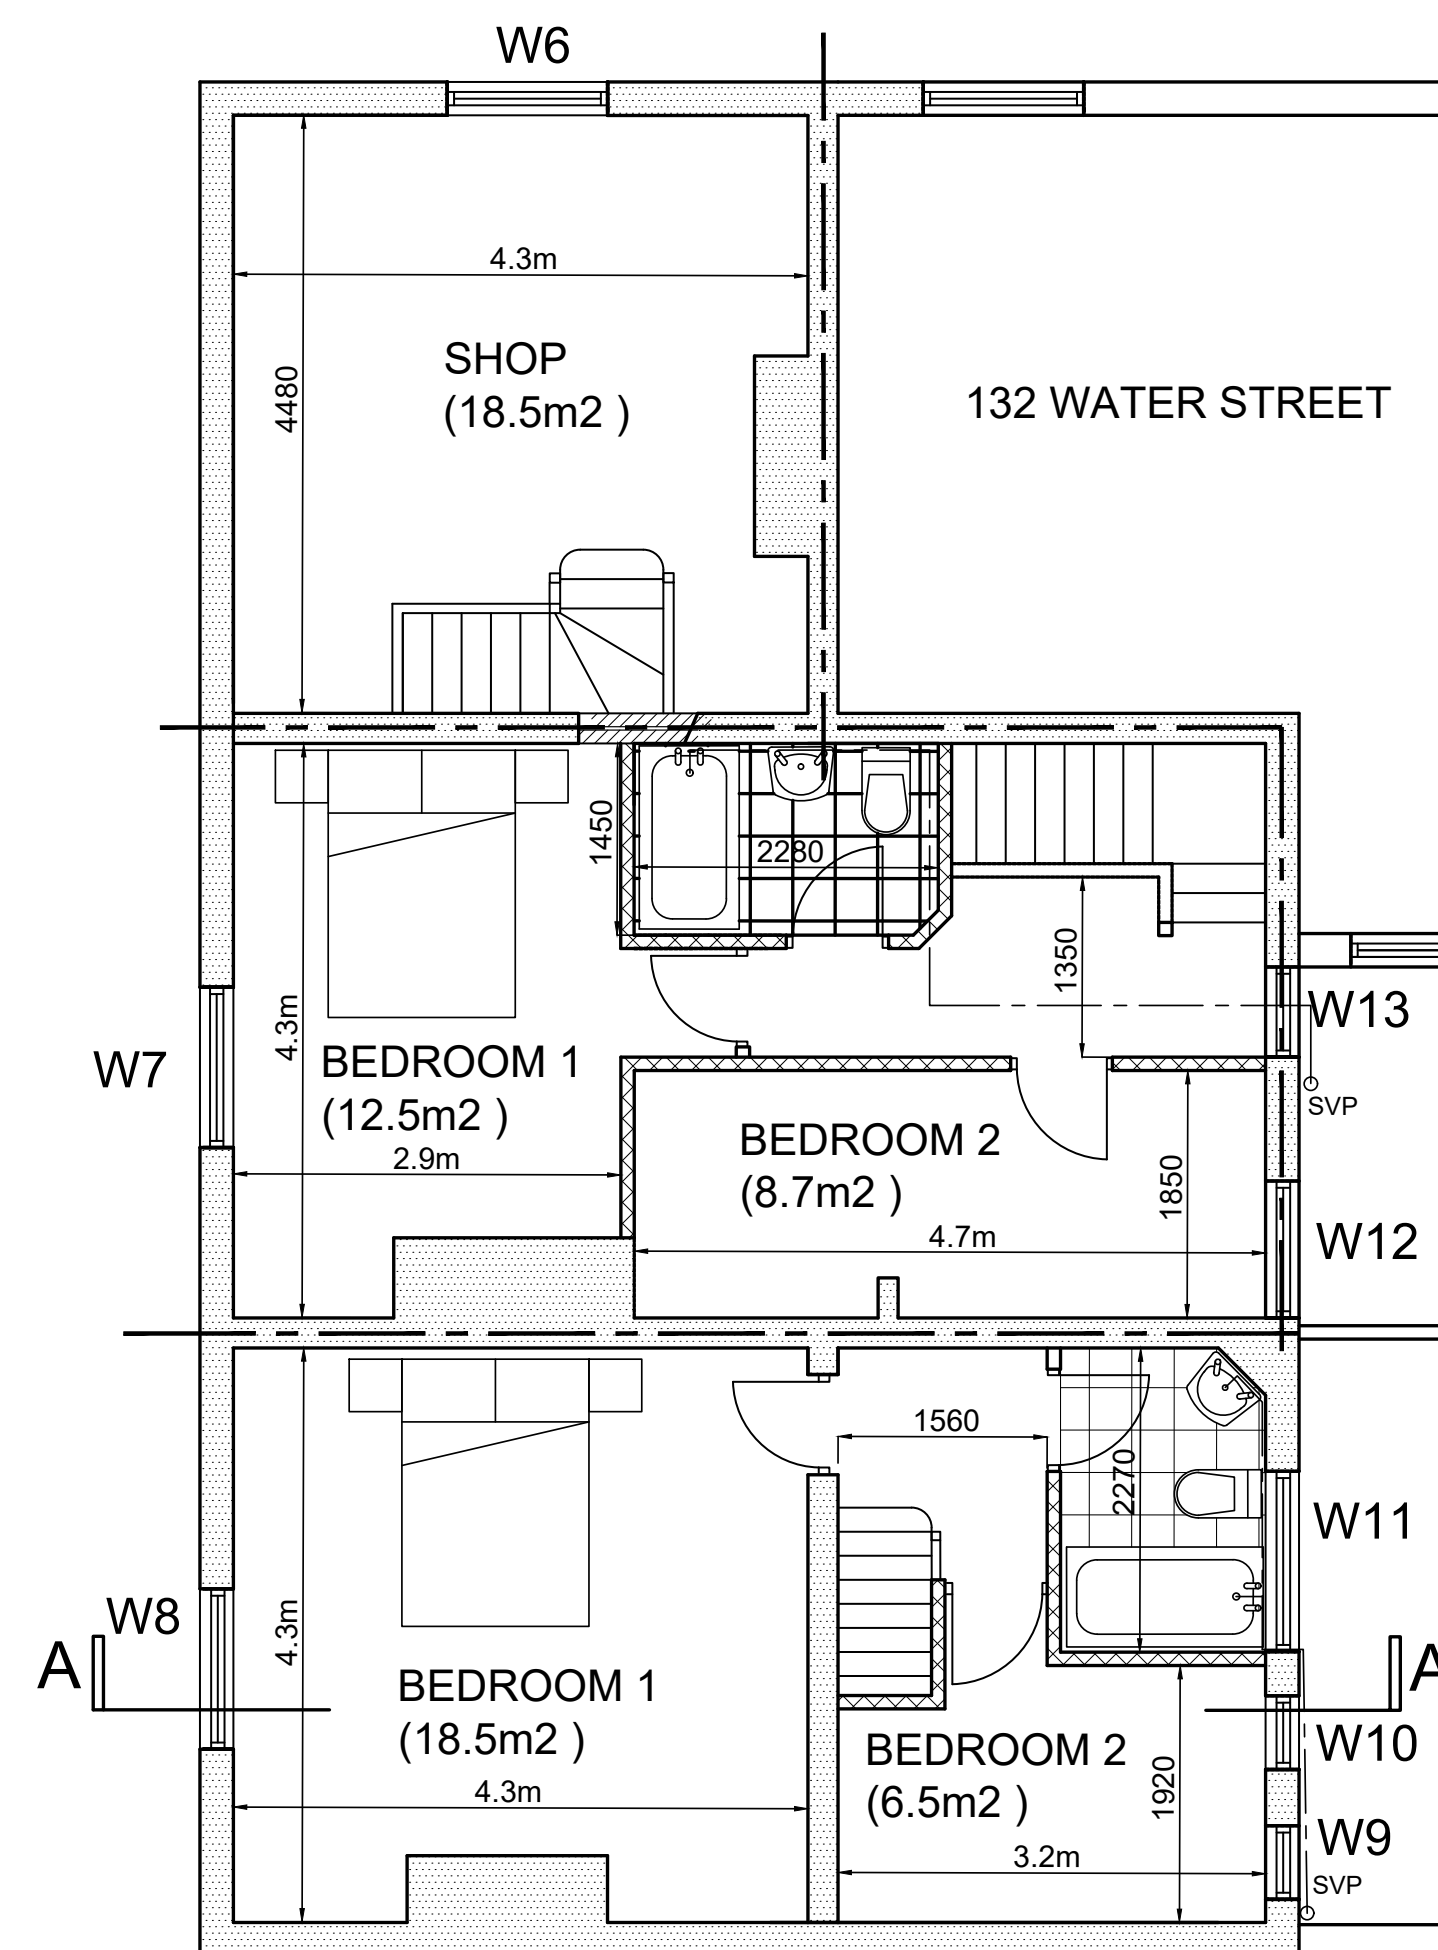

FIRST FLOOR PLAN