
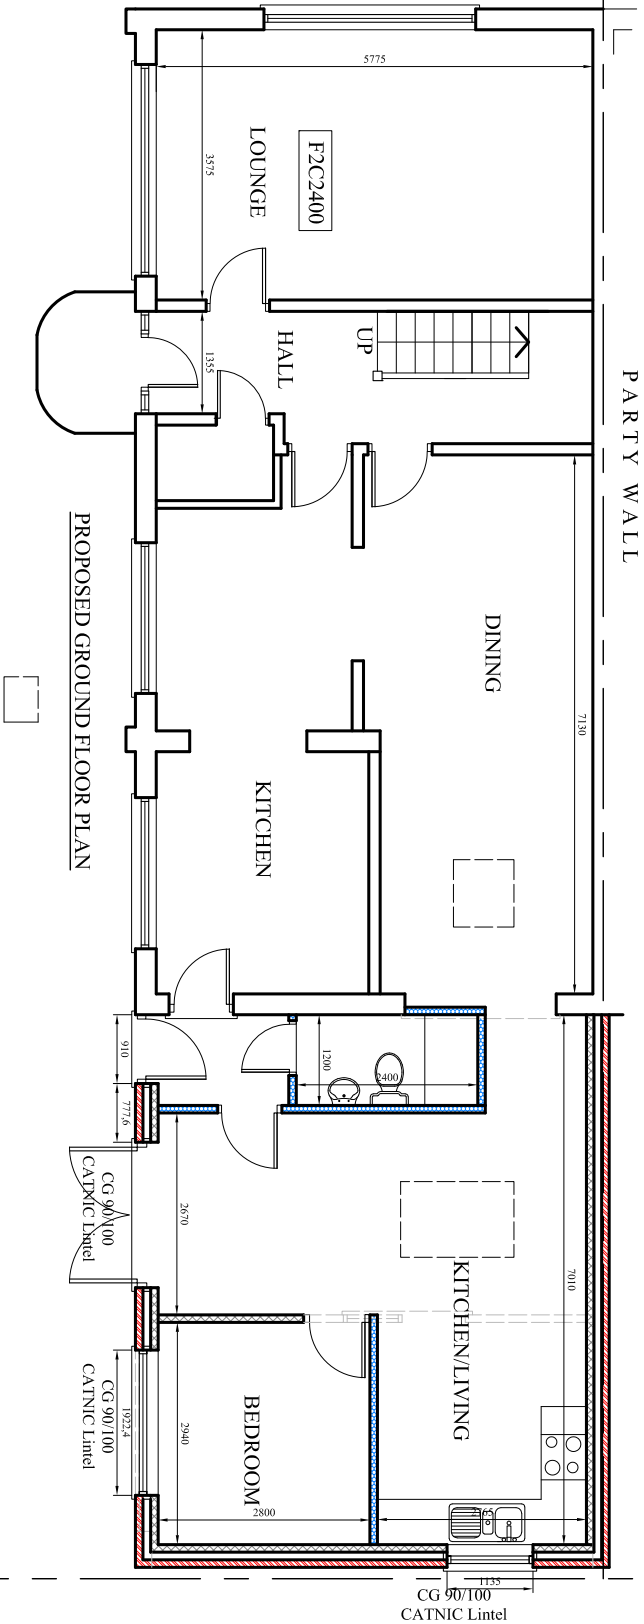


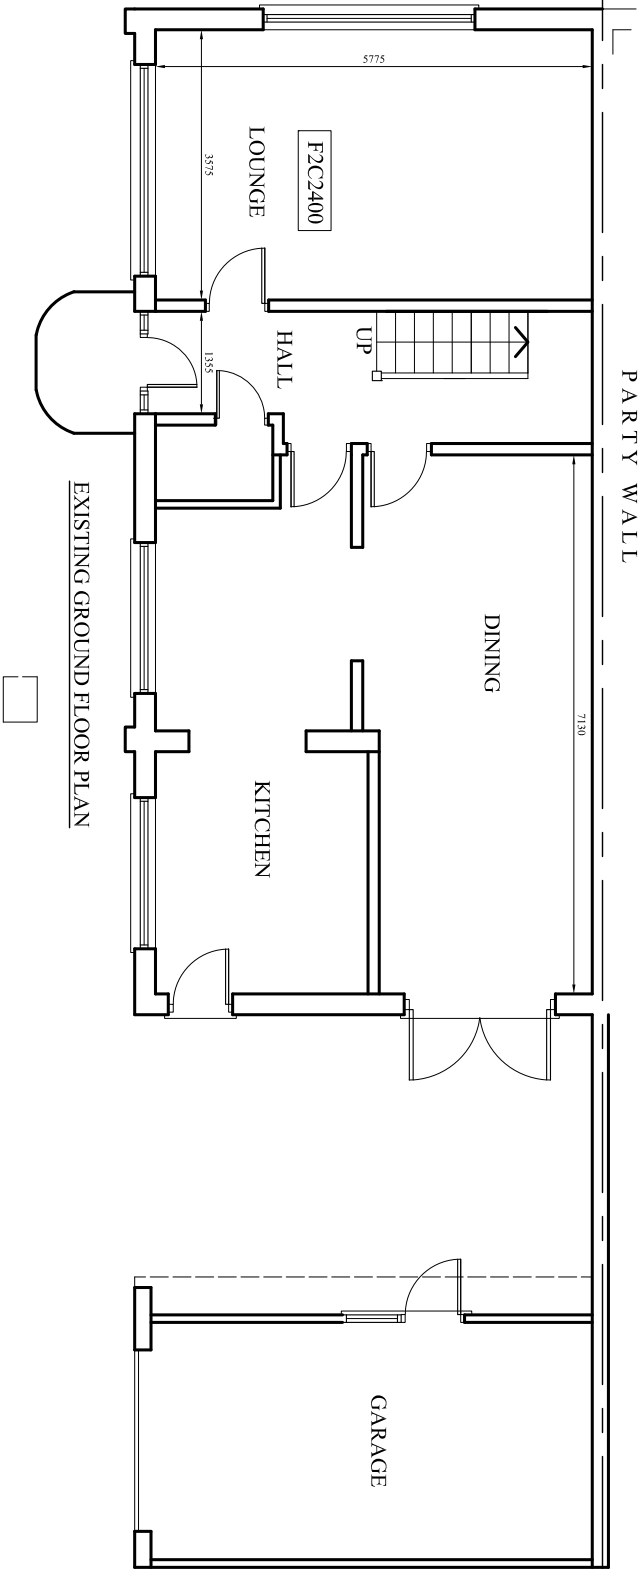

PROJECT

1 Thurston Close, Bury
BL9 8NW

CLIENT

Mr. Ghulam Sarwar

DRAWING TITLE

Floor Plan

JOB No

DRAWING No
NA-P01

SCALE DATE REVISION

1:100@A3 Sep. 2026
DRAWN CHECKED BY -

t: 0782 895 3405

e: nadesignandbuilds@gmail.com