

SOUTH WEST

SOUTH EAST

NORTH EAST

NORTH WEST

EXISTING ELEVATIONS 1 : 100



SOUTH WEST


SOUTH EAST

NORTH EAST


NORTH WEST

PROPOSED ELEVATIONS 1 : 100


- MATERIALS
- ROOF - CONCRETE ROOF TILES TO MATCH EXISTING
 - EXTERNAL WALLS - BRICKWORK TO MATCH EXISTING
 - WINDOWS - OBSCURE GLAZING TO SIDE WINDOWS
 - EXTENSION TO DRIVE - PERMEABLE SURFACING

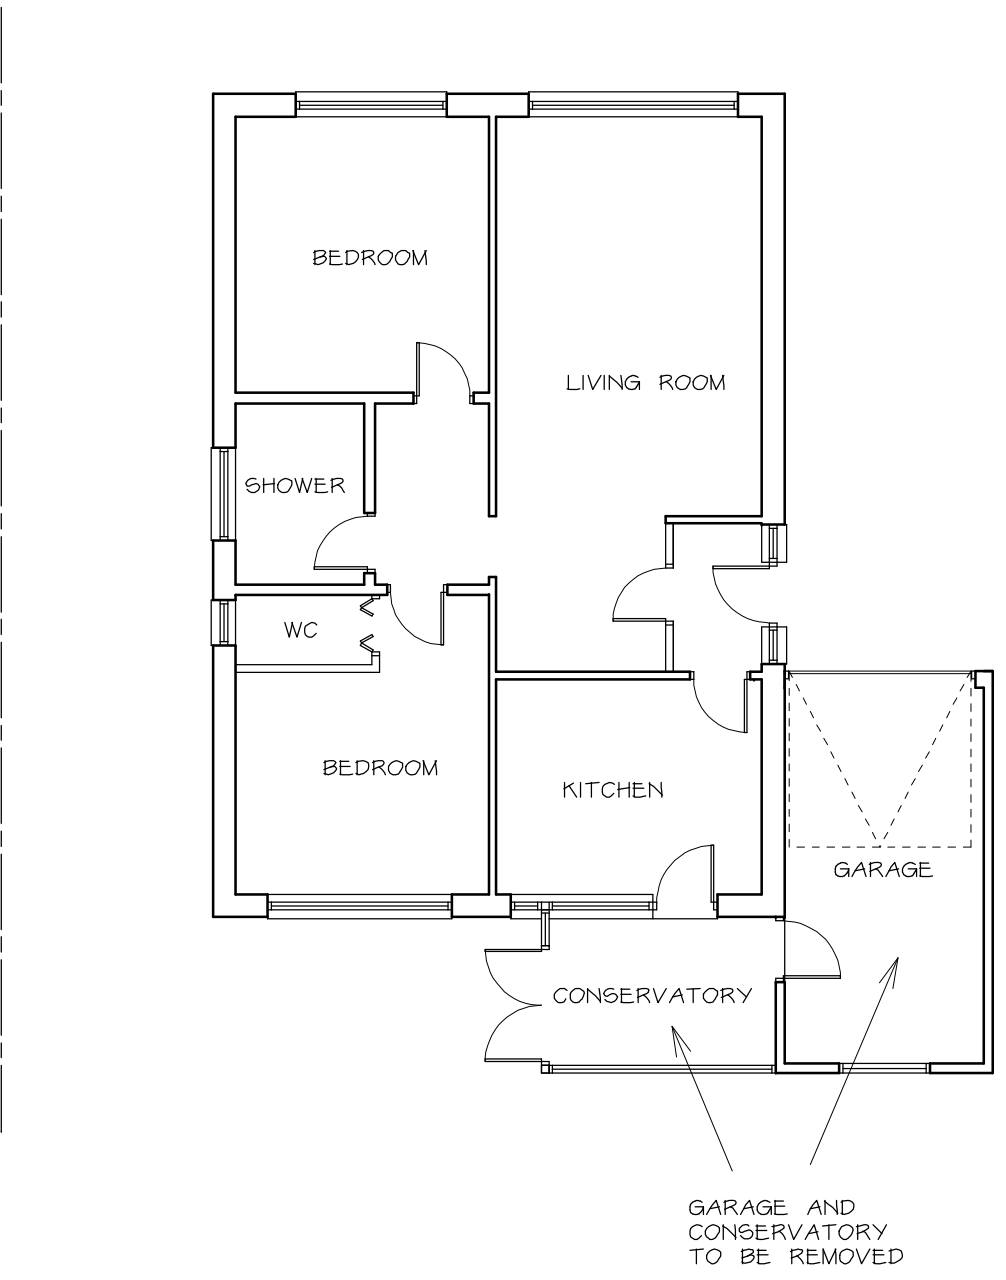

EXISTING GROUND FLOOR PLAN 1 : 100


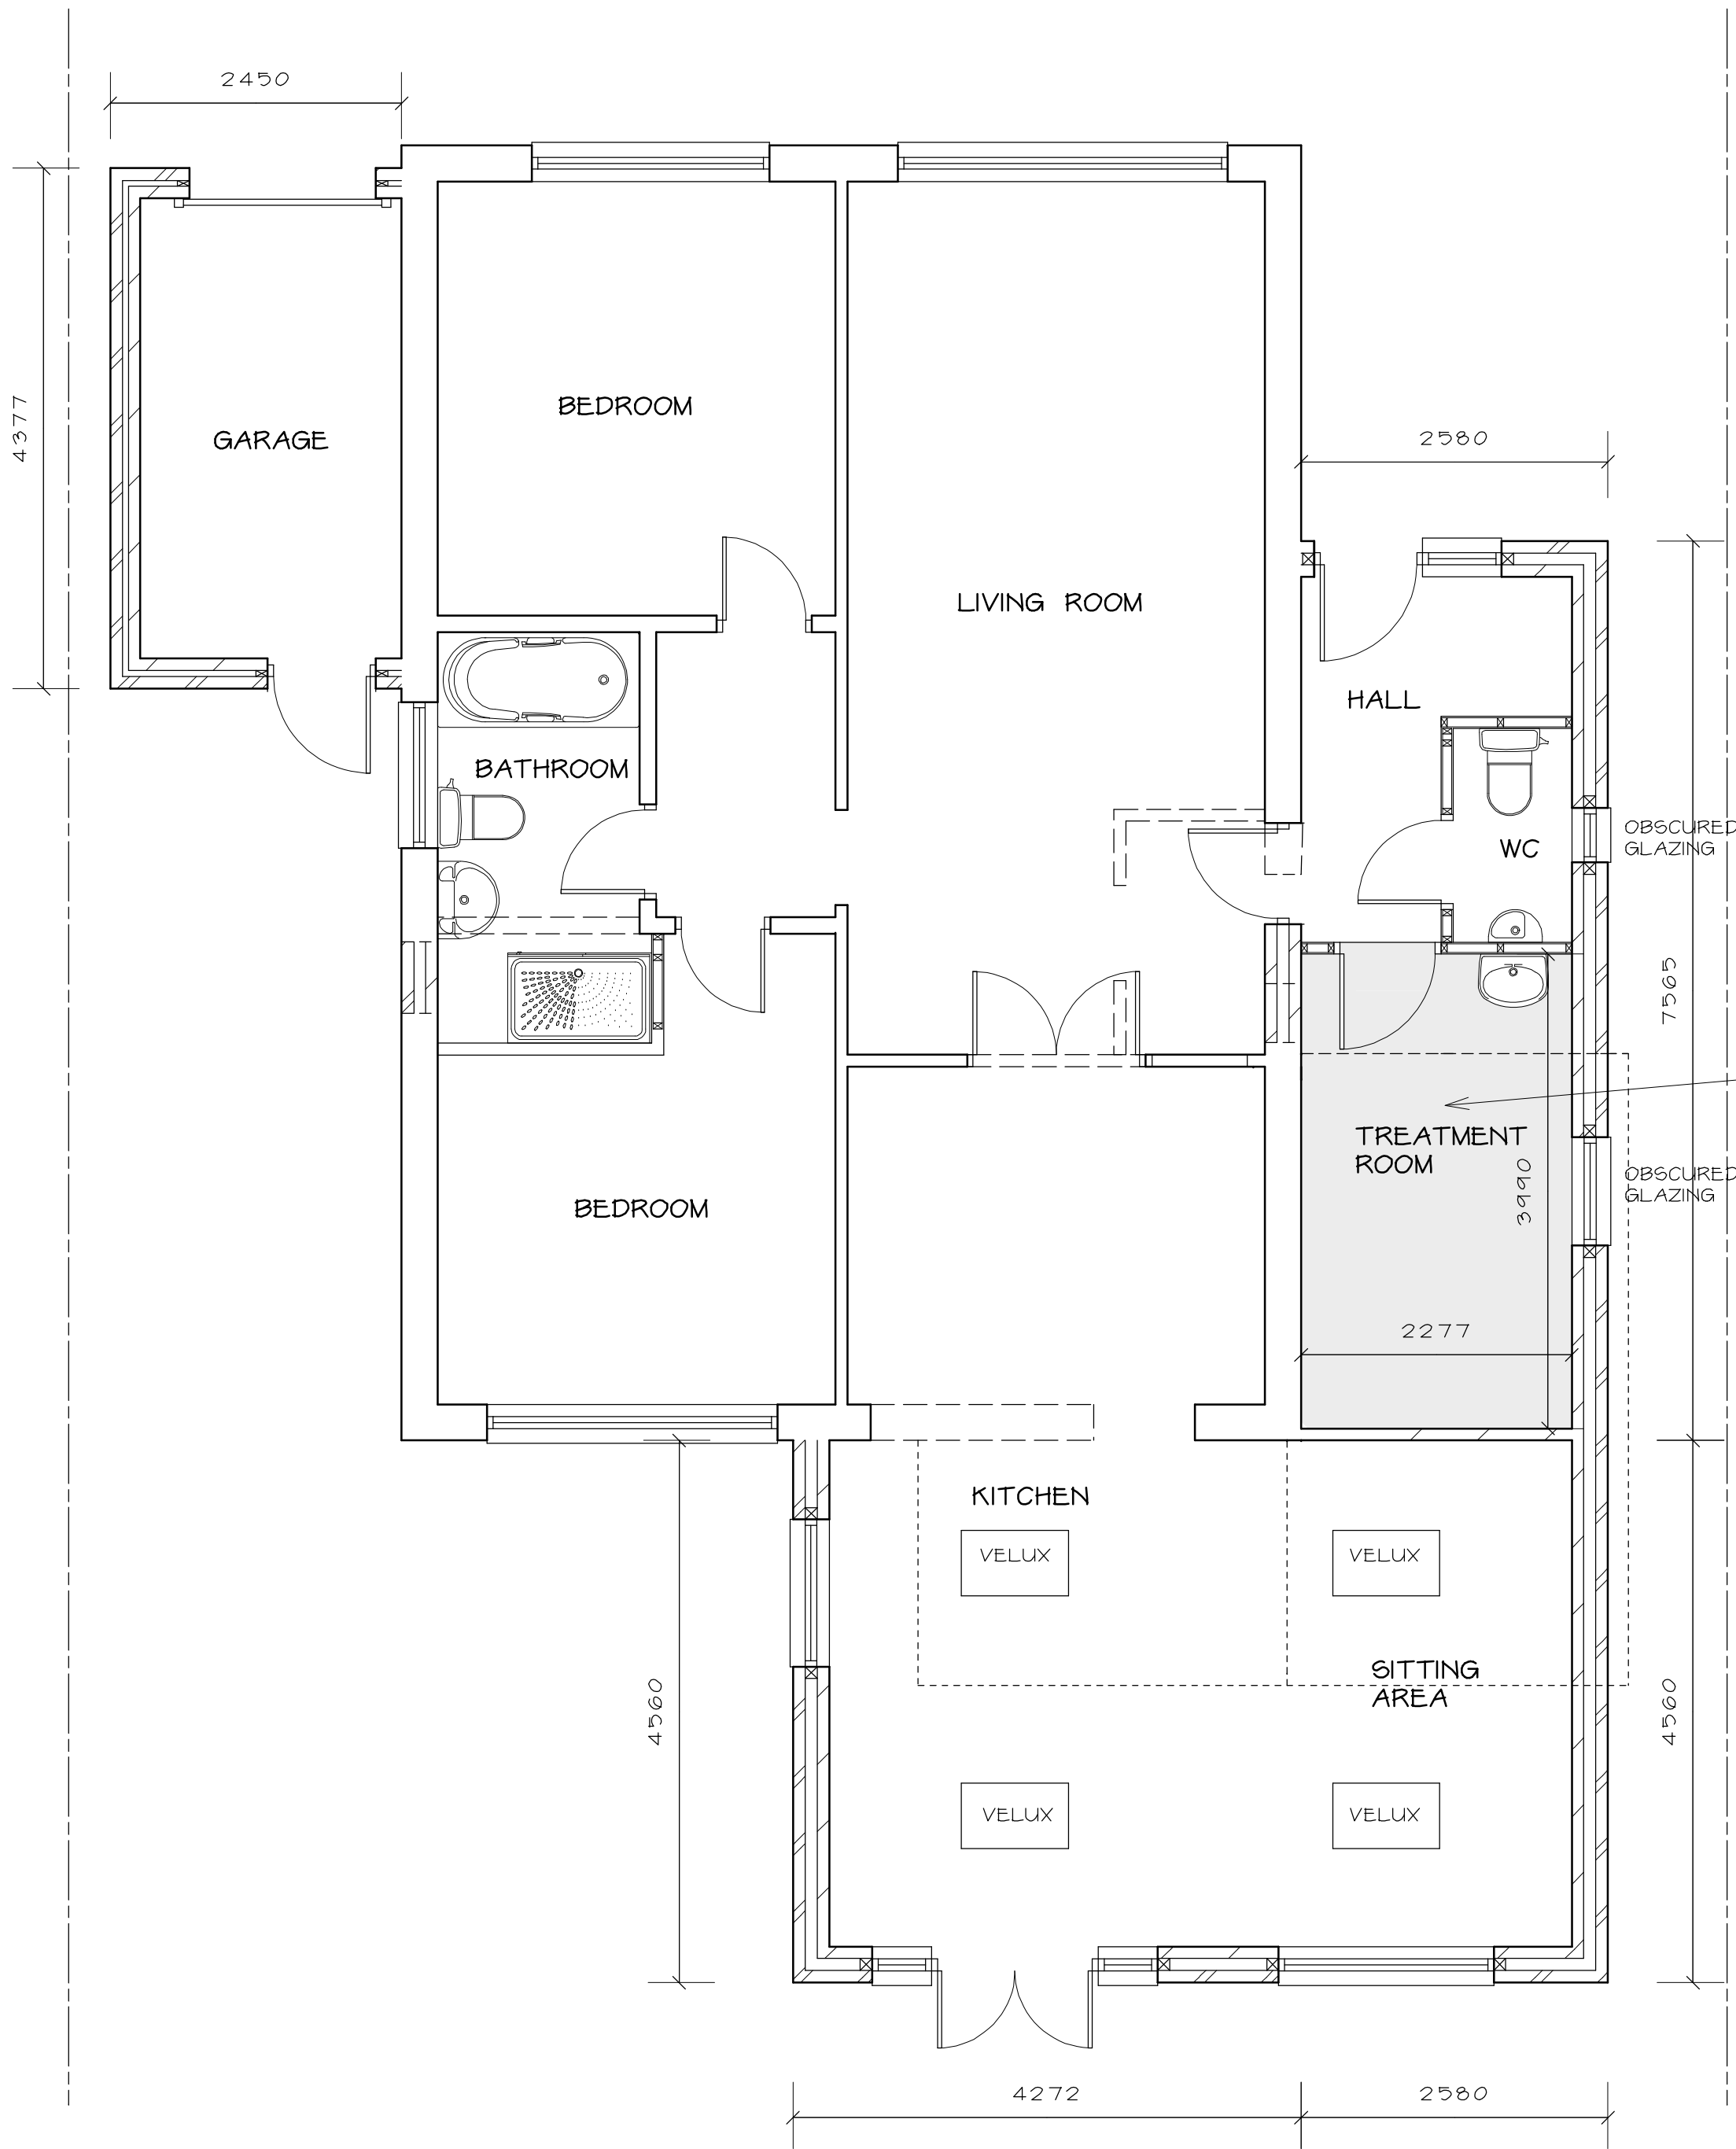


PROPOSED GROUND FLOOR PLAN 1 : 50

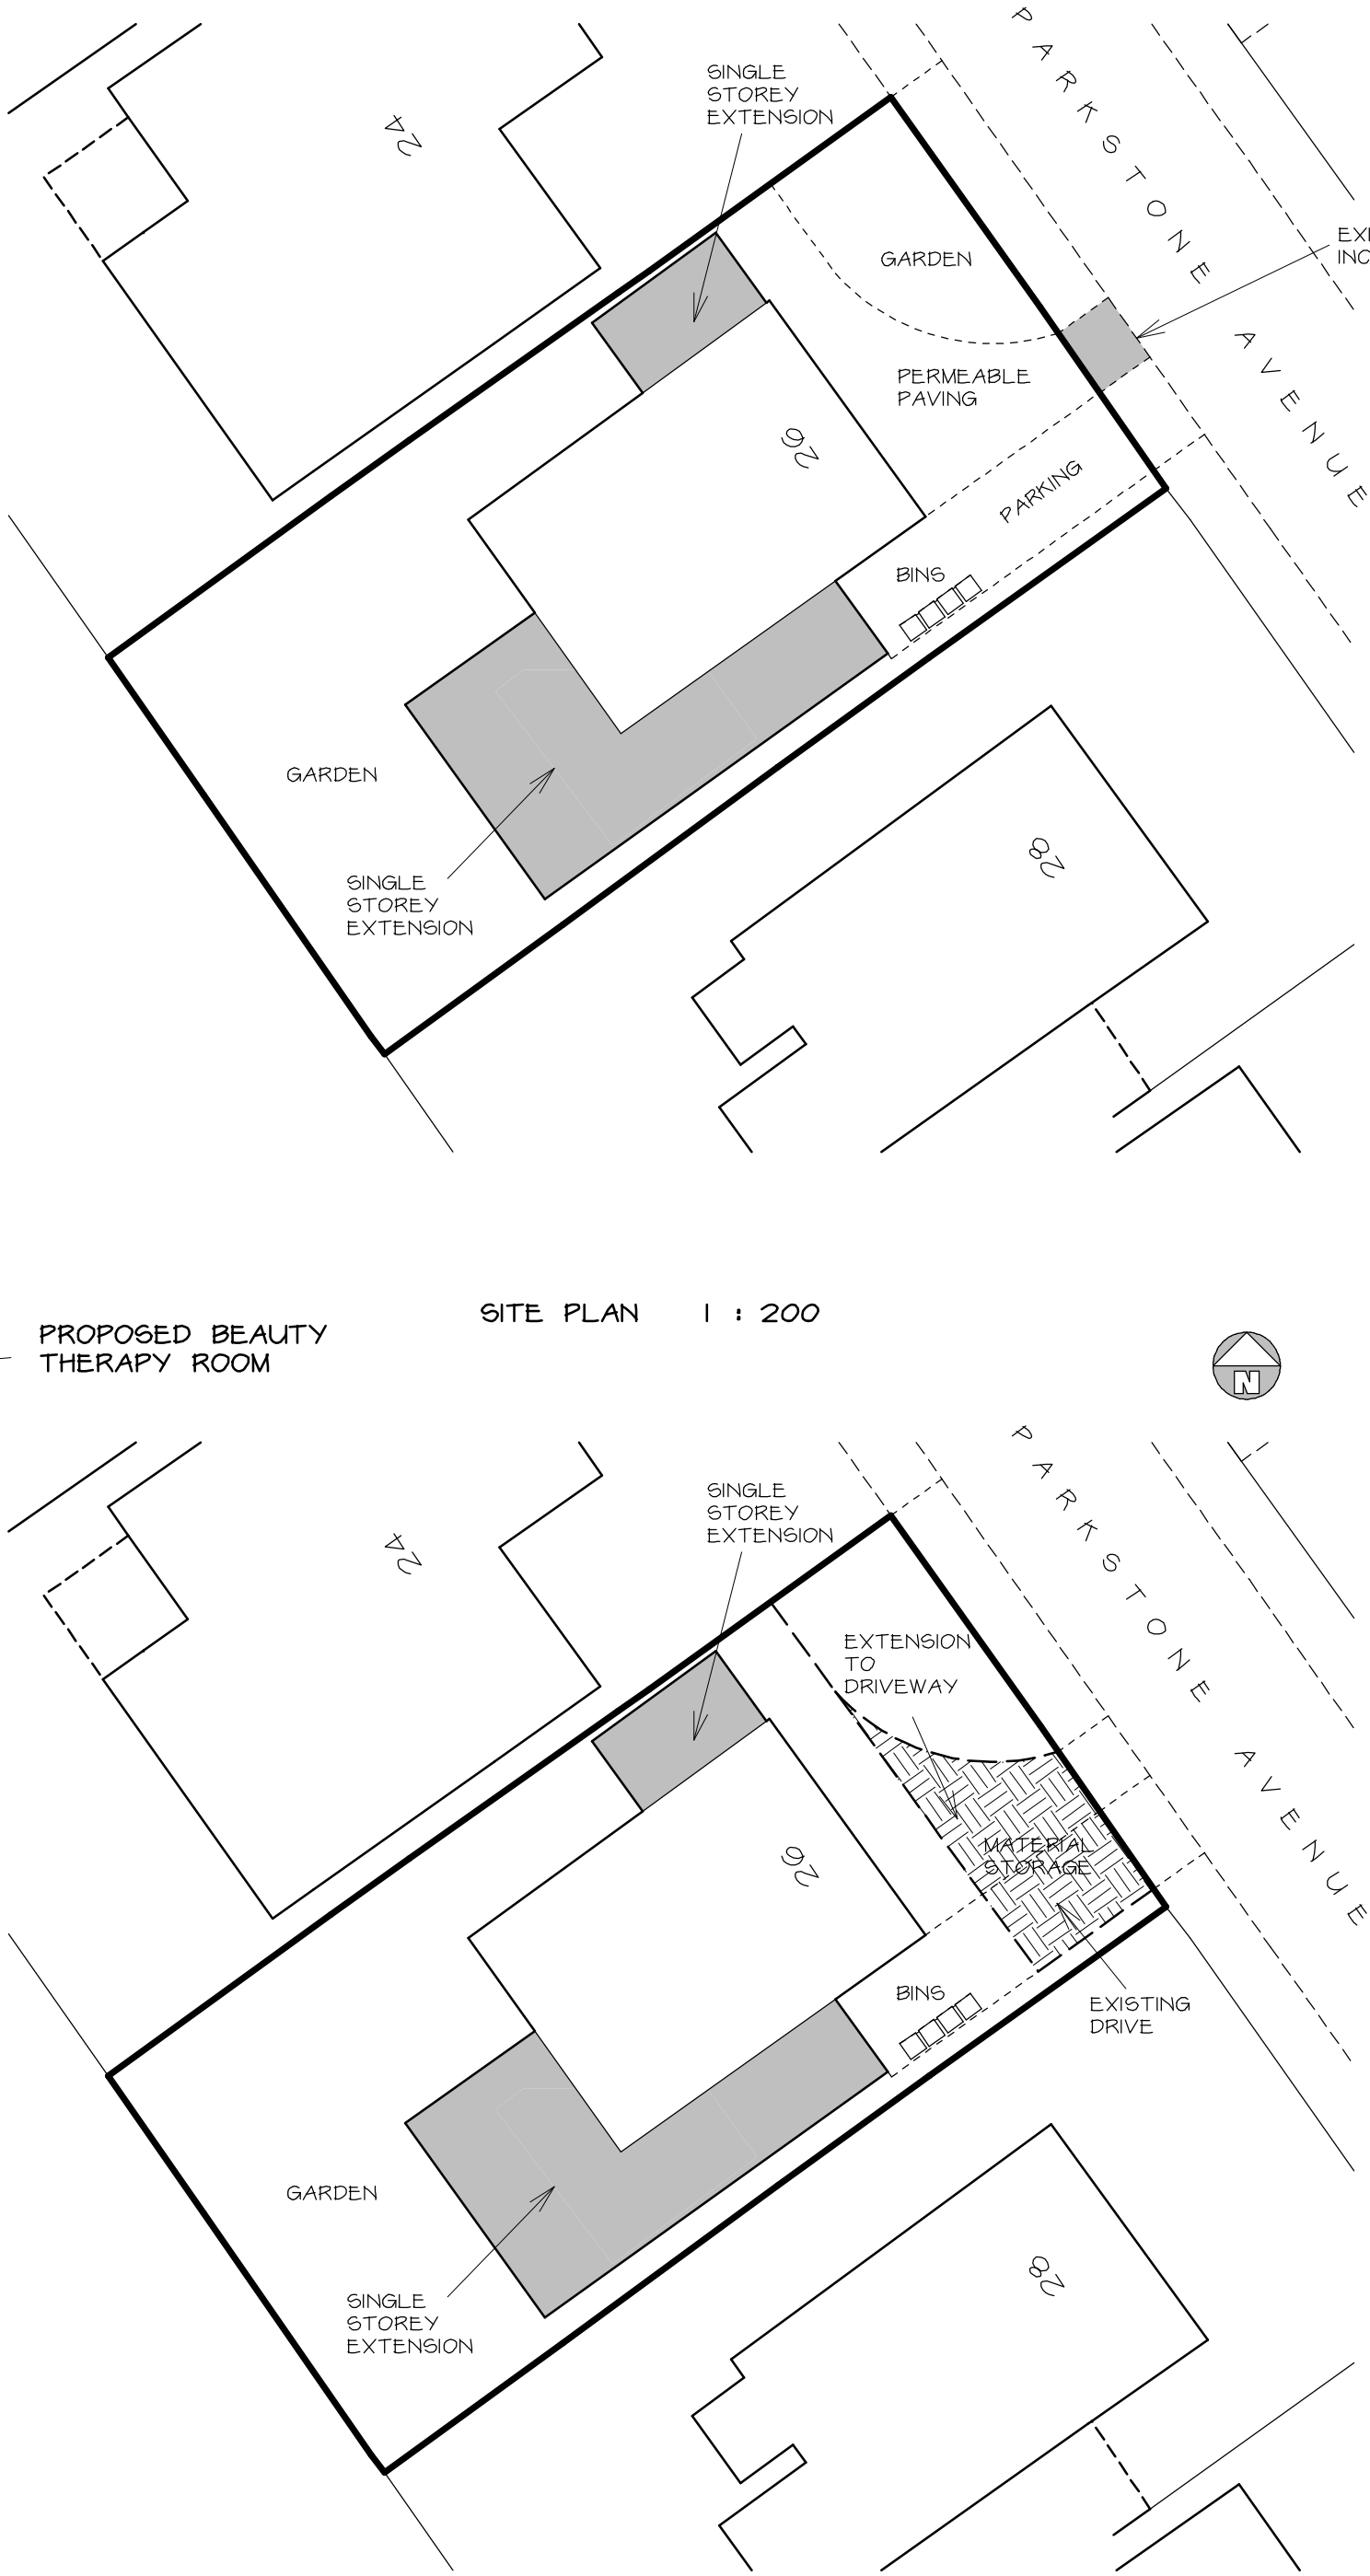

SITE PLAN 1 : 200

SITE PLAN - MATERIAL STORAGE 1 : 200

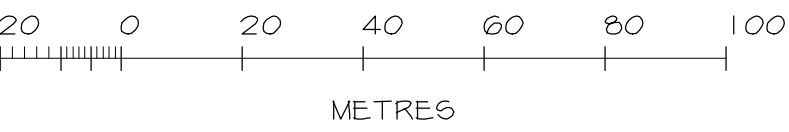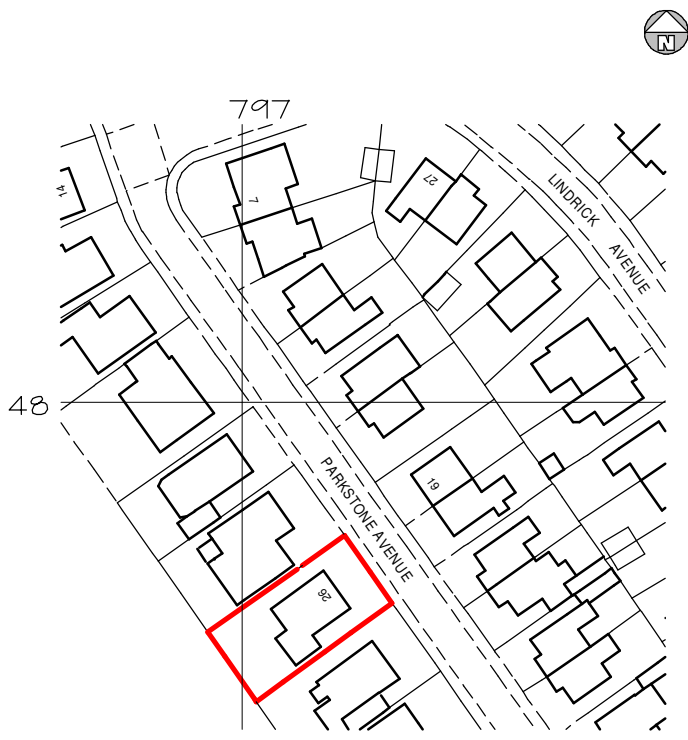

LOCATION PLAN 1 : 1250

Telephone 0161 643 2422

Northside Plans Ltd

Planning and Building Design

116 Simister Lane Prestwich Manchester M25 2SB

Project

SINGLE STOREY REAR AND SIDE
EXTENSION AND PART CHANGE
OF USE TO CLASS E(G)
26 PARKSTONE AVENUE
WHITEFIELD

Title

FLOOR PLANS, ELEVATIONS AND
SITE PLAN

Scale 1:50 1:100 1:200 (A1) Date 06/2022
Drawn by NIGEL TAMG Dwg.no. 26PA/1D