





PROPOSED SITE PLAN
1:200@A3

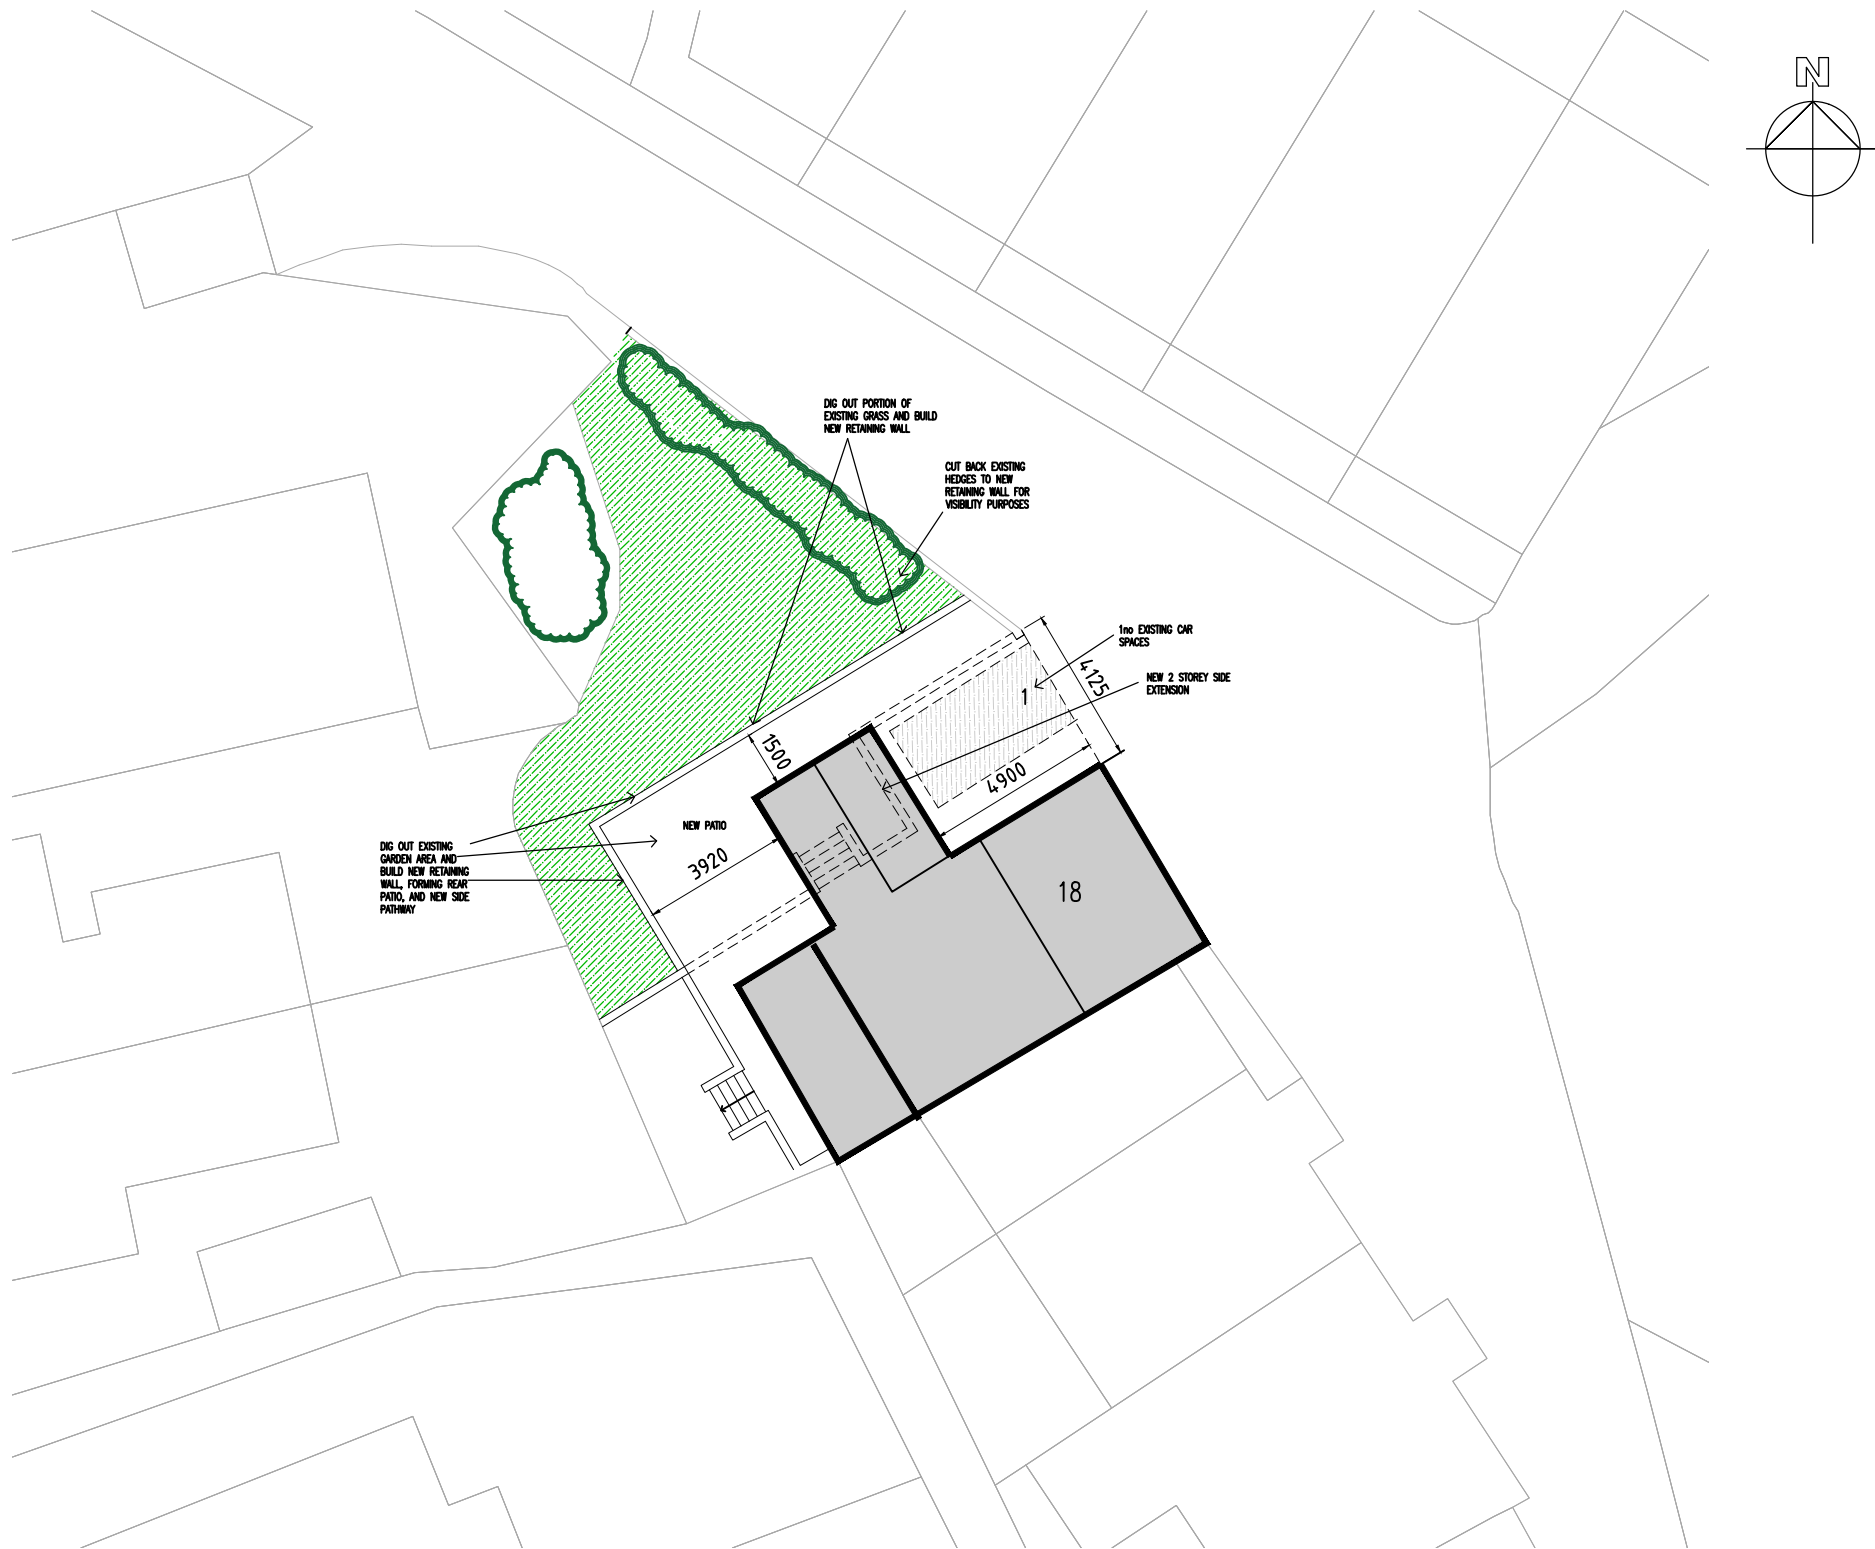

C2	Amendments after planning comments	05.09.24	MG
C1	Amendments after client comments	13.08.24	MG
Rev	Amendments	Date	Ints

 

Project	
18 POT GREEN, RAMSBOTTOM, BLO 9RG	
Drawing Title PROPOSED SITE PLAN	
Drawn MG	Checked _
Date MAR 2024	Scale@A3 1 : 100
Drawing No. 18PG/200/BR	Rev. C2