



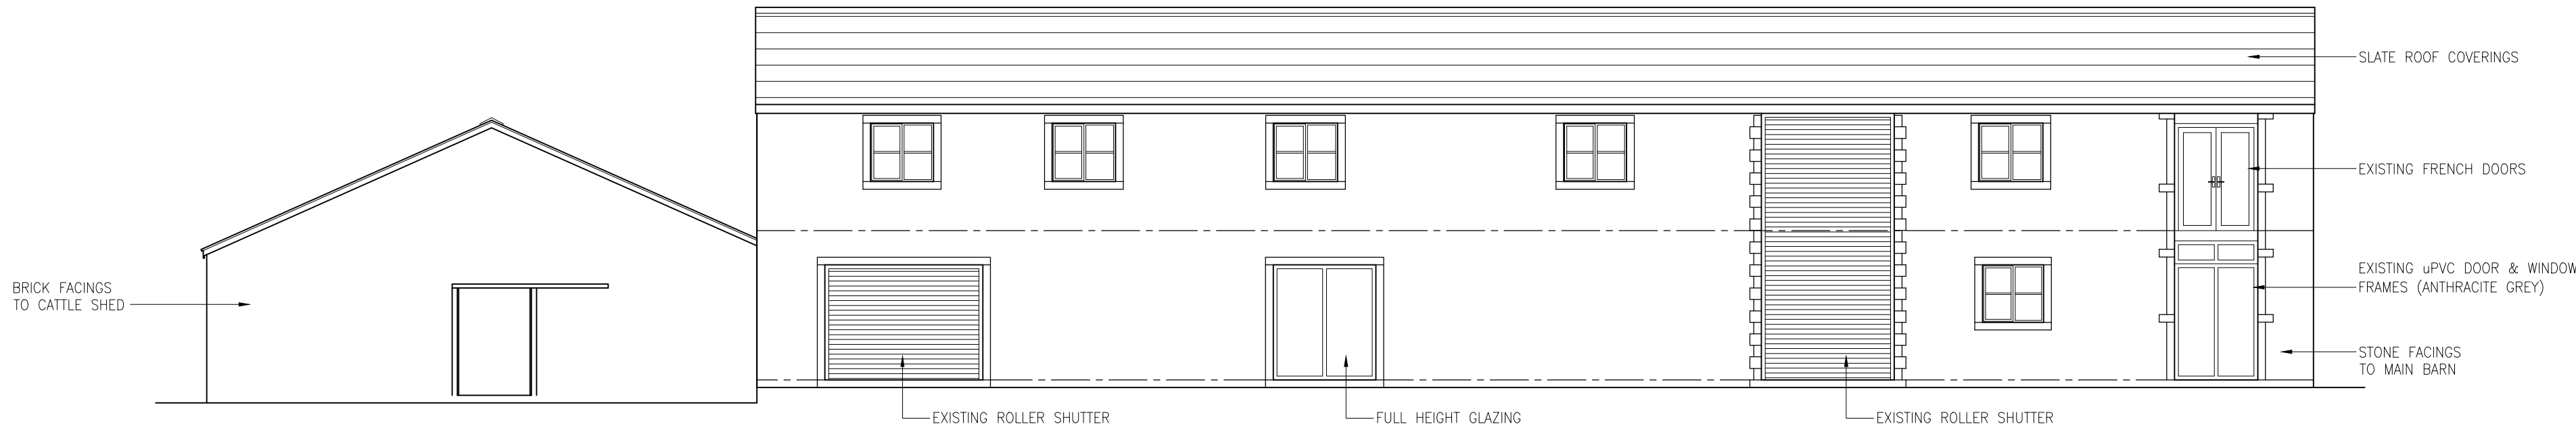

EXISTING FRONT/SOUTH ELEVATION - 1:100 SCALE



EXISTING REAR/NORTH ELEVATION - 1:100 SCALE

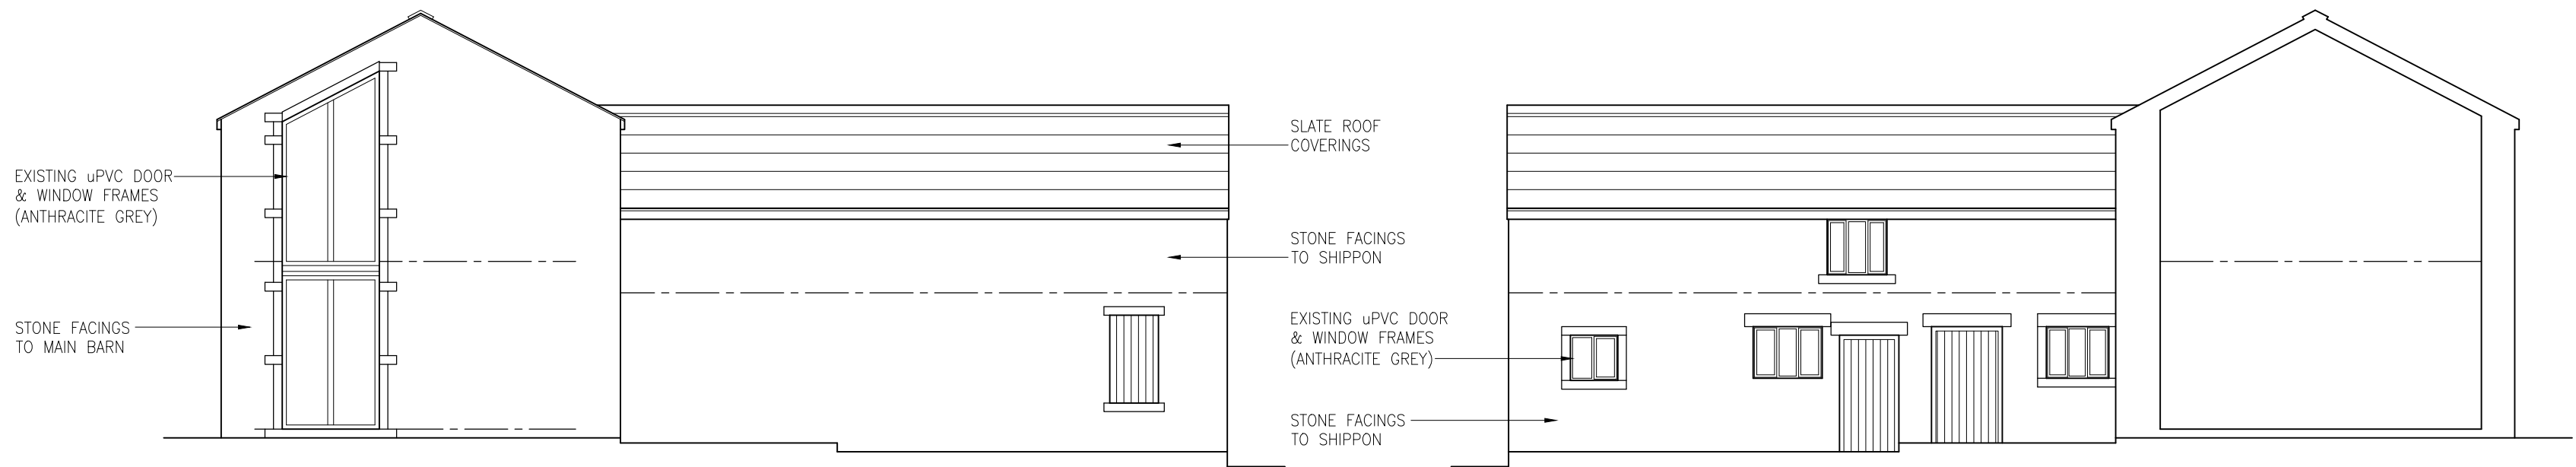

EXISTING SIDE/WEST ELEVATION - 1:100 SCALE



EXISTING FRONT/EAST ELEVATION TO STONE STABLES - 1:100 SCALE



EXISTING SIDE/EAST ELEVATION - 1:100 SCALE

Amendments				Project			
				Title			
				CONVERSION OF BARNs AND REPLACEMENT OF STABLES TO FORM FIVE DWELLINGS AT BARRACK FOLD FARM, OFF KNOWSLEY ROAD, AINSWORTH~			
				Client			
				MR C. D. DUDLEY			
				Dwg. No.			
				22/1283/113 – EXISTING ELEVATIONS – UNITS 1–4			
Date		Plot Scale		Drawn by		Status	
19.10.2022		A2@1:100		JPE		PLANNING	