
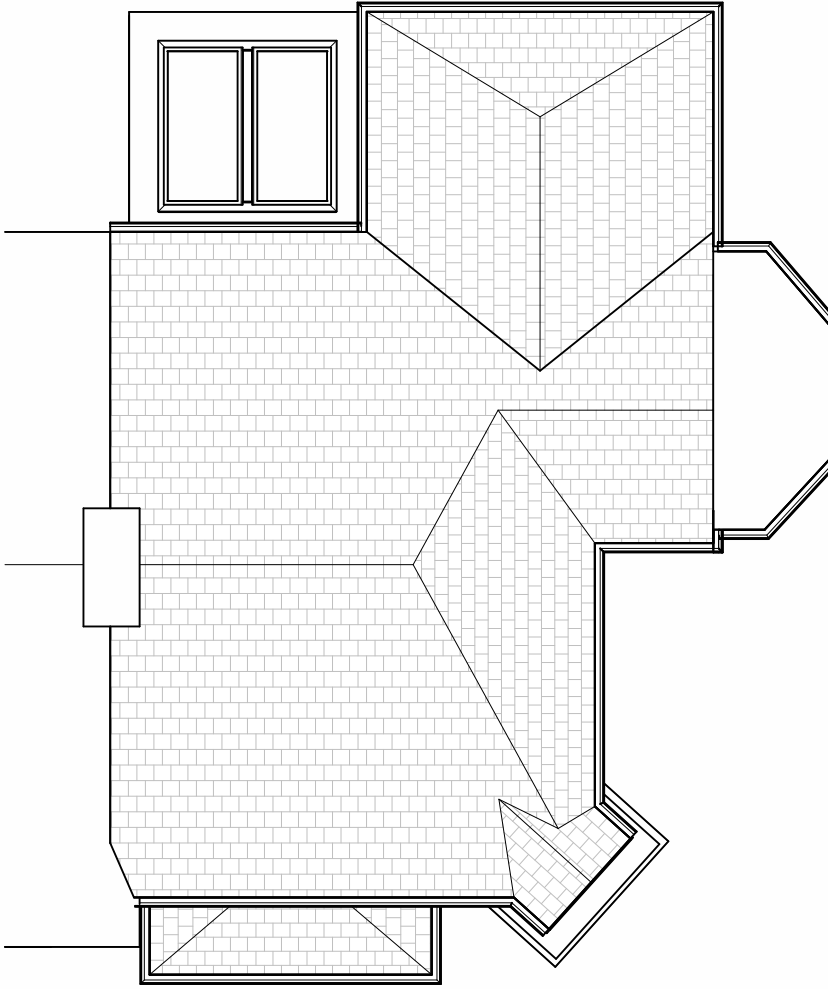
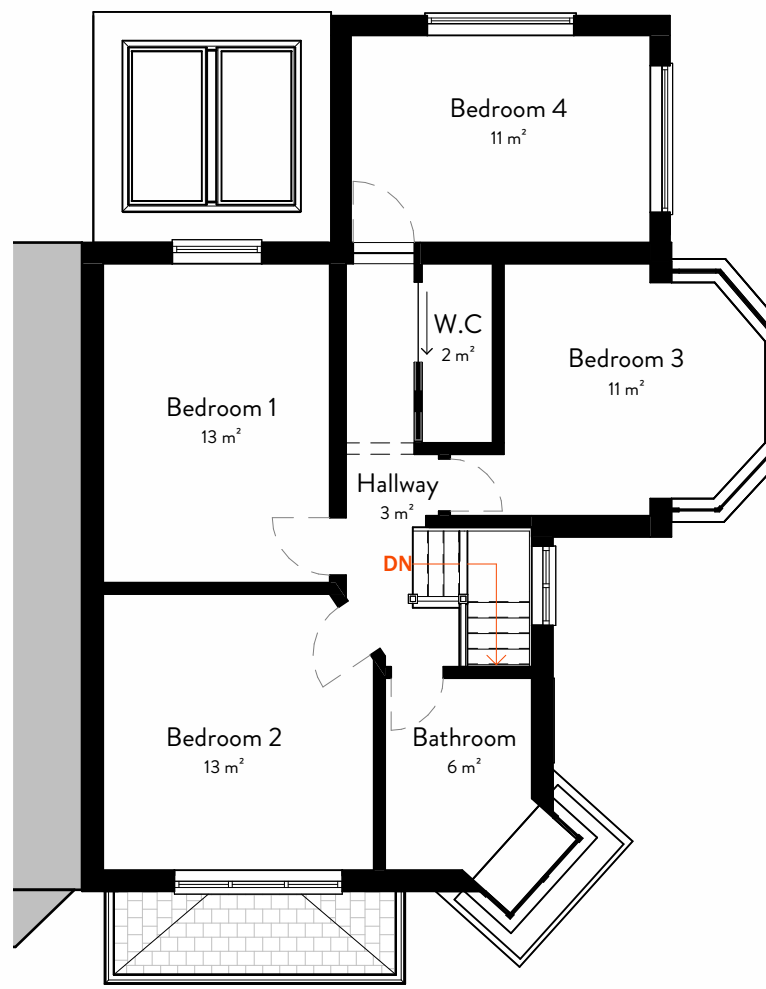
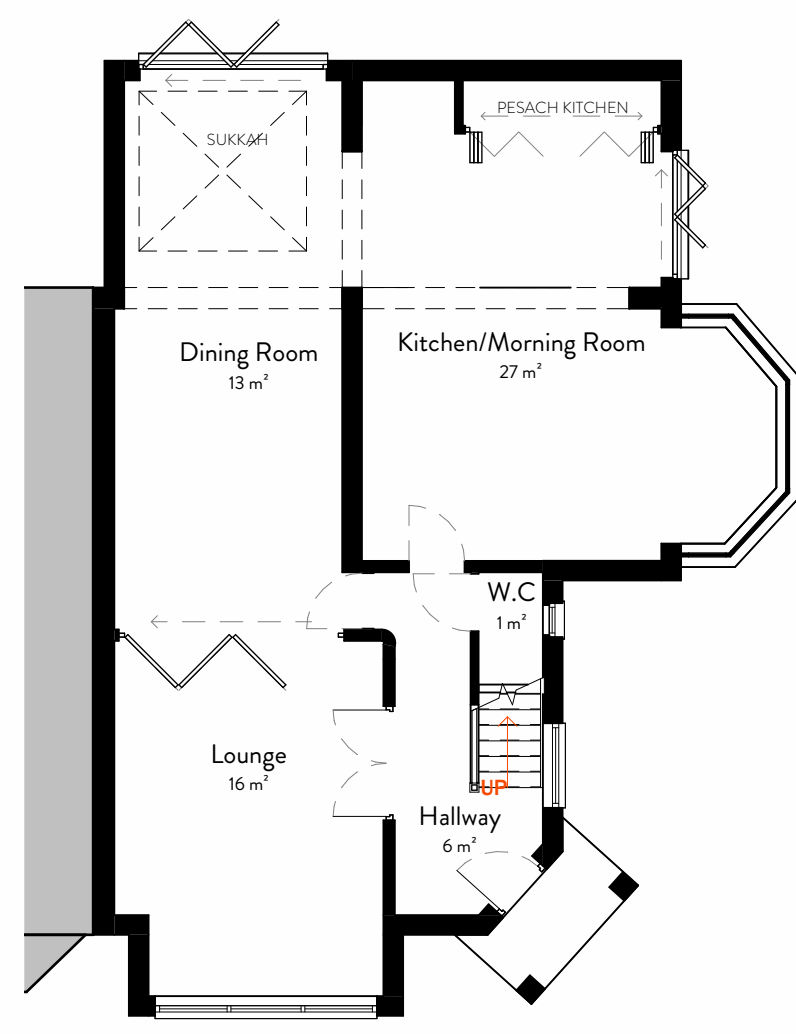
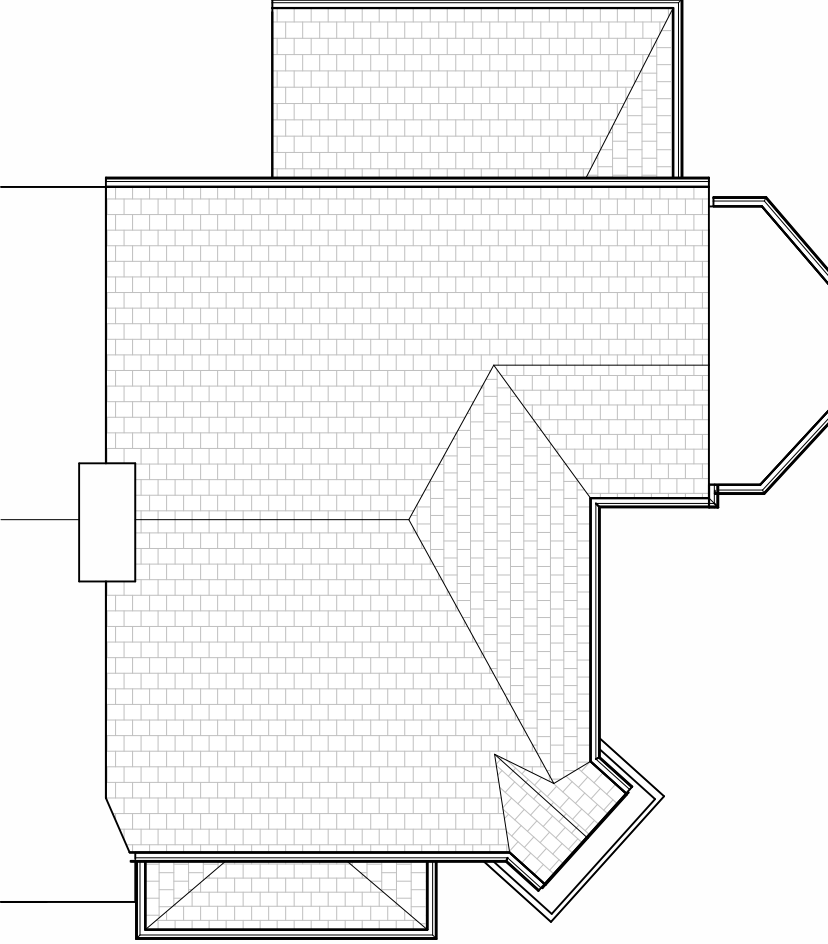
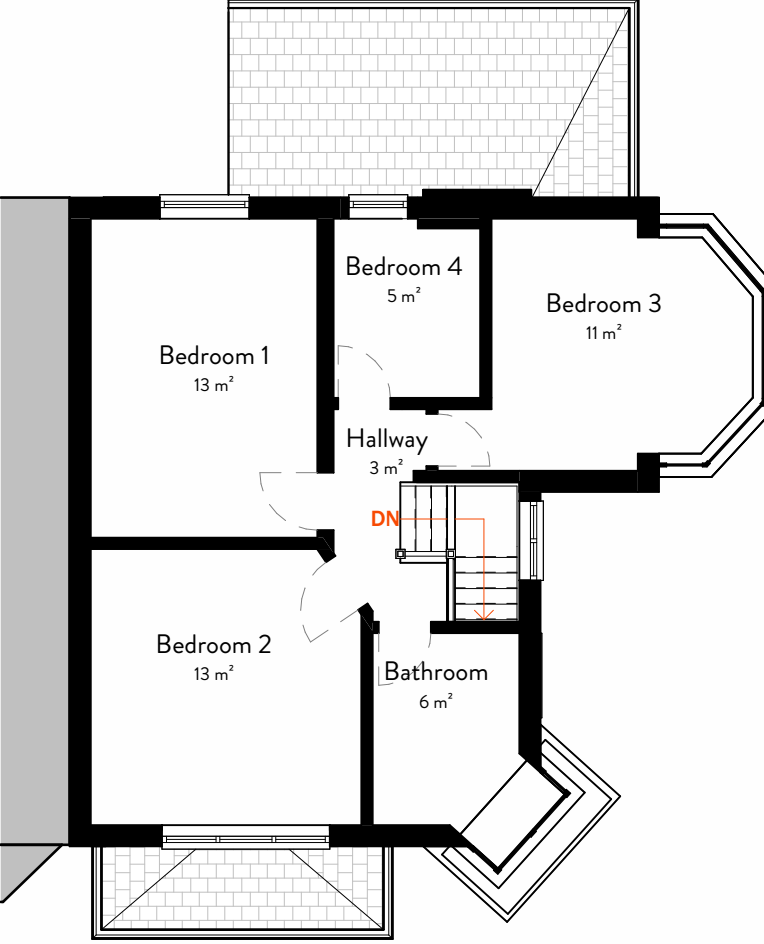


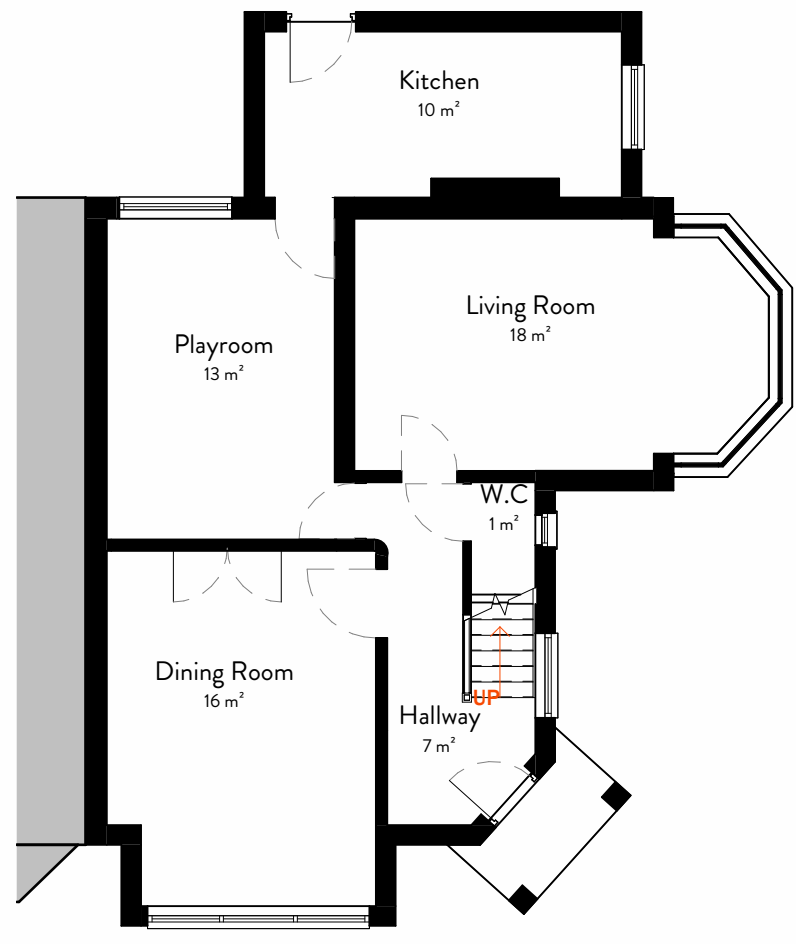

1 Ground Floor
1 : 100

2 First Floor
1 : 100

3 Roof Plan
1 : 100


4 Ground Floor - Proposed
1 : 100

5 First Floor - Proposed
1 : 100

6 Roof Plan - Proposed
1 : 100



7 East - Existing
1 : 100

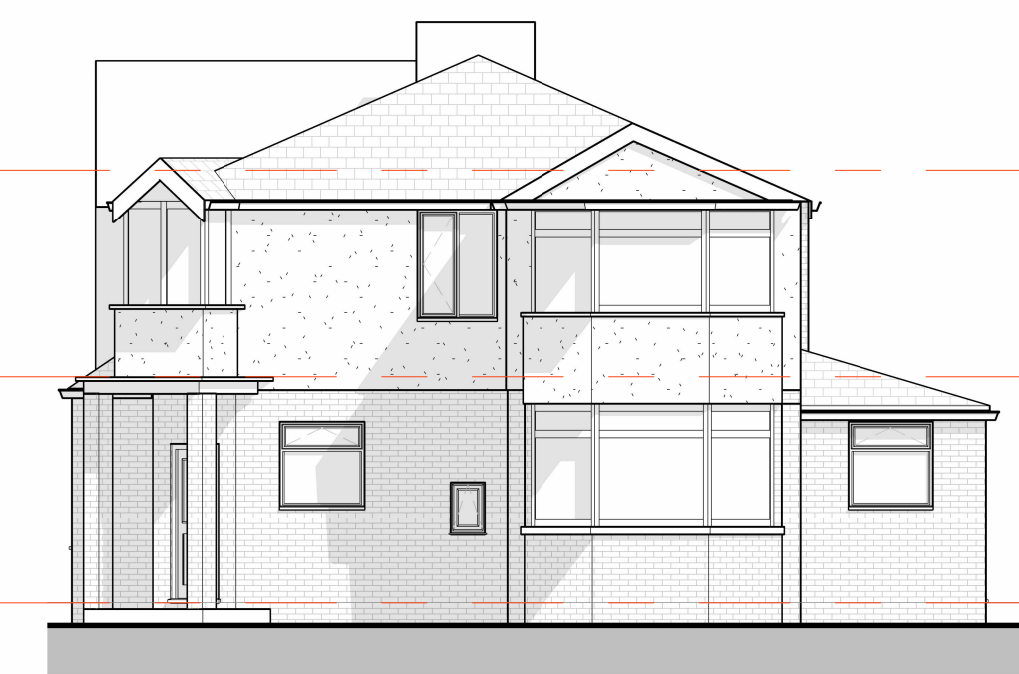

8 North - Existing
1 : 100




11 East - Proposed
1 : 100



12 North - Proposed
1 : 100




9 West - Existing
1 : 100

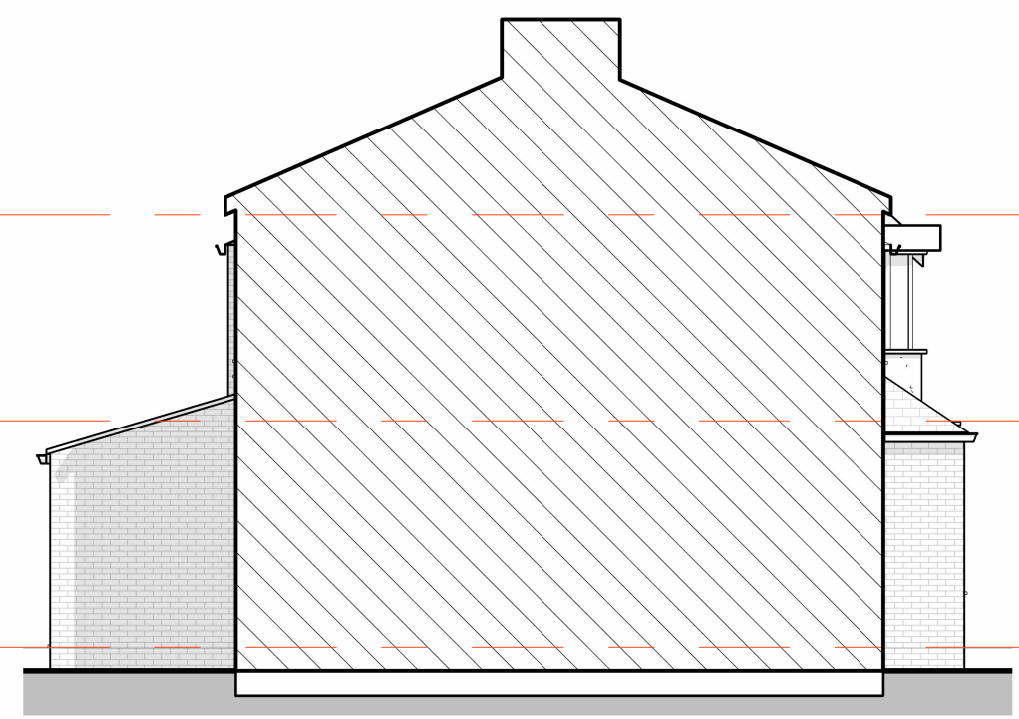

10 South - Existing
1 : 100



13 West - Proposed
1 : 100

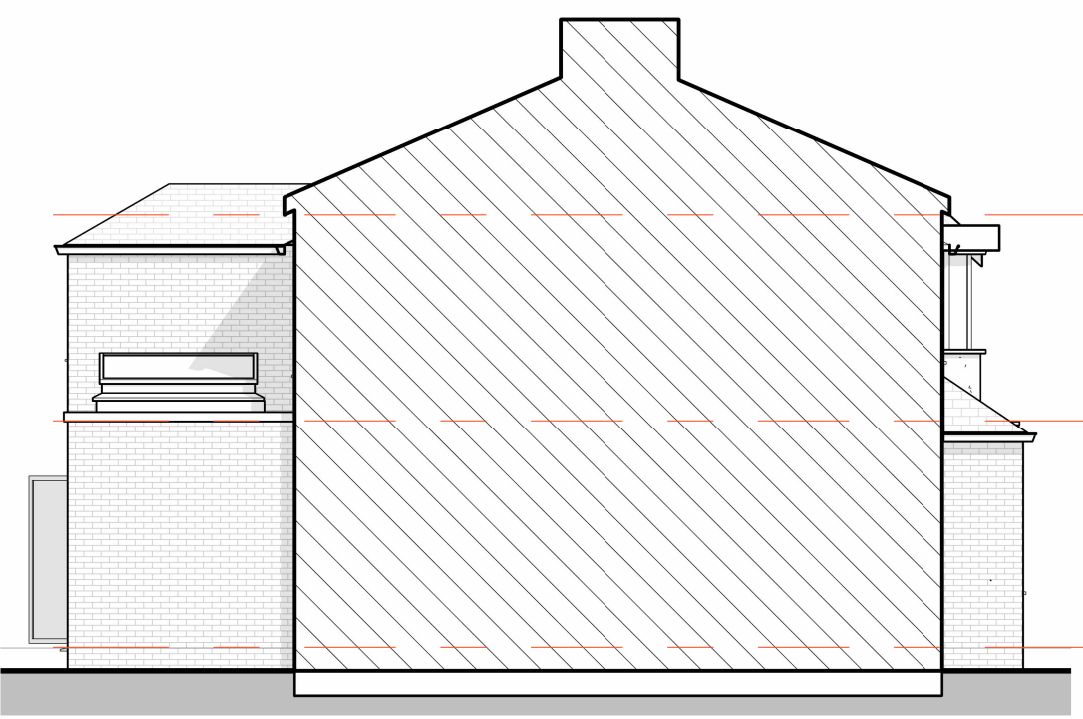

14 South - Proposed
1 : 100


Project No. JC_108

1 0 1 2 3 4 5
SCALE 1:100 m

ISSUED FOR
PLANNING

REV	DETAILS	DATE
PL1	Issued for Planning	03 03 22

Project North:

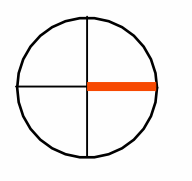

DRAWN BY: AH CHKD BY: JC
SCALE: 1 : 100 DATE: 03 03 22

DRAWING TITLE:

PLANS AND
ELEVATIONS

A1.1

NOTES:
THIS DRAWING IS COPYRIGHT AND IS SENT TO YOU IN CONFIDENCE. IT MUST NOT BE COPIED, USED OR DISCLOSED IN WHOLE OR IN PART TO THIRD PARTIES WITHOUT OUR WRITTEN PERMISSION. IT REMAINS THE PROPERTY OF JC DESIGN GROUP AND MUST BE RETURNED ON REQUEST.