



PURPOSE OF ISSUE	scheme design
- Figured dimensions to be followed in preference to scale - All dimensions shall be verified by the Contractor(s) on site prior to work commencing and relevant orders being placed. - Any discrepancies to be brought to the attention of the Contract Administrator for instructions prior to proceeding. - this drawing is the copyright of D.A Architecture	

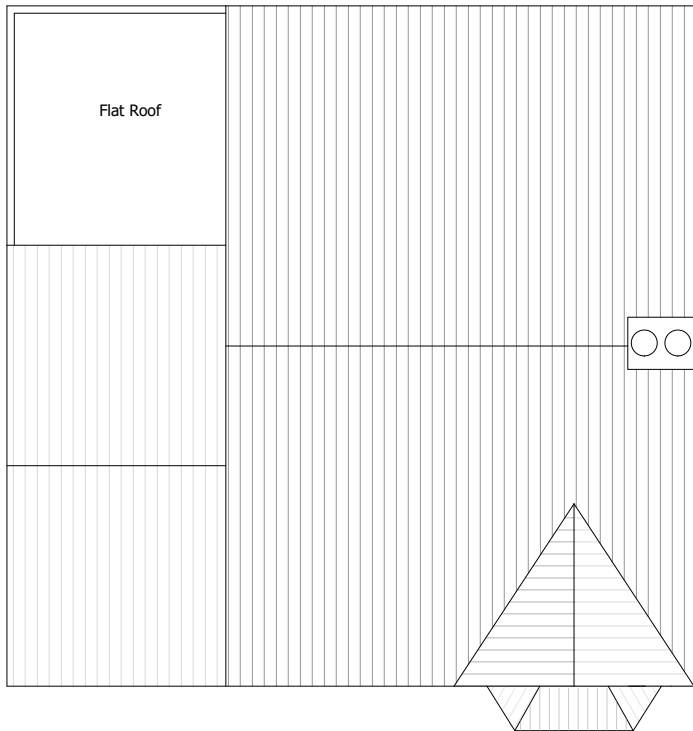

Existing Roof Plan

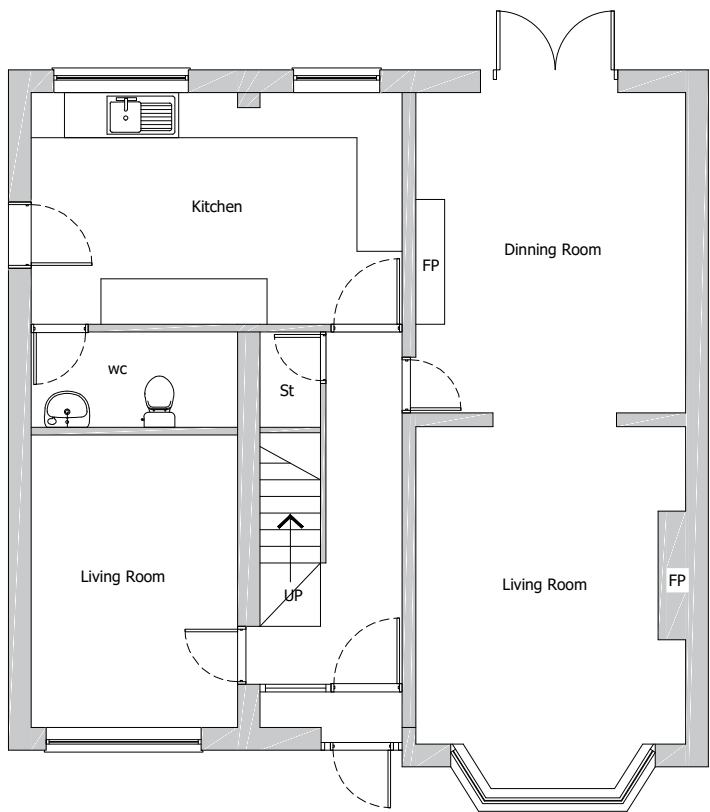

Existing Ground Floor



Existing First Floor



Existing Front Elevation



Existing Rear Elevation



Existing Side Elevation A



Existing Side Elevation B

ADF
STUDIO

96 Blacker Rd, Birkby, HD1 5HN
T: +44 (0)7514690111
E: adfstudio11@gmail.com

PROJECT:
Proposed First Floor Side extension to
existing.
DRAWING:
Existing Plans & Elevations
ADDRESS:
254 Heywood Road, M252GR

DATE: MAR_22	DRAWN BY: DA	CHECKED BY: SB
SCALE: 1:100_A2	DRAWING NO: 50-15/02	REV: REV