



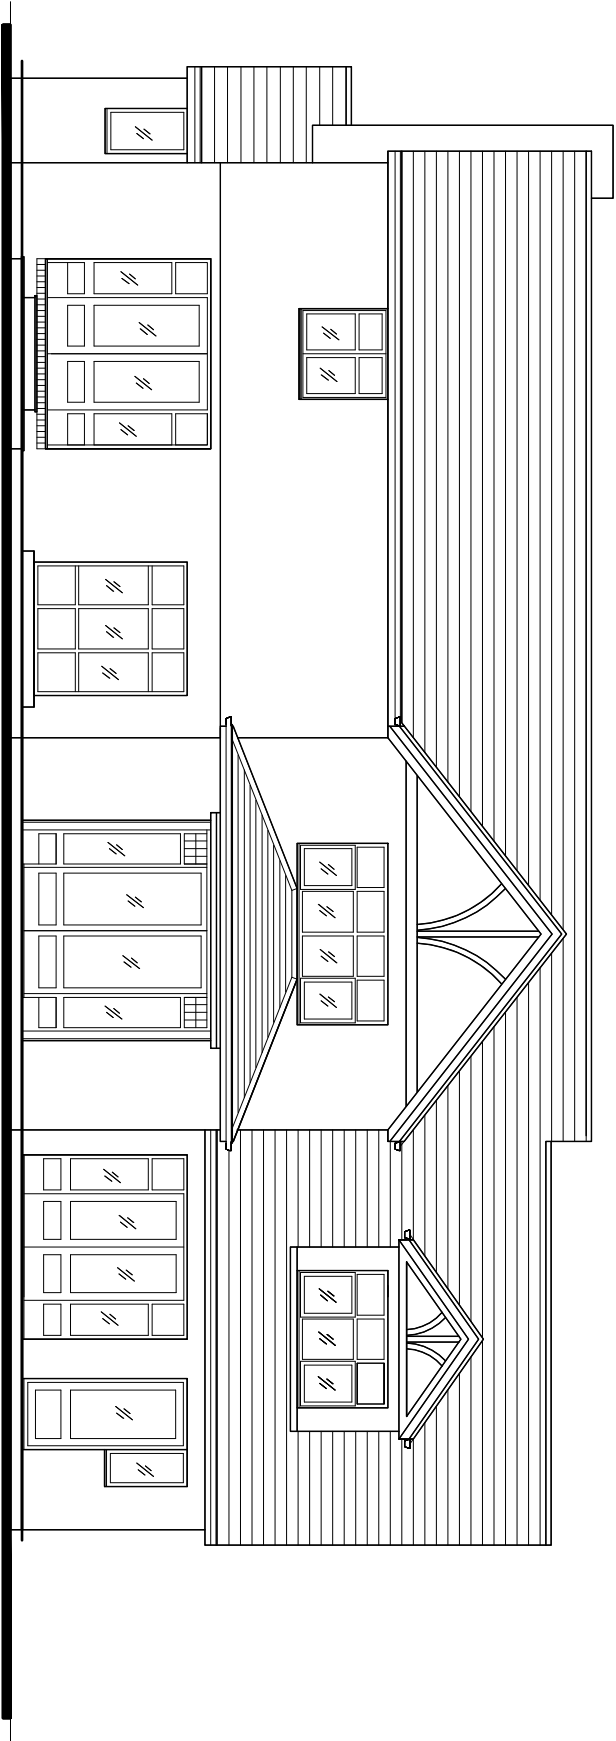

EXISTING REAR ELEVATION.

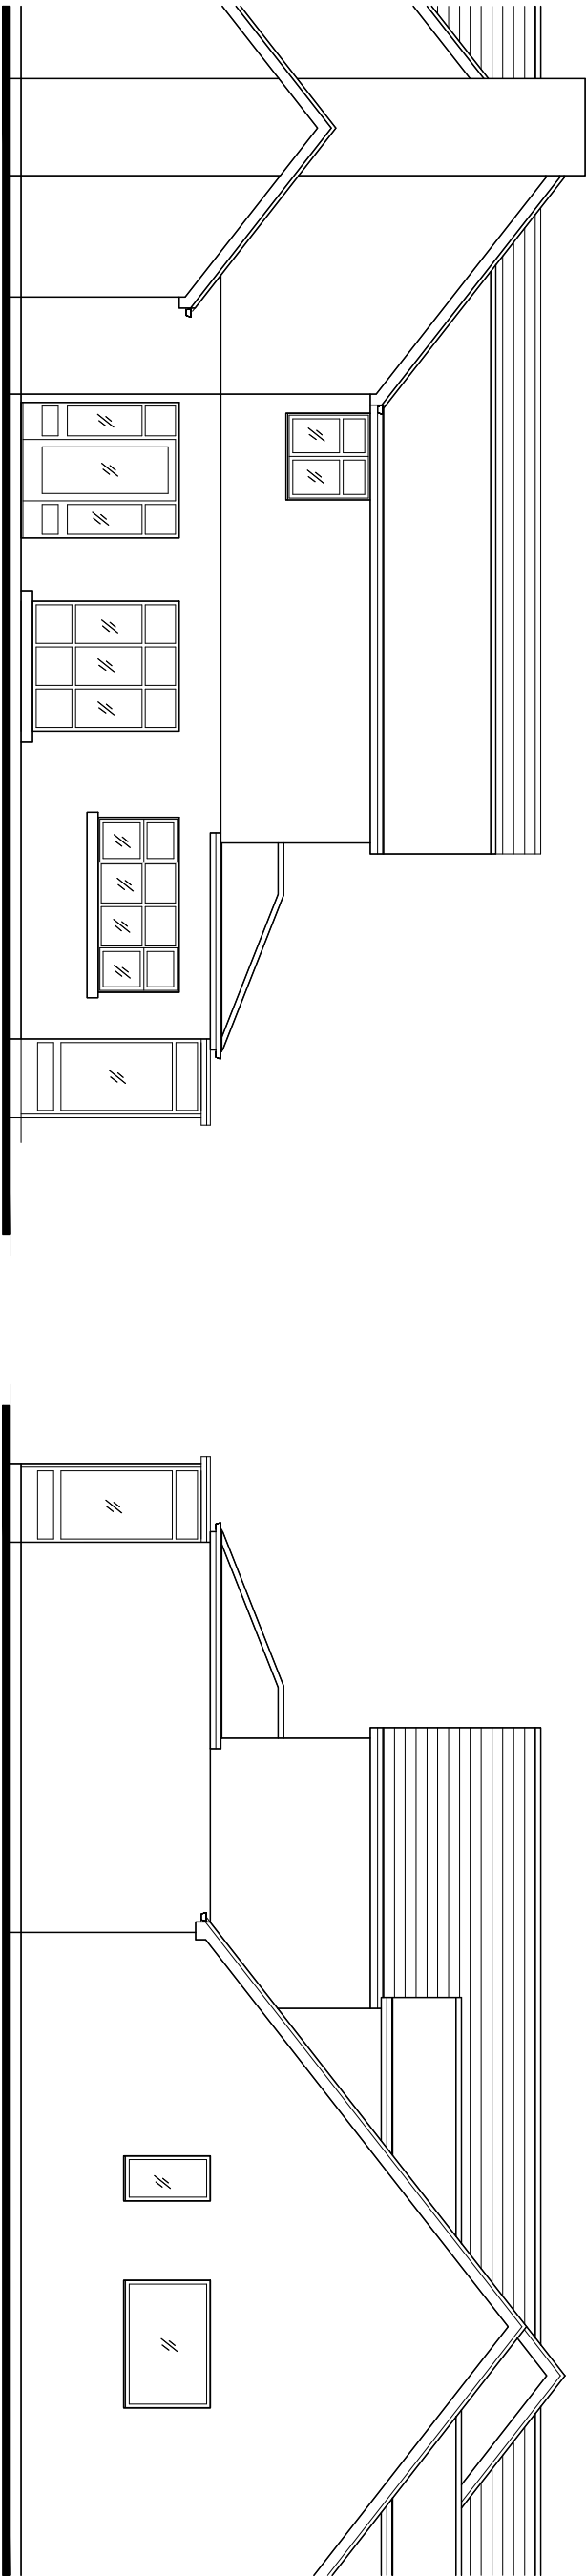

EXISTING SIDE ELEVATION.

EXISTING SIDE ELEVATION.

Revision	Title : PROPOSED TWO STOREY & SINGLE STOREY REAR EXTENSIONS.	Project : 3A, RINGLEY DRIVE, WHITEFIELD, MANCHESTER, M45 7BX	MTC Designs 31 Exford Drive Bolton BL2 6TB T: 01204 418714 M: 07709028514 Email: michael@mtc.co.uk Scale 1:100 @ A3 Date: May 2026.	Drawing No: P01
----------	--	--	--	-----------------