


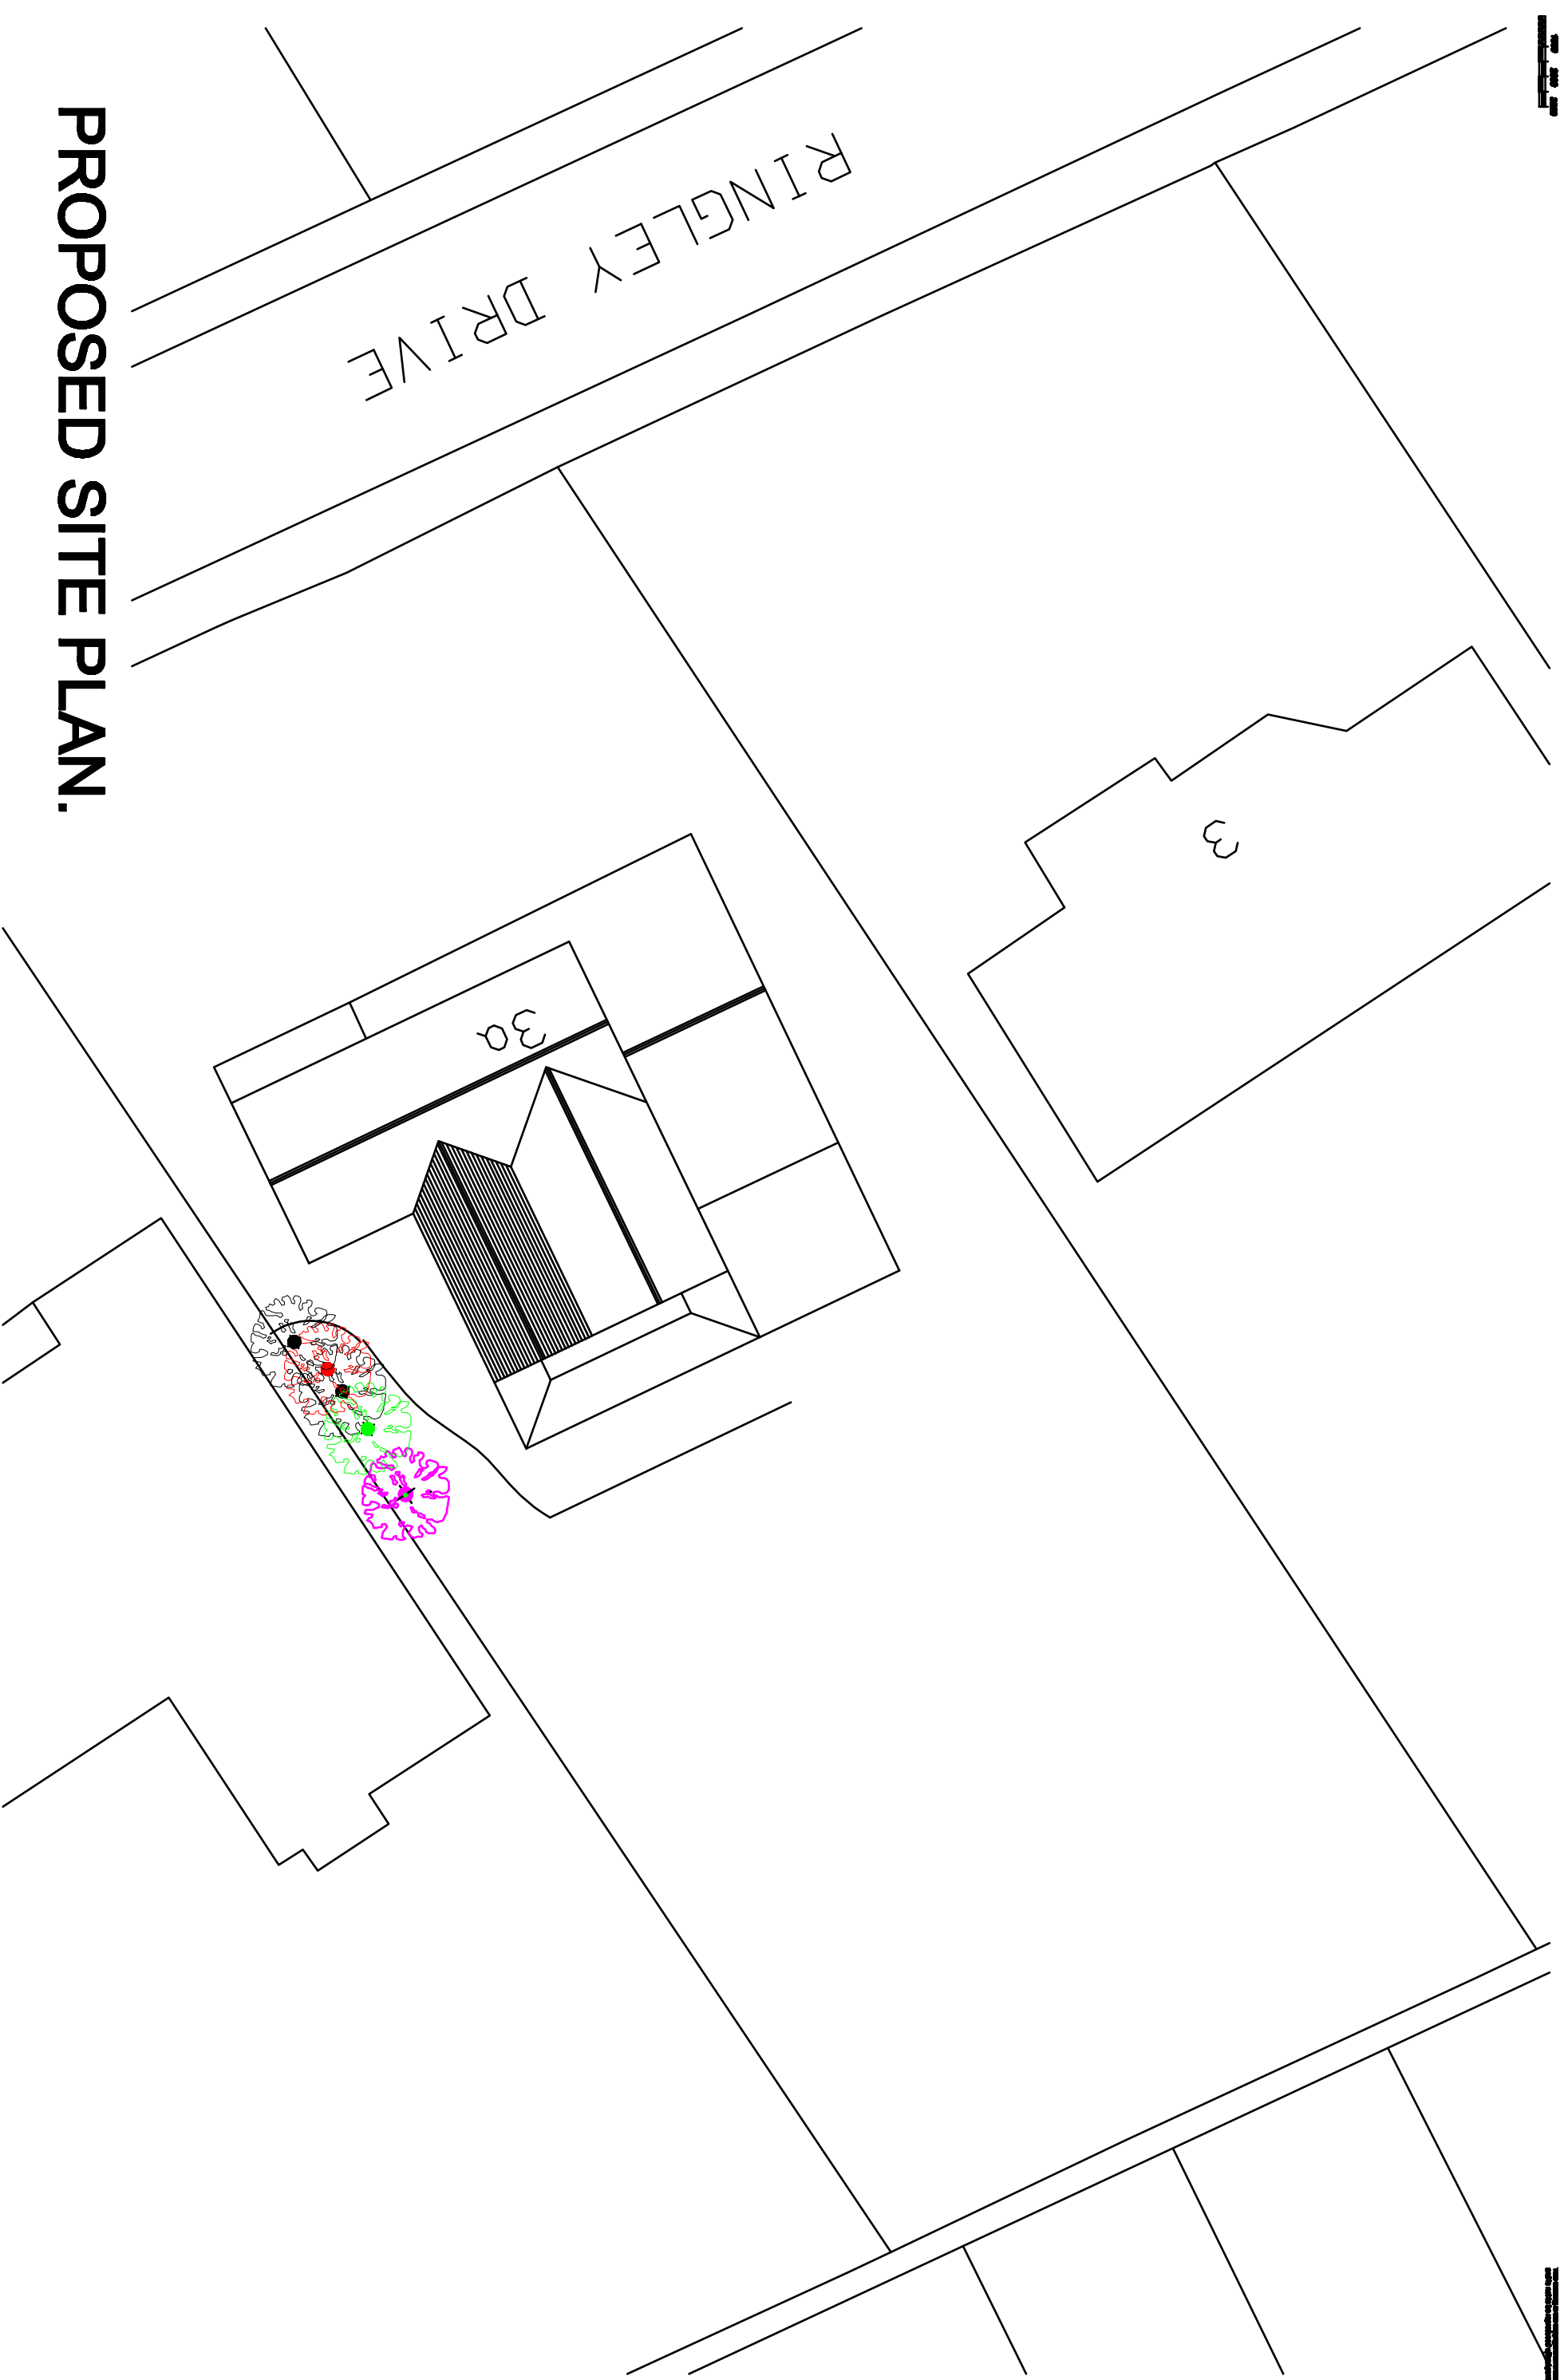

PROPOSED SITE PLAN.

Revision.	Title :	Project :	MTC Designs
	PROPOSED TWO STOREY & SINGLE STOREY REAR EXTENSIONS.	3A, RINGLEY DRIVE, WHITEFIELD, MANCHESTER, M45 7BX	21 Edinam Drive Bolton BL2 8TB T: 01204 418714, M: 07700280714 Email: info@mtcdesigns.co.uk
			Scale: 1:200 @ A3 Date: May 2024
			Drawing No: P06