


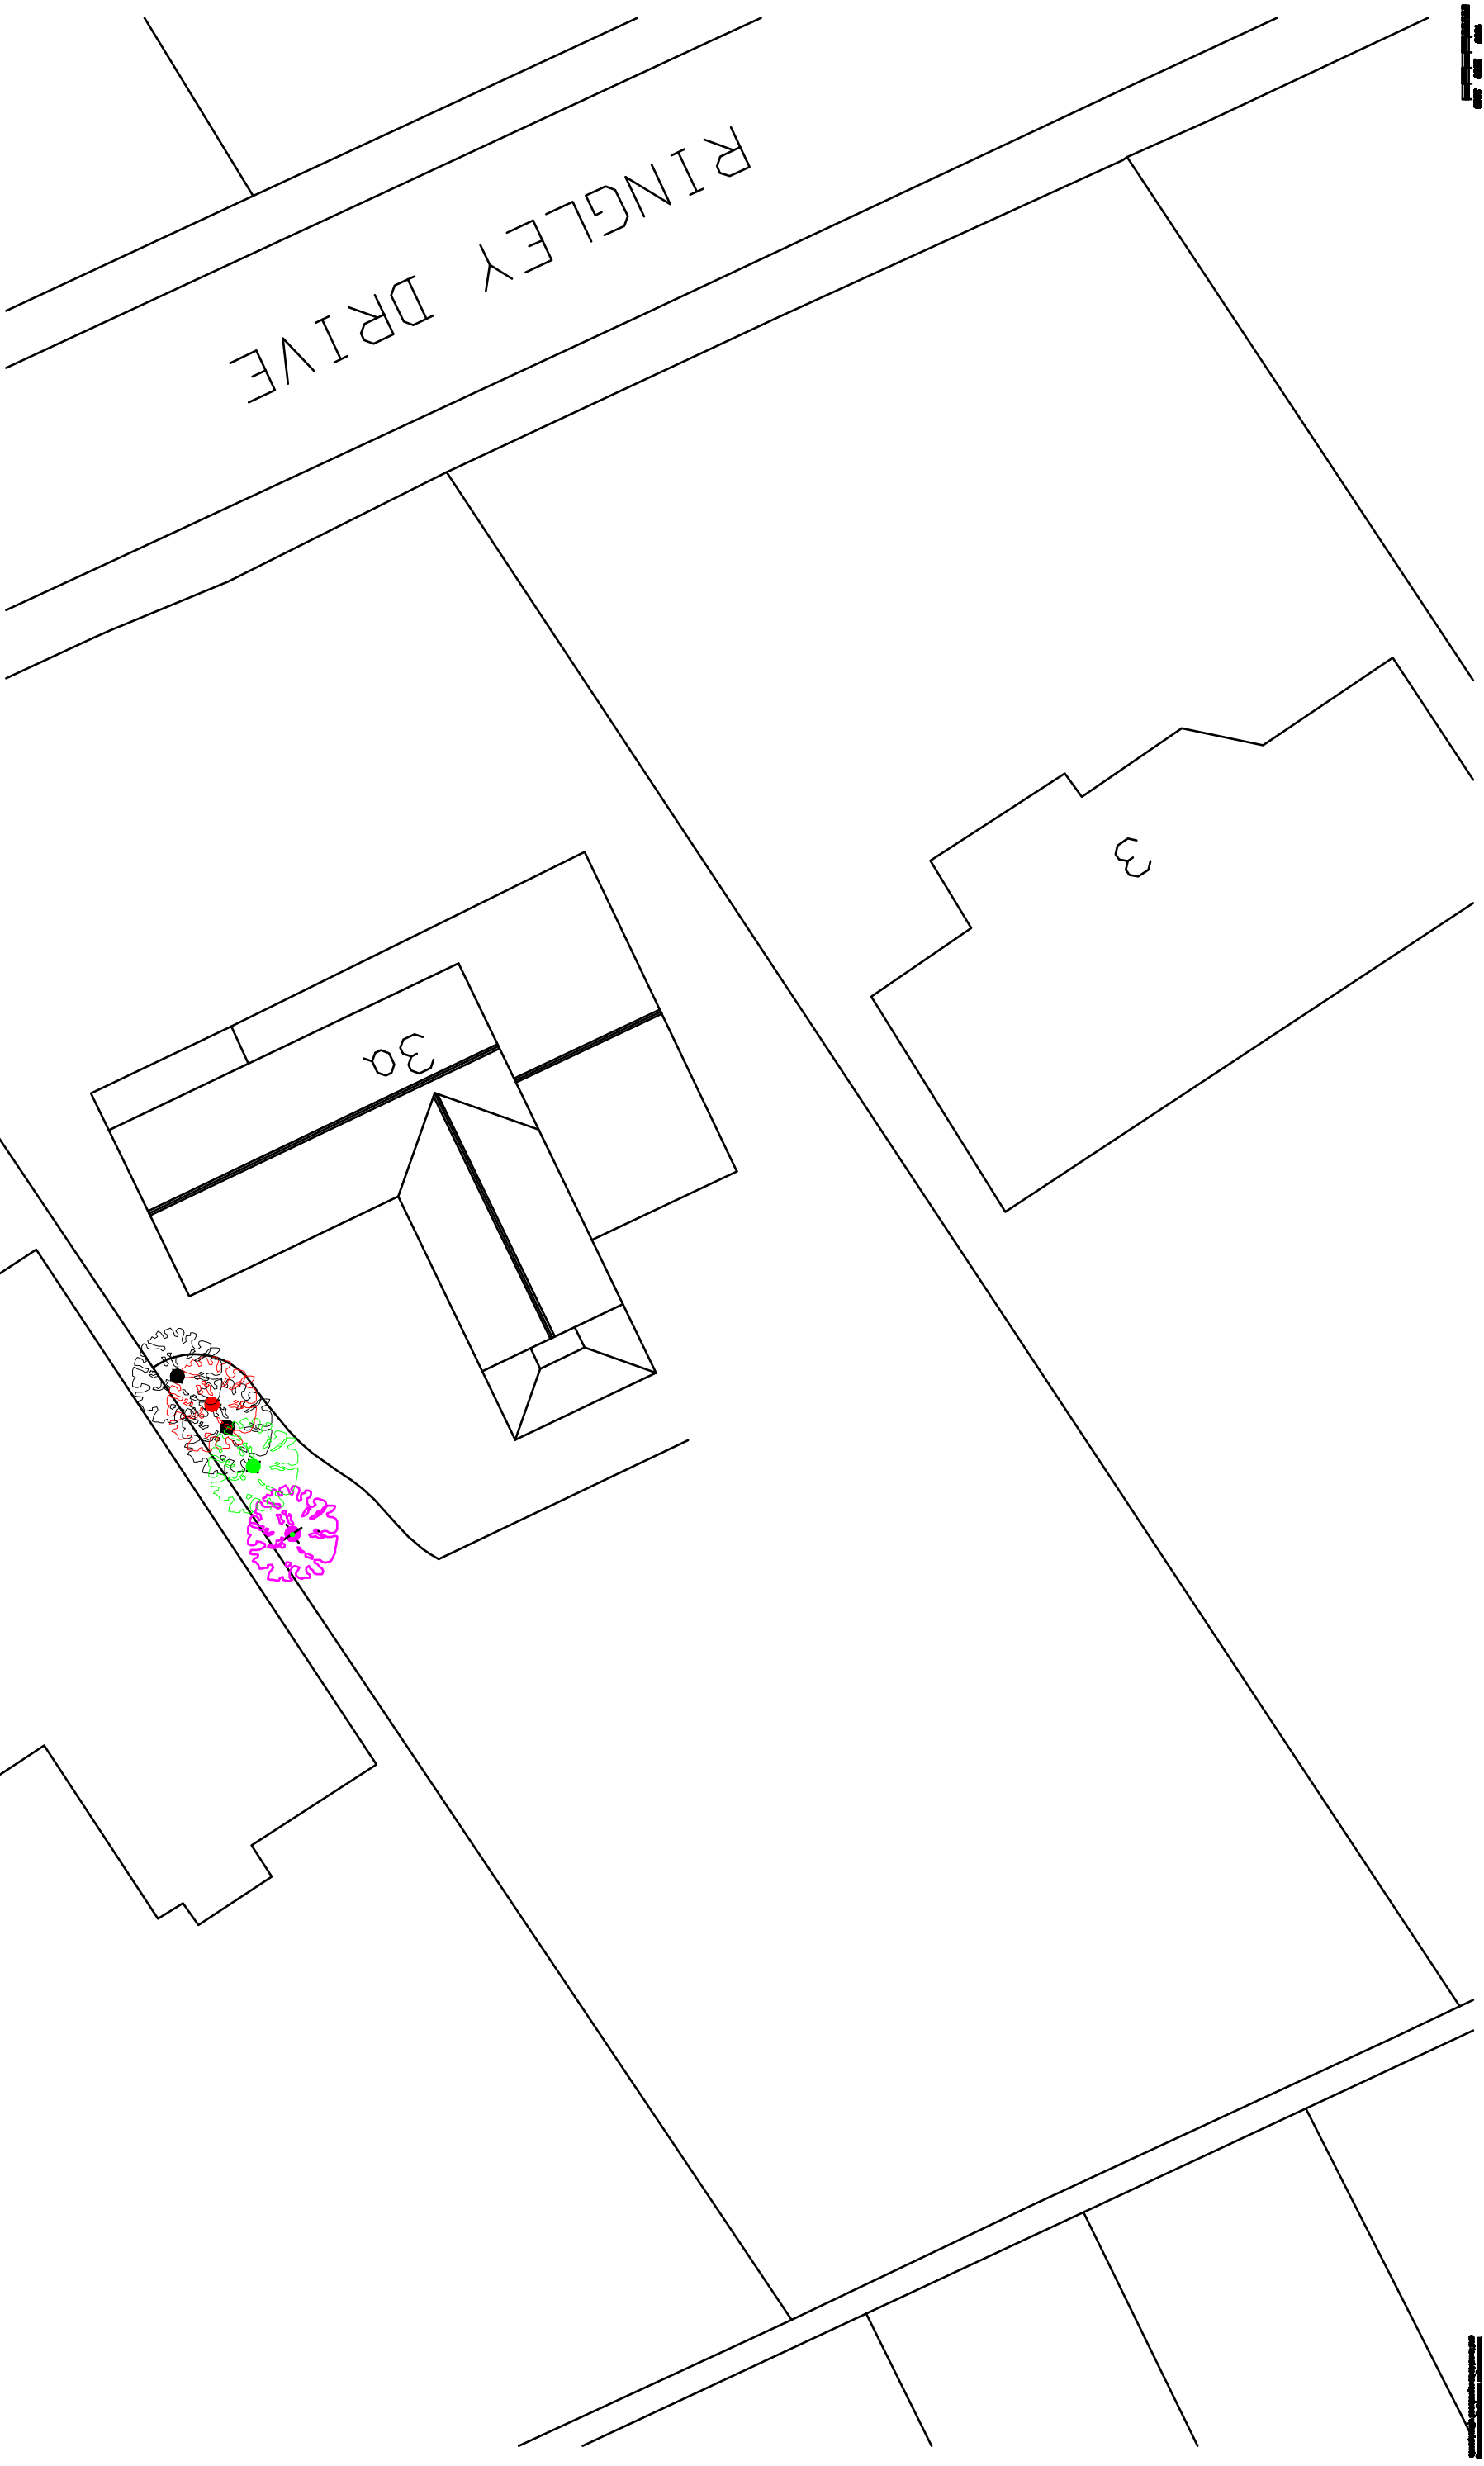

EXISTING SITE PLAN.

Revision.	Title :	Project :	MTC Designs
	PROPOSED TWO STOREY & SINGLE STOREY REAR EXTENSIONS.	3A, RINGLEY DRIVE, WHITEFIELD, MANCHESTER, M46 7BX	21 Edmond Drive Bolton BL2 6TB T: 01204 418714 M: 07768888914 Email: info@mtcdesigns.co.uk
			Scale: 1:500 @ A3 Date: May 2024.
			Drawing No: P05