




This drawing is the copyright of MTC Designs and is not to be reproduced without permission.



PROPOSED GROUND FLOOR PLAN.

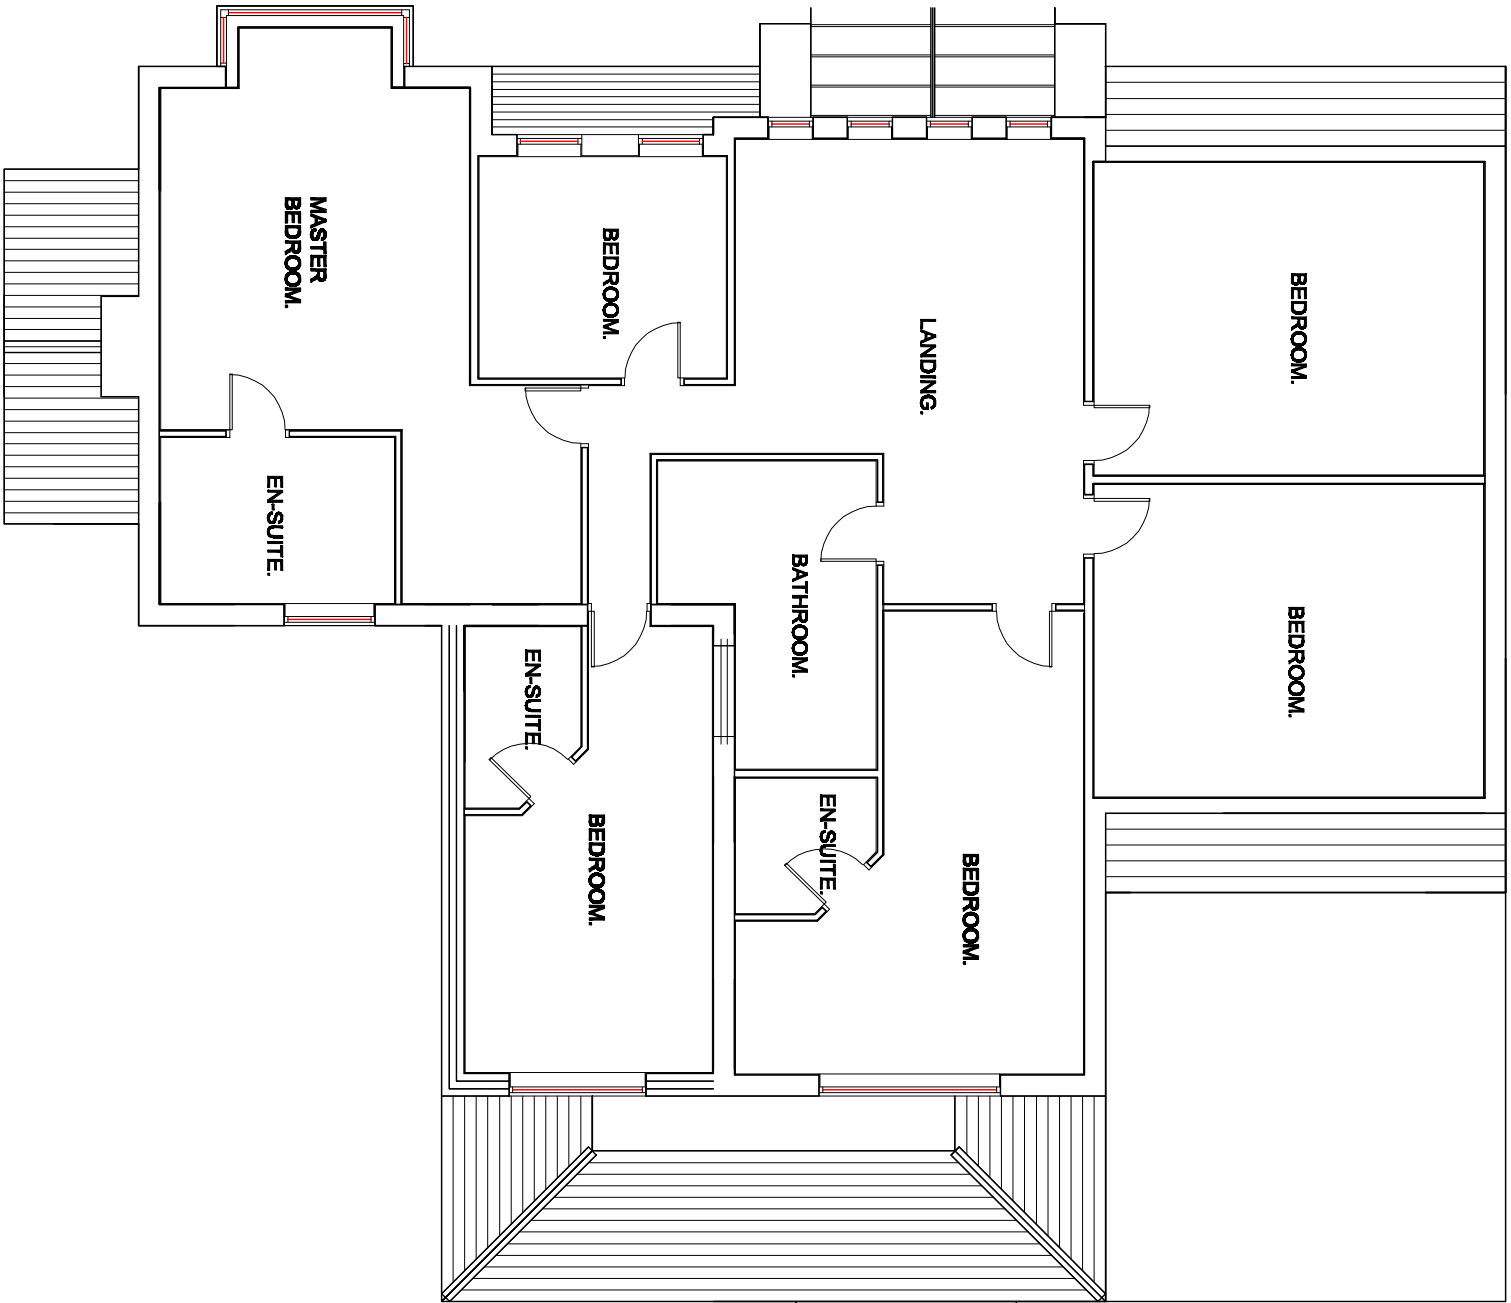

PROPOSED FIRST FLOOR PLAN.

Revision	Title :	Project :	MTC Designs
	PROPOSED TWO STOREY & SINGLE STOREY REAR EXTENSIONS.	3A, RINGLEY DRIVE, WHITEFIELD, MANCHESTER, M45 7BX	31 Edend Drive Bolton BL2 6TB T: 01204 416714 M: 0770028914 Email: mitchellm@mtcdesigns.co.uk
			Scale 1:100 @ A3 Date: May 2023.
			Drawing No: P04