



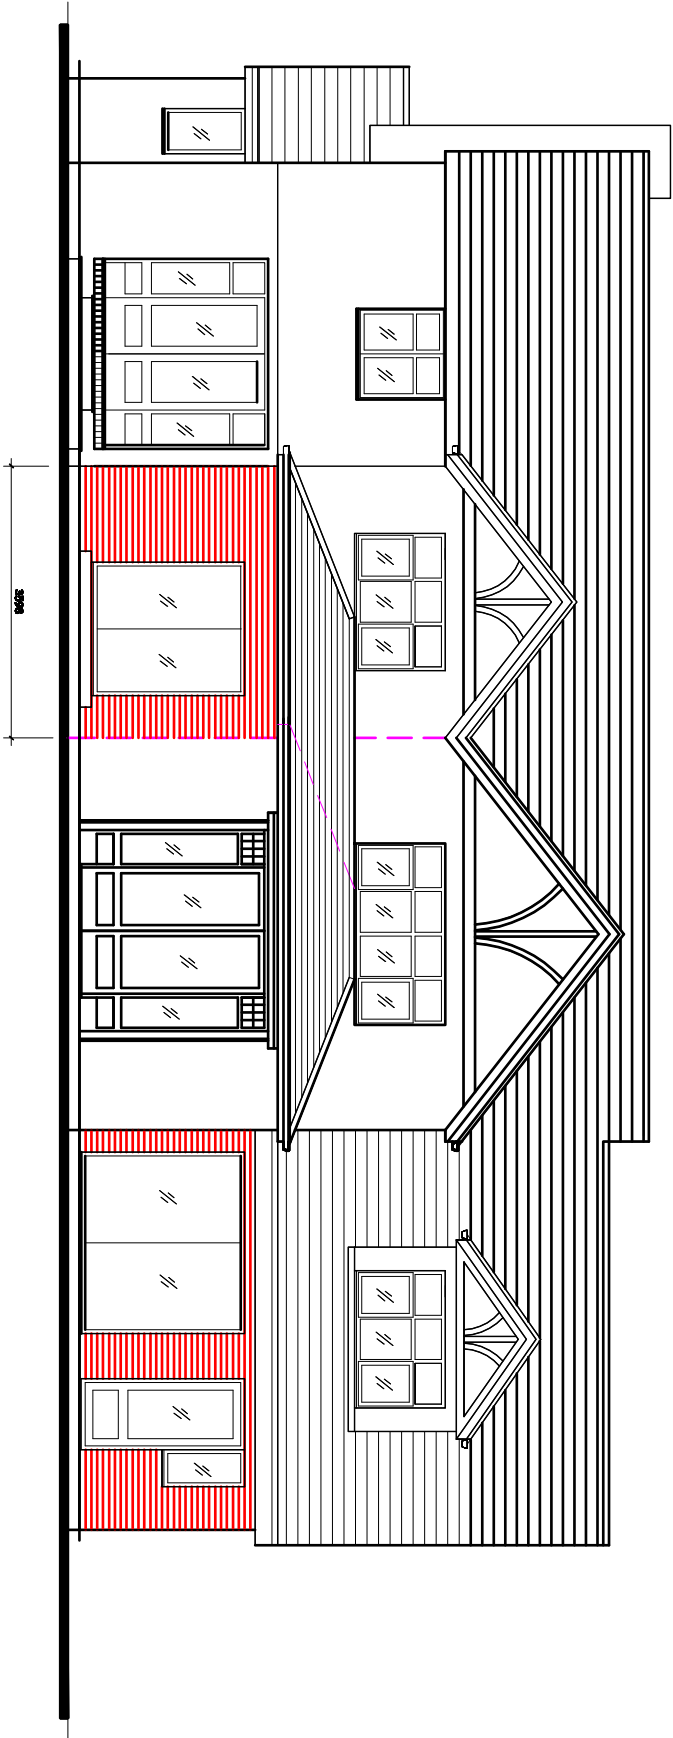

PROPOSED REAR ELEVATION.

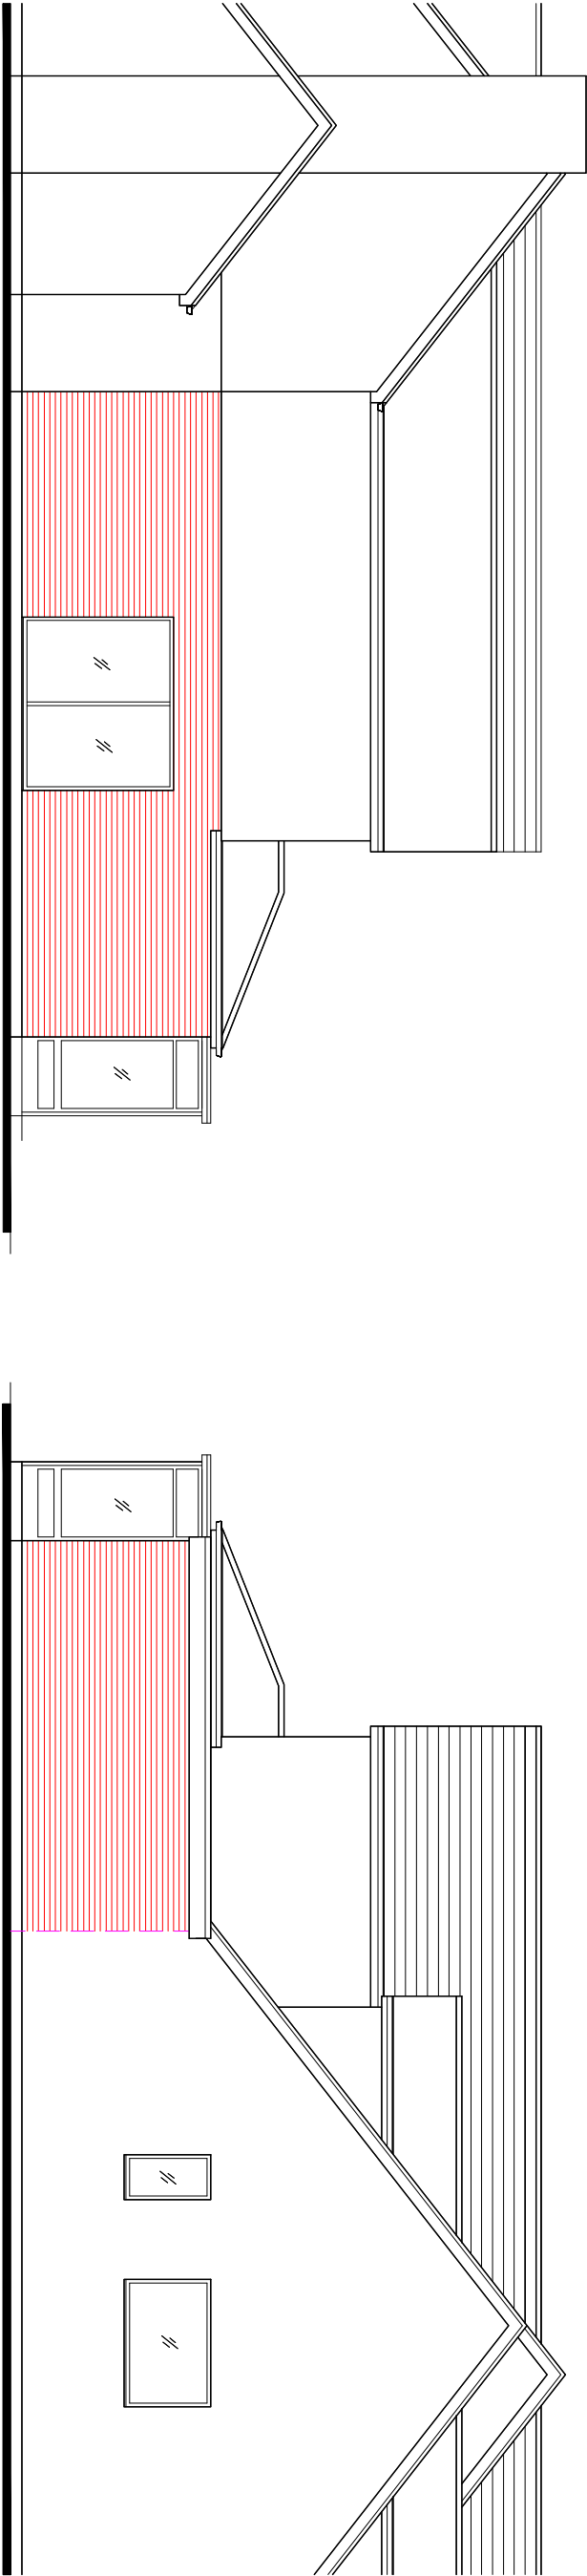

PROPOSED SIDE ELEVATION.

PROPOSED SIDE ELEVATION.

Revision

Title :

PROPOSED TWO STOREY & SINGLE STOREY REAR
EXTENSIONS.

Project :

3A, RINGLEY DRIVE,
WHITEFIELD,
MANCHESTER,
M45 7BX

MTC Designs

31 Exford Drive Bolton BL2 6TB
T: 01204 418714 M: 0770026514
Email: michael@mtcdesigns.co.uk

Scale 1:100 @ A3
Date: May 2026.

Drawing No:

P03