



1 EXISTING GROUND FLOOR LAYOUT
Scale: 1:50

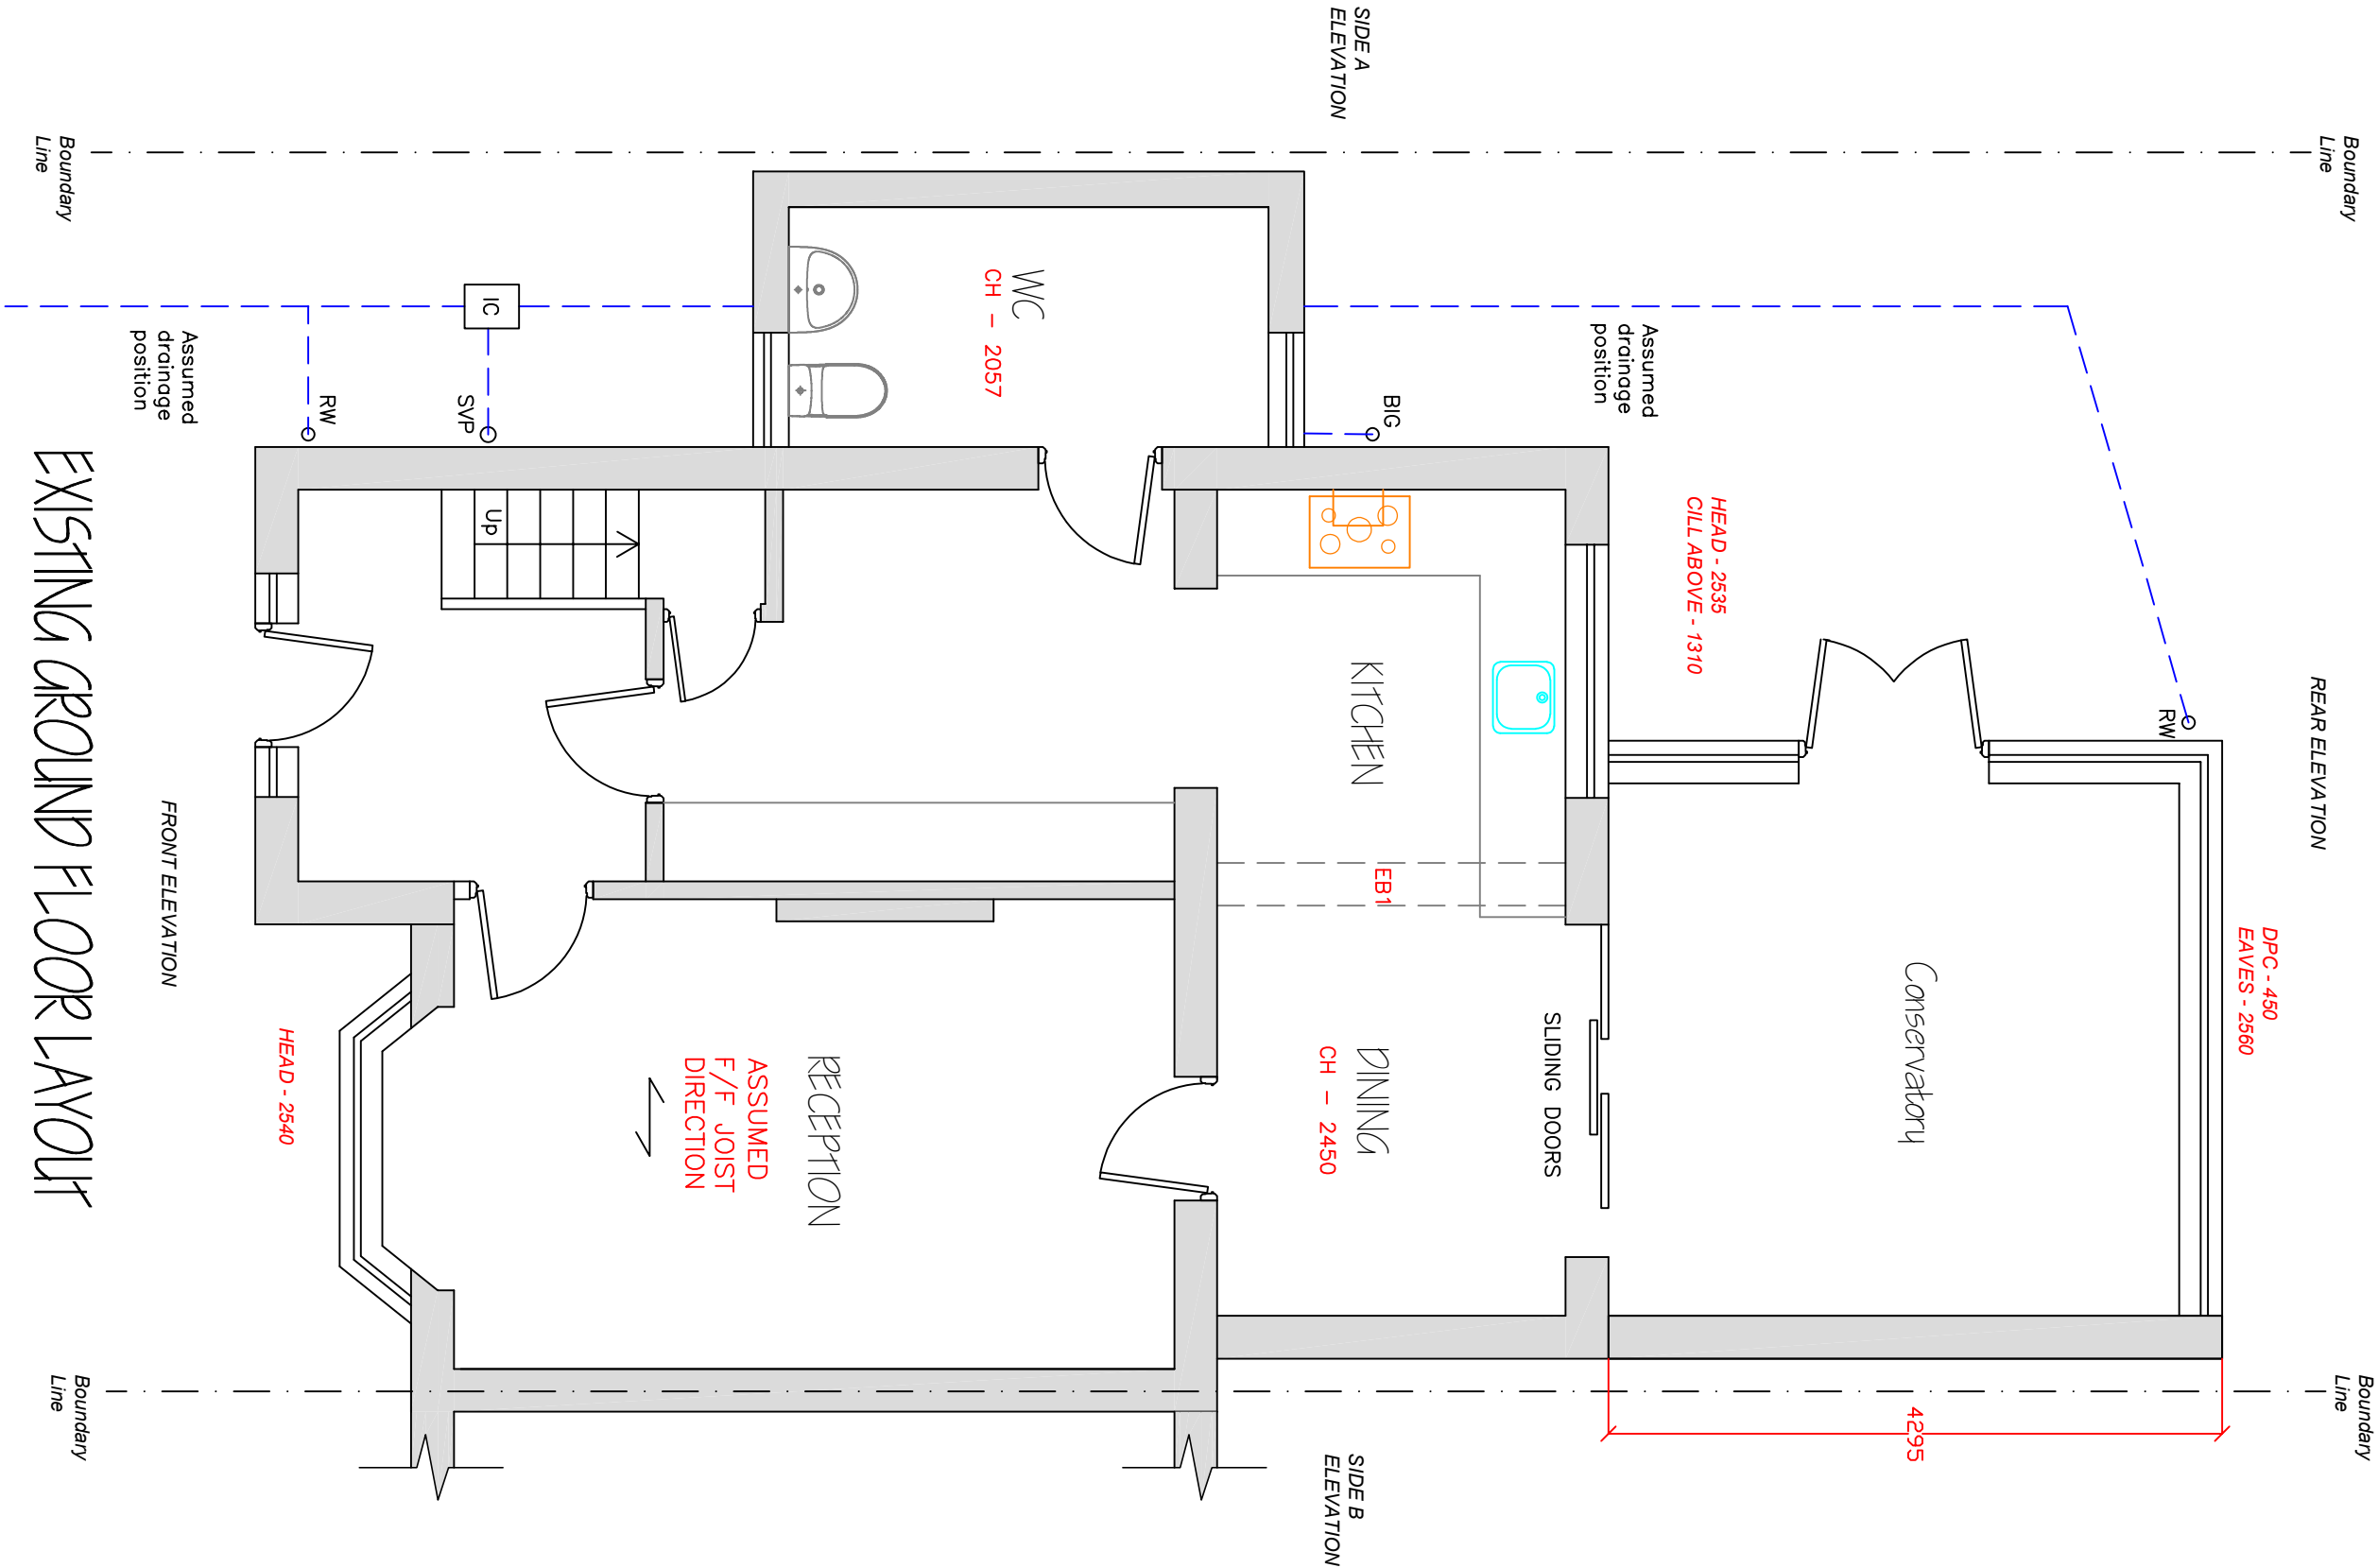

2 EXISTING ELEVATIONS
Scale: 1:100

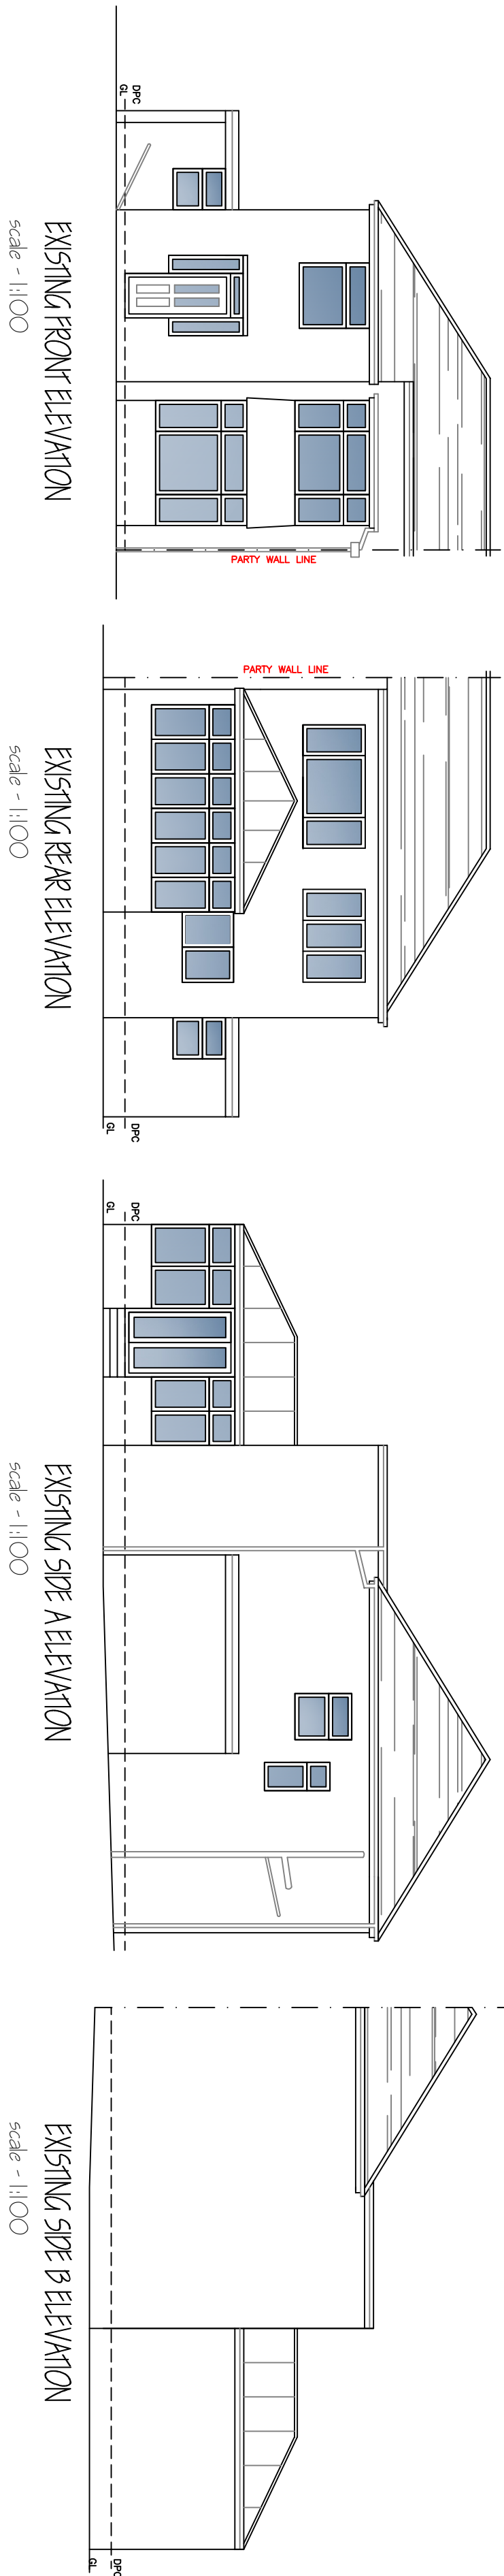

3 EXISTING LOCATION PLAN
Scale: 1:300



4 EXISTING SITE PLAN
Scale: 1:200



1:25

0.5m

0

0.5m

1m

1.5m

2m

2.5m

1:50

1m

0

1m

2m

3m

4m

5m

1:100

2m

0

2m

4m

6m

8m

10m

Joseph.kdb@kdb-services.co.uk
www.kdb-services.co.uk

CLIENT: Rick Wallworth

PROJECT: 116 Lower Road
Prestwich

G/F SIDE / REAR EXTENSION

REV

DATE

DESCRIPTION

BY

WC

A

MAY 26

EXISTING-PLANS

JAL

EP

SCALE: AS SHOWN @ A1

DATE: MAY 2026

DRAWN BY: JAL

DWG No:

001

REVISION:

A