



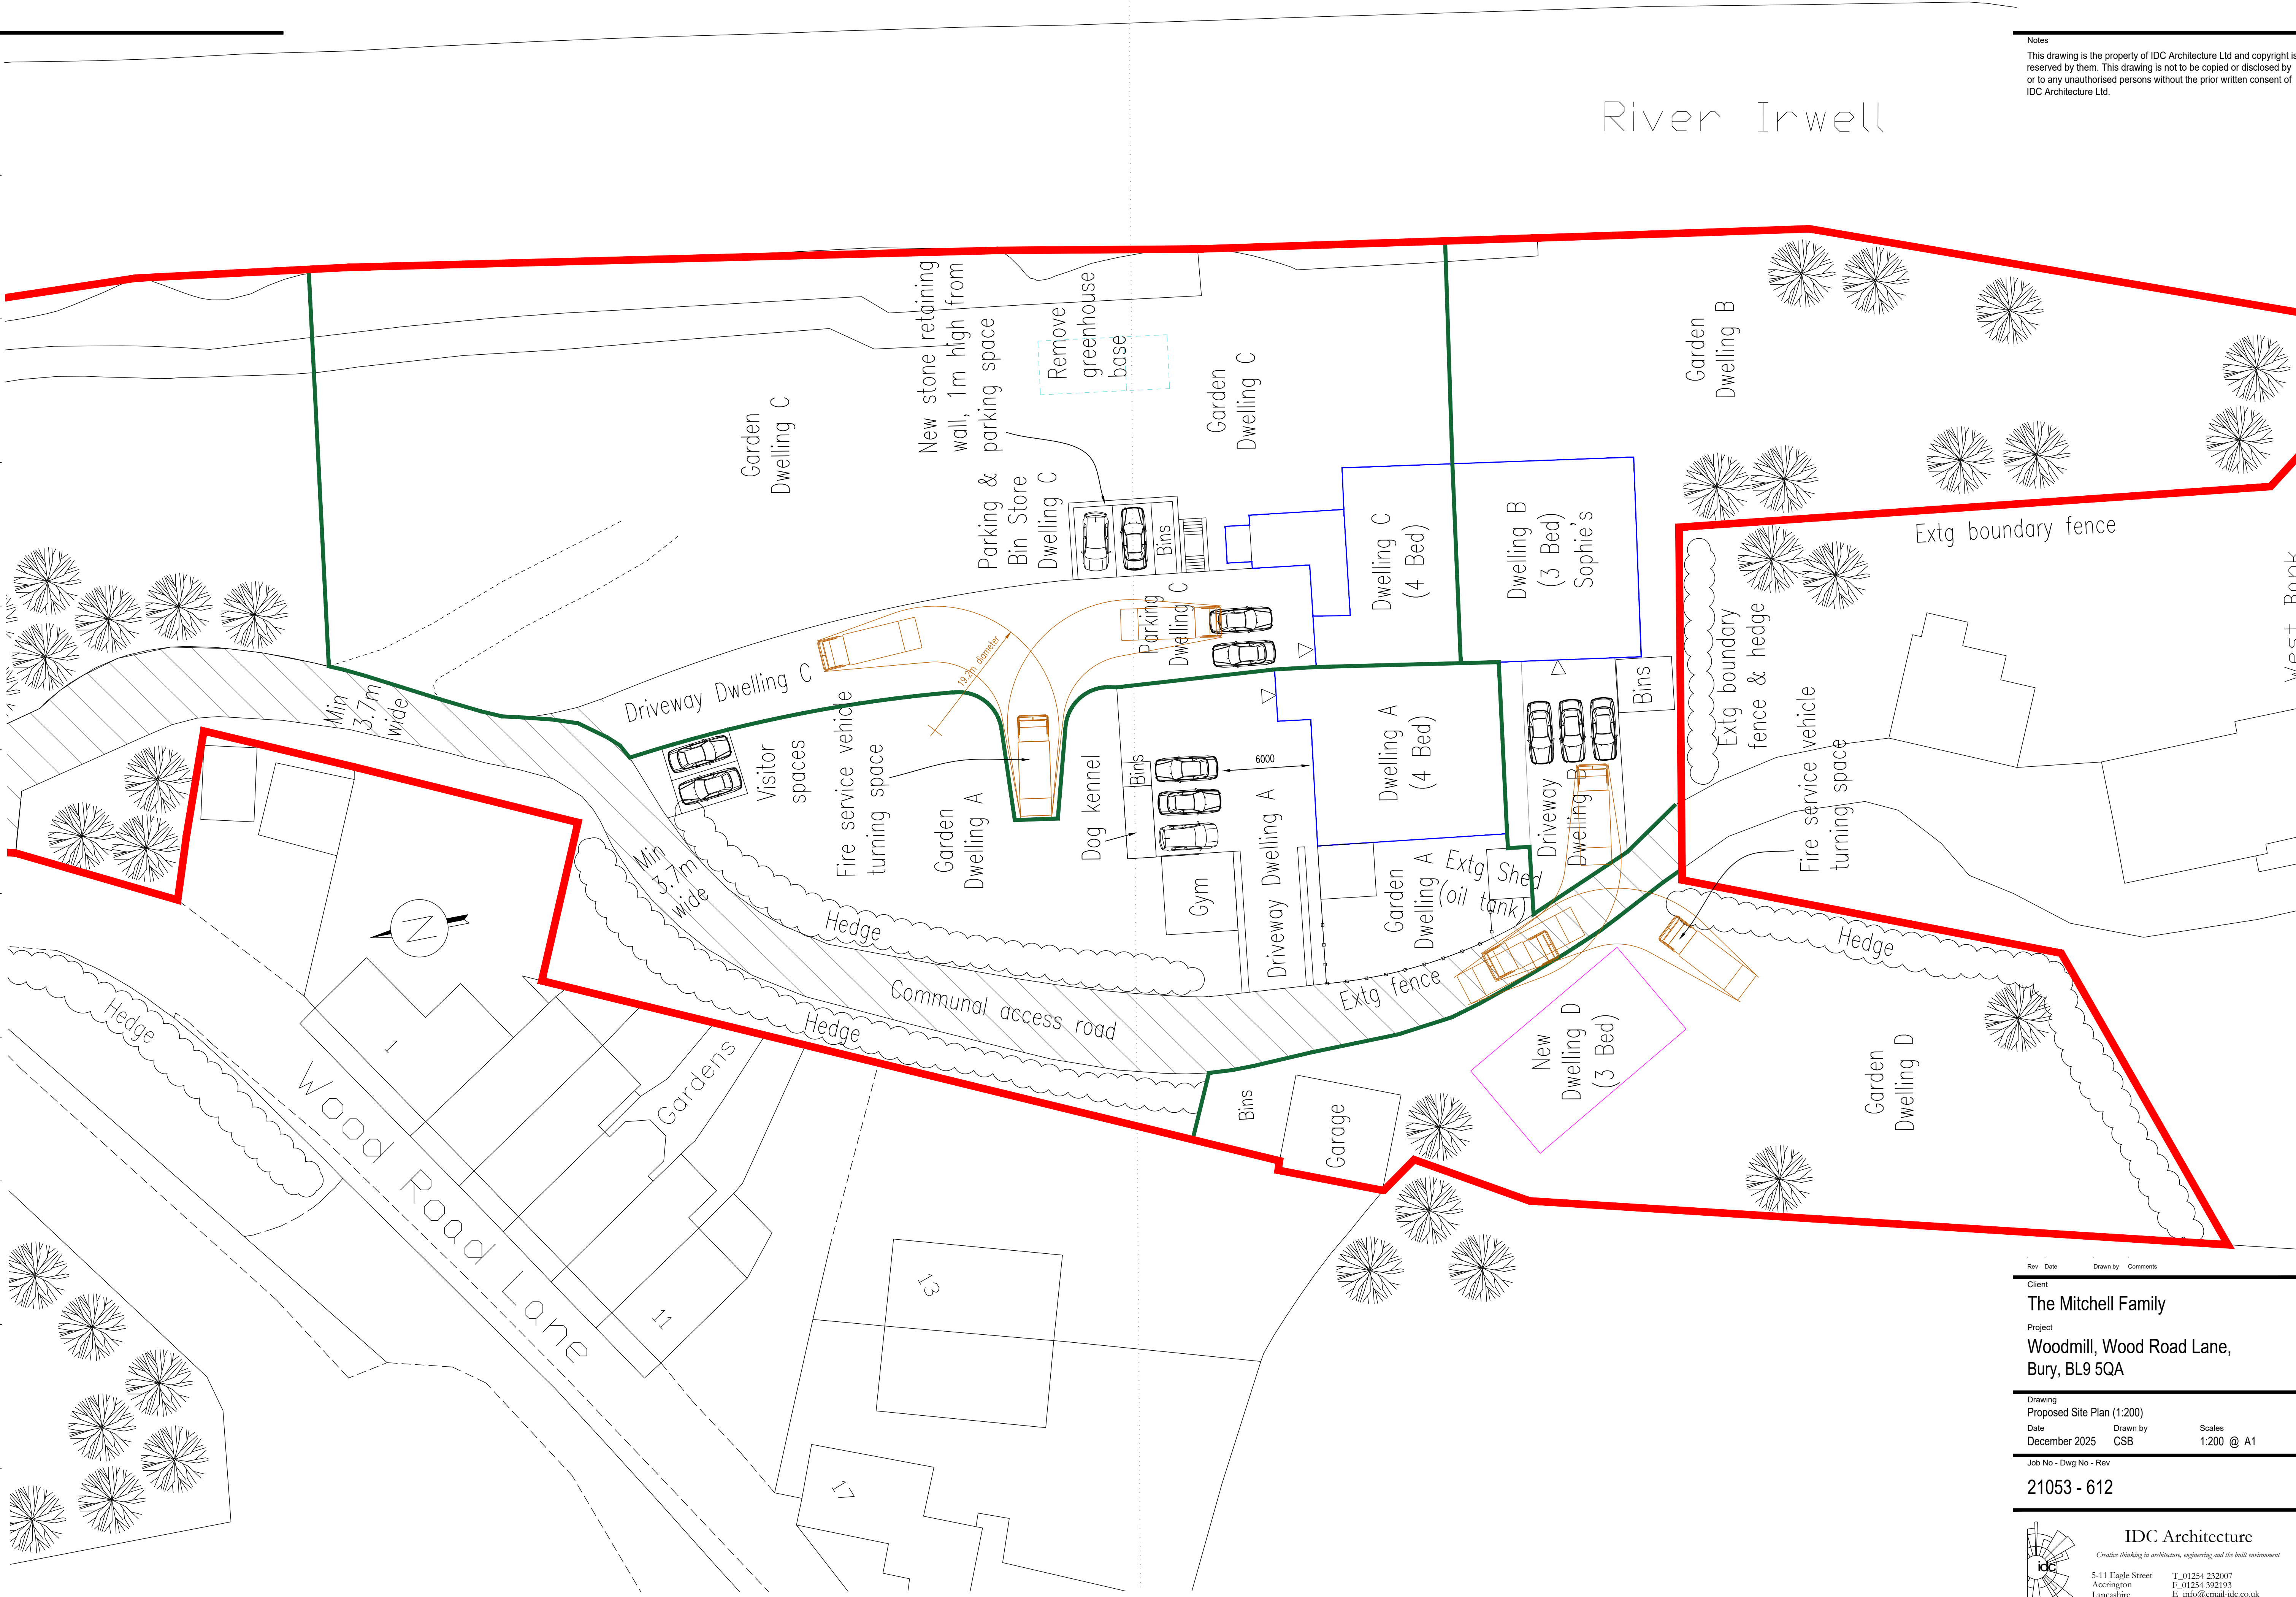

Notes
This drawing is the property of IDC Architecture Ltd and copyright is reserved by them. This drawing is not to be copied or disclosed by or to any unauthorised persons without the prior written consent of IDC Architecture Ltd.

Rev	Date	Drawn by	Comments
Client			
The Mitchell Family			
Project			
Woodmill, Wood Road Lane, Bury, BL9 5QA			
Drawing			
Proposed Site Plan (1:200)			
Date	December 2025	Drawn by	CSB
		Scales	1:200 @ A1
Job No - Dwg No - Rev			
21053 - 612			

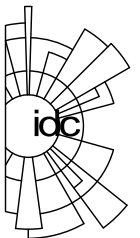

IDC Architecture
Creative thinking in architecture, engineering and the built environment

5-11 Eagle Street
Accrington
Lancashire
BB5 1LN

T: 01254 232007
F: 01254 392193
E: info@emal-idc.co.uk
W: idc-architects.co.uk