


Notes
This drawing is the property of IDC Architecture Ltd and copyright is reserved by them. This drawing is not to be copied or disclosed by or to any unauthorised persons without the prior written consent of IDC Architecture Ltd.


Dwelling B

Dwelling B


Dwelling B

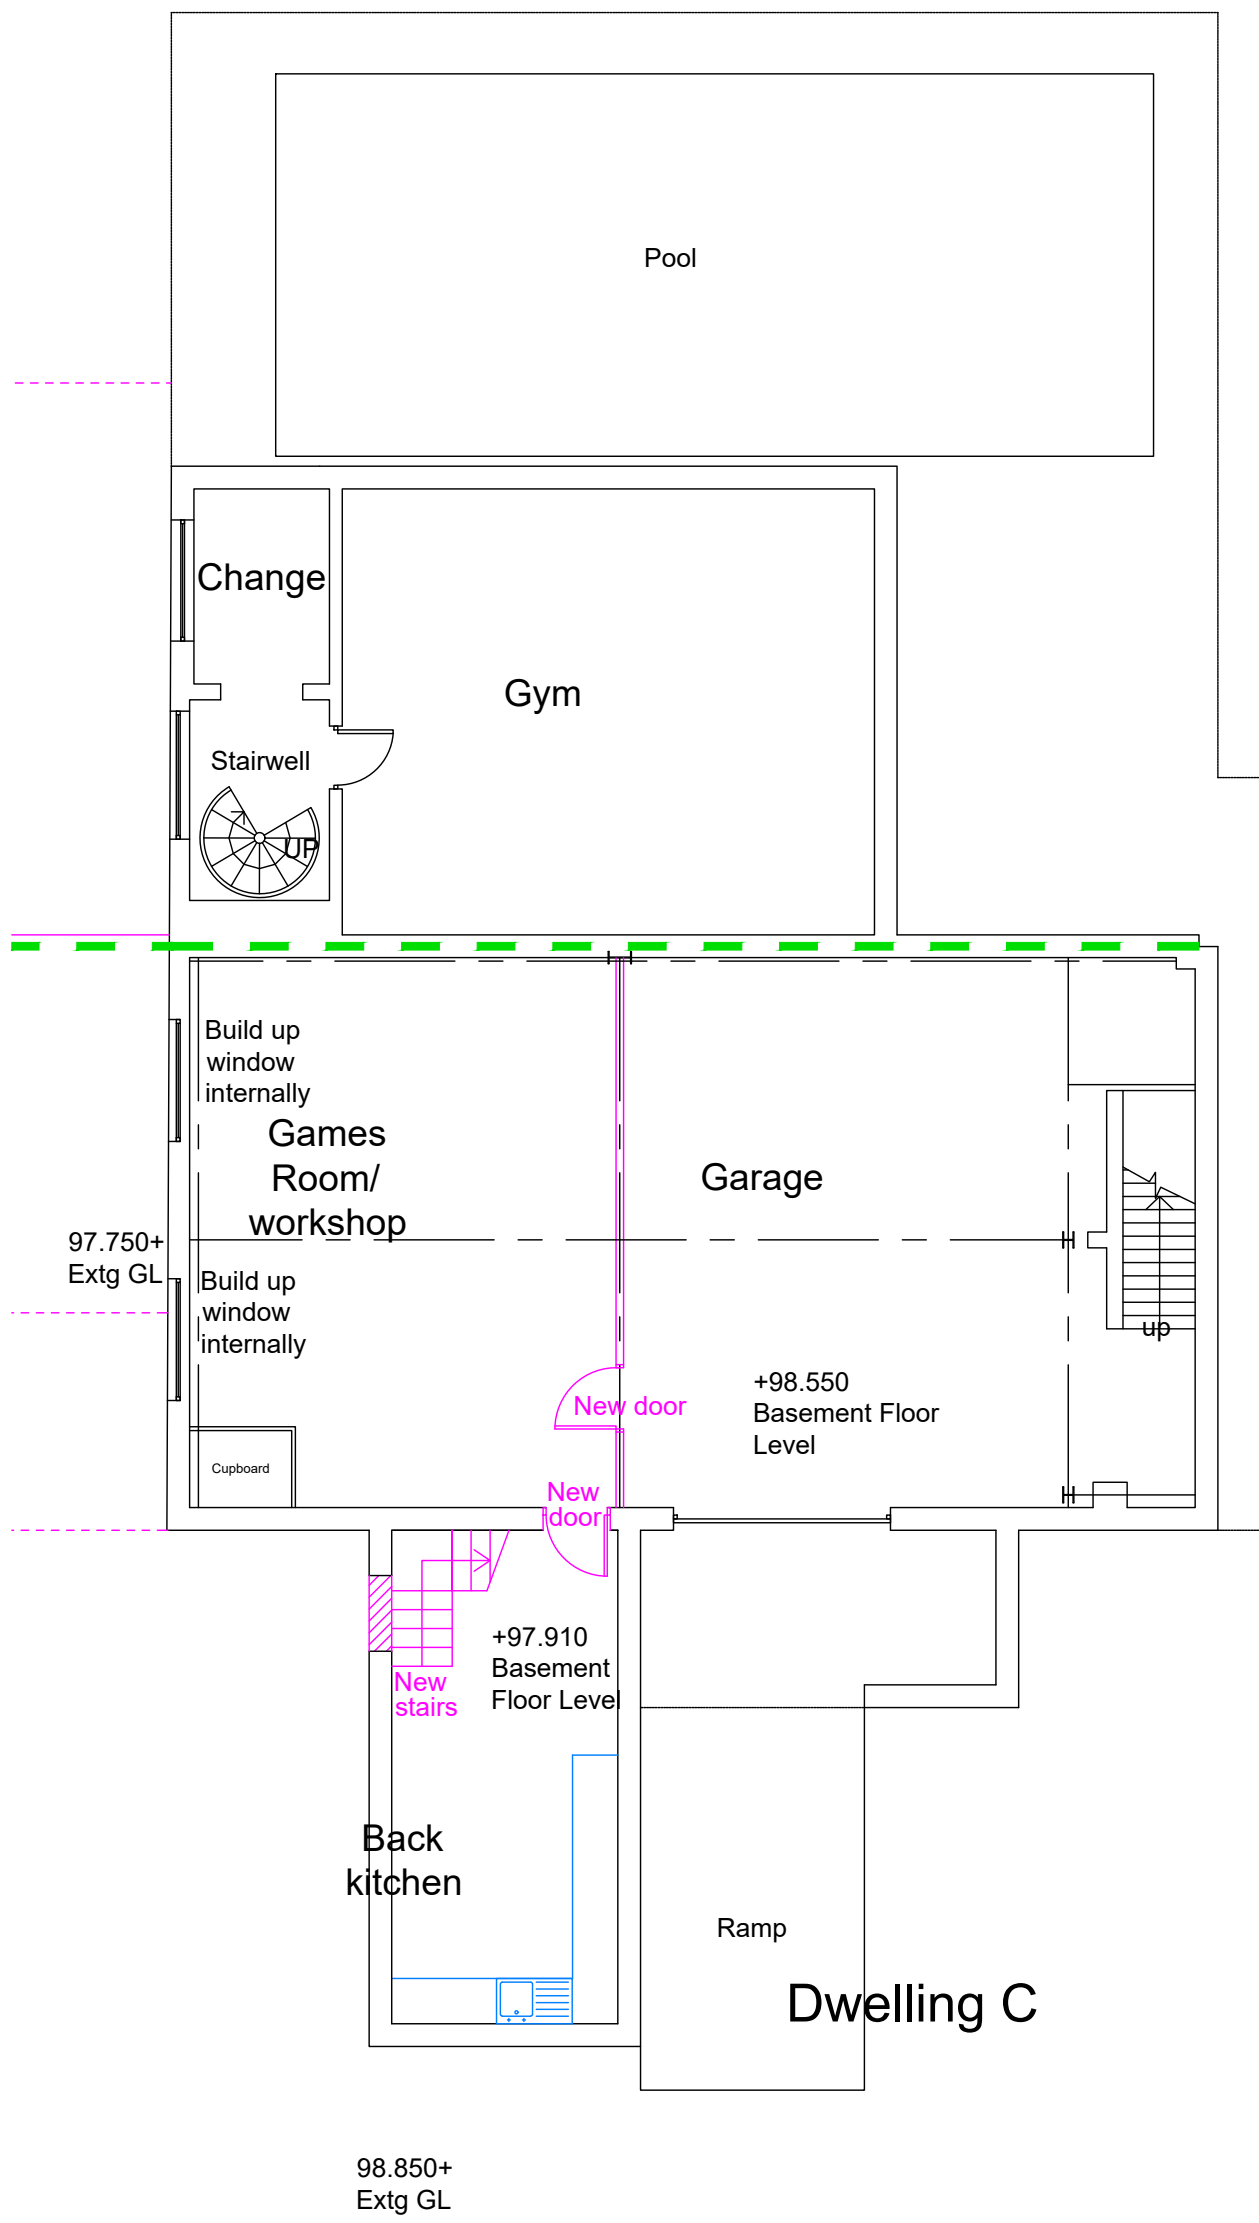


Basement Floor Plan

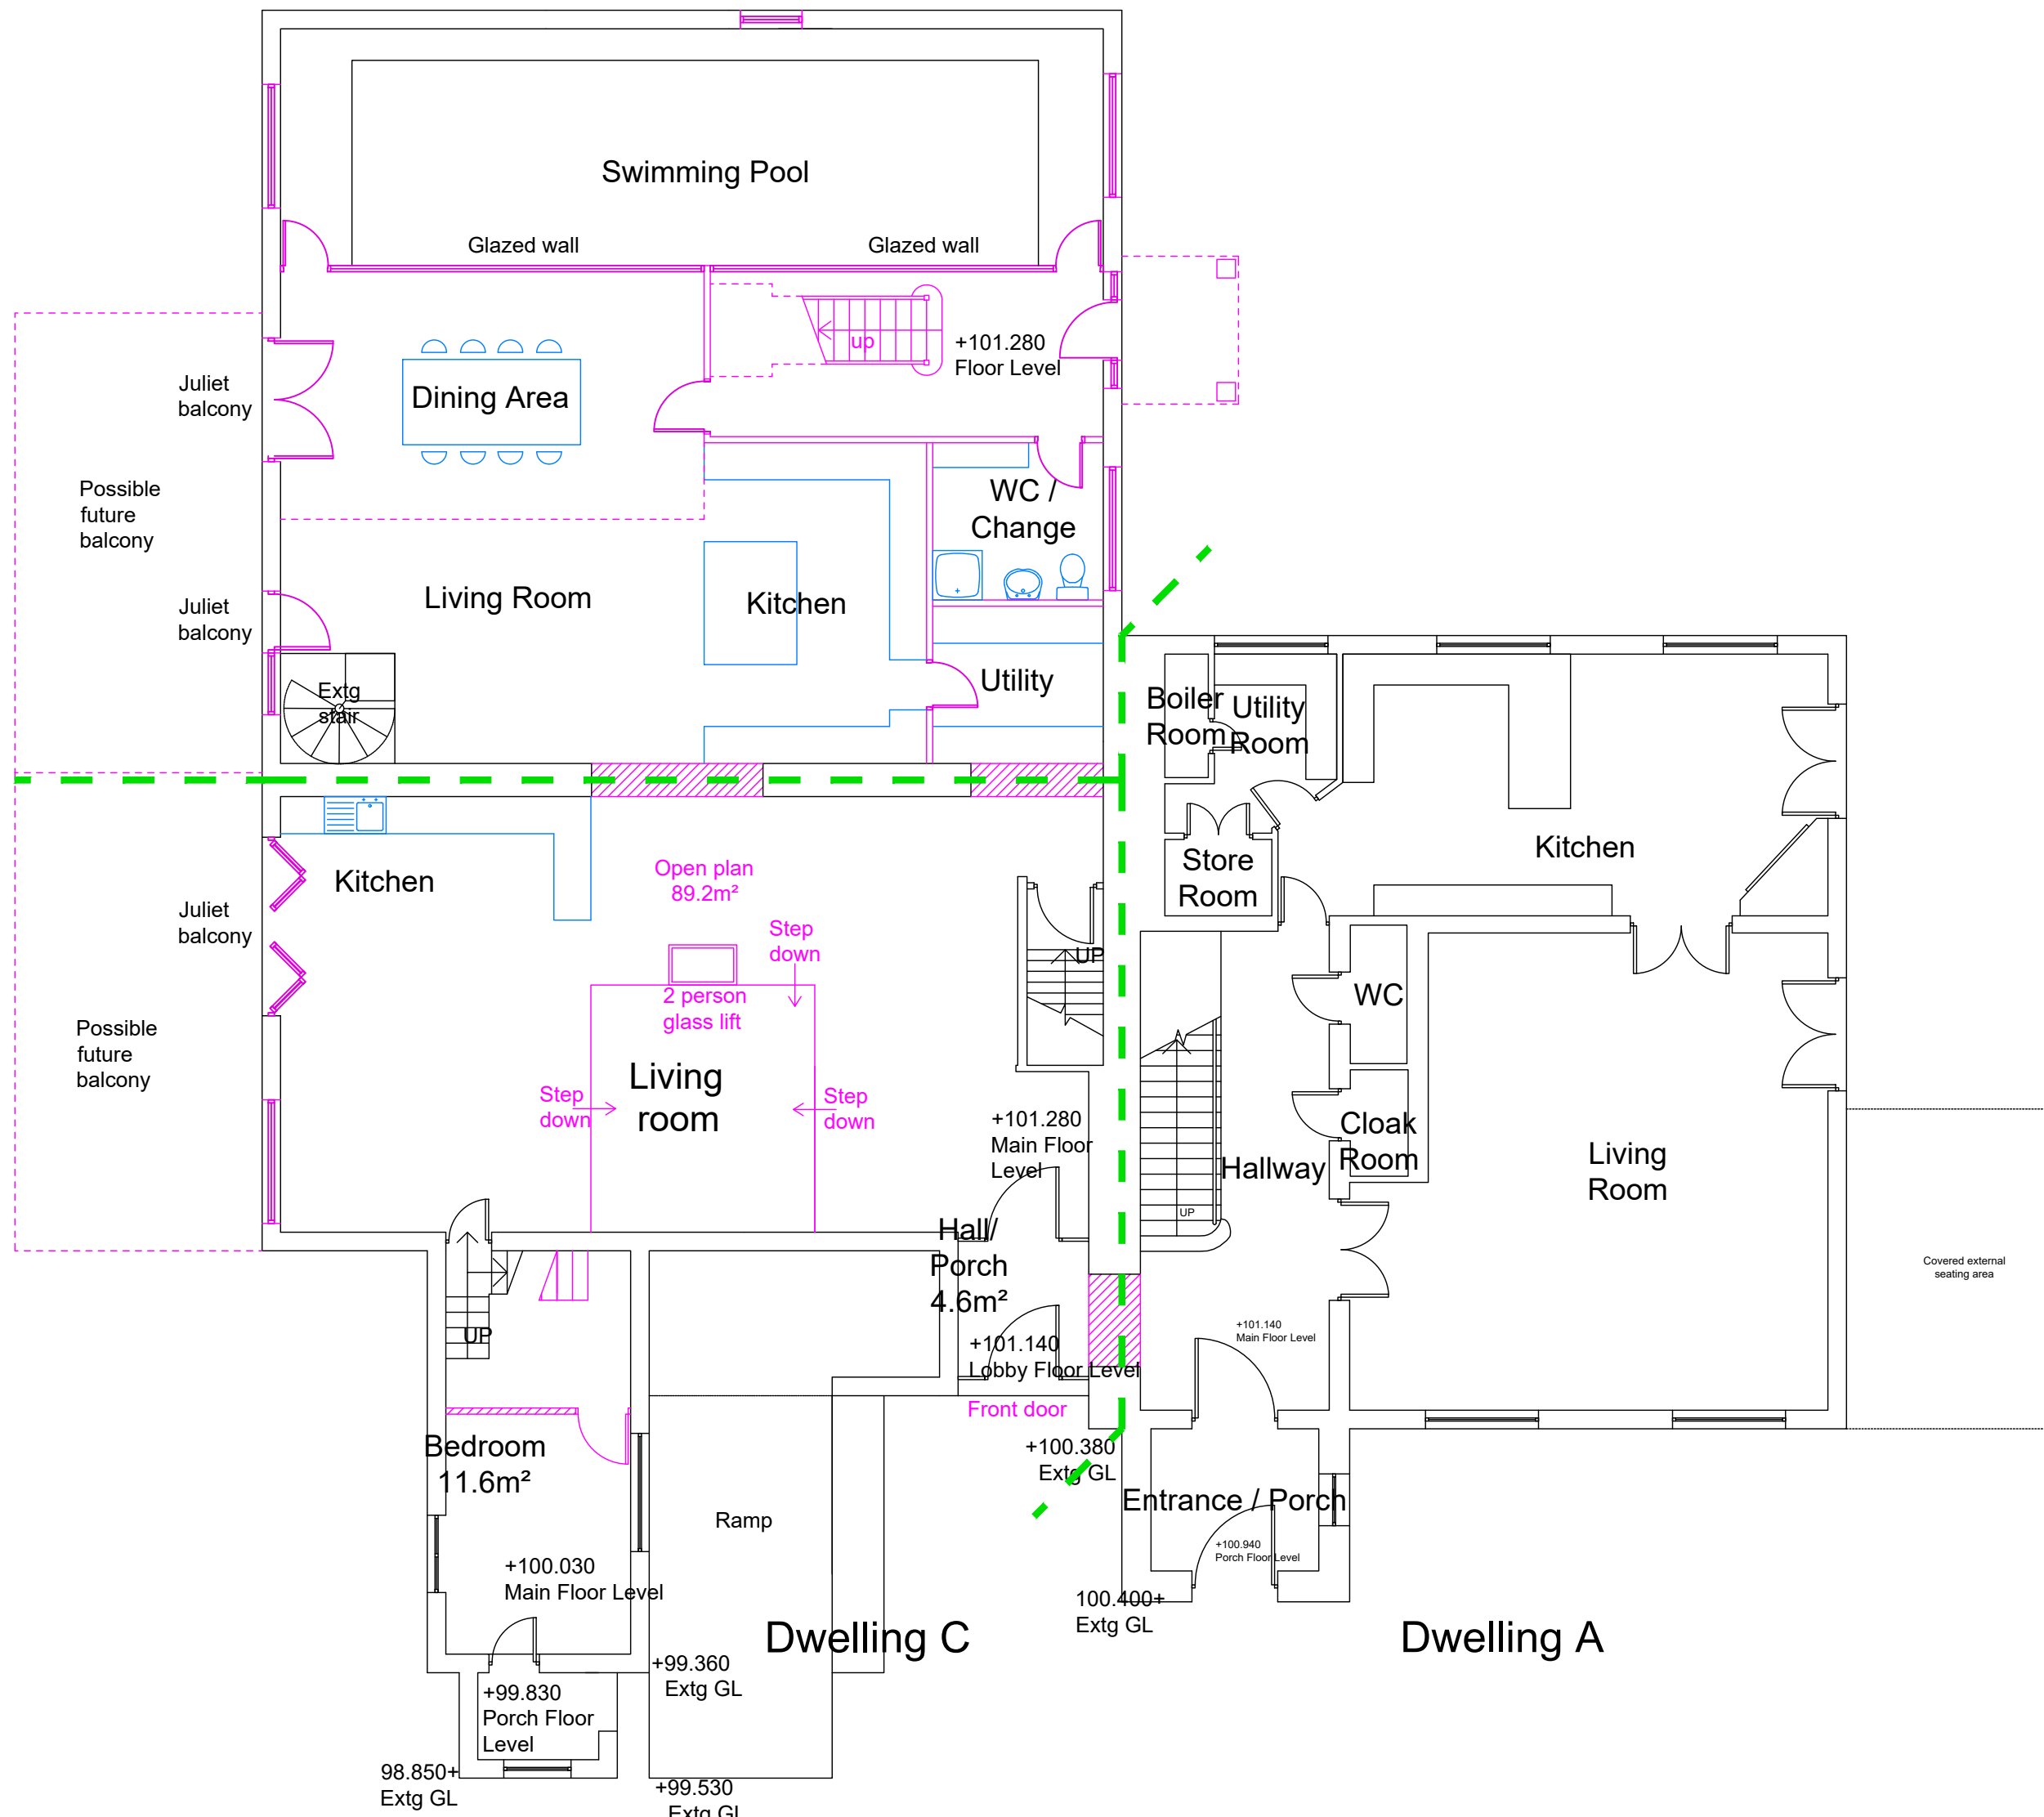

Ground Floor Plan

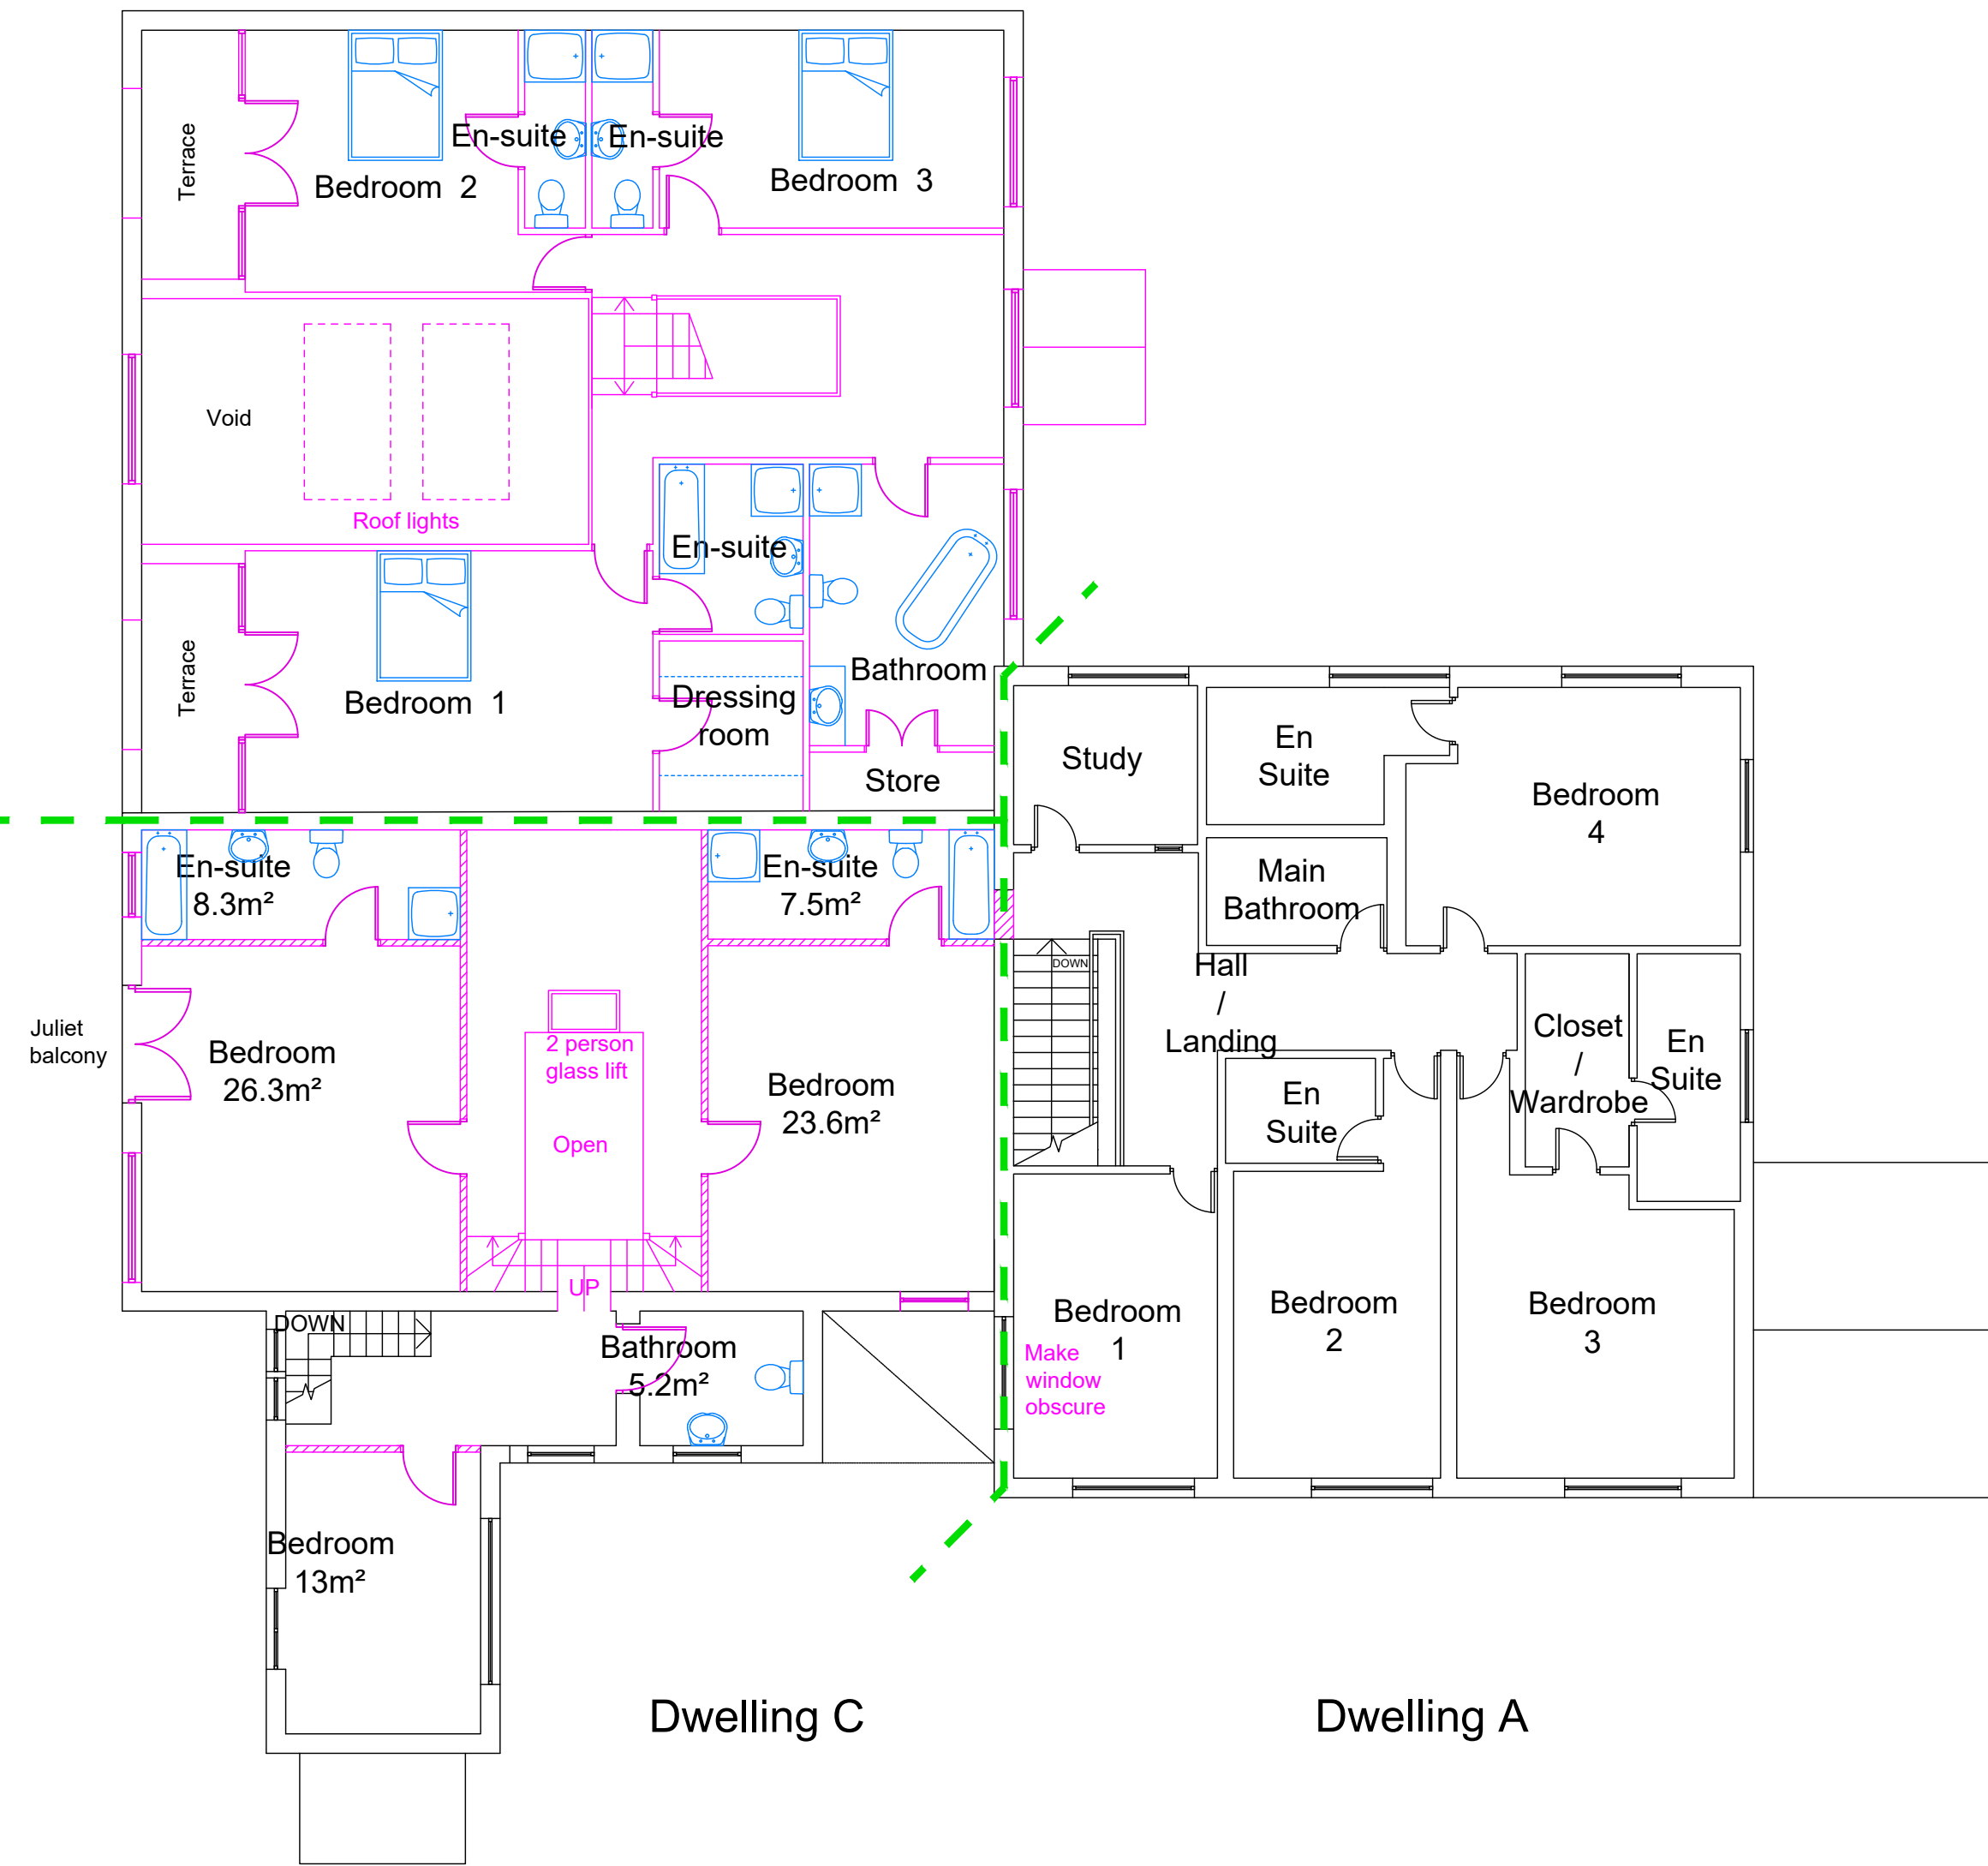

First Floor Plan

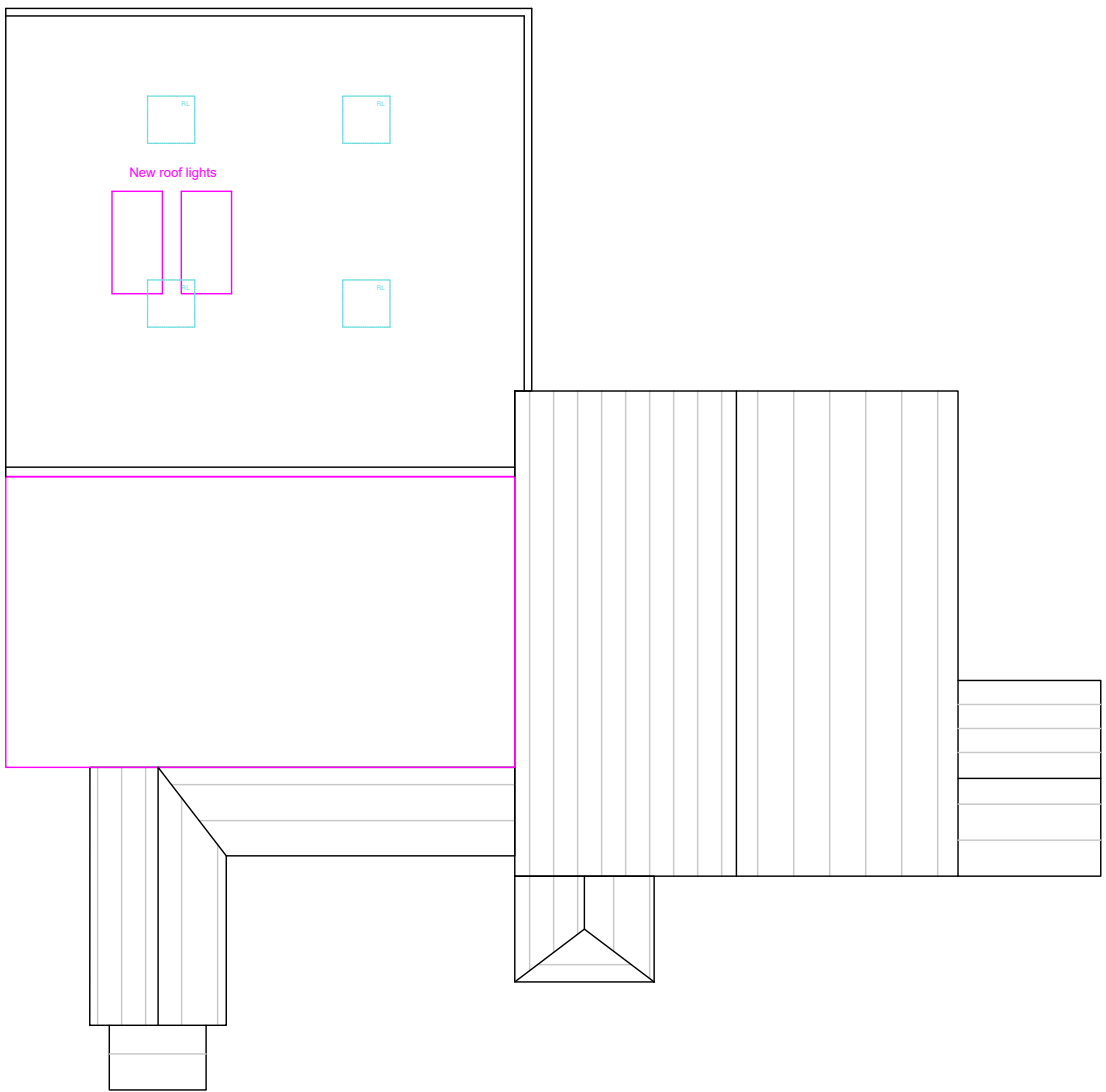

Roof Plan (scale 1:200)

Rev	Date	Drawn by	Comments
Client			
Lorraine Mitchell			
Project			
Woodmill, Wood Road Lane, Bury, BL9 5QA			
Drawing			
Proposed Floor Plans - Original House			
Date	December 2025	Drawn by	TW
		Scales	1:100 @ A1
Job No - Dwg No - Rev			
21053 - 614			