



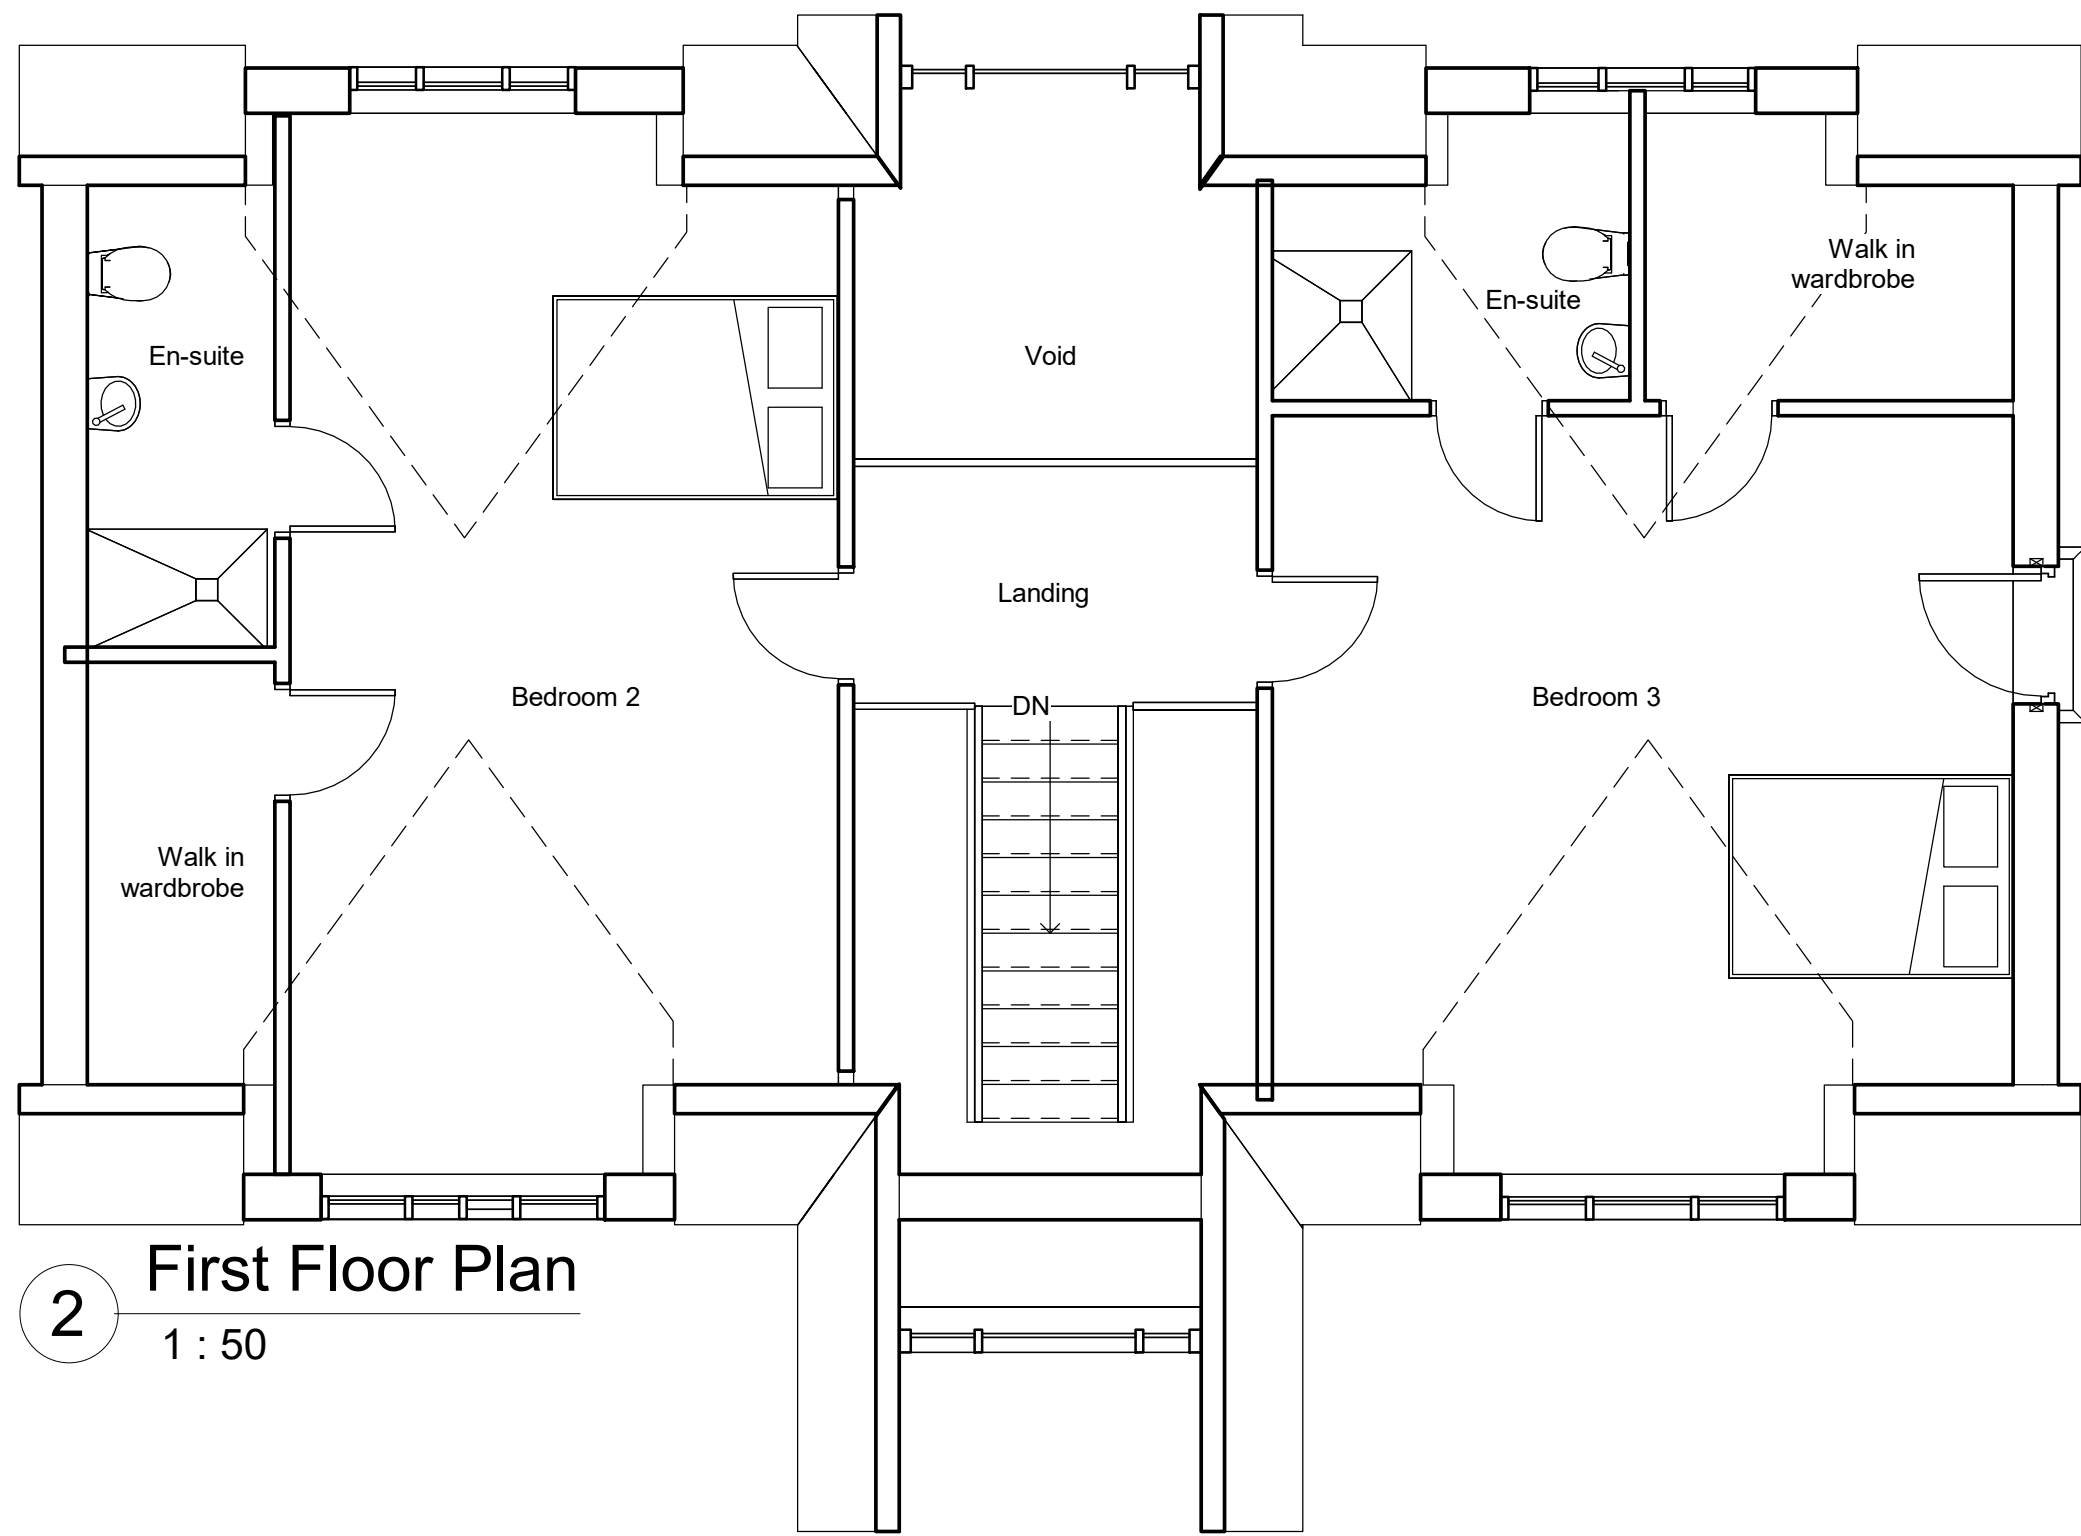


2 First Floor Plan
1 : 50



8 3D View 2

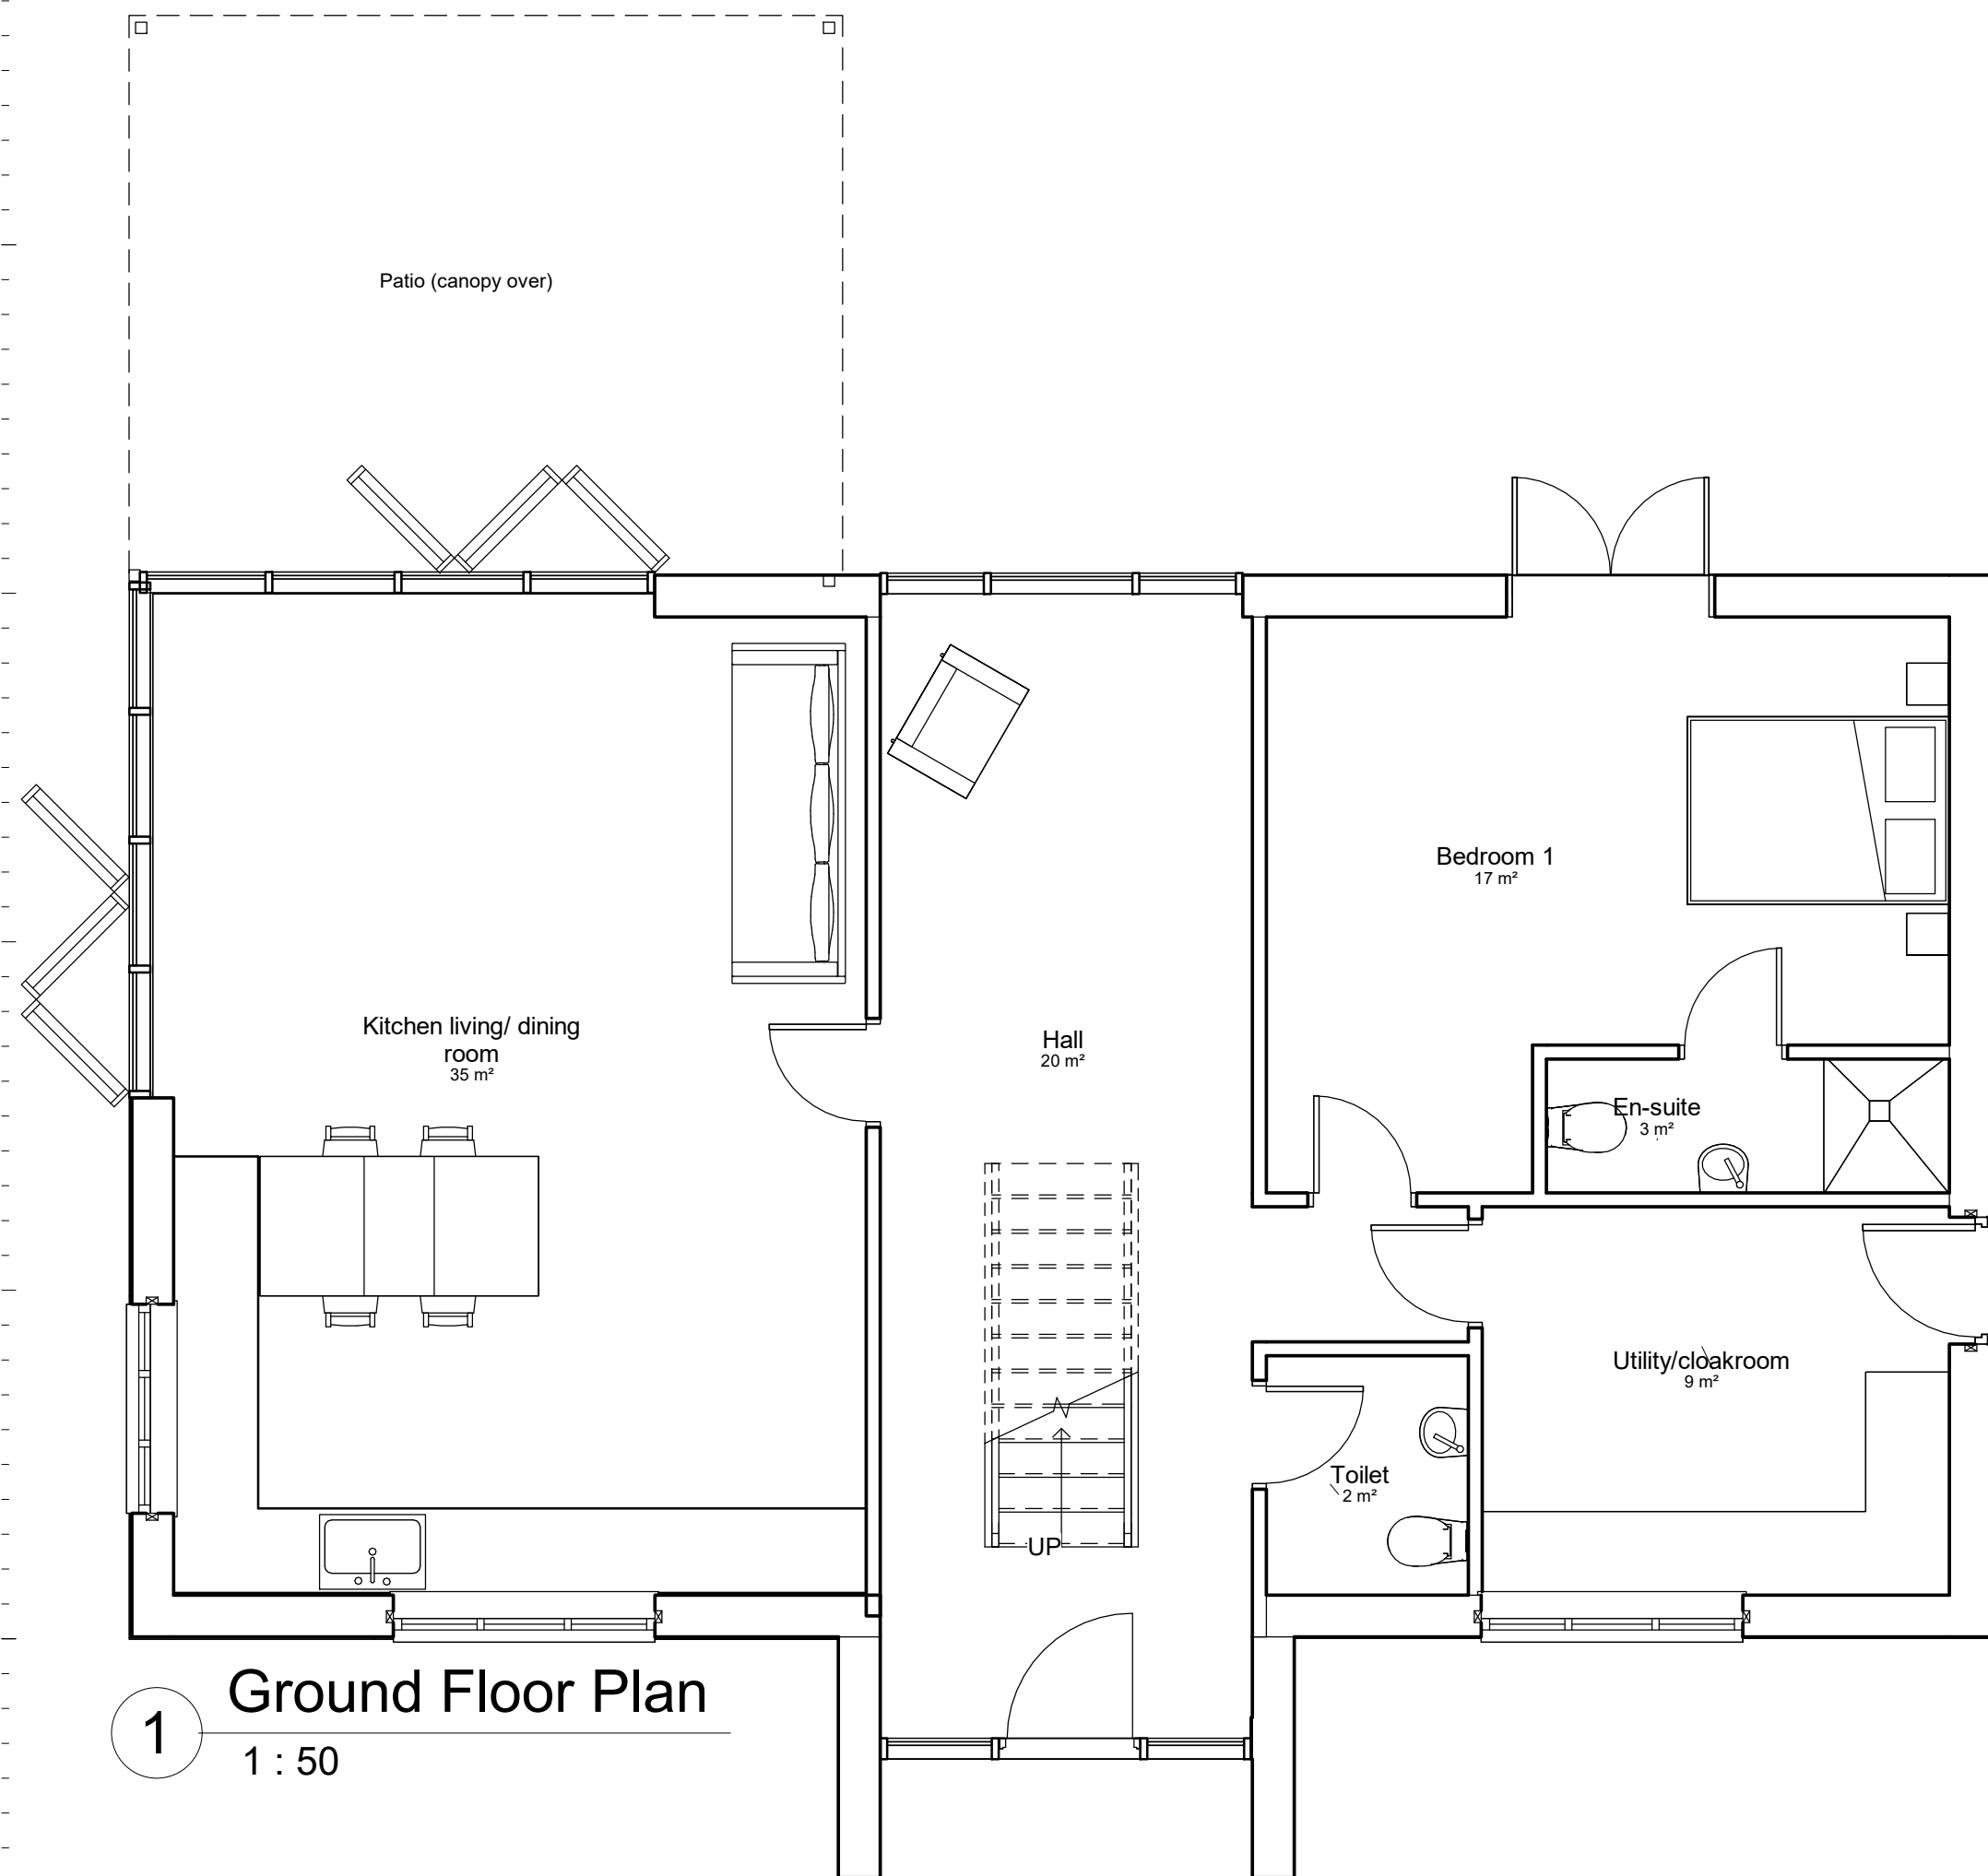

1 Ground Floor Plan
1 : 50

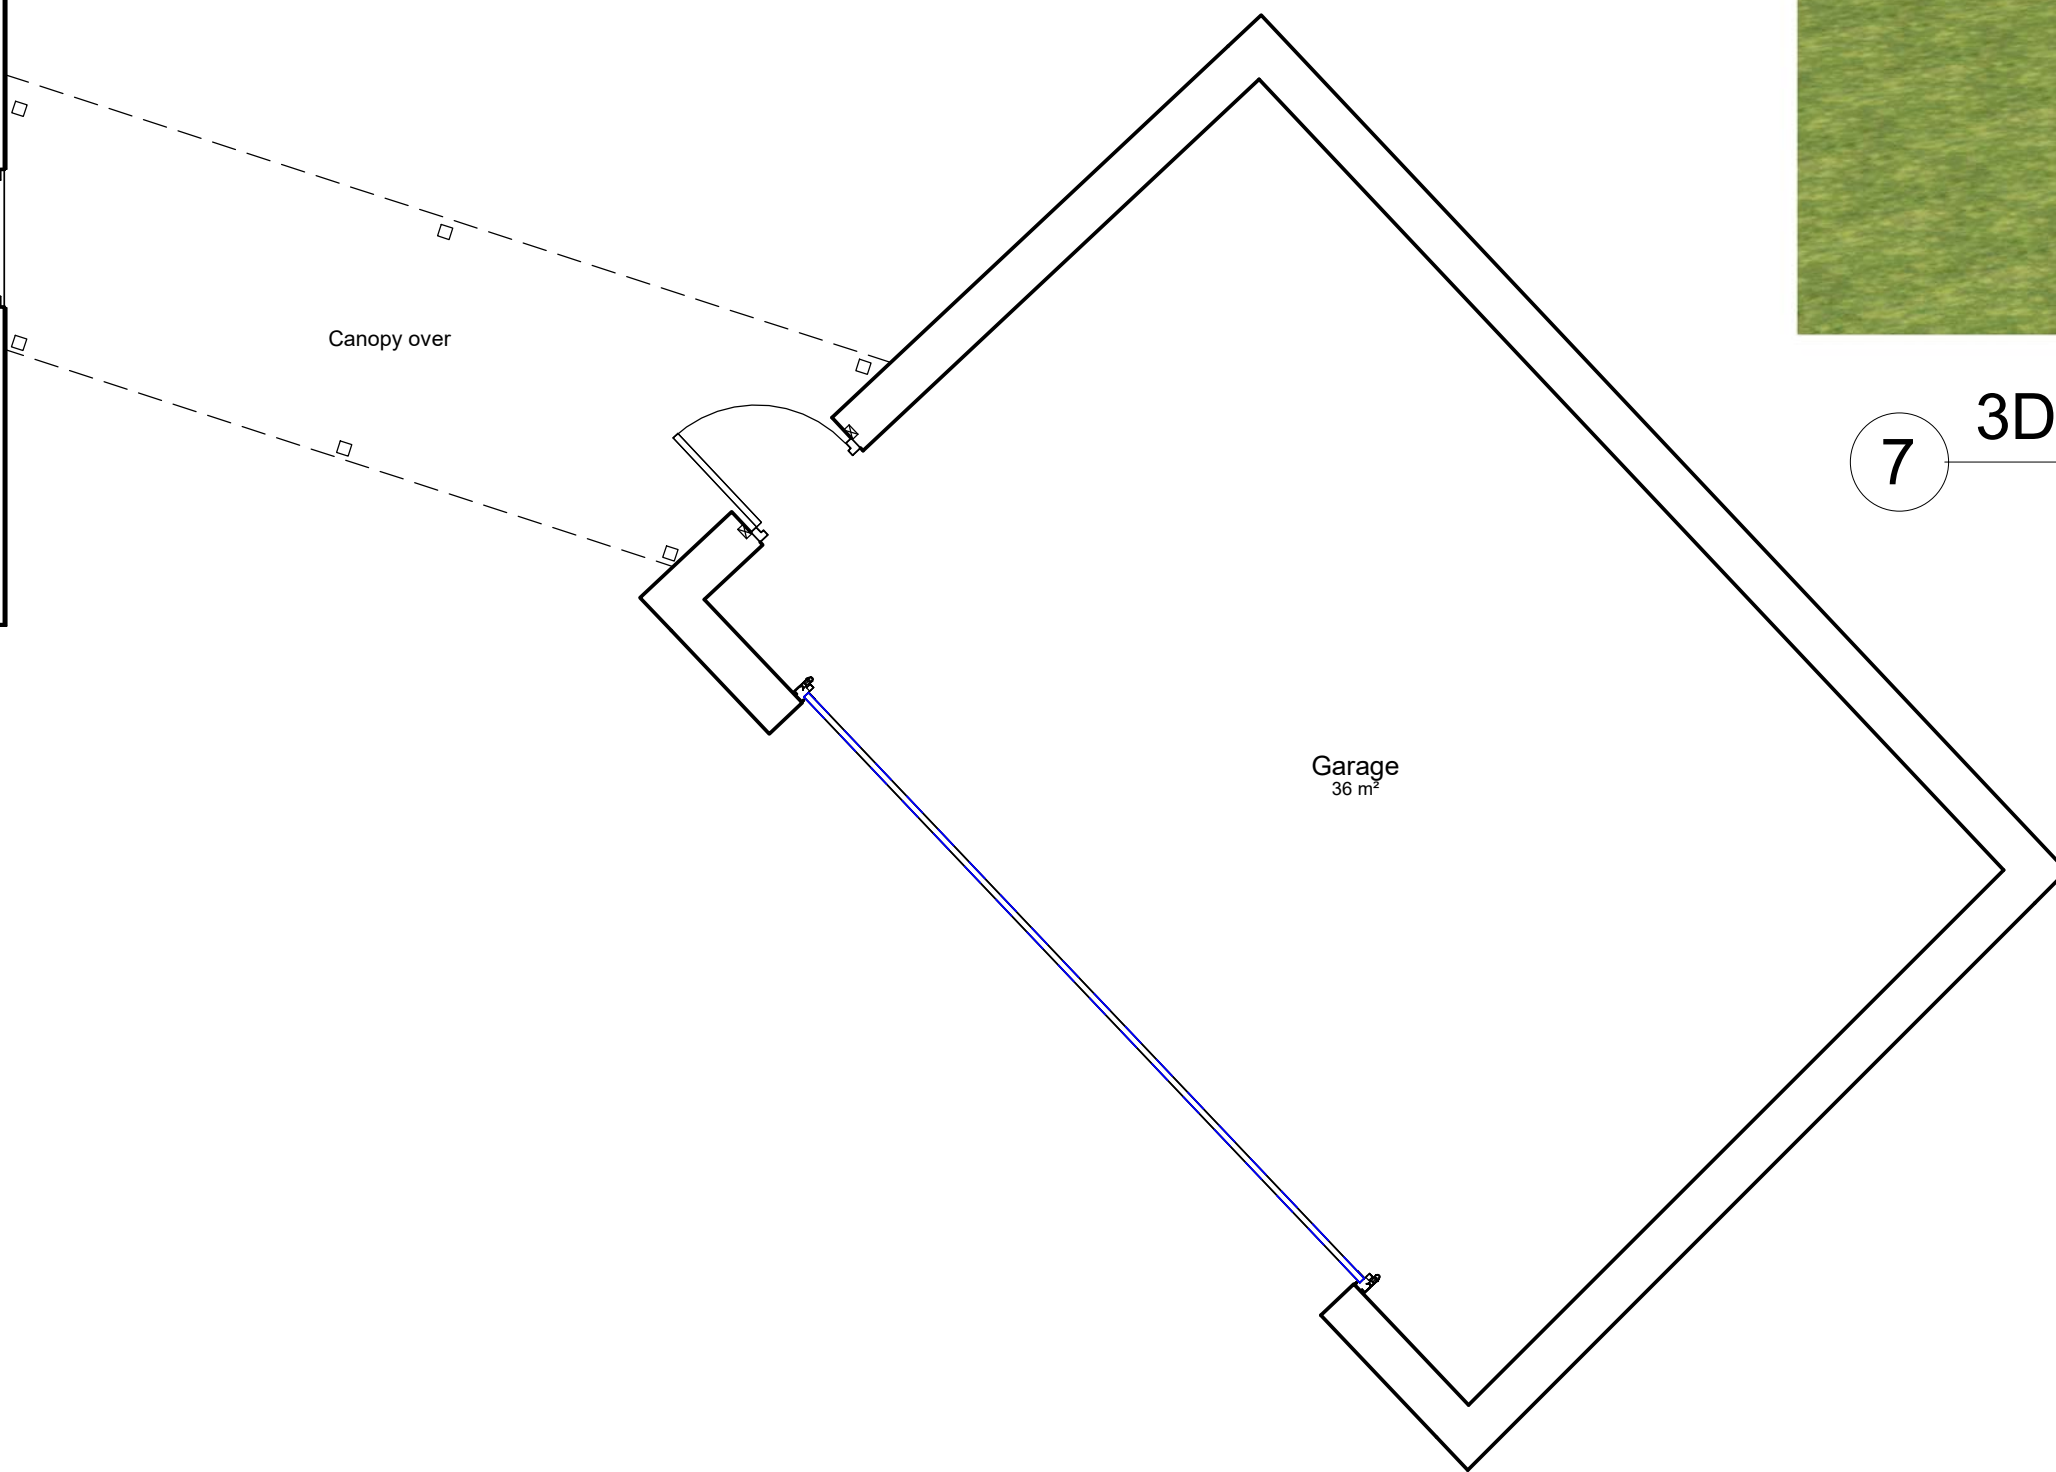


7 3D View 1

Notes
This drawing is the property of IDC Architecture Ltd and copyright is reserved by them. This drawing is not to be copied or disclosed by or to any unauthorised persons without the prior written consent of IDC Architecture Ltd.

B 21.01.26 TW One garage door
A 23.12.25 TW Cill and heads added
Rev Date Drawn by Comments

Client
The Mitchell Family
Project
**Woodmill, Wood Road Lane,
Bury, BL9 5QA**
Drawing
Proposed Plans - Dwelling D
Date December 2025 Drawn by TW Scales 1 : 50 @ A1
Job No - Dwg No - Rev
21053-616-B

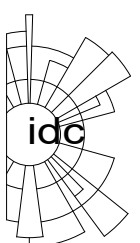 **IDC Architecture**
Creative thinking in architecture, engineering and the built environment
5-11 Eagle Street
Accrington
Lancashire
BB5 1JN
T: 01254 232007
F: 01254 392193
E: info@email-idc.co.uk
W: intelligentdesigncentre.co.uk