


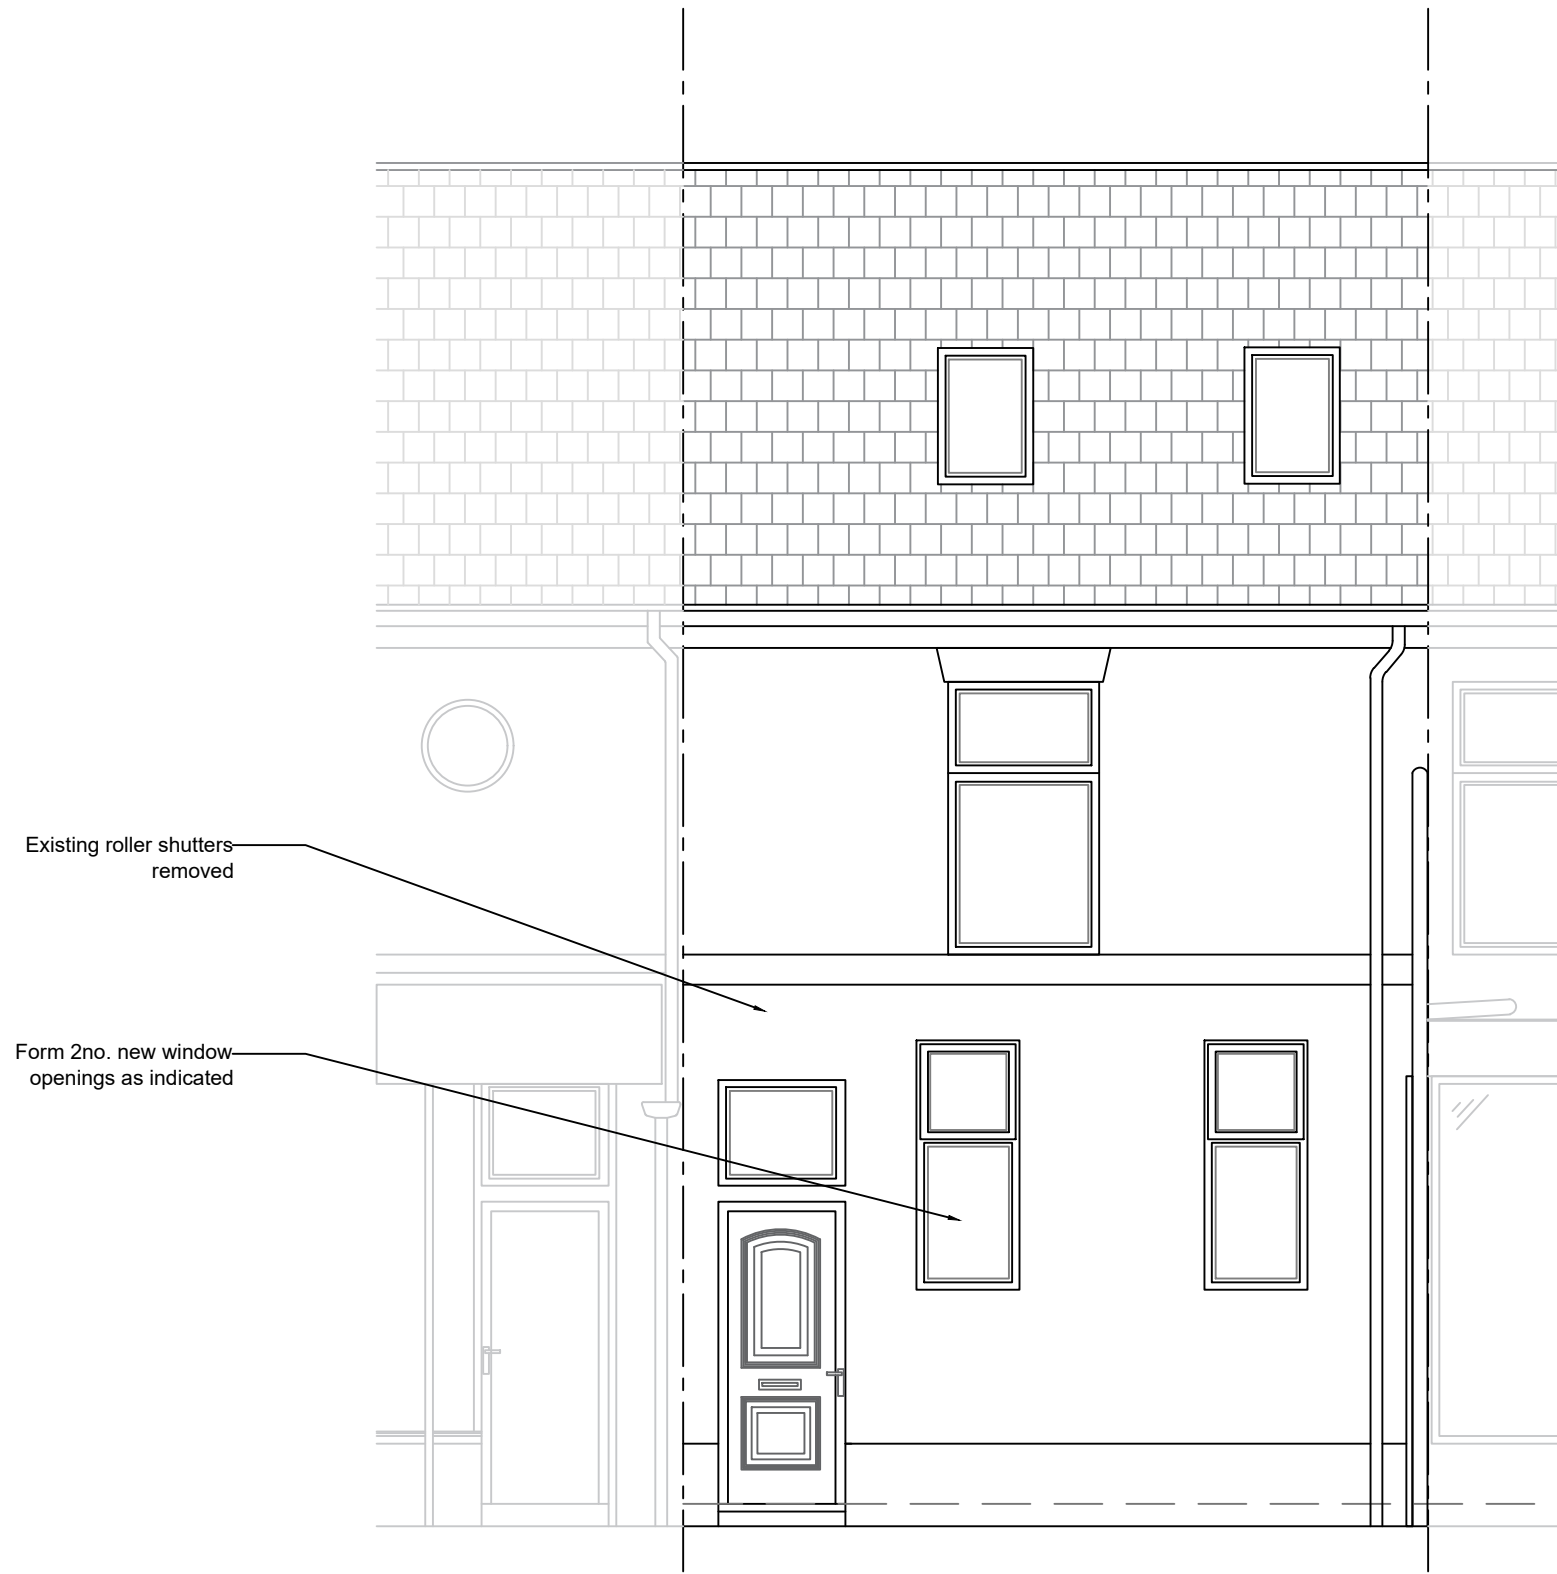


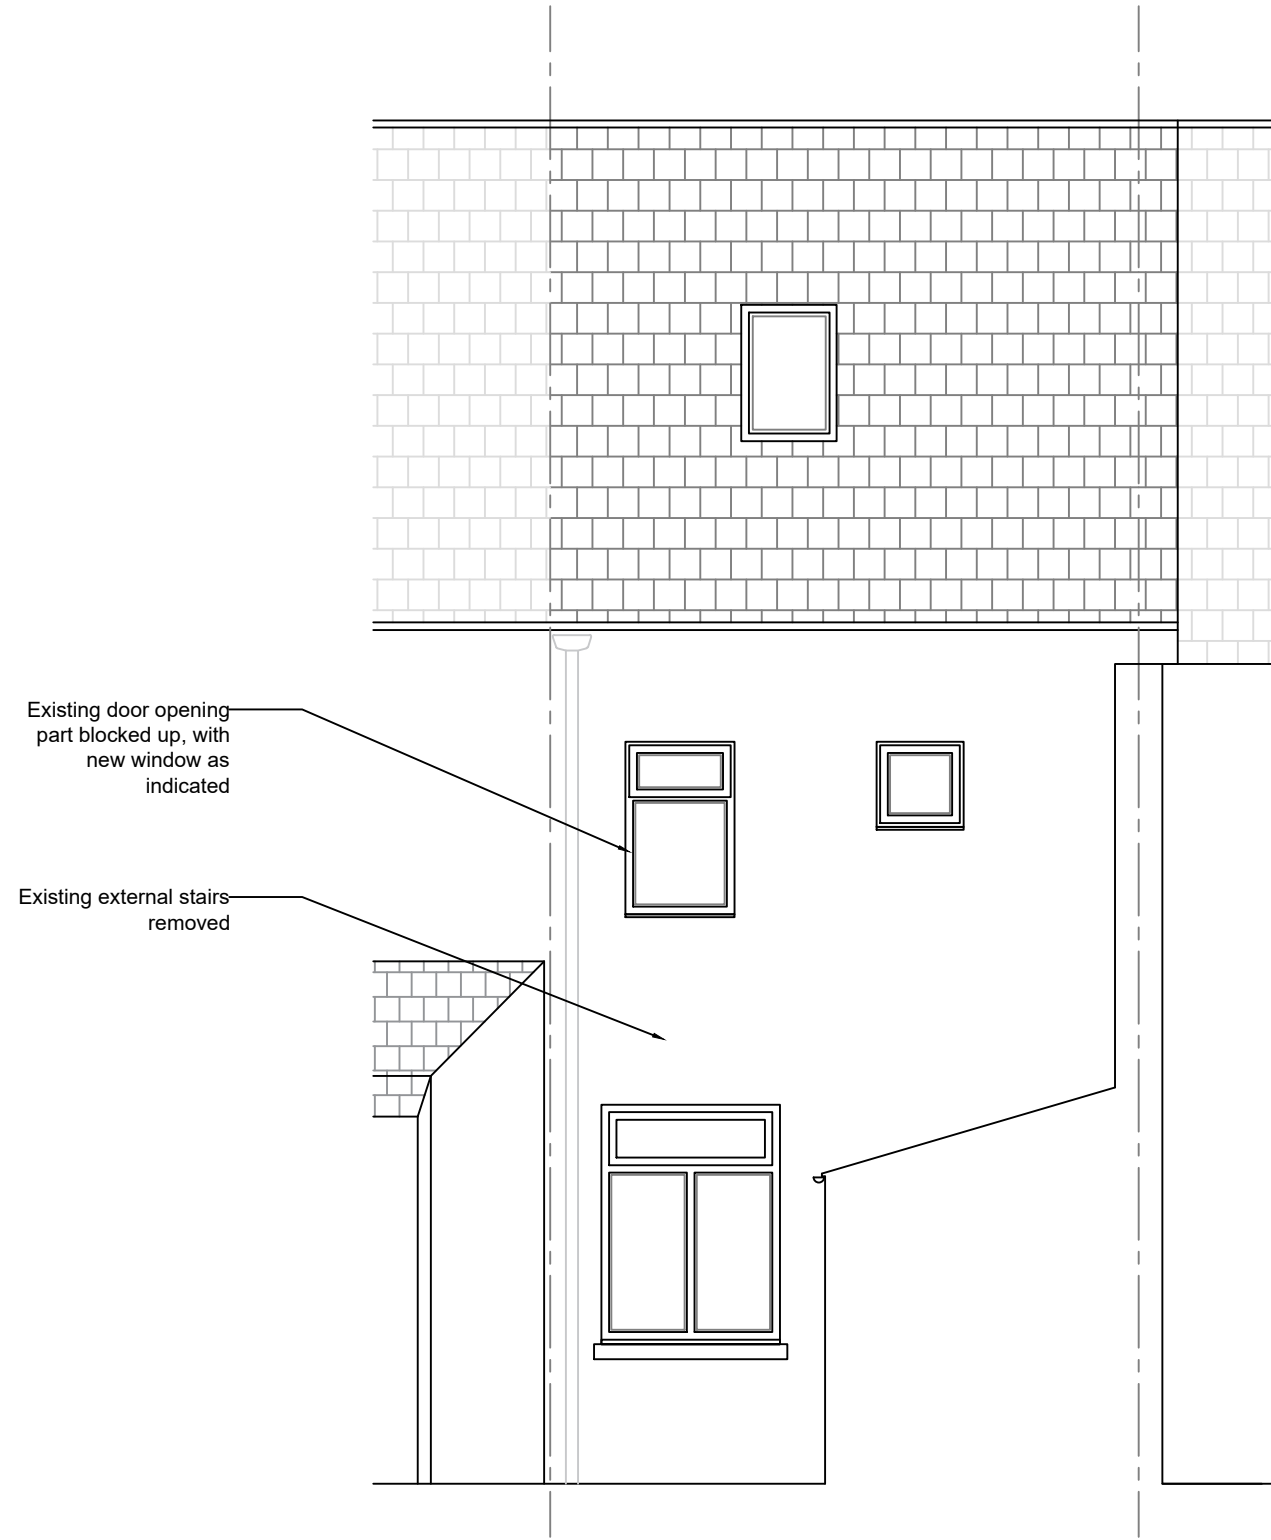

Proposed Front Elevation
1:50

 

Proposed Rear Elevation
1:50

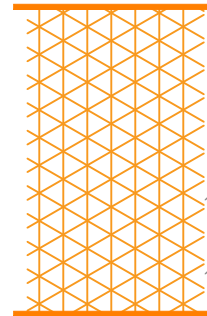

Revision	Description	Date
----------	-------------	------

Do not scale from this drawing. All dimensions, levels and such like are to be checked on site by the Contractor prior to preparation of shop drawings / commencement of work on site.

This drawing is to be read in conjunction with all relevant Consultant's and / or Specialist's drawings / documents, and any discrepancies or variations are to be notified to Jones Melling before the affected work commences.

This drawing and the copyrights and patents therein are the property of Jones Melling and may not be used or reproduced without consent.

Client	HPD Estates	Project	Measured Survey
Address	37 Bolton Road, Bury, Lancashire	Purpose of Issue	Planning
Scale	1:50 @ A3	Title	Elevations
Job No.	21.4835	Drawn By	LG
		Checked By	JH
		Date	15/10/21
		Drawing No.	P02
		Revision	

**JONES
MELLING**

Offices in:
Preston (Main Office) T:01772 301 982
Chester T:01244 637 741
London T:02071 110 961
Windermere T:01539 761 302
Email: info@jonesmelling.co.uk
Web: www.jonesmelling.co.uk