
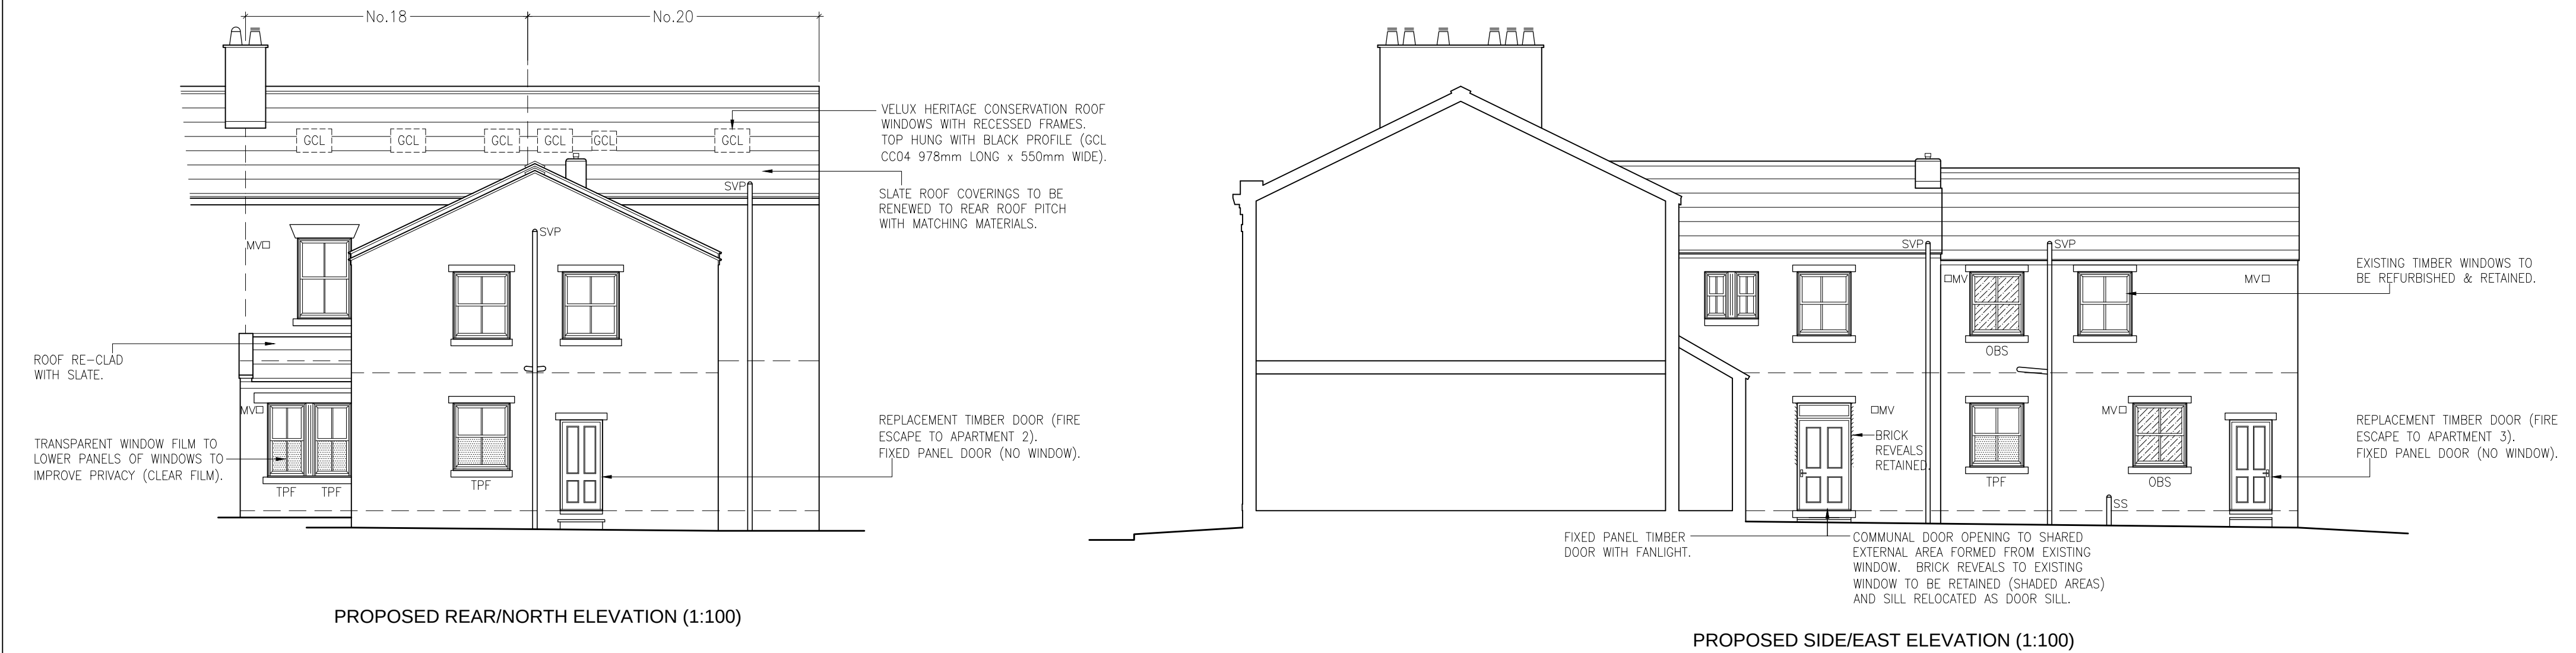


18-20 ST MARY'S PLACE~

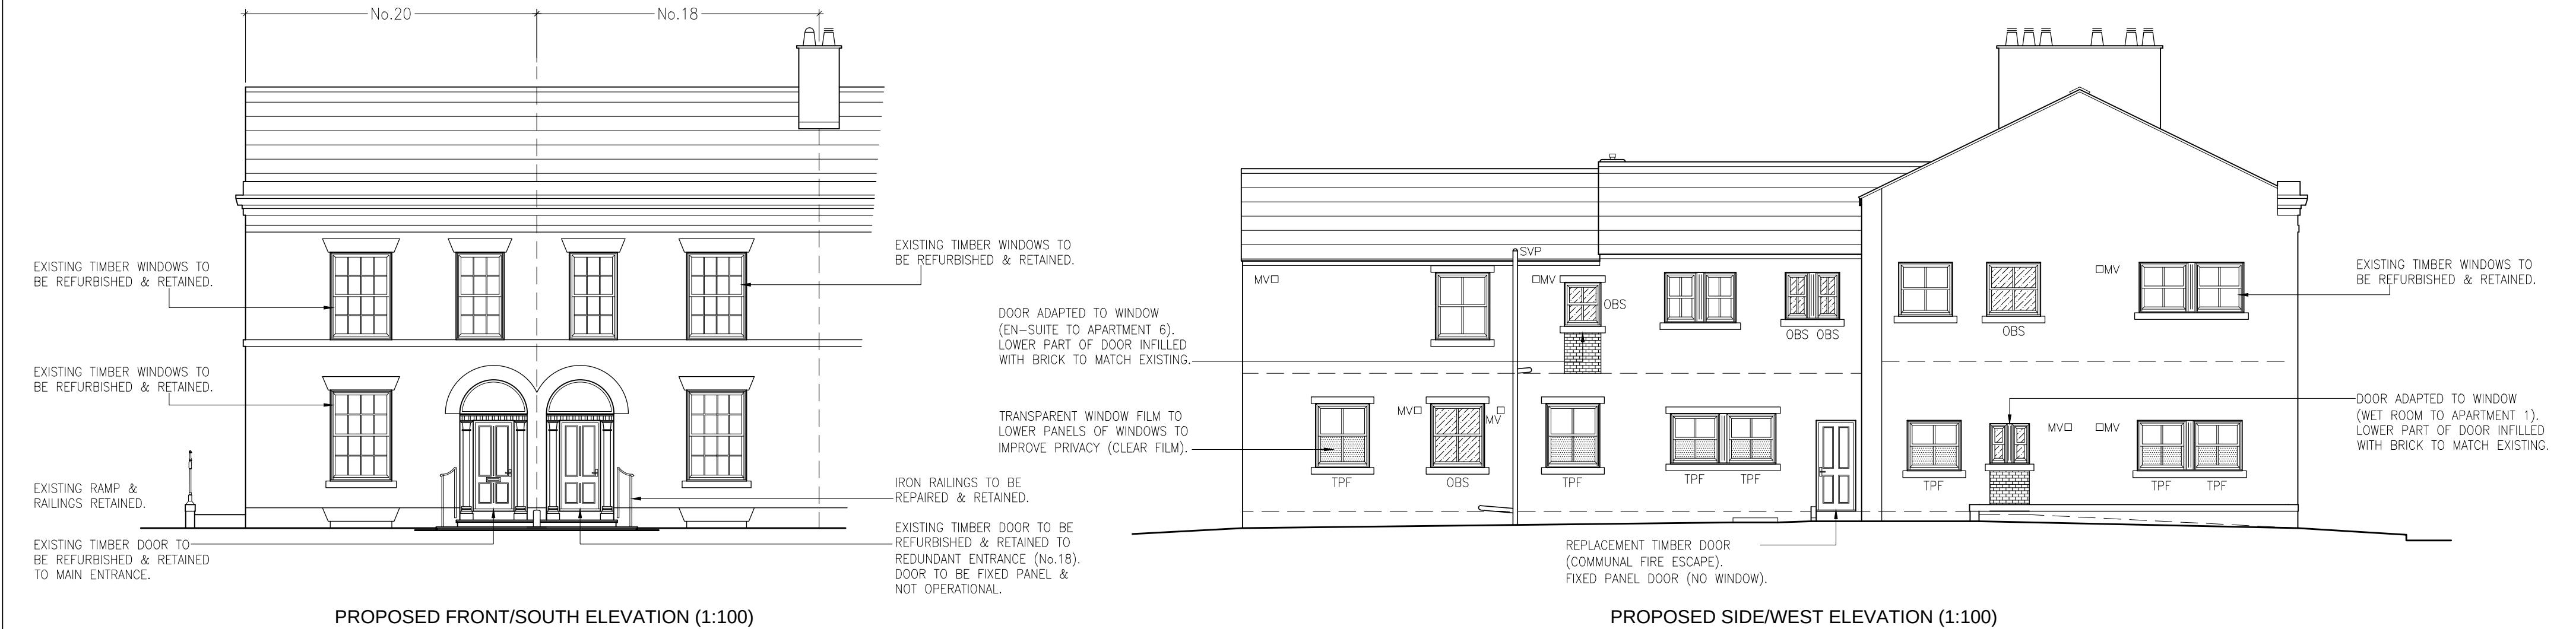

Notes:	Notes:	Notes:	Amendments:			Project:									
WINDOW DETAILS: - EXISTING TIMBER WINDOWS TO BE RETAINED. WINDOWS TO BE REFURBISHED, DECORATED AND SERVICED. NEW OR REPLACEMENT WINDOWS TO BE TIMBER TO MATCH STYLE AND APPEARANCE OF EXISTING WINDOWS. GLAZING DETAILS: - DRAWING REF: OBS – WINDOWS TO BATHROOMS & EN-SUITES TO HAVE OBSCURE GLAZED UNITS WITH OBSCURATION LEVEL OF AT LEAST 3 ON THE PILKINGTON SCALE OF 1-5 (WHERE 1 IS CLEAR & 5 IS COMPLETELY OBSCURE). - DRAWING REF: TPF – WHERE INDICATED GROUND FLOOR WINDOWS TO HAVE TRANSPARENT PRIVACY FILM INSTALLED TO LOWER PANELS OF WINDOWS.	DOOR DETAILS: - EXISTING TIMBER DOORS TO FRONT ELEVATION TO BE RETAINED (2x ENTRANCE DOORS). DOORS TO BE REFURBISHED, DECORATED & SERVICED. - NEW OR REPLACEMENT EXTERNAL DOORS TO BE TIMBER.	MECHANICAL VENTILATION ABBREVIATIONS: MV – MECHANICAL EXTRACT VENT WV – FIXED WALL VENT FV – BOILER FLUE VENT EXTERNAL DRAINAGE ABBREVIATIONS: SVP – SOIL & VENT PIPE SP – SOIL PIPE SS – SUB-STACK	A	02.05.23	JPE	PROPOSED COMMUNAL DOOR TO SHARED EXTERNAL AREA RELOCATED TO EXISTING WINDOW POSITION AND INDICATED TO SIDE/EAST ELEVATION.	Title PROPOSED CHANGE OF USE FROM OFFICES TO 9No. ONE BED APARTMENTS AT 18-20 ST MARY’S PLACE, BURY, BL9 0DZ~								
			B	03.05.23	JPE	EXTERNAL MECHANICAL VENTS & FOUL DRAINAGE PIPES SHOWN TO ELEVATIONS.									
			C	30.05.23	JPE	PRODUCT REFERENCE/CODE UPDATED FOR CONSERVATION ROOF WINDOWS.	Client HENMORT DEVELOPMENTS LIMITED								
			D	08.06.23	JPE	ALL RETAINED, REPLACEMENT OR NEW EXTERNAL DOORS AND WINDOWS CONFIRMED AS TIMBER MATERIAL.									
											Dwg. No. 22/1289/204D – PROPOSED ELEVATIONS				
				<table><tr><td>Date</td><td>Plot Scale</td><td>Drawn by</td><td>Status</td></tr><tr><td>20.02.2023</td><td>A2@1:100</td><td>JPE</td><td>PLANNING</td></tr></table>				Date	Plot Scale	Drawn by					Status
Date	Plot Scale	Drawn by	Status												
20.02.2023	A2@1:100	JPE	PLANNING												