
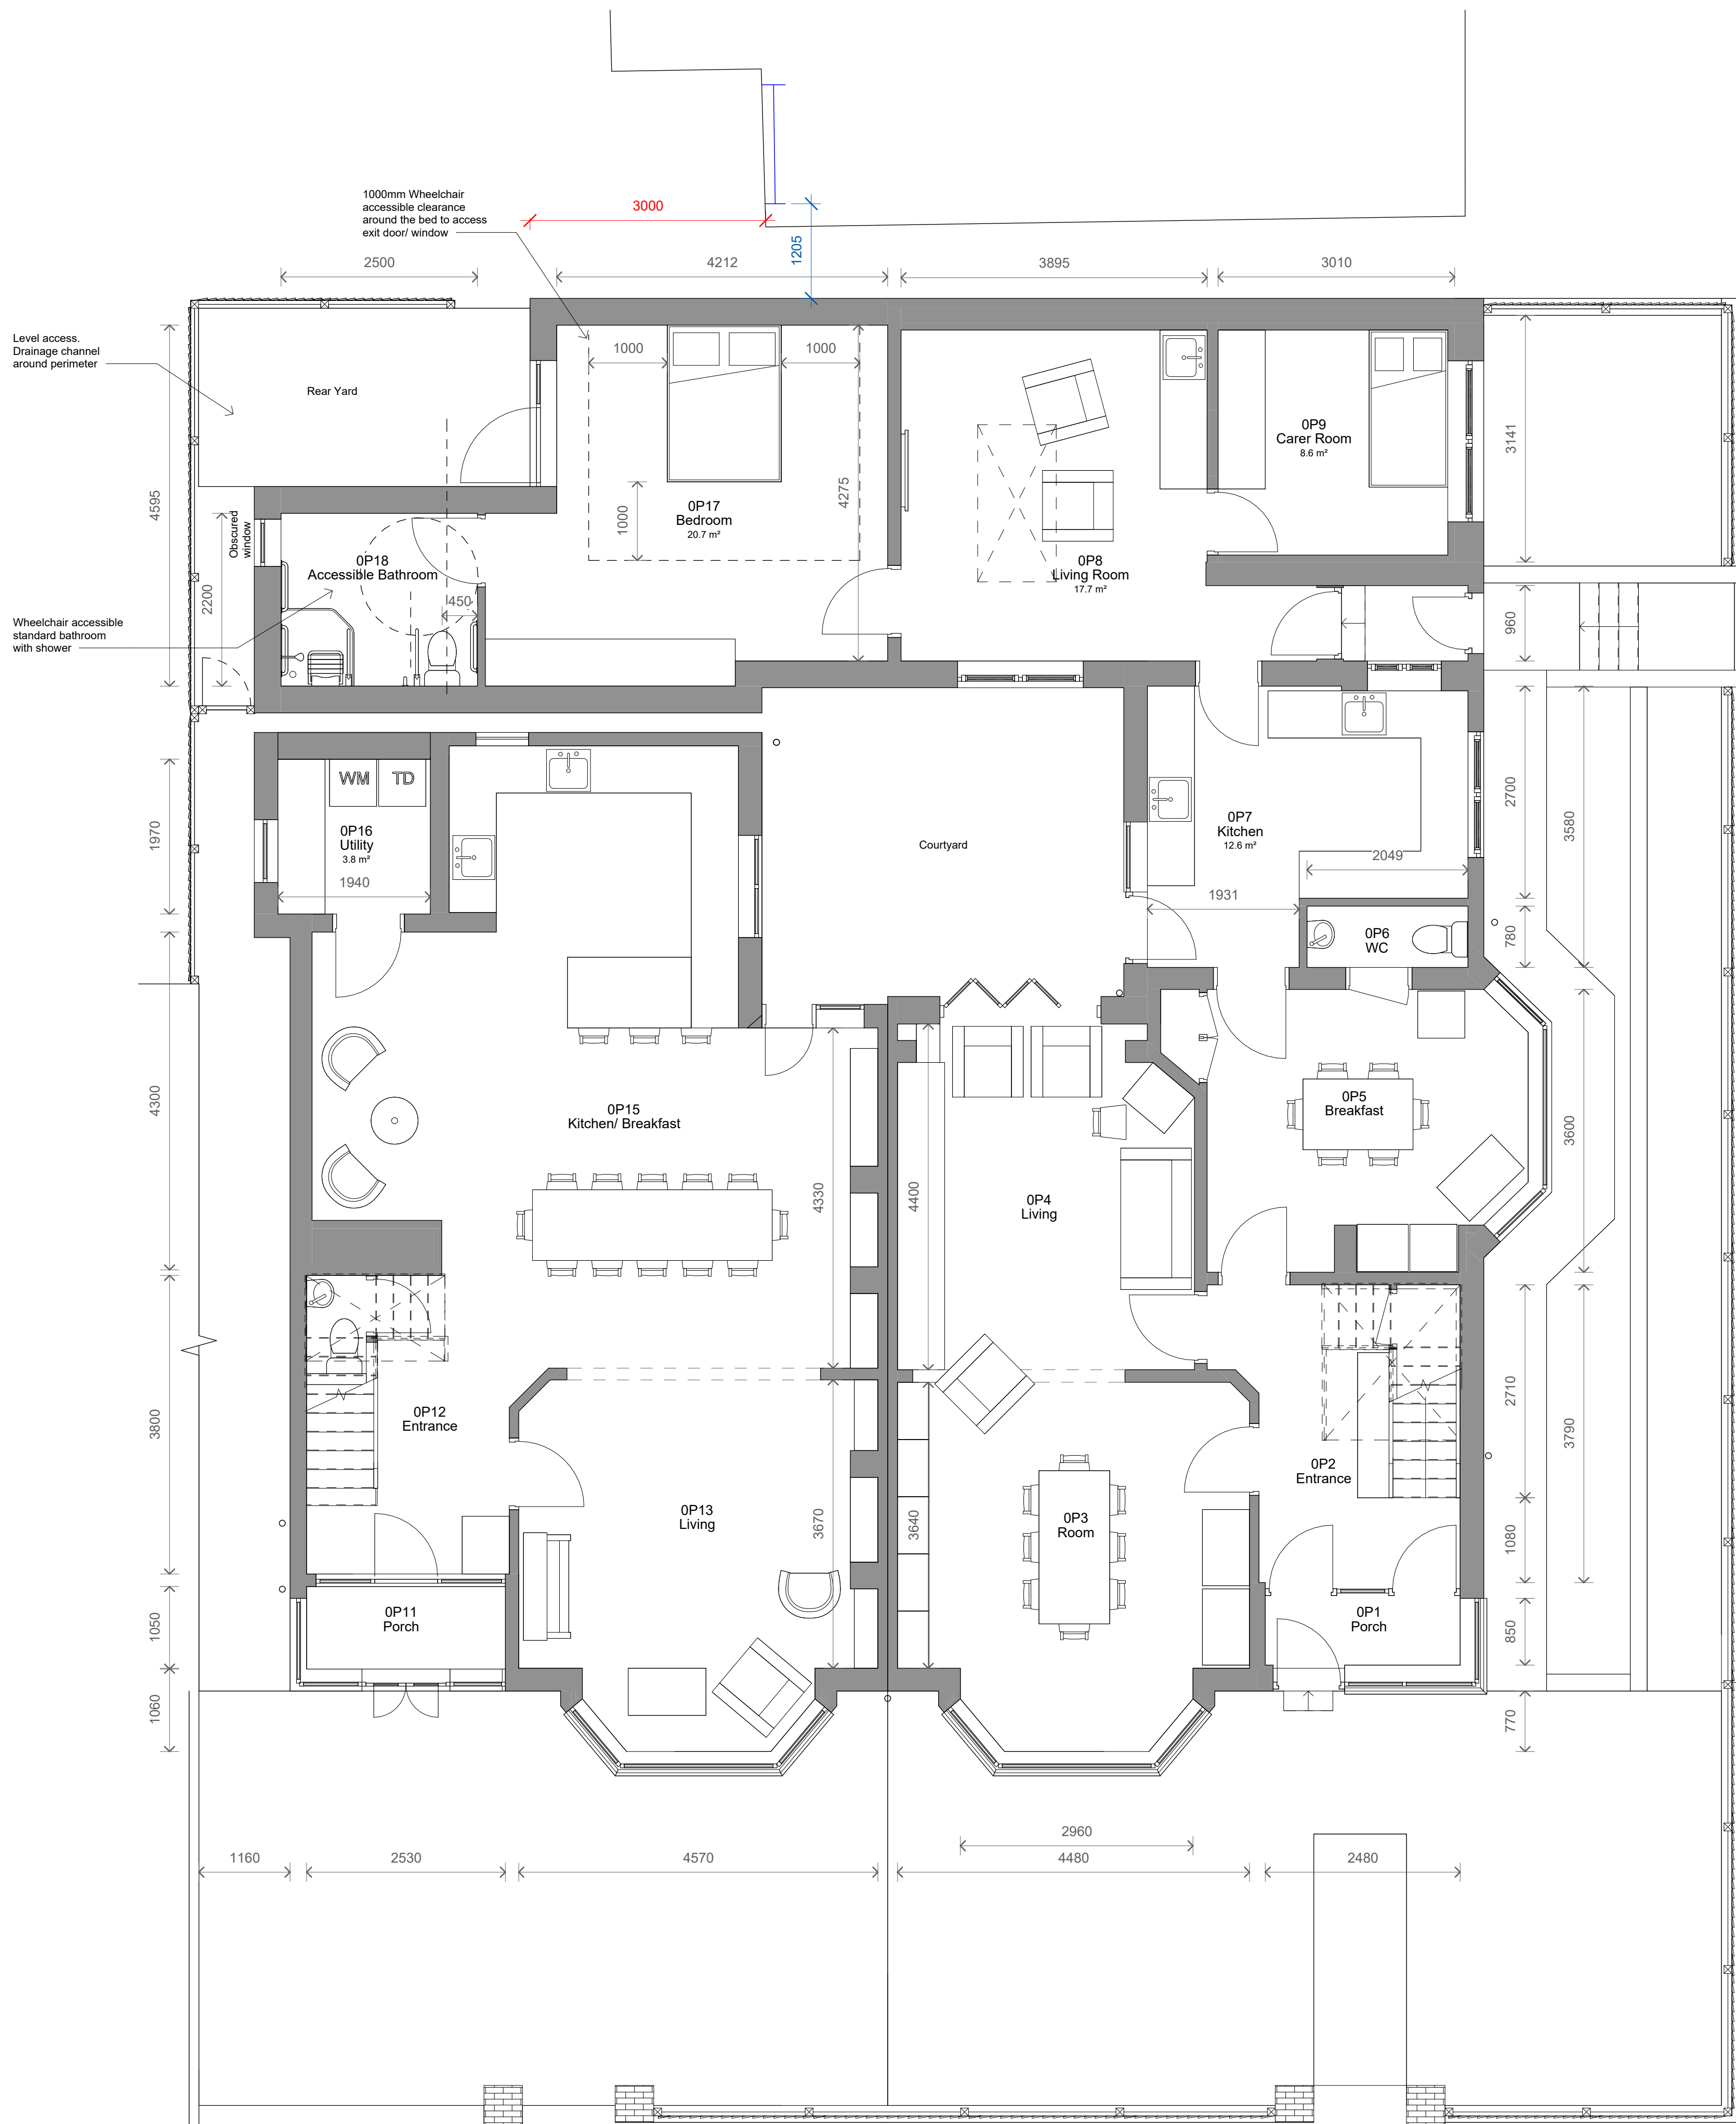


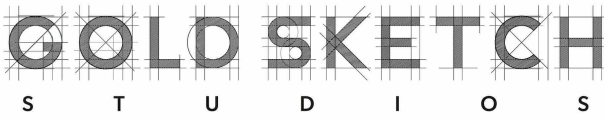

1 Level 0 - Proposed
1 : 50

2	Revised Plans - Planning	25/09/2025	SG
1	Revised Design	09/09/2025	MA
No.	Description	Date	Initial

PROJECT			86-88 Kings Road		
TITLE			Proposed Ground Floor Plan		
STATUS			DESIGN		
DRAWN BY	DATE	SCALE (@ A1)			
MA	12/05/2025	1 : 50			
PROJECT NUMBER		DRAWING NUMBER		REV	
GSS24195.1		003A		2	
 S T U D I O S					
www.goldsketch.co.uk		info@goldsketch.co.uk 0161 792 9595			
NOTES © COPYRIGHT - ALL RIGHTS RESERVED. THIS DRAWING IS NOT TO BE REPRODUCED WITHOUT PRIOR WRITTEN CONSENT. DRAWING TO BE USED FOR THE STATUS INDICATED ONLY. ALL DIMENSIONS ARE SETTING OUT DETAILS BE CHECKED AND CONFIRMED ON SITE. ANY DISCREPANCIES TO BE REPORTED TO THE DEDICATED PERSON TO THE COMPLETION OF ANY WORK. ALL WORKING AND MATERIALS TO BE IN ACCORDANCE WITH CURRENT BUILDING REGULATION, RELEVANT CODES OF PRACTICE AND BRITISH STANDARDS. ALL DIMENSIONS ON THIS DRAWING ARE IN MILLIMETRES UNLESS OTHERWISE STATED.					