



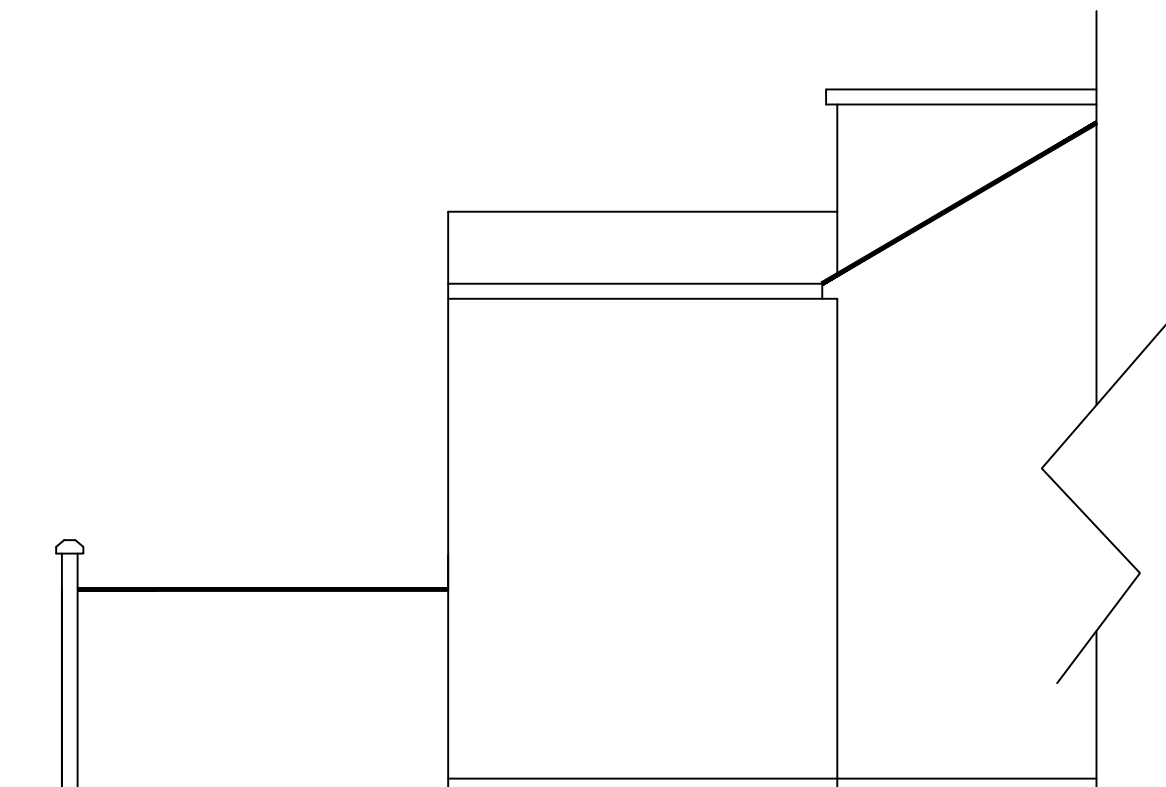


Elevation from No 55

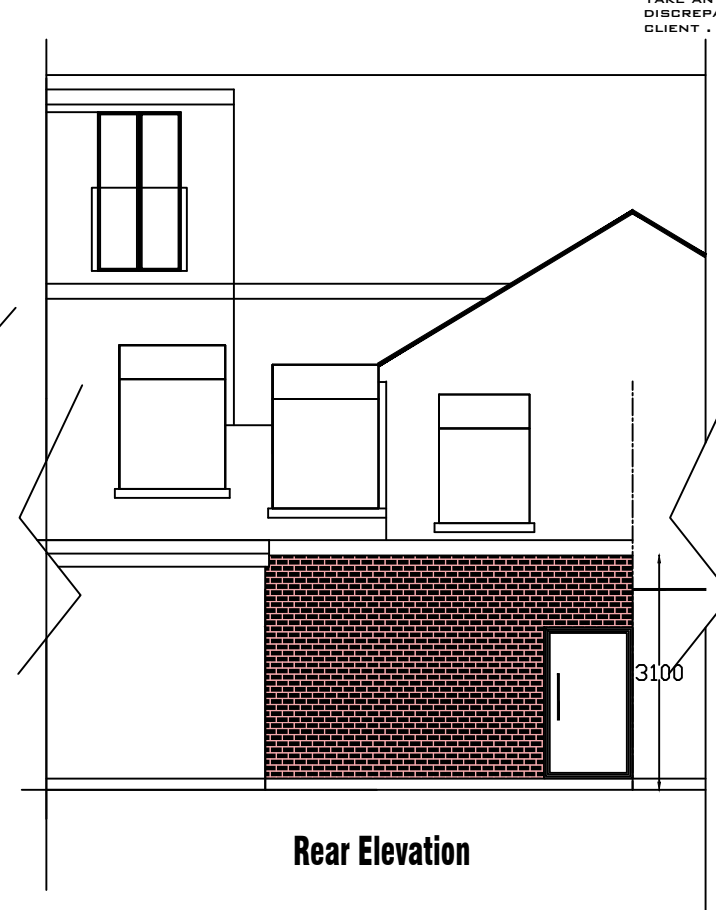

Rear Elevation

THE BUILDER MUST CHECK THE SITE AND THE APPROVED DRAWINGS BEFORE COMMENCING THE WORKS AND MUST TAKE ANY WORKING MEASUREMENTS AS NECESSARY. ANY DISCREPANCY IN THE DRAWING MUST BE REPORTED TO THE CLIENT .

Proposed new 3.1 m high wall, a coping stone with a door to the rear alley.

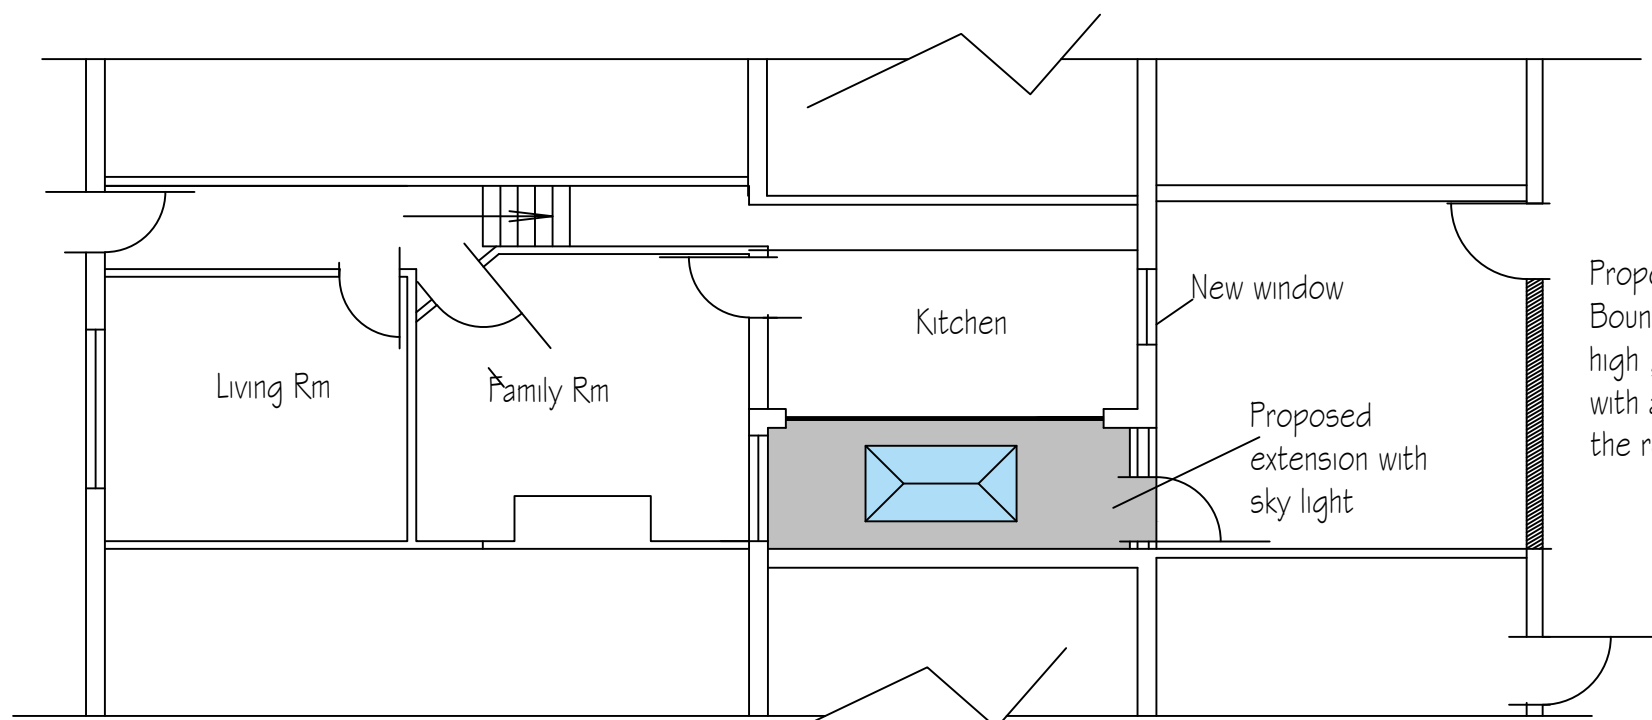

Plan Showing Extension

Proposed new Boundary wall 3.1 m high , a coping stone with a door to the rear alley.

Date	Rev	Description
22.09.25	A	Planning

H S H
Engineering Design Services Ltd
428 Cheetham Hill Road Cheetham Manchester
M8 9LE. UK 01617956385,07940197 333

project title
Proposed ground floor at the rear of the building, to create habitable rooms.

client
Mr Naseer Ahmed & Ms Farat Jamila

dwg. title
Proposed Plan & Elevations

dwg.no.	sheet no.	scale.	job no.
7a		1:100 @ A3	

57 Millet Street Bury BL9 0JB

drawn by.	checked by.	approved by.	date
TZ		-	May 2025