

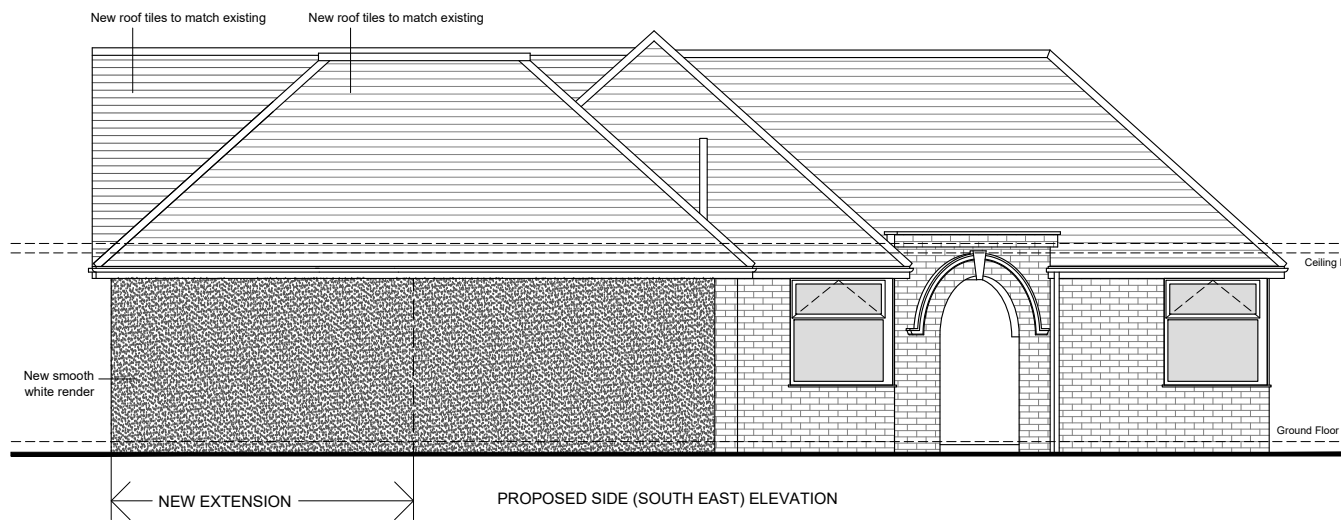
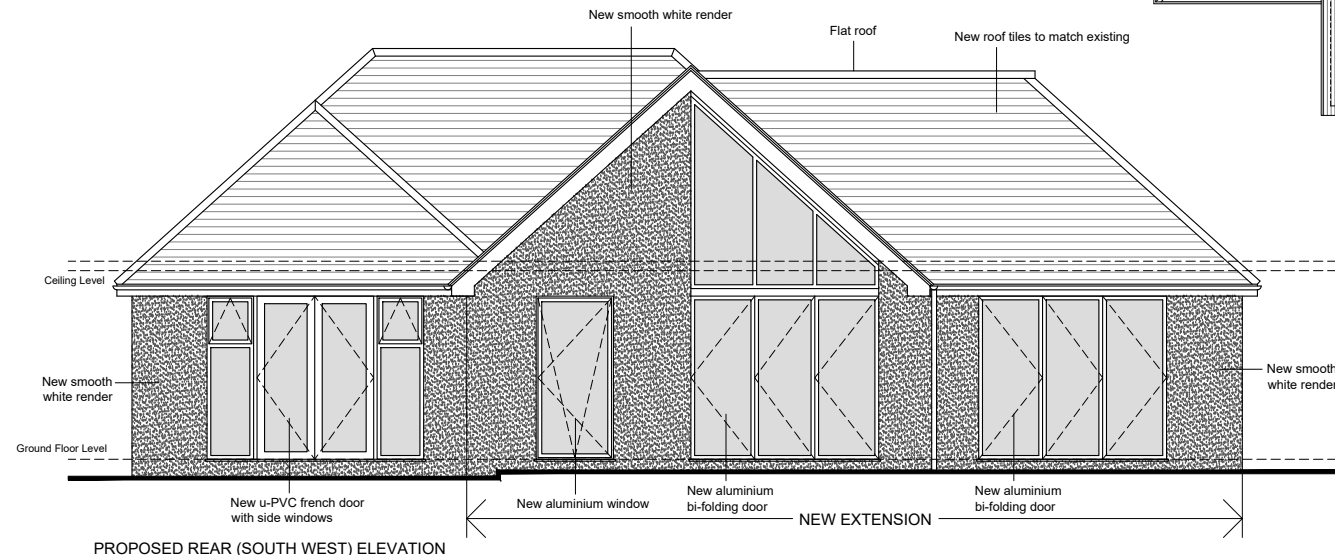
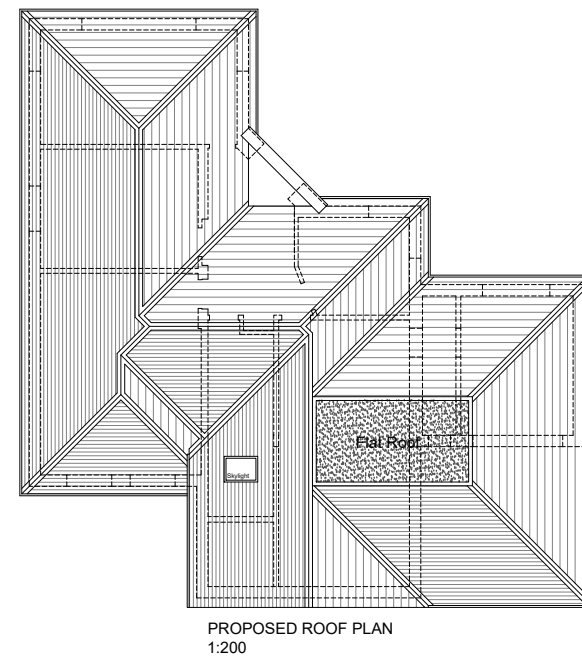
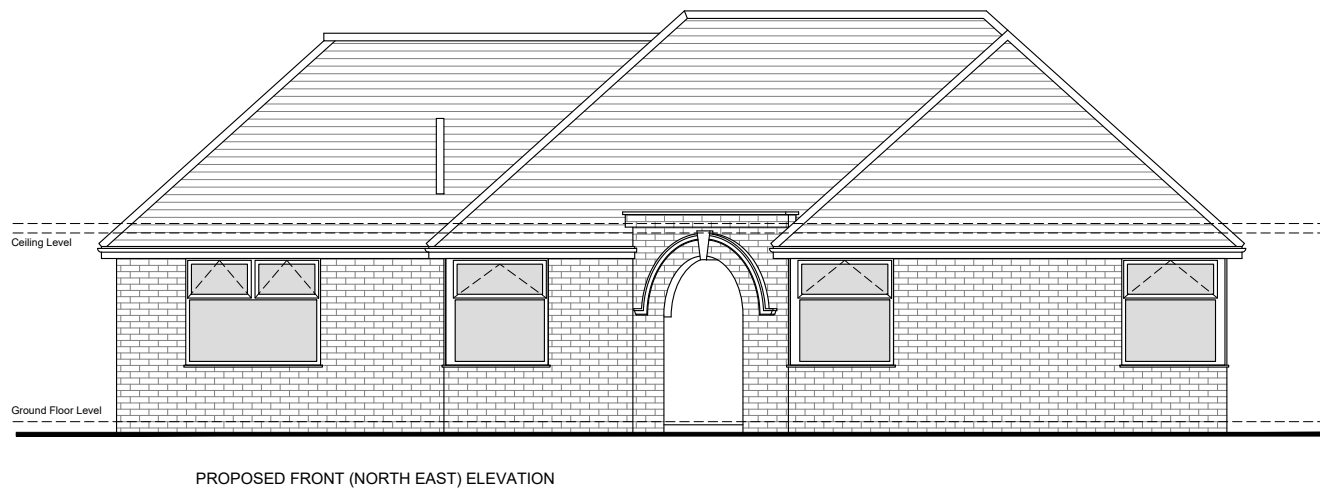
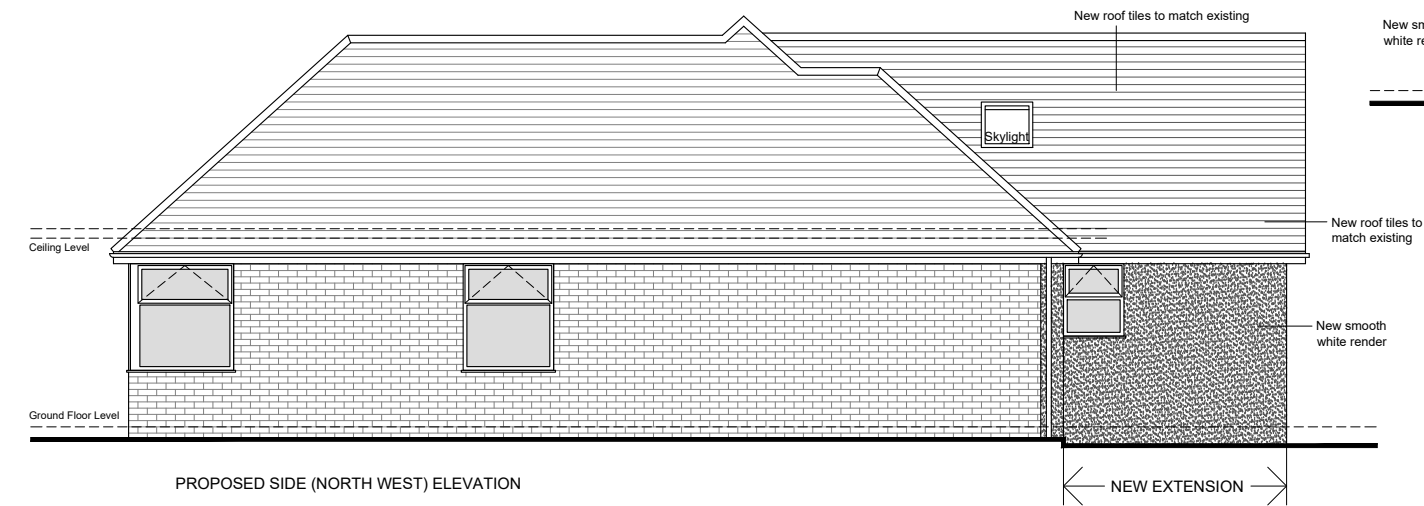


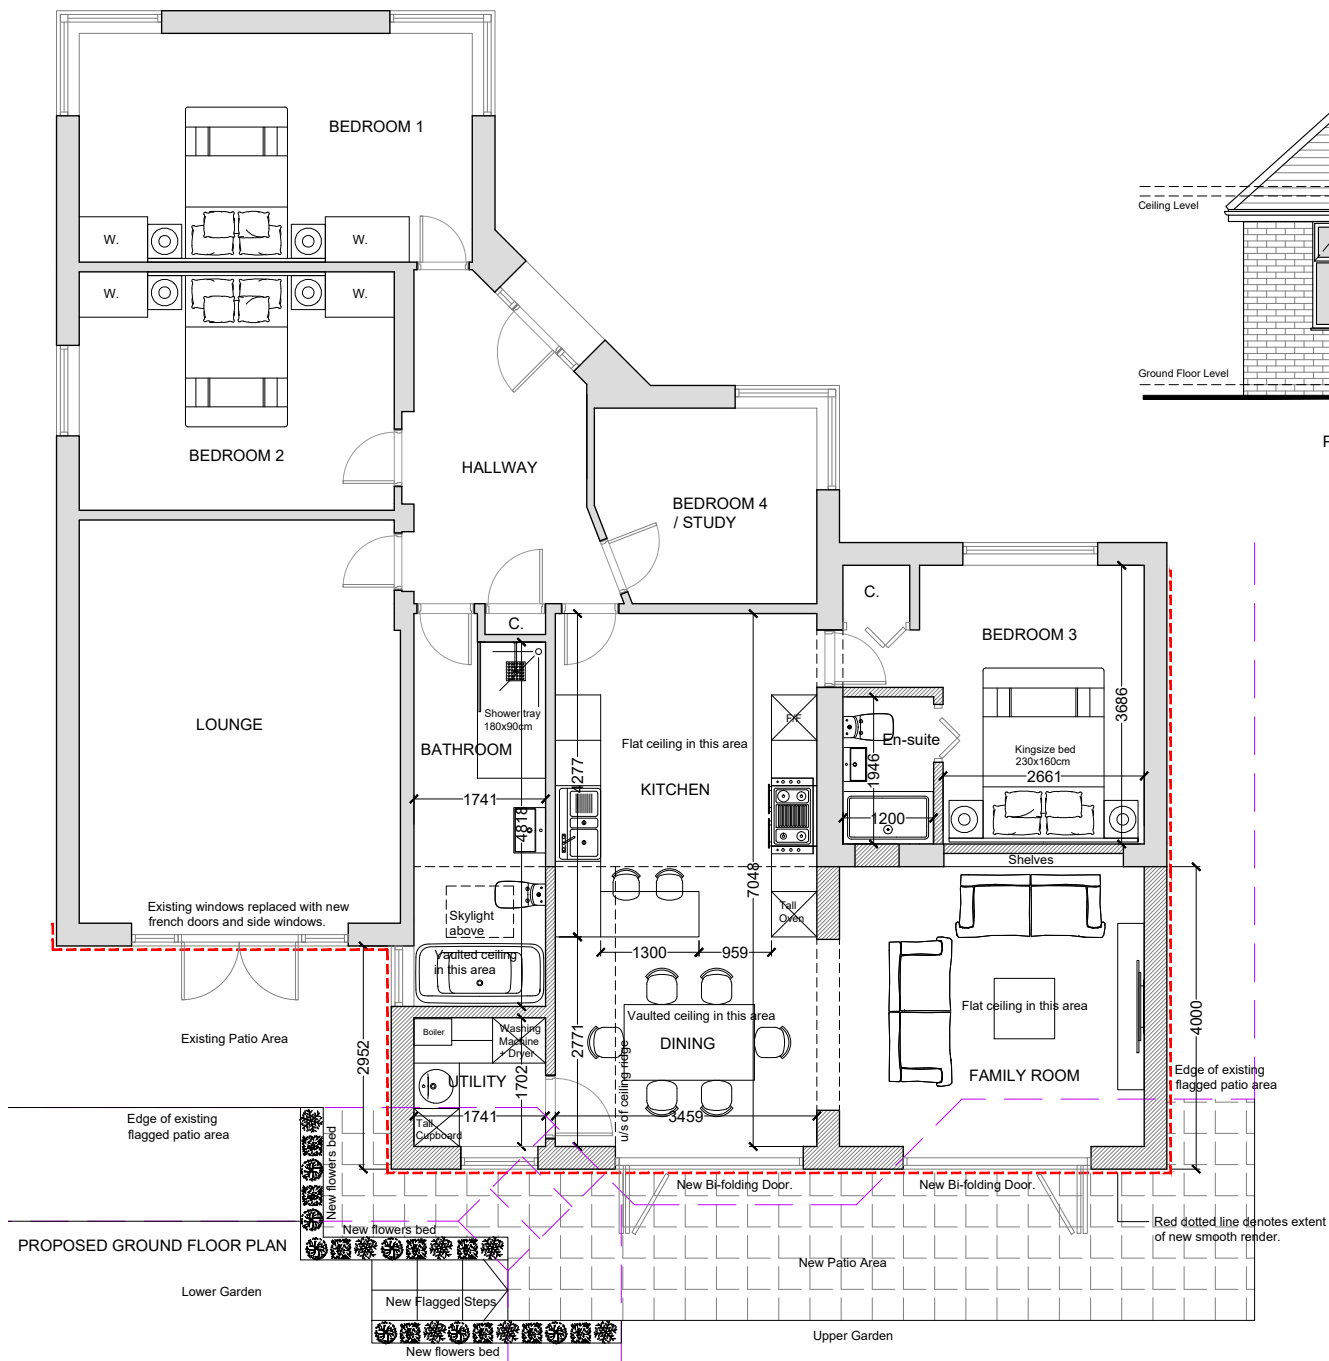

NOTES:
1. ALL DIMENSIONS ARE IN MILLIMETERS
2. ALL DIMENSIONS MUST BE CHECKED BY THE CONTRACTOR PRIOR TO CONSTRUCTION
3. THIS DRAWING IS NOT TO SCALE AND ONLY THE STATED DIMENSIONS ARE TO BE CONSIDERED.

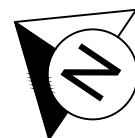

REVISIONS:

P1	22.06.20	Design Review.
P2	27.06.20	Design Review.
P3	29.06.20	Design Review.
P4	22.11.22	Design Review.
P5	31.01.23	Design Review.
P6	14.02.23	Design Review.
P6	02.05.23	Planning Submission.

CLIENT:
Mr & Mrs Almond

PROJECT:
103 Higher Lane, Whitefield, M45 7EY

DRAWING TITLE:
Proposed Ground Floor Plan & Elevations

PROJECT NO.: 2210 DWG NO.: 202
SCALE: 1:100@A3 REVISION: P6