




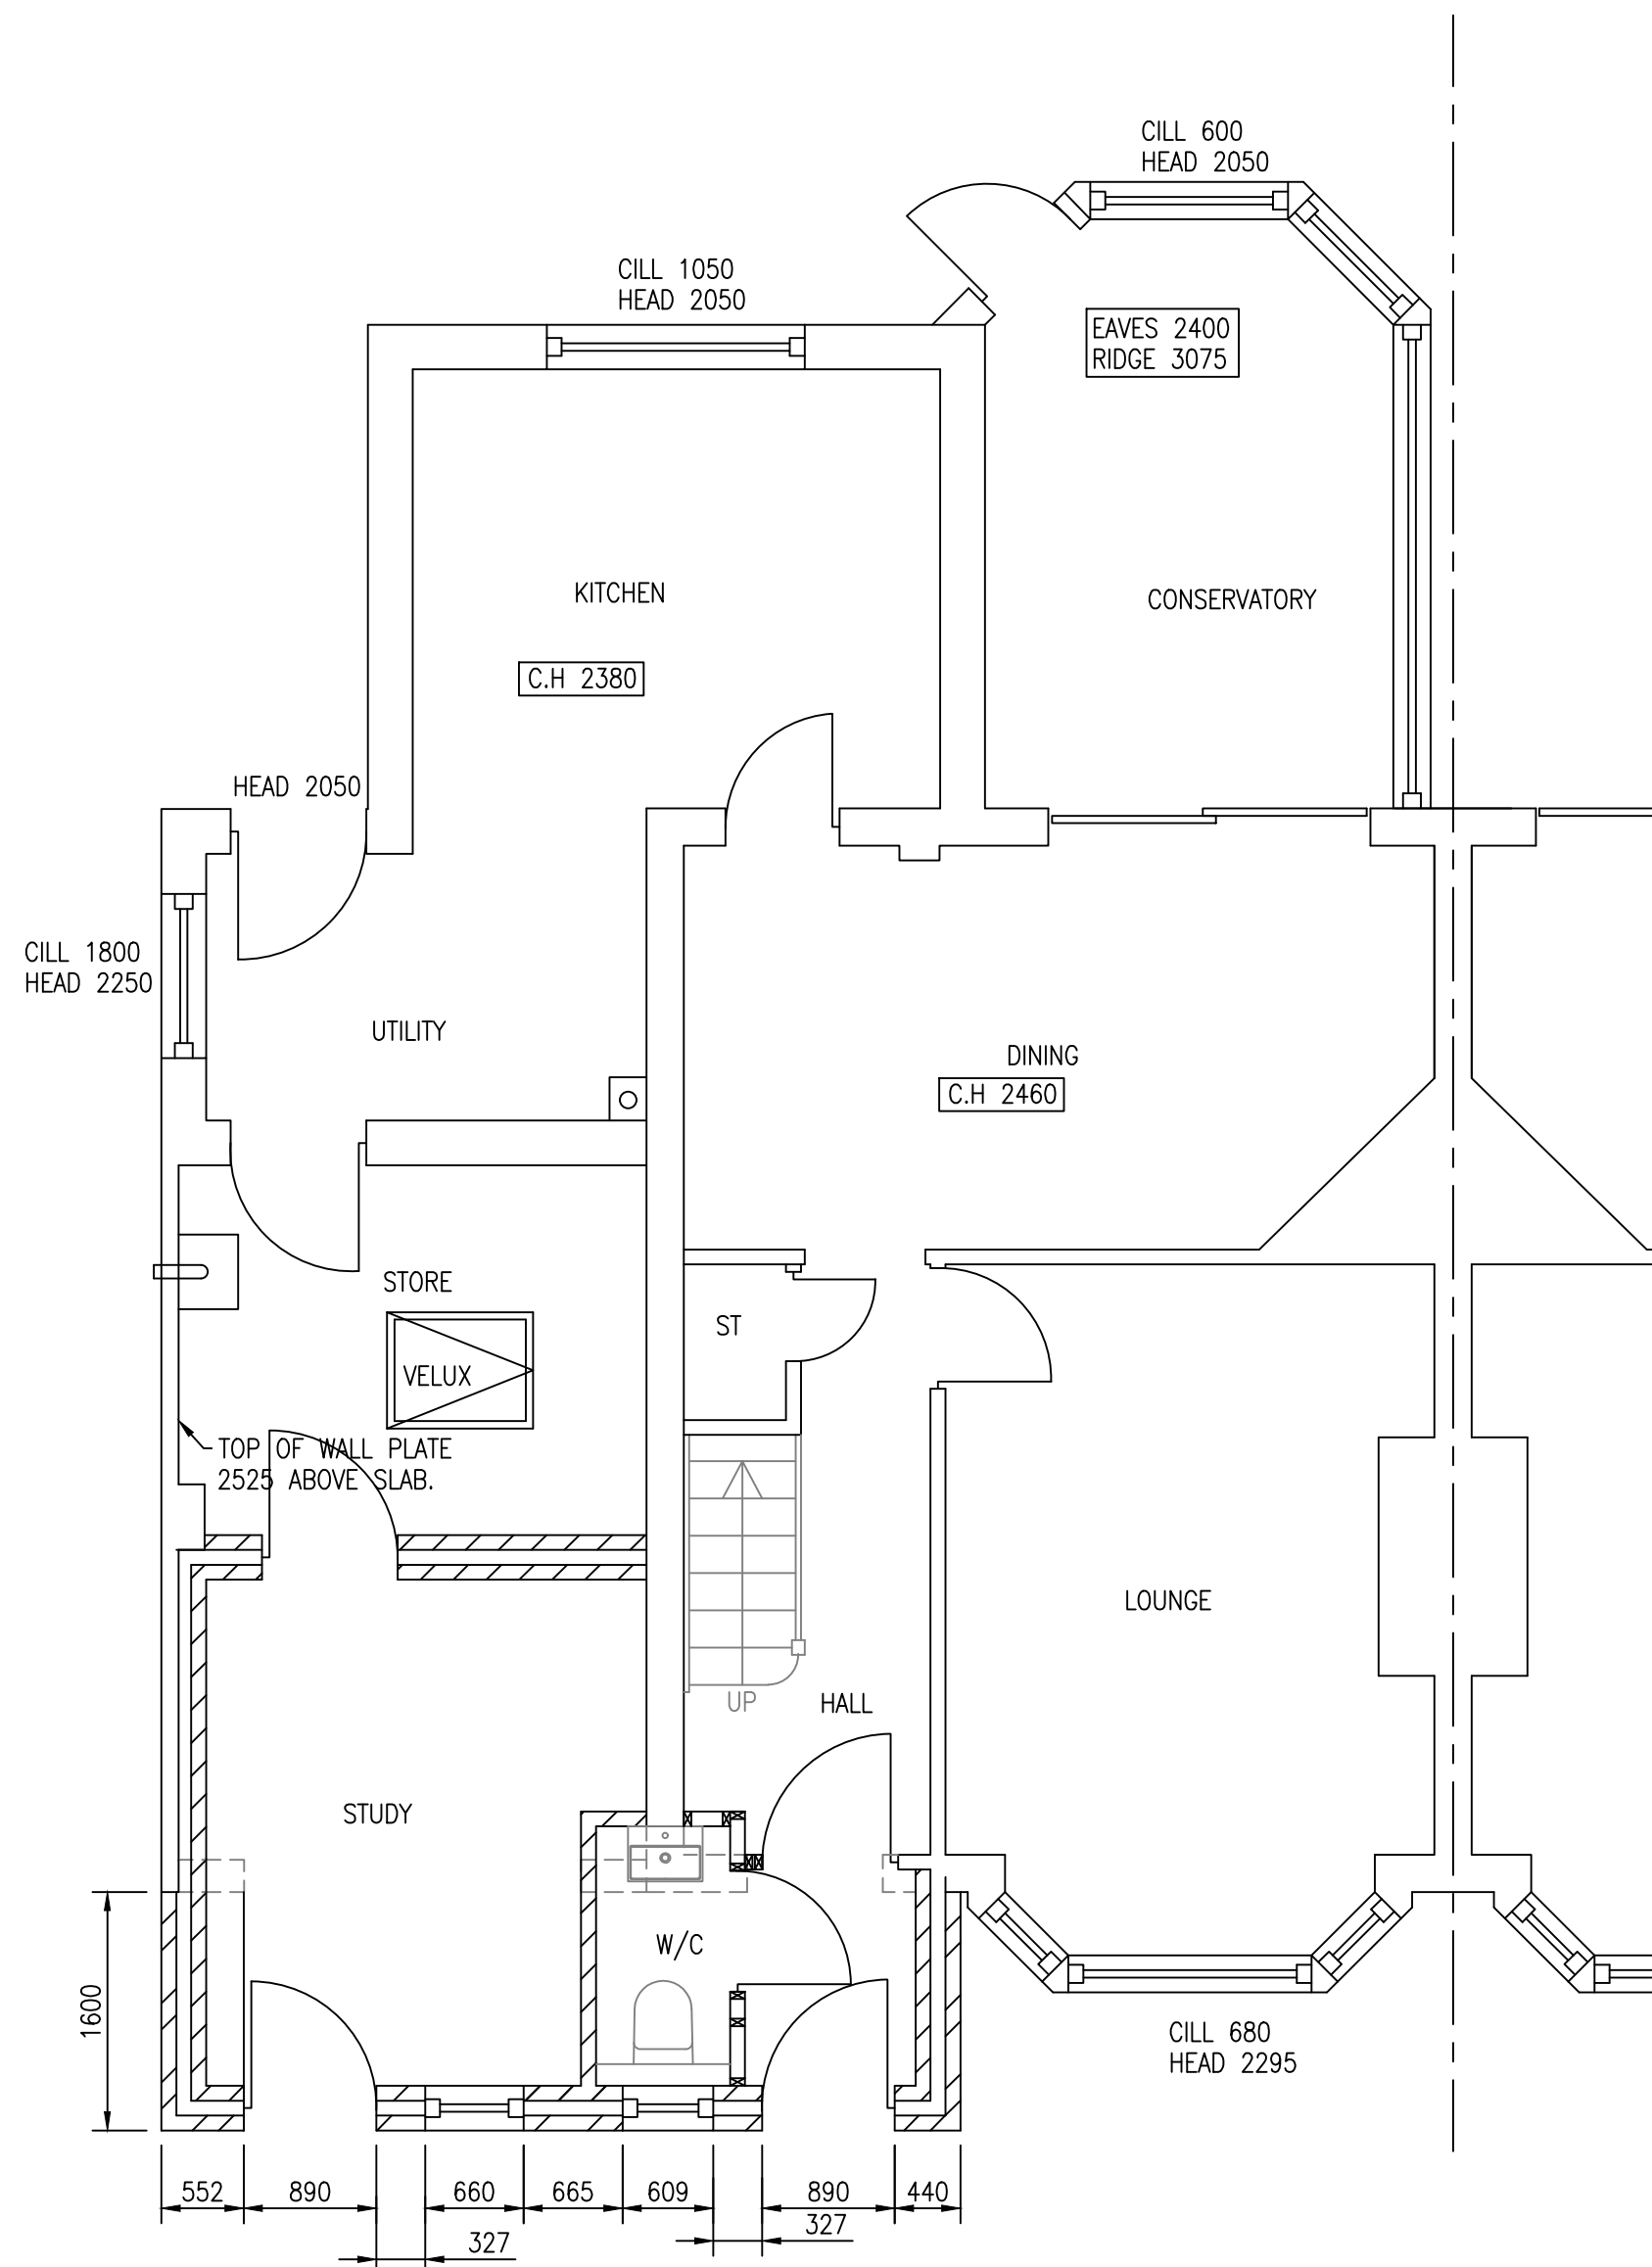


GROUND FLOOR PLAN.

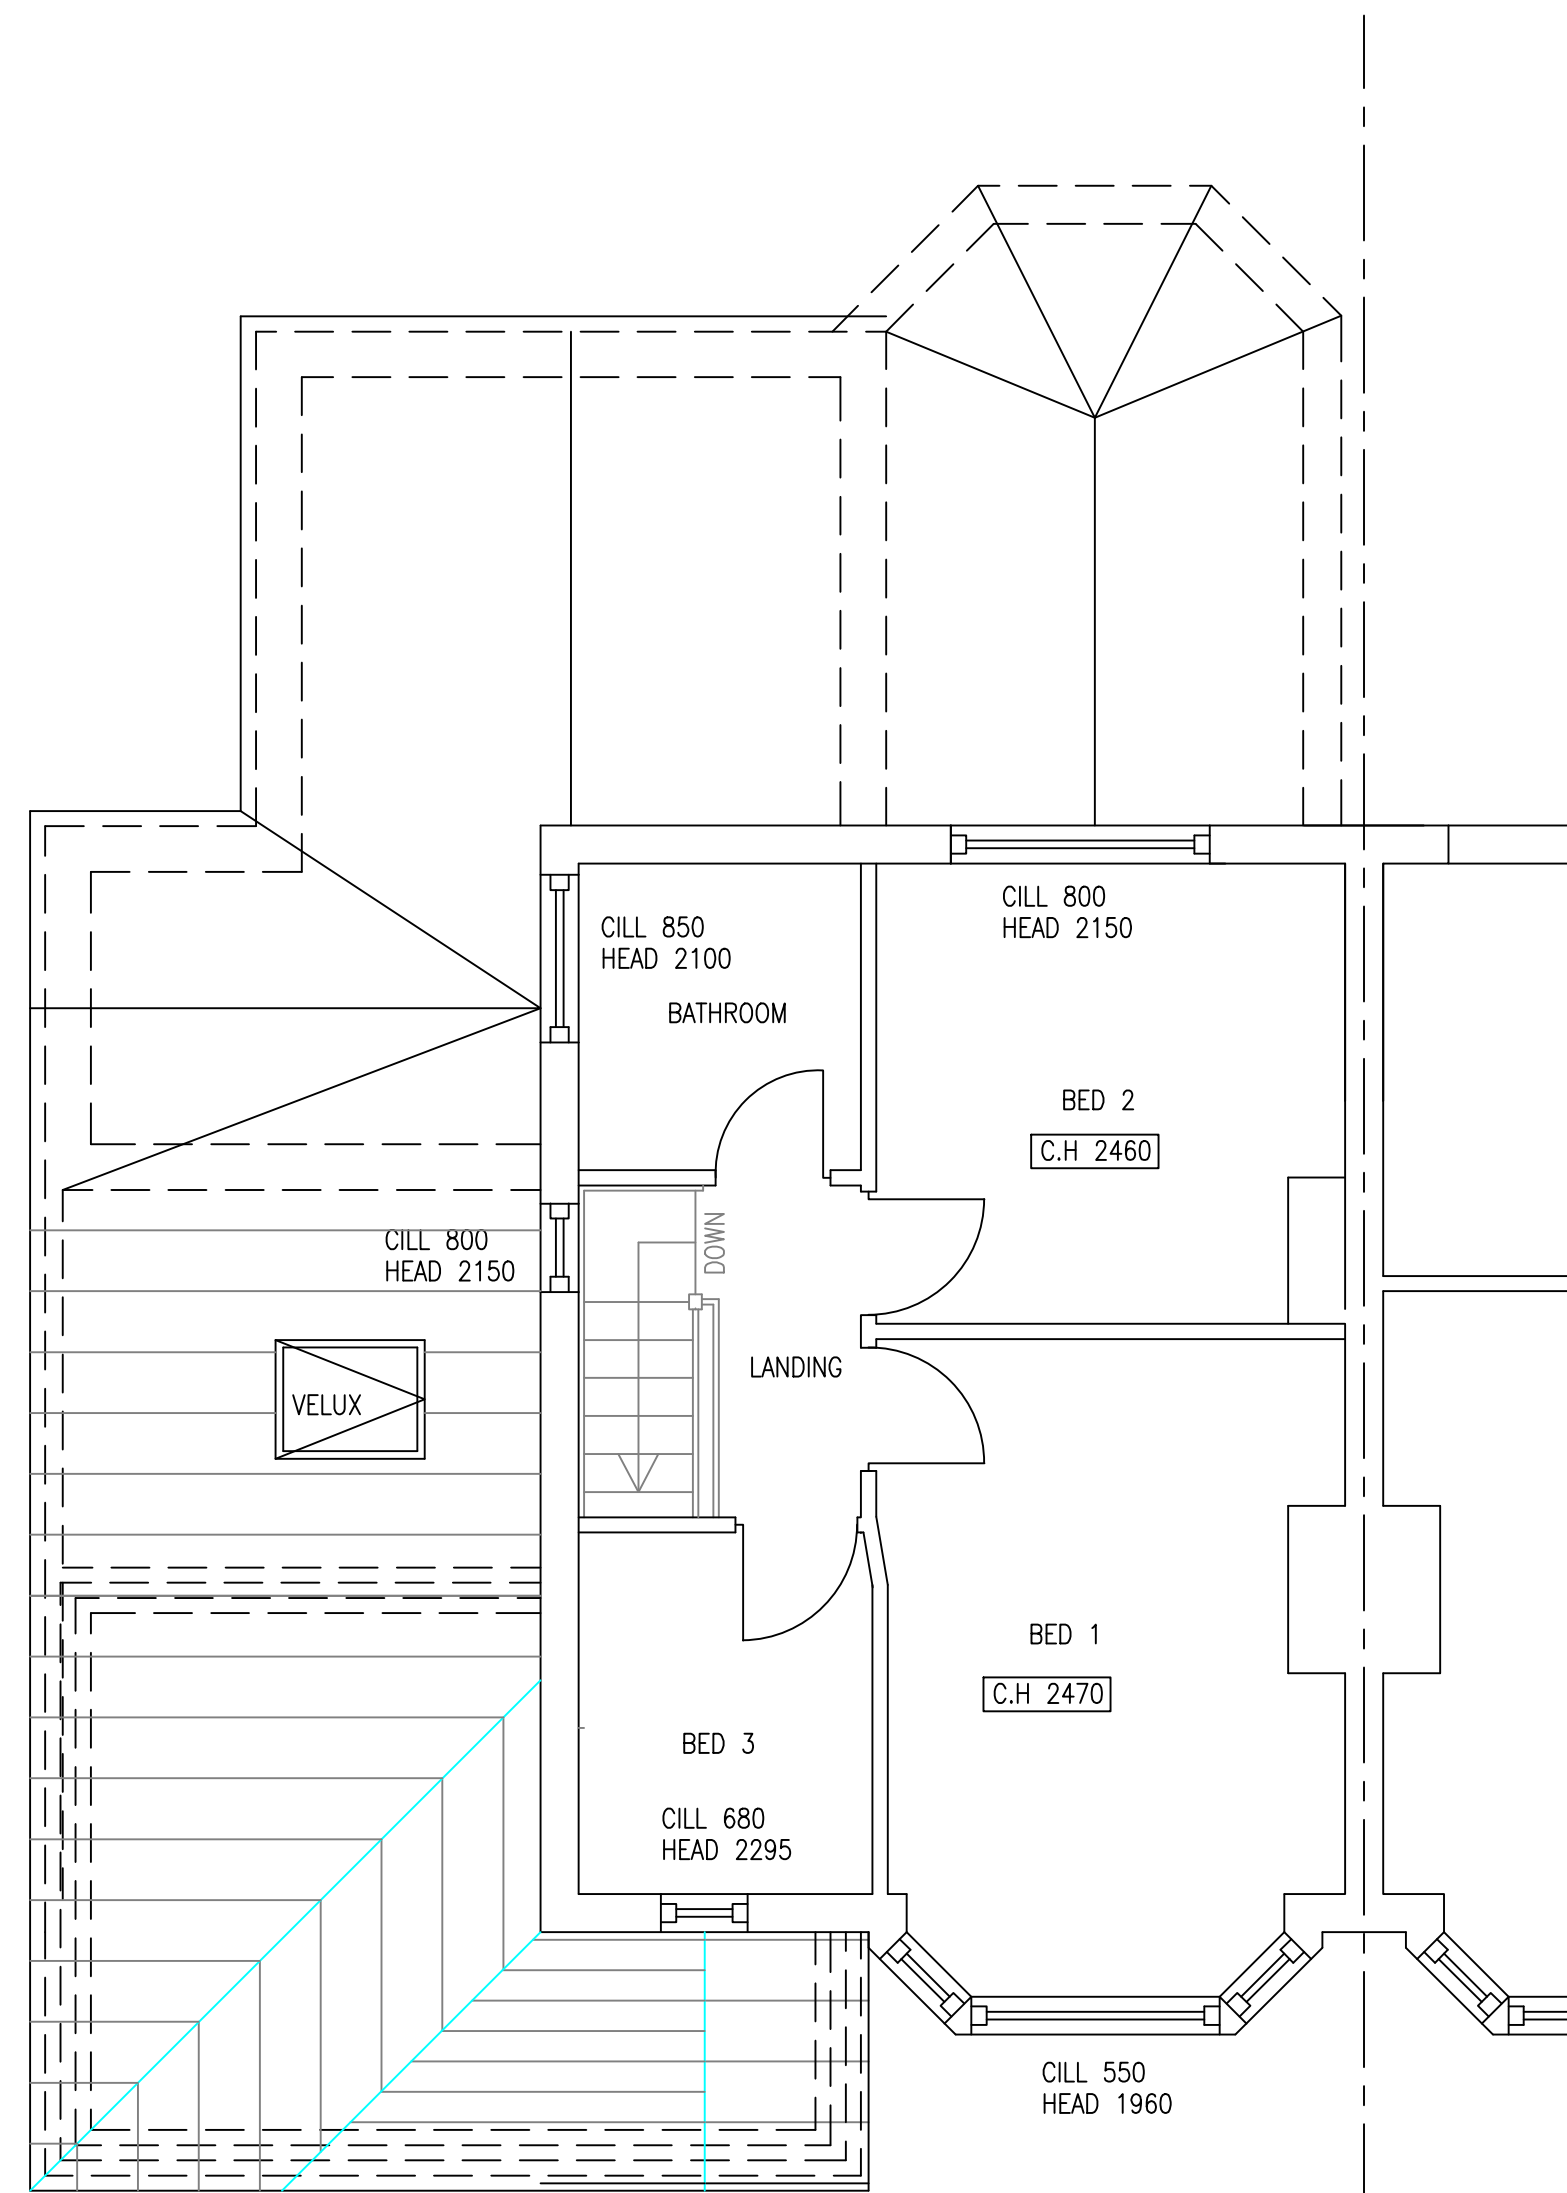


FIRST FLOOR PLAN.

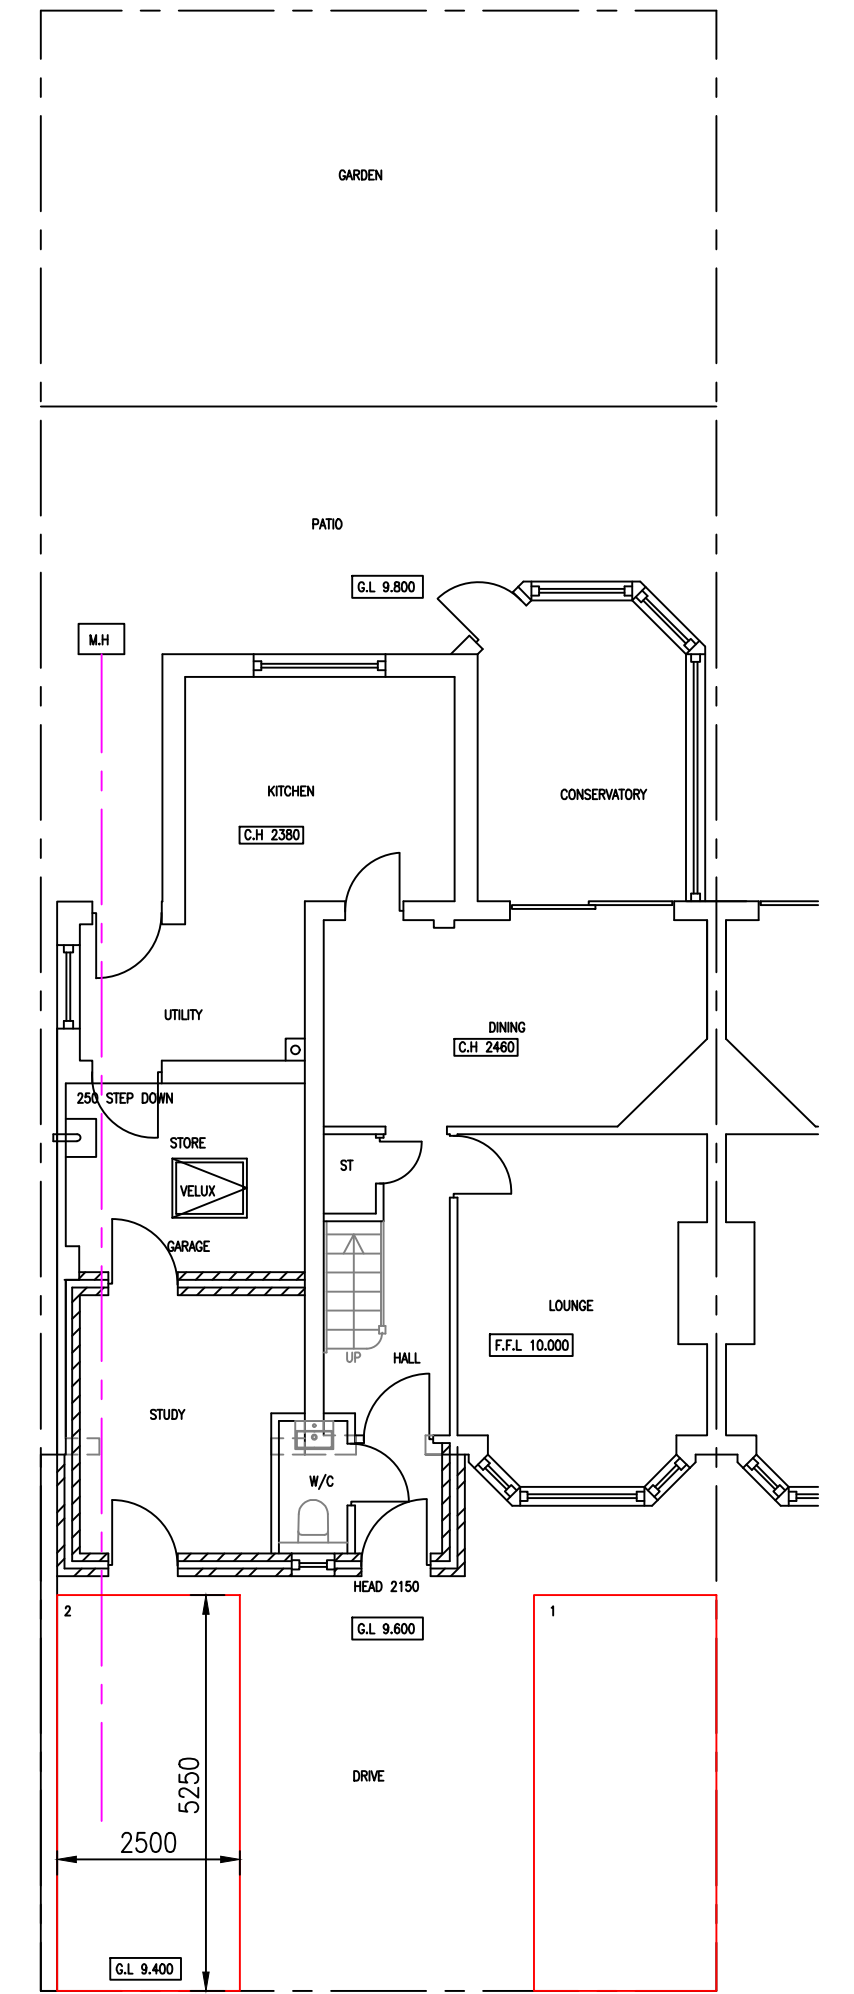


SITE PLAN. (1:100)

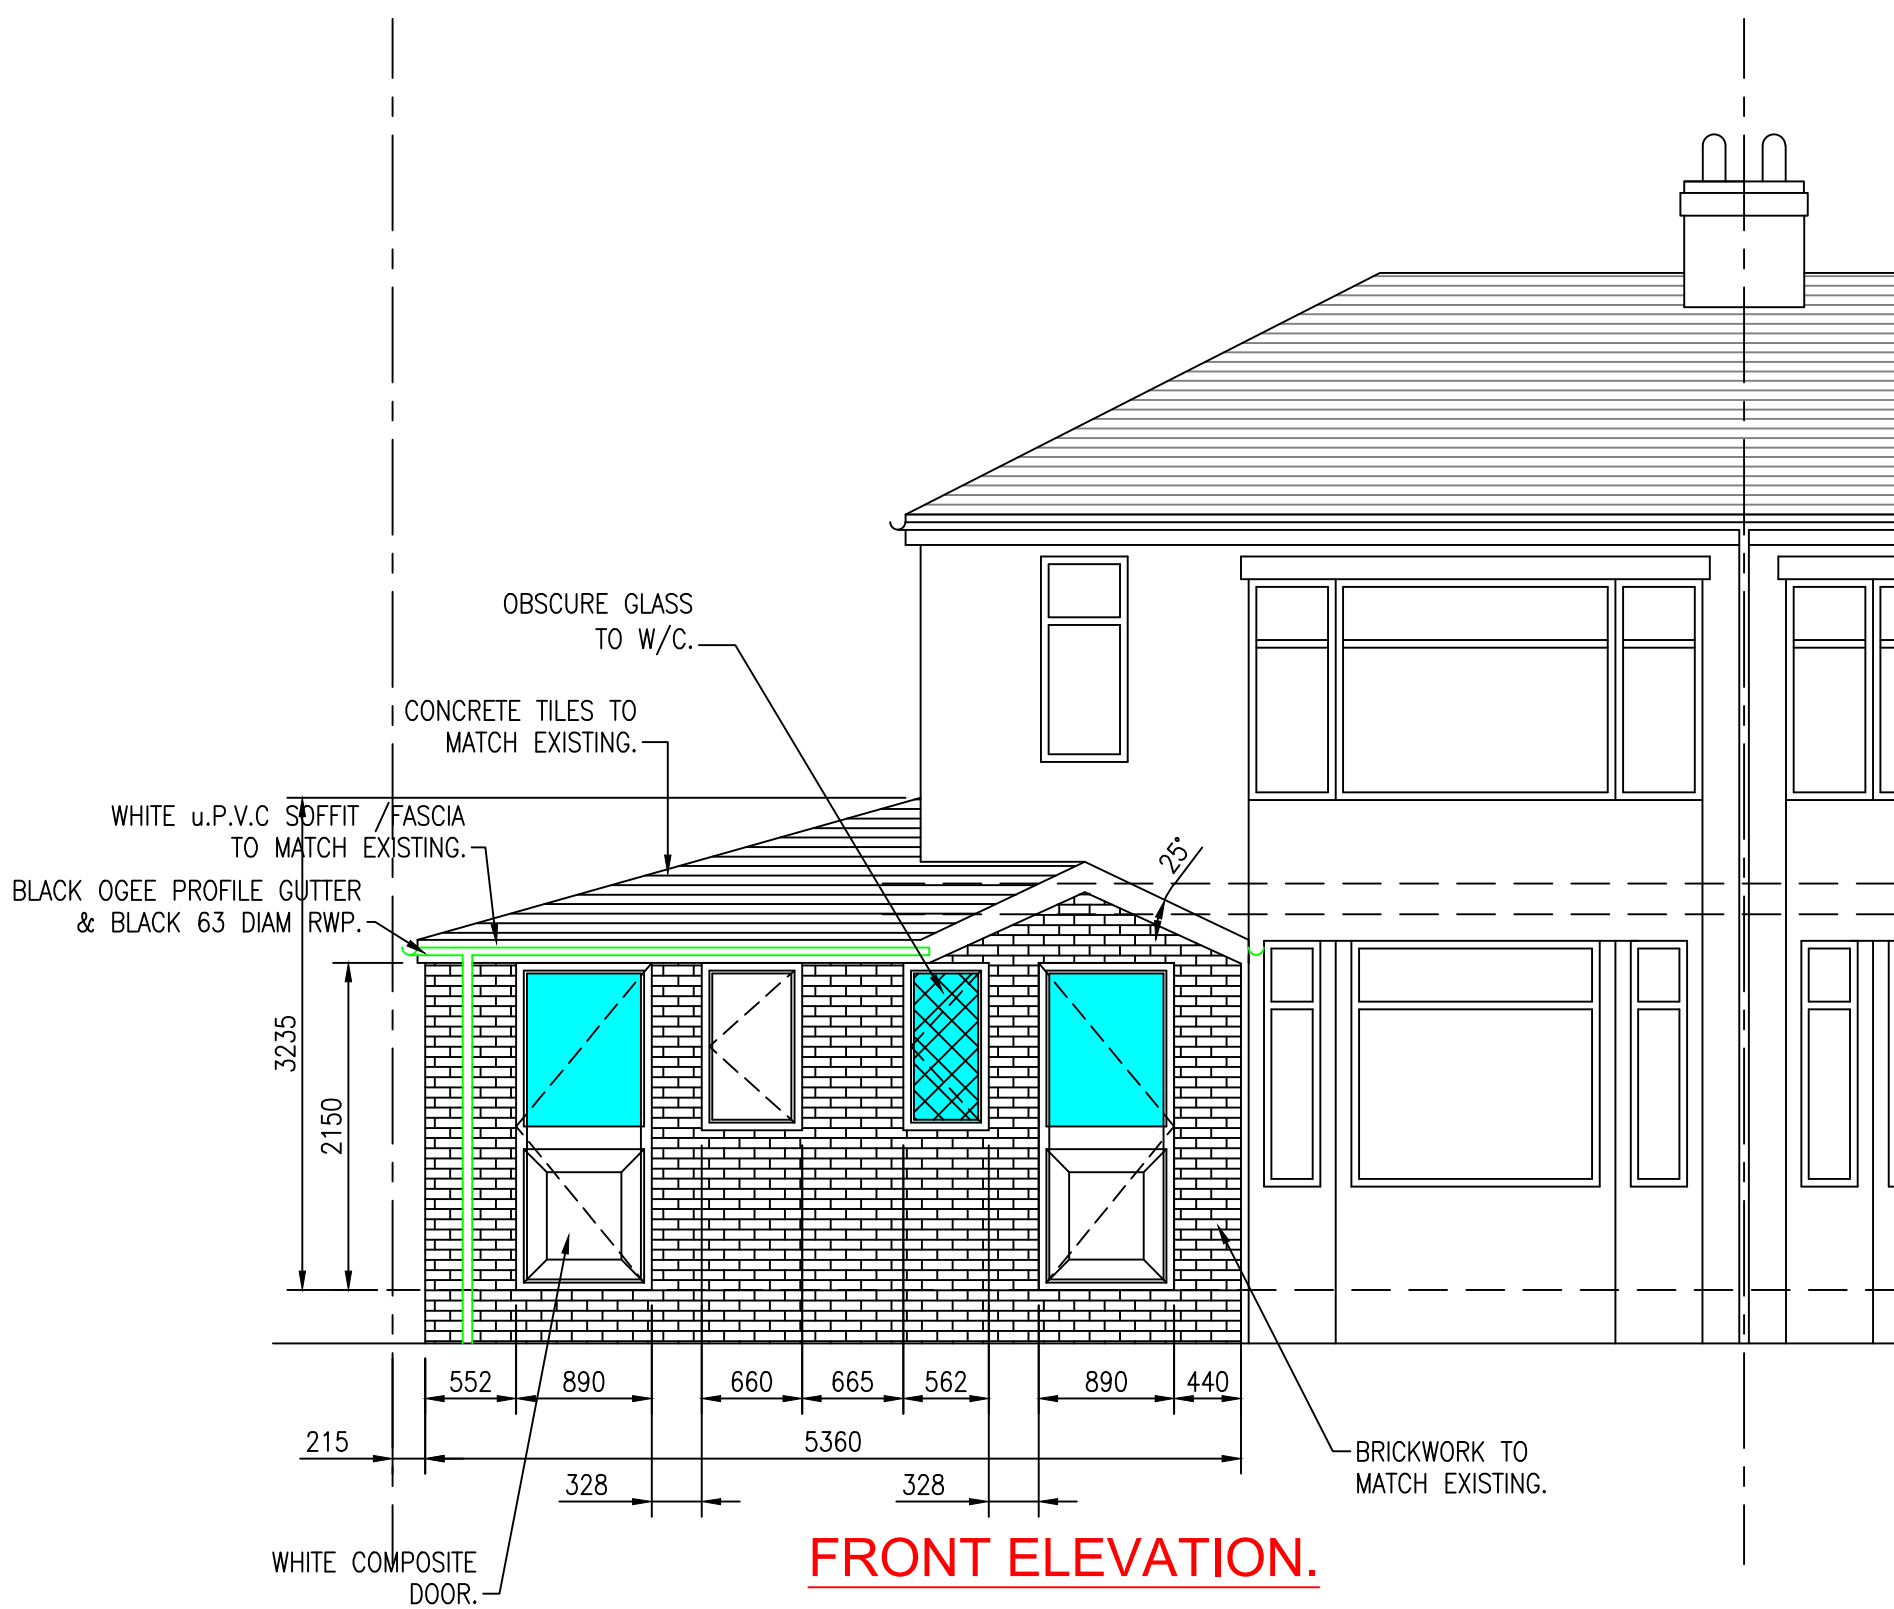

FRONT ELEVATION.

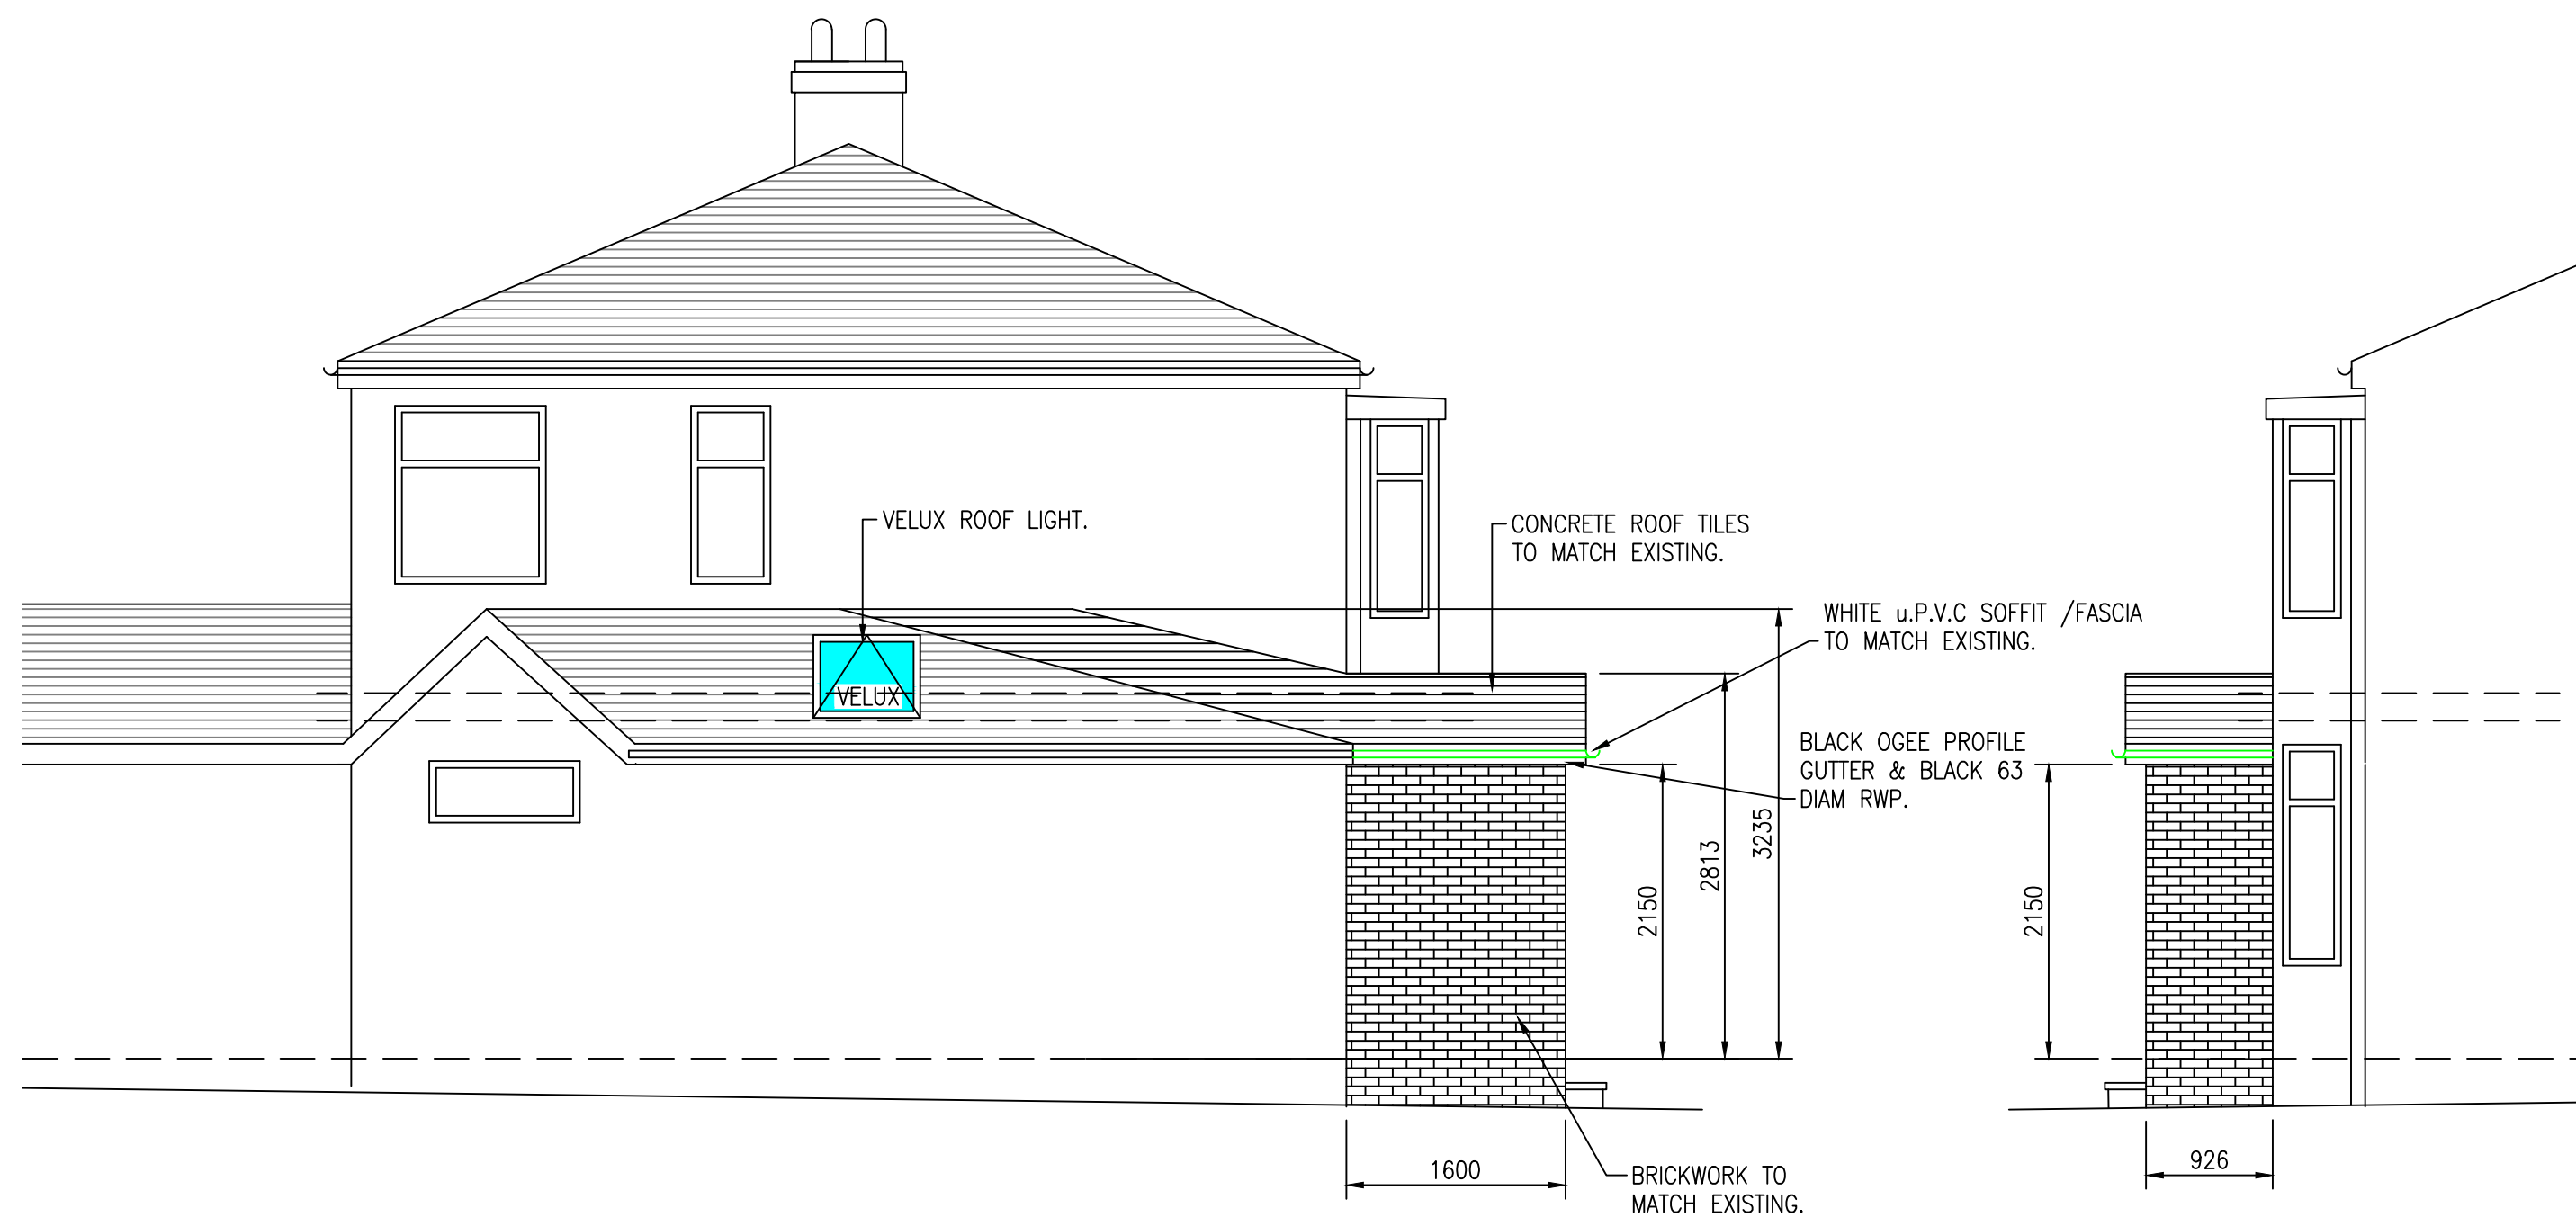

PART SIDE ELEVATION.

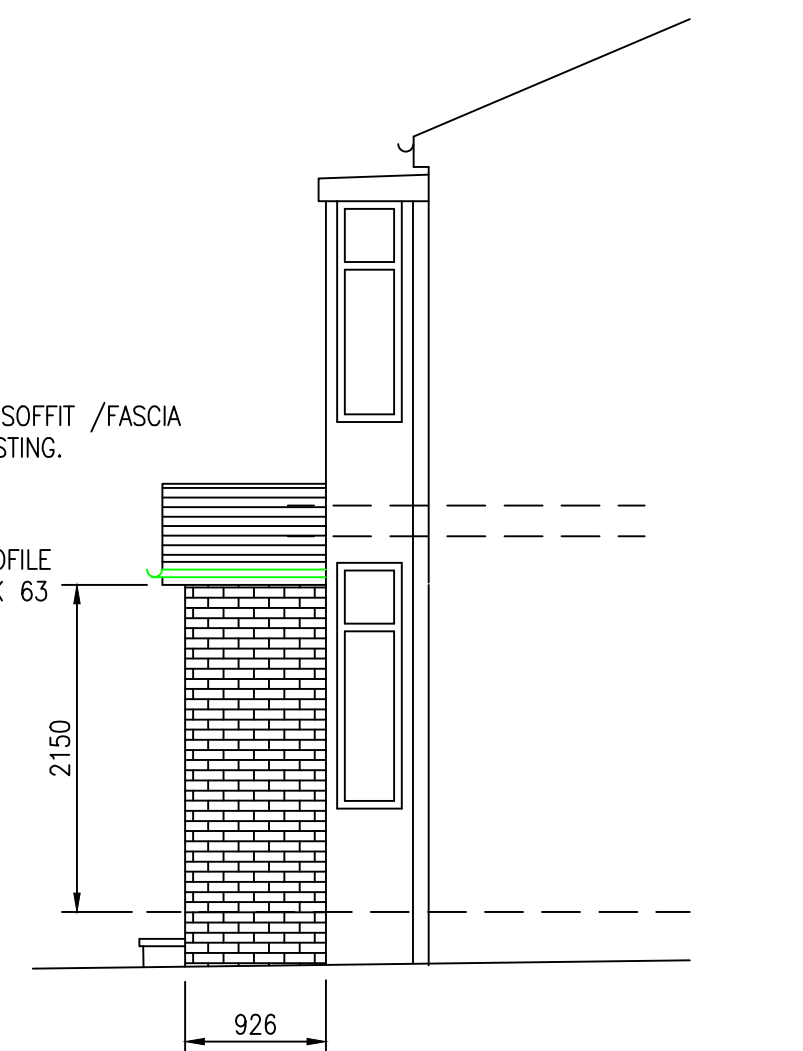

PART SIDE ELEVATION No 23.

PROPOSED G.F VOLUME 227.8M3
EXISTING F.F VOLUME 84.2M3
TOTAL VOLUME 312M3



SCALE

Revisions.

Client.
MRS. Y. MUNDY.

Drawing Title.
PROPOSED PLANS & ELEVATIONS.

REDFORD CONSTRUCTION
CONCEPT TO COMPLETION
24 Smithells Croft Road, Smithells, Bolton BL1 6LN
Mob: 07791127133 Email: ryan@redfordconstruction.co.uk
Mob: 07498440593 Email: stuart@redfordconstruction.co.uk

SCALE: 1:50 DATE: JUNE 23
DRAWN: R.M CHECKED: N.T

CONTRACT No: DRAWING No:
RC1133 2

PROPOSED EXTENSION AT 21 SANDY LANE, PRESTWICH, MANCHESTER. M25 9RD