





FRONT ELEVATION
Scale – 1 : 50




REAR ELEVATION
Scale – 1 : 50

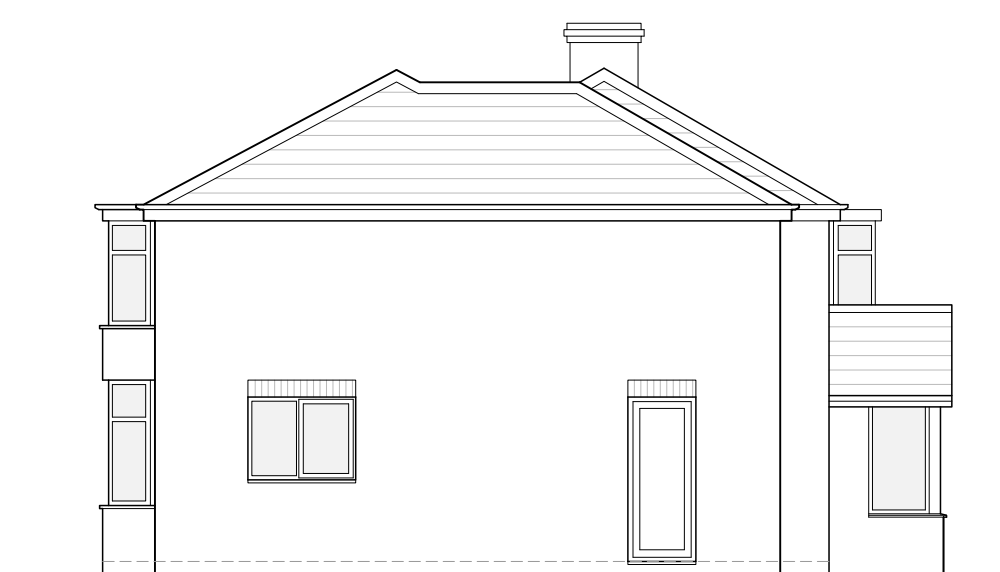

SIDE ELEVATION
Scale – 1 : 100

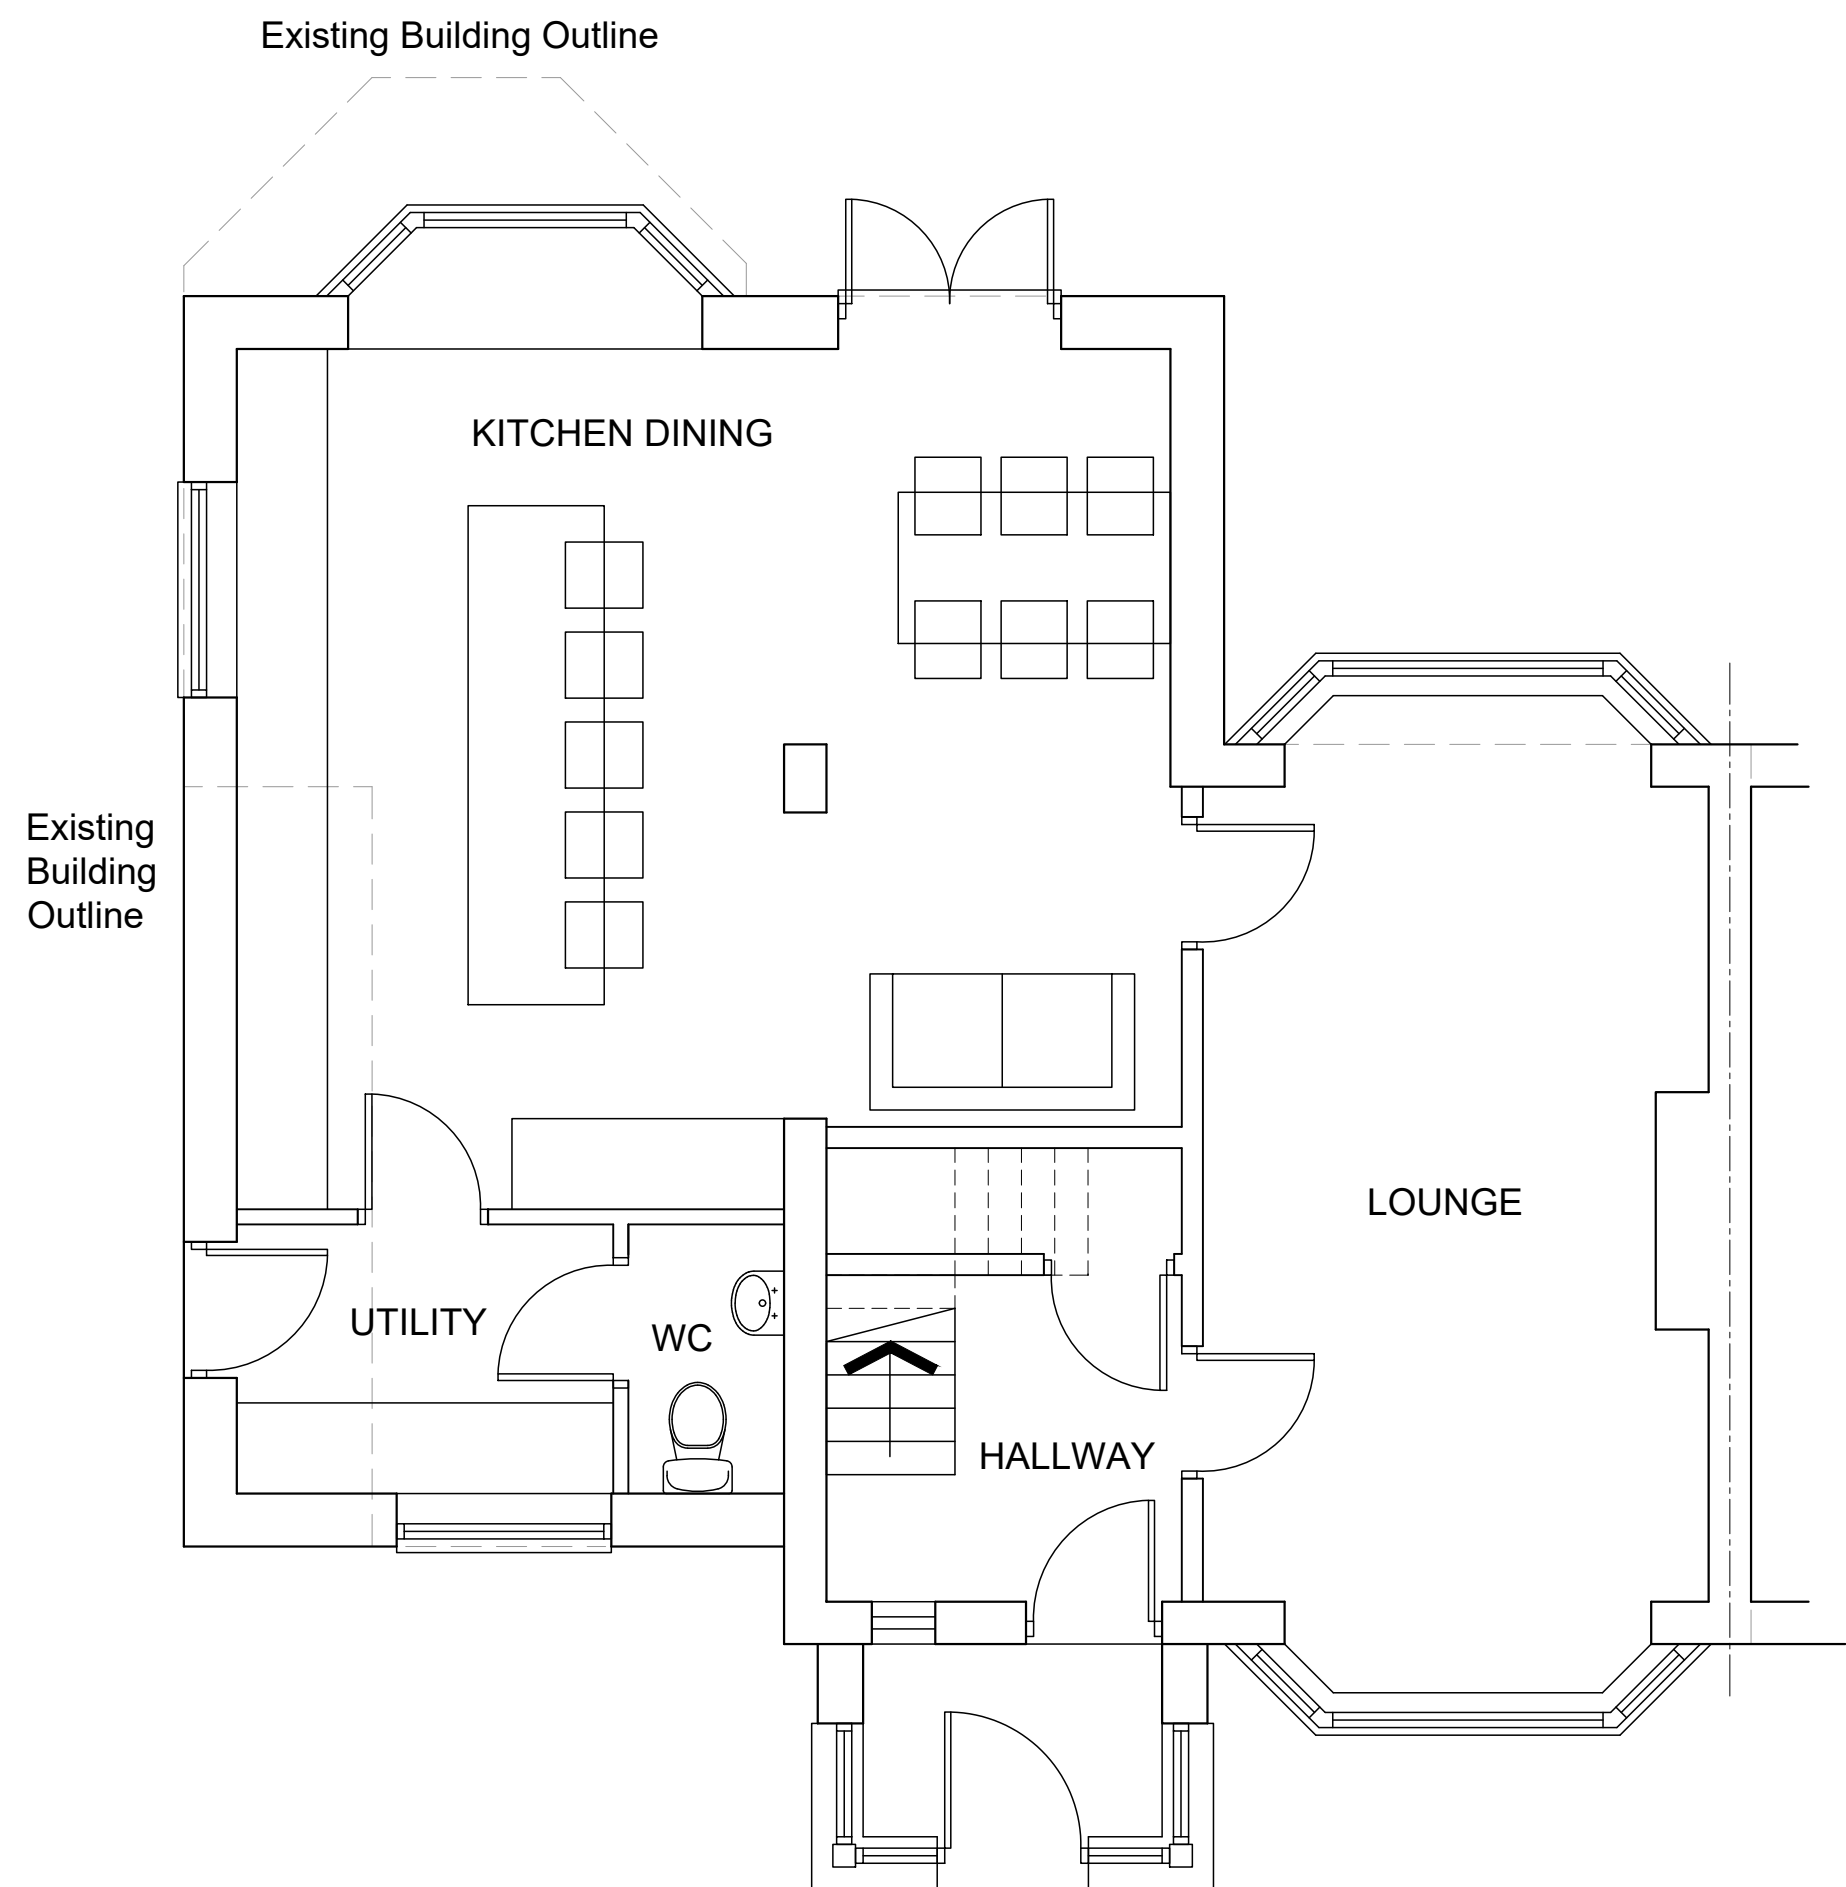

GROUND FLOOR PLAN
Scale – 1 : 50

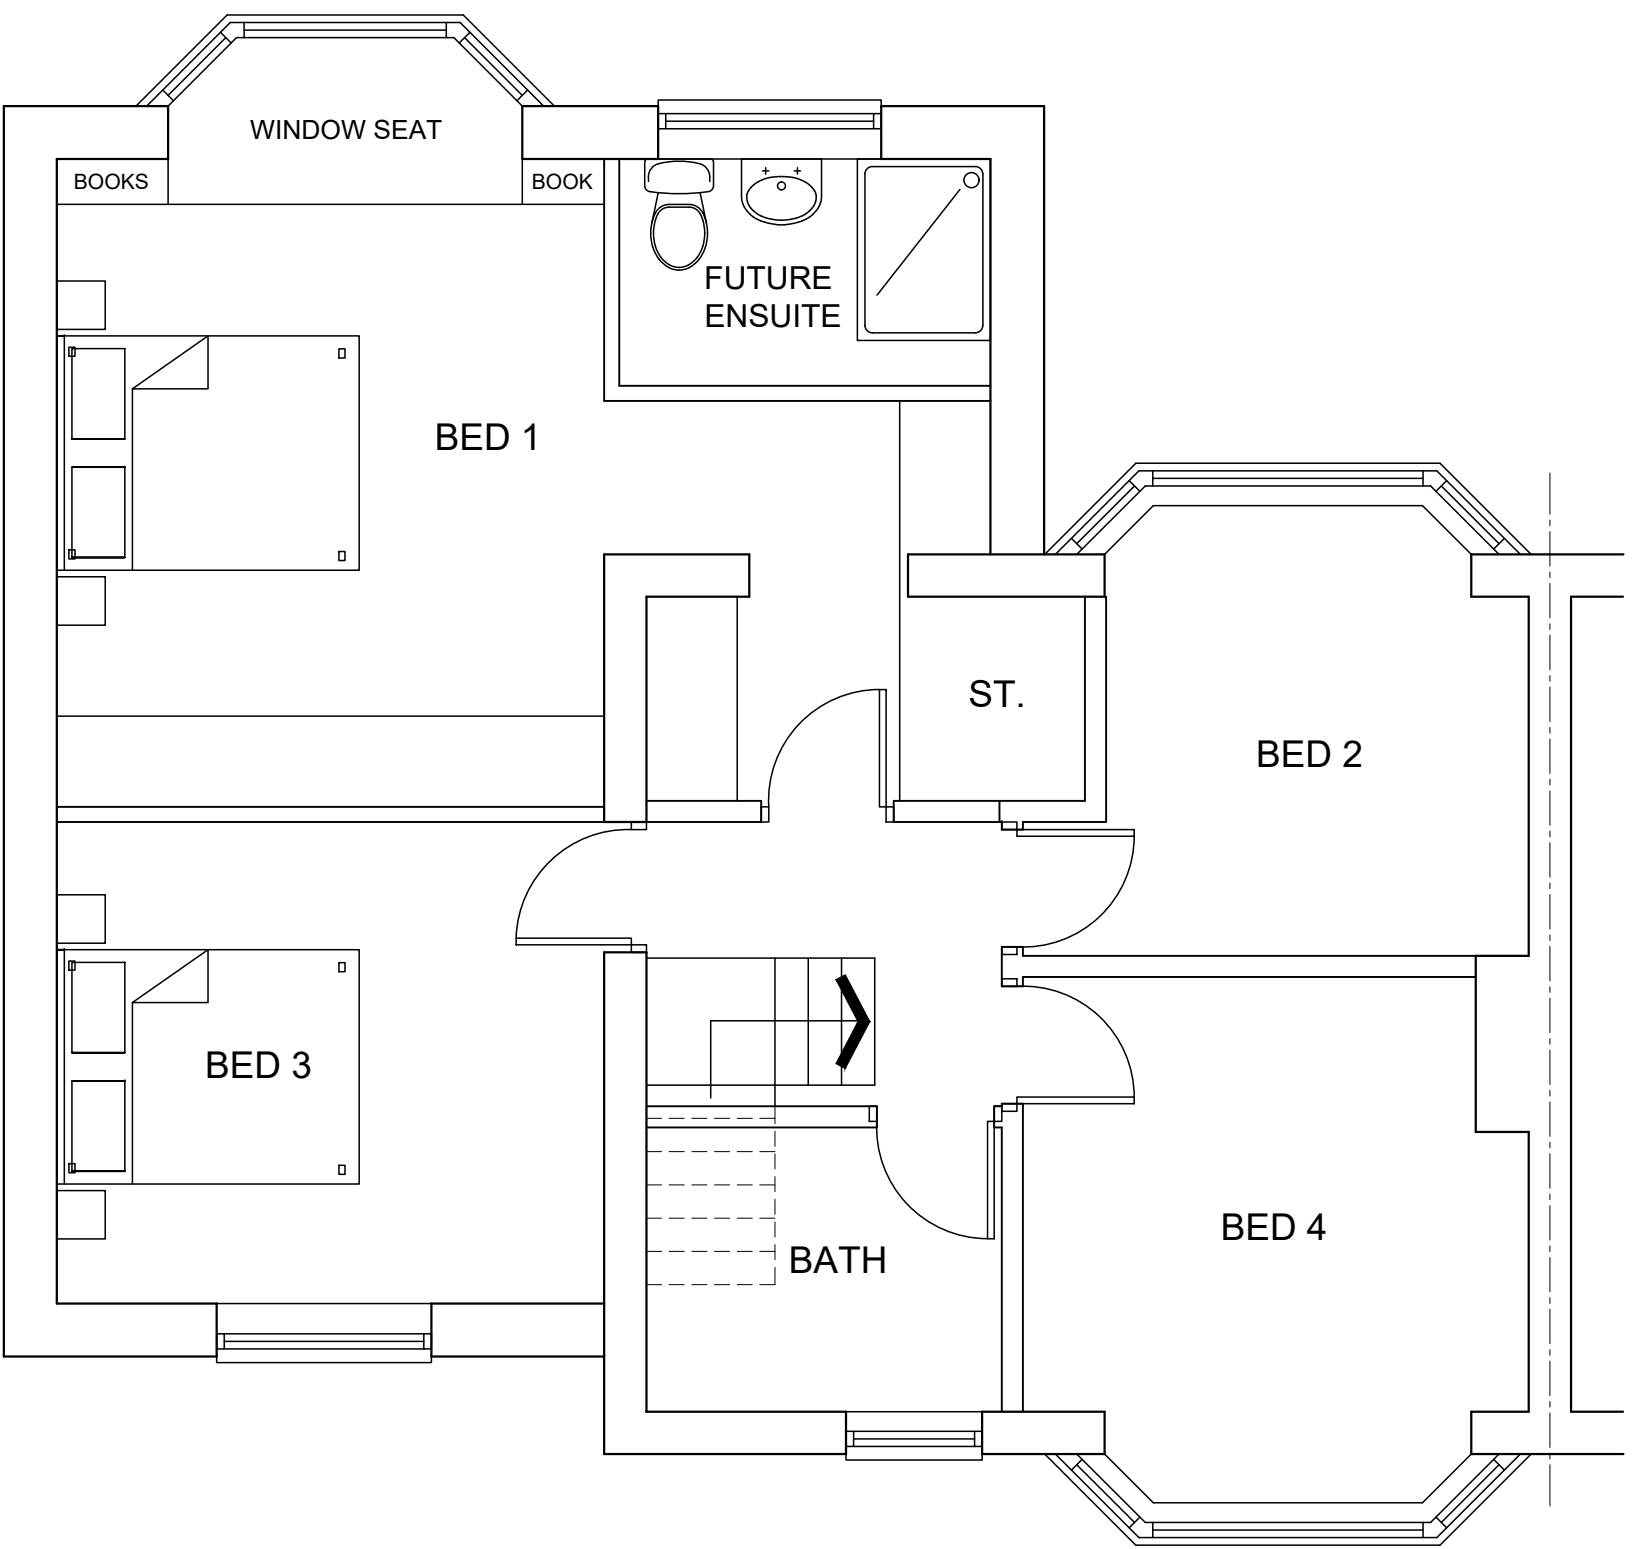

FIRST FLOOR PLAN
Scale – 1 : 50

GENERAL NOTES

Figured dimensions only to be taken from this drawing
Do not scale. If in doubt ask.

© Copyright exists on design and information contained in this drawing

No.

Revision/Issue

Date

Client Name

Chris and Francesca

Project Name

RESIDENTIAL EXTENSION

Project Address

182 ST ANNS ROAD
PRESWICH
MANCHESTER

Drawing Title

Proposed Extension

Drawn By

CR

Checked By

TJ

Office Ref

24.055/Chris/182StAnns

Project Number

24.055

Drawing Number

PL04

Date

06.12.2024

Scale

1:50&100@A1

J

JENKINS
VEITCH
NOLAN

Appleby House
Unit 19 Ravenshorn Way
Renishaw, Sheffield S21 3WY
T: 01246 432 338
F: 01246 436 794
E: info@jvnarchitecture.com