




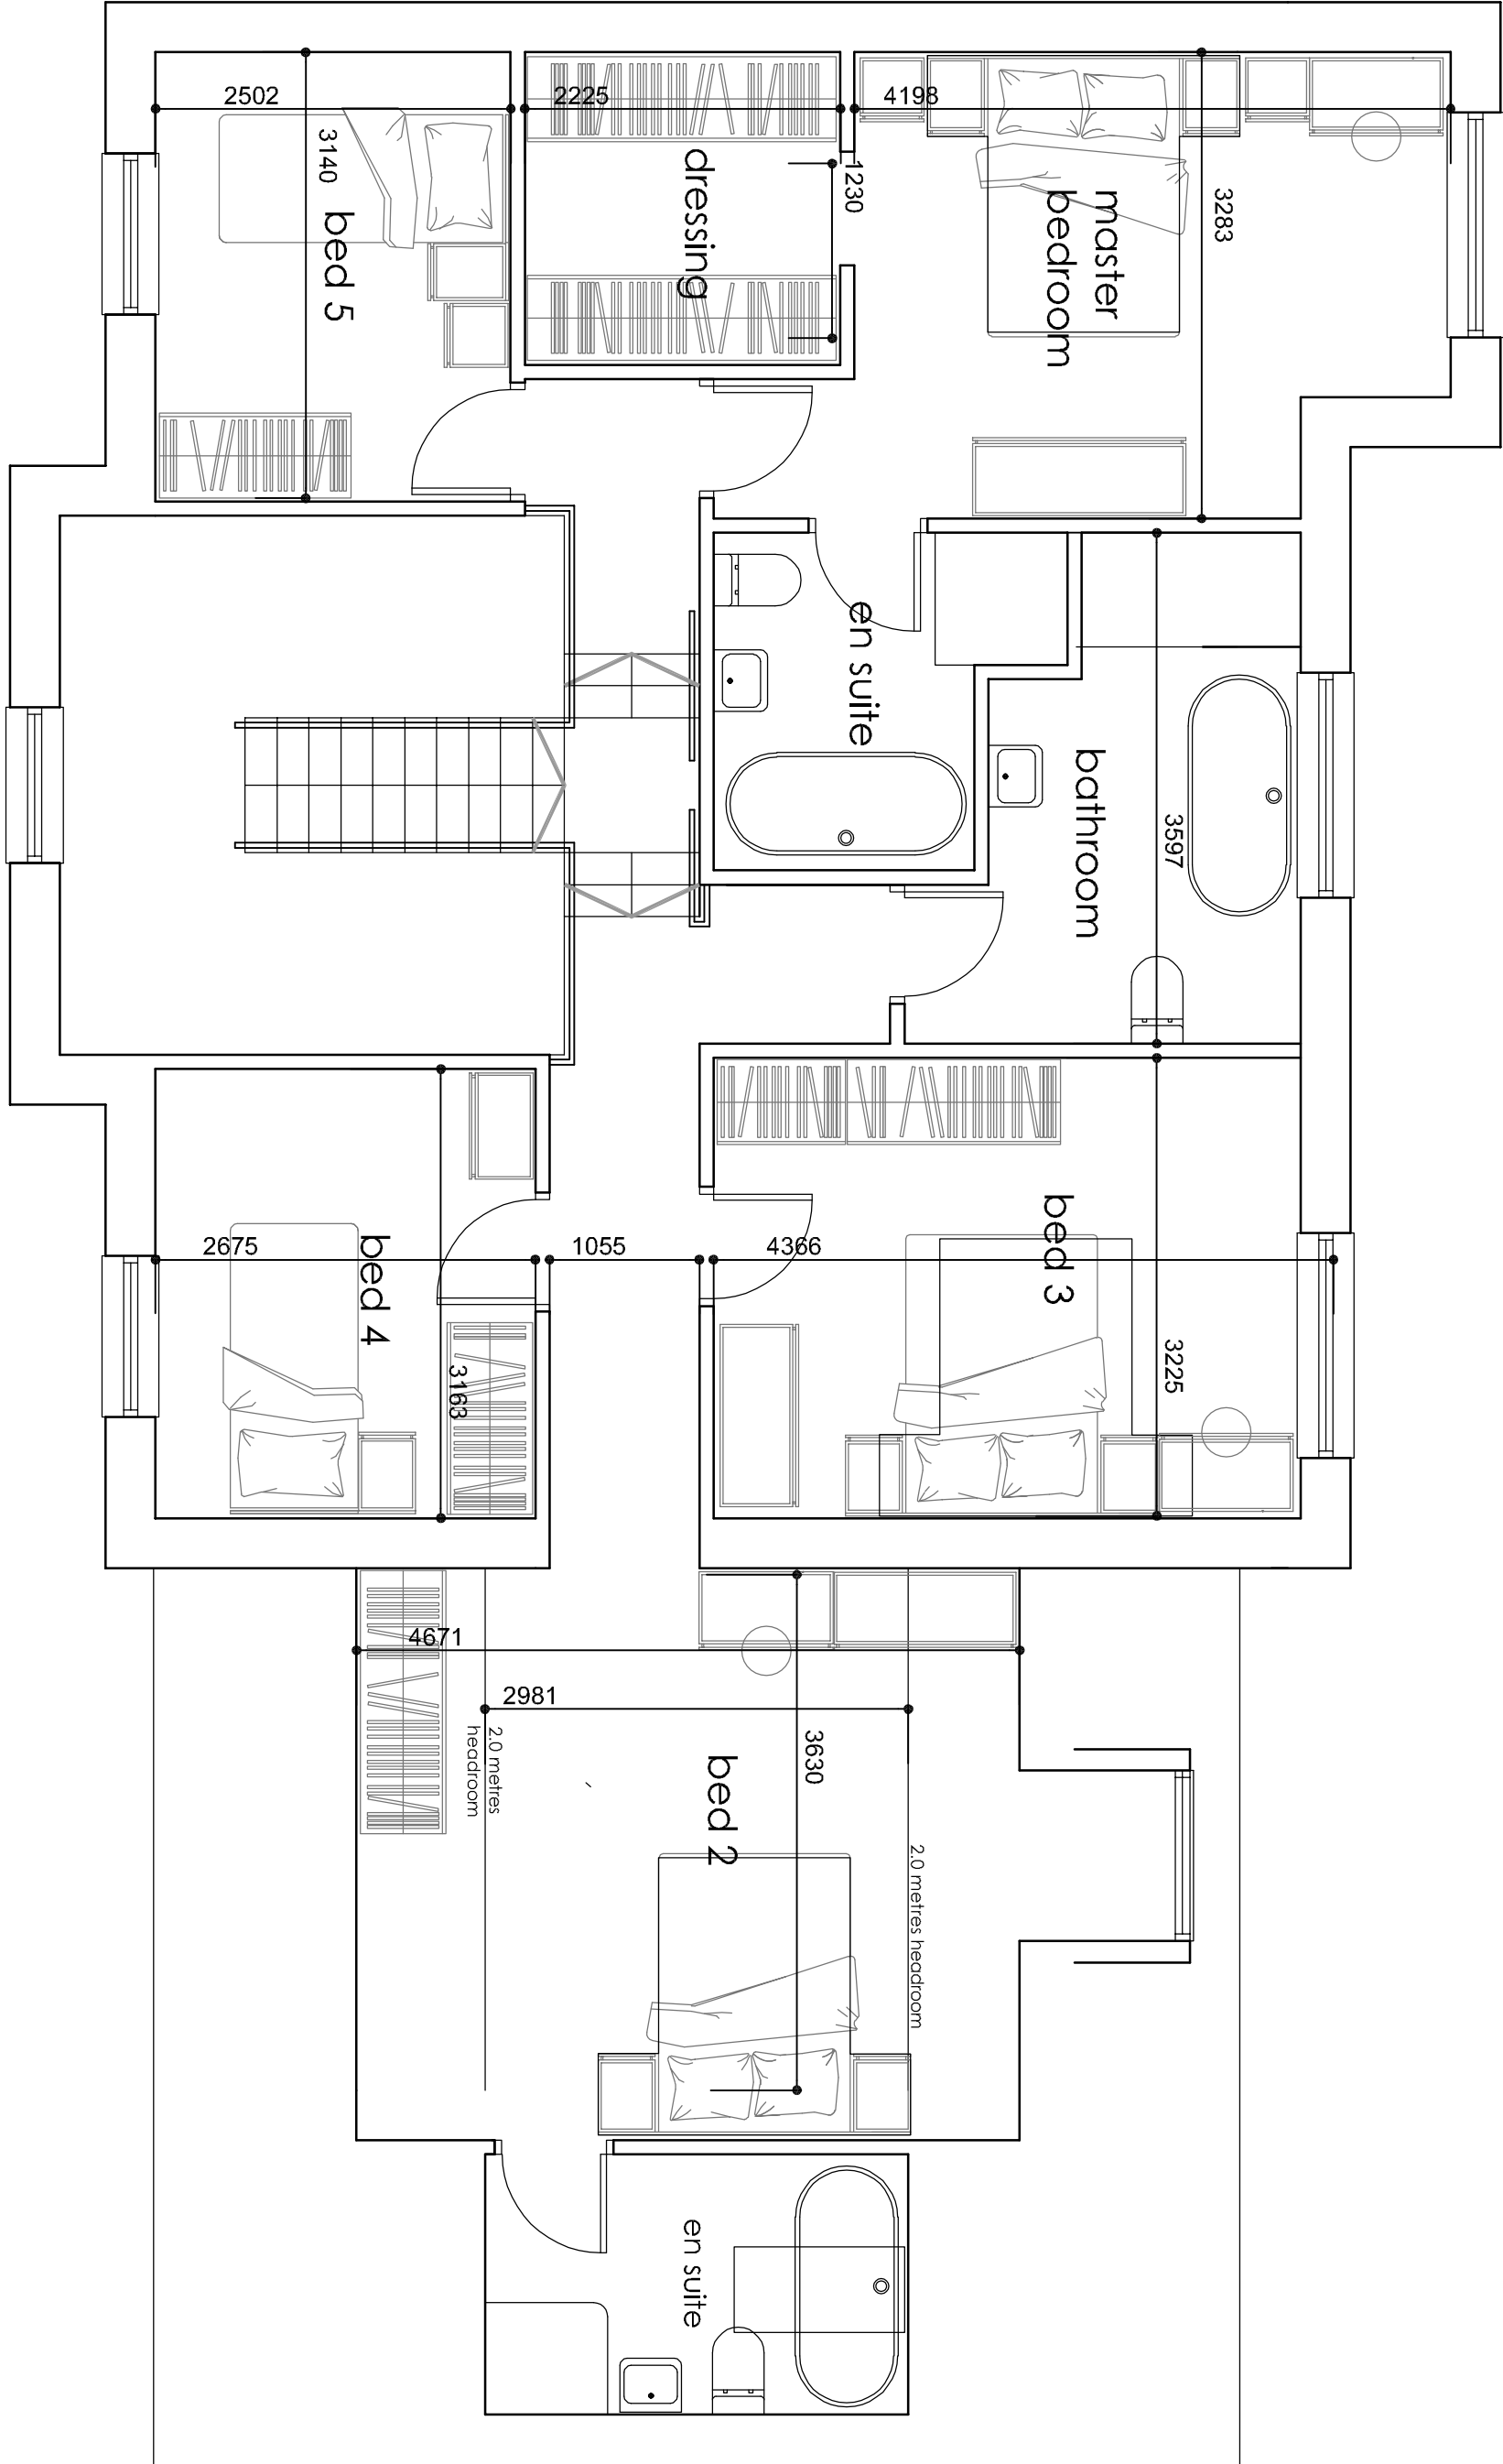


Proposed First Floor Plan scale 1:50

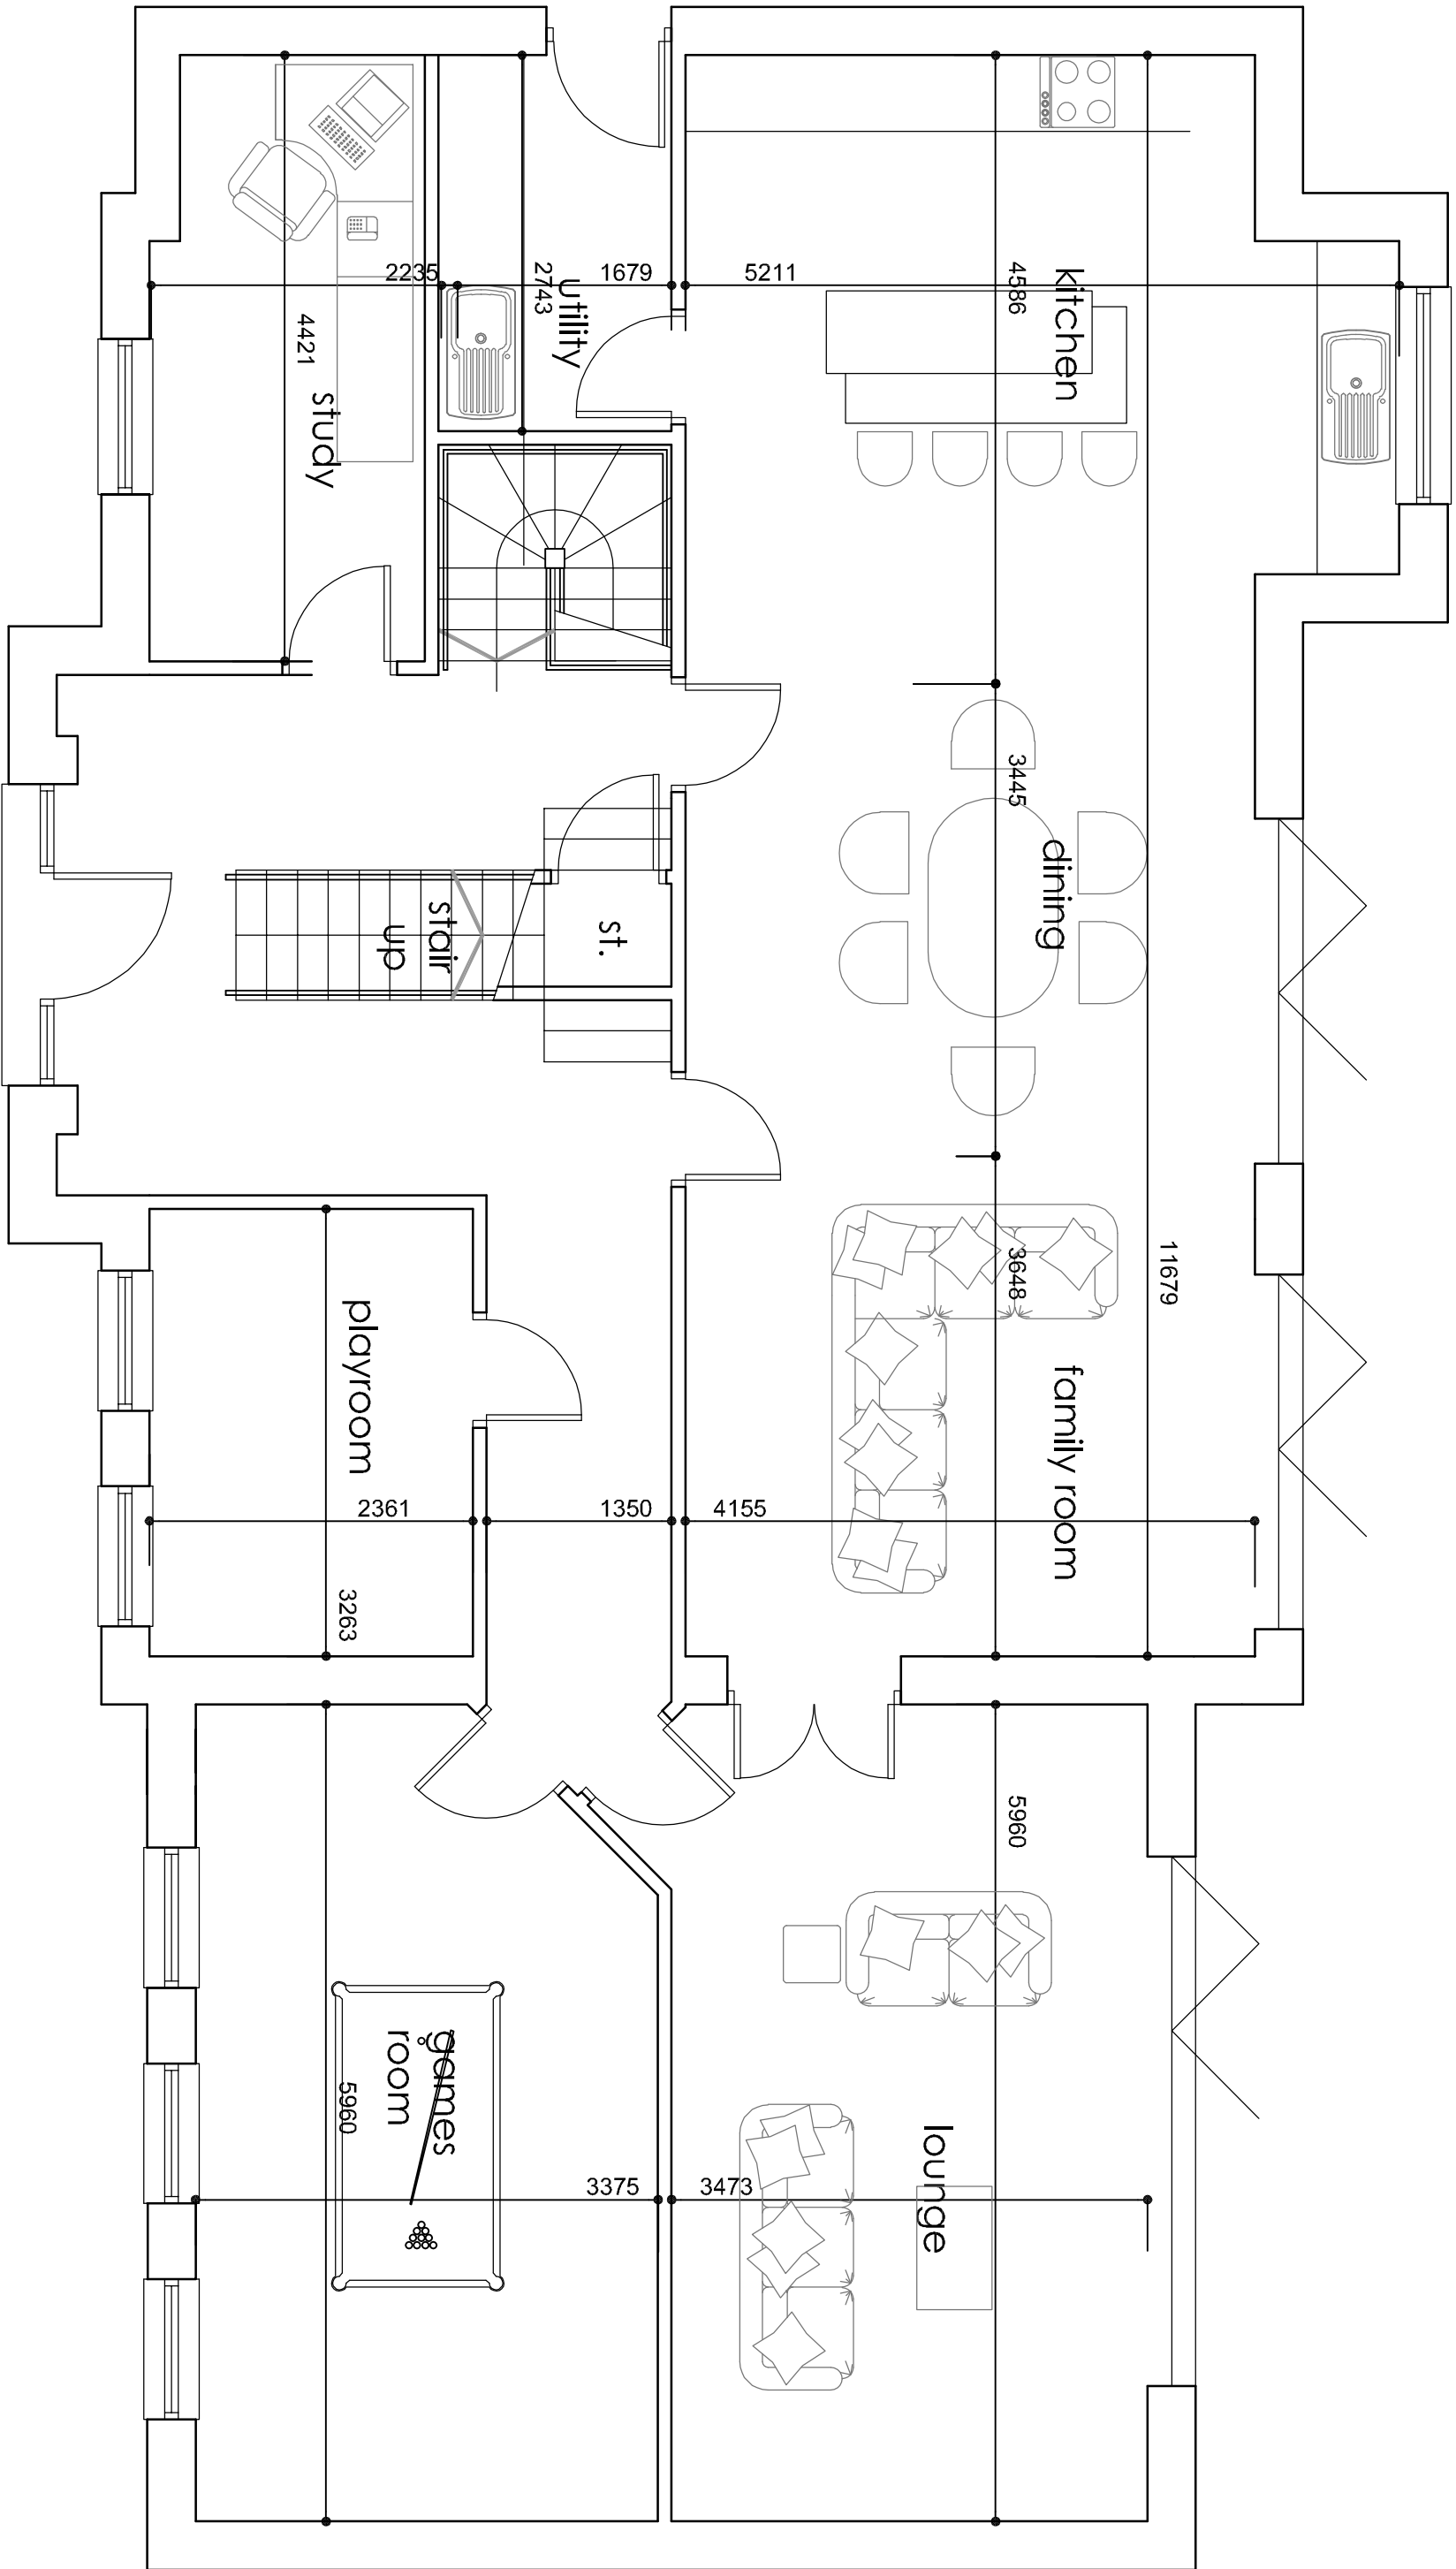

Proposed Ground Floor Plan scale 1:50

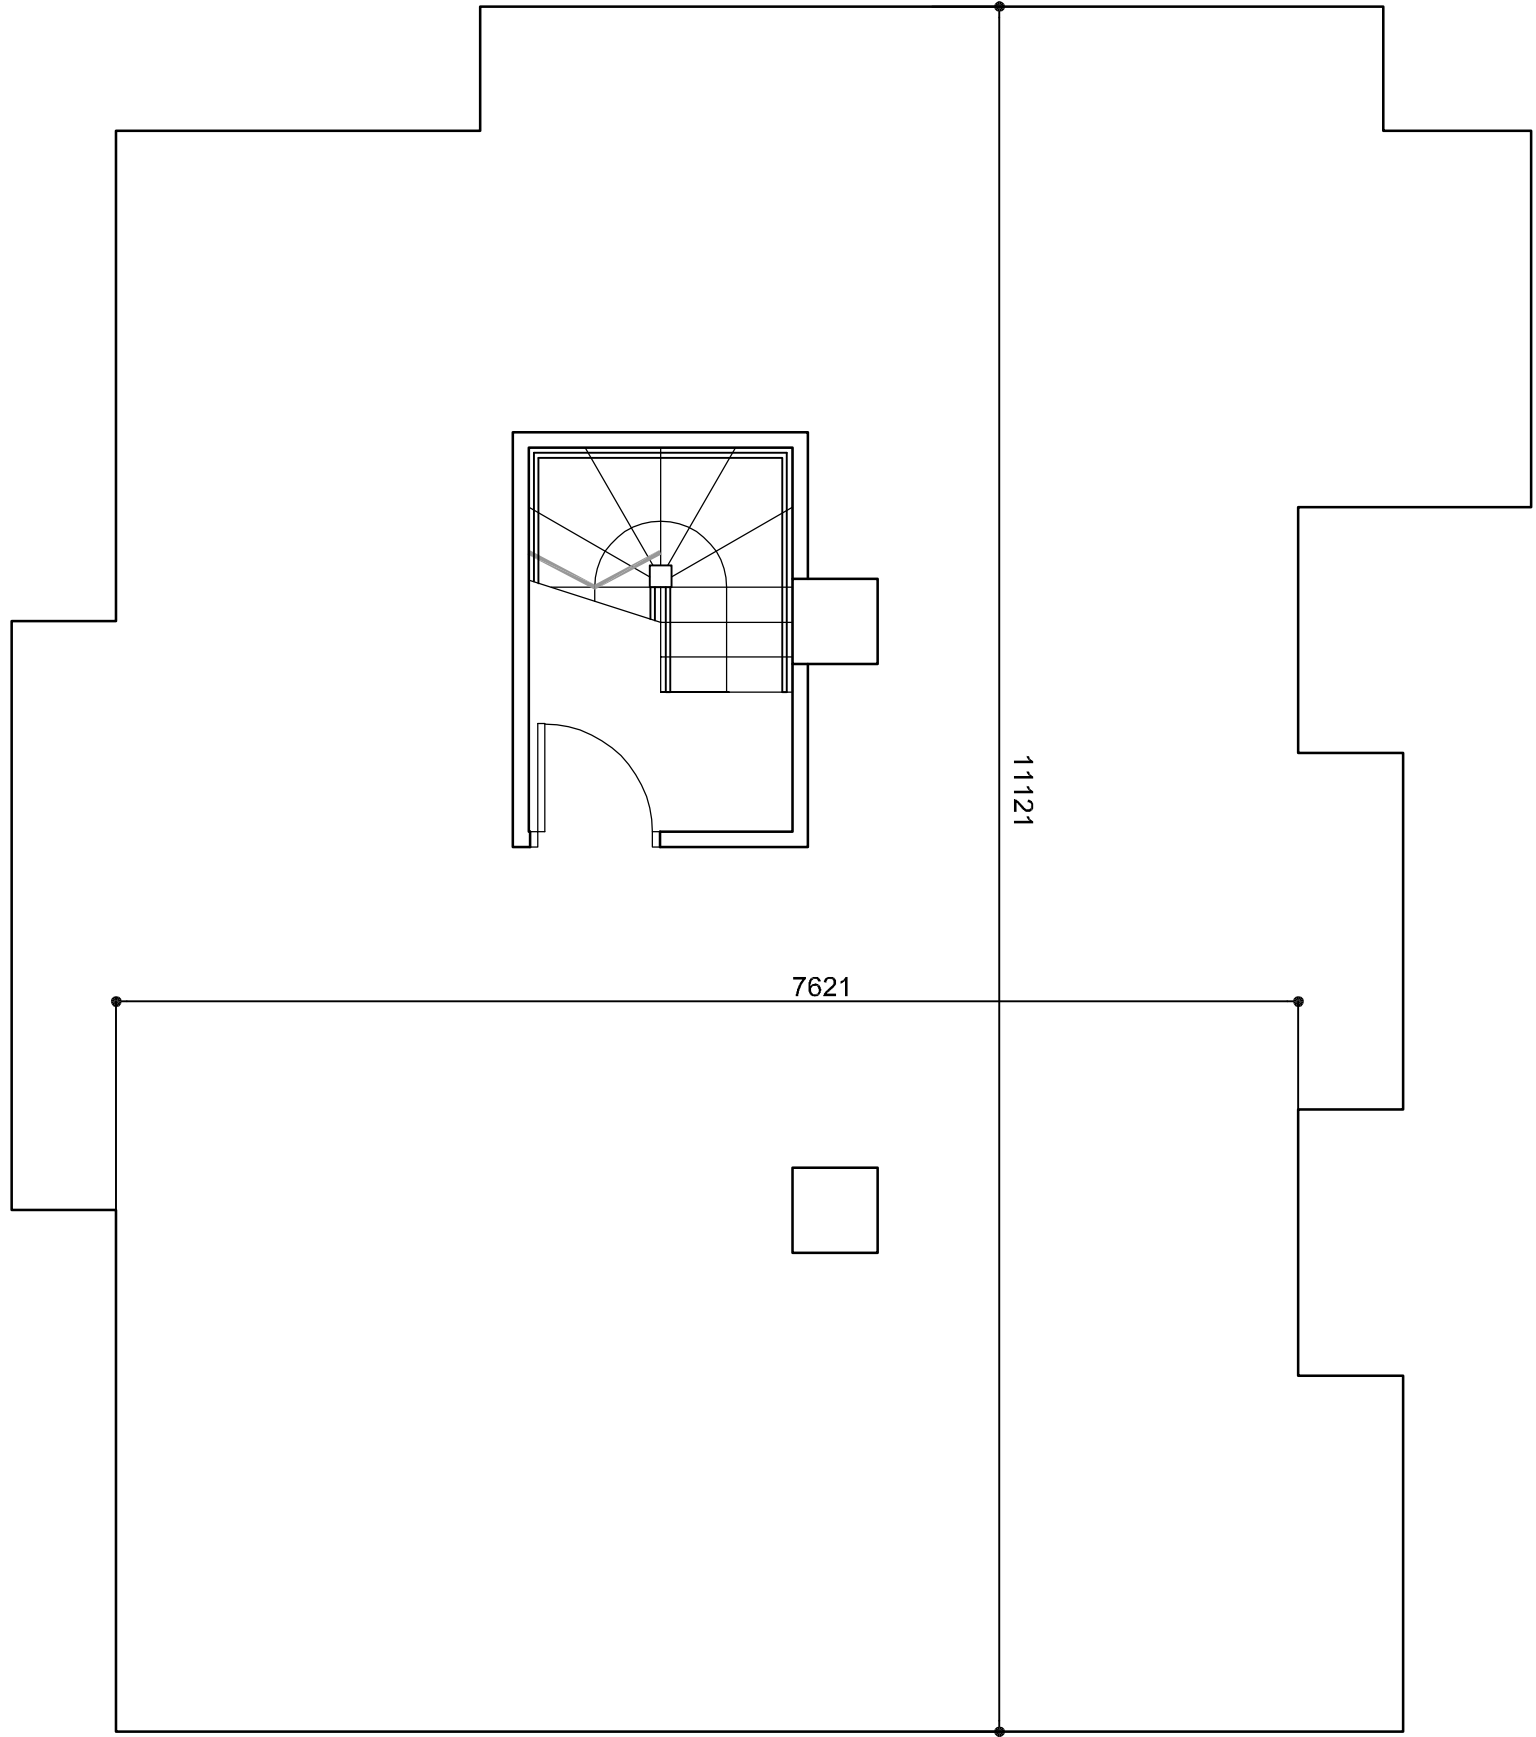

Proposed Basement Floor Plan scale 1:50

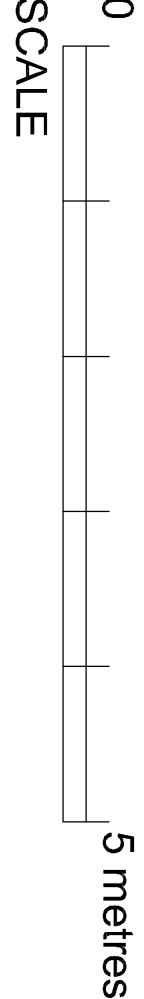

client	Mr. & Mrs. C. Hamilton		
project	Proposed Dwelling, Knowsley Road, Alnsworth, Bolton Lancashire BL2 5PT		
title	Proposed Floor Plans		
drawing number	3551:08	revision	
scale	1:50 A1	date	Feb 25
drawn by	RH	status	

fisk
&associates
architects

20 chorley road, swinton, manchester, m27 5qj
t- 0161 793 5300 e- info@rafisk.co.uk

