




Proposed Eastern Elevation (front) scale 1:50

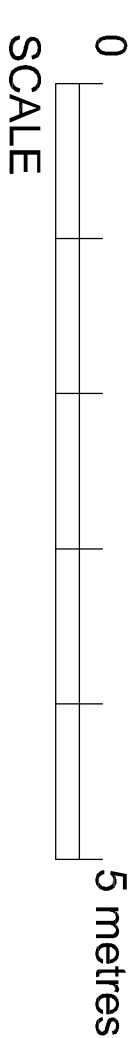

Client
Mr. & Mrs. C. Hamilton

Project
Proposed Dwelling,
Knowsley Road, Alnsworth,
Bolton Lancashire BL2 5PT

Title
Proposed Front Elevation

Drawing number
3551:03

scale	date
1:50 A1	Feb 25
drawn by RH	status

fisk
&associates
architects

20 chorley road, swinton, manchester, m27 5qj
t- 0161 793 5300 e- info@rafisk.co.uk

