



general notes:
do not scale the drawing.
all dimensions to be checked on site prior to commencement of work and any discrepancy shall be immediately reported and resolved prior to work commencing. this drawing is to be read in conjunction with all relevant drawings and specifications relating to the job whether or not indicated on the drawing. Copyright reserved to mck associates ltd. and this drawing may not be used or reproduced without prior written consent.

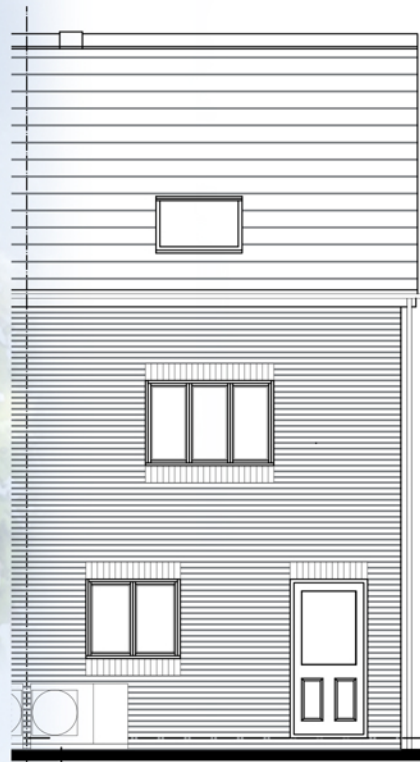


FRONT ELEVATION




REAR ELEVATION

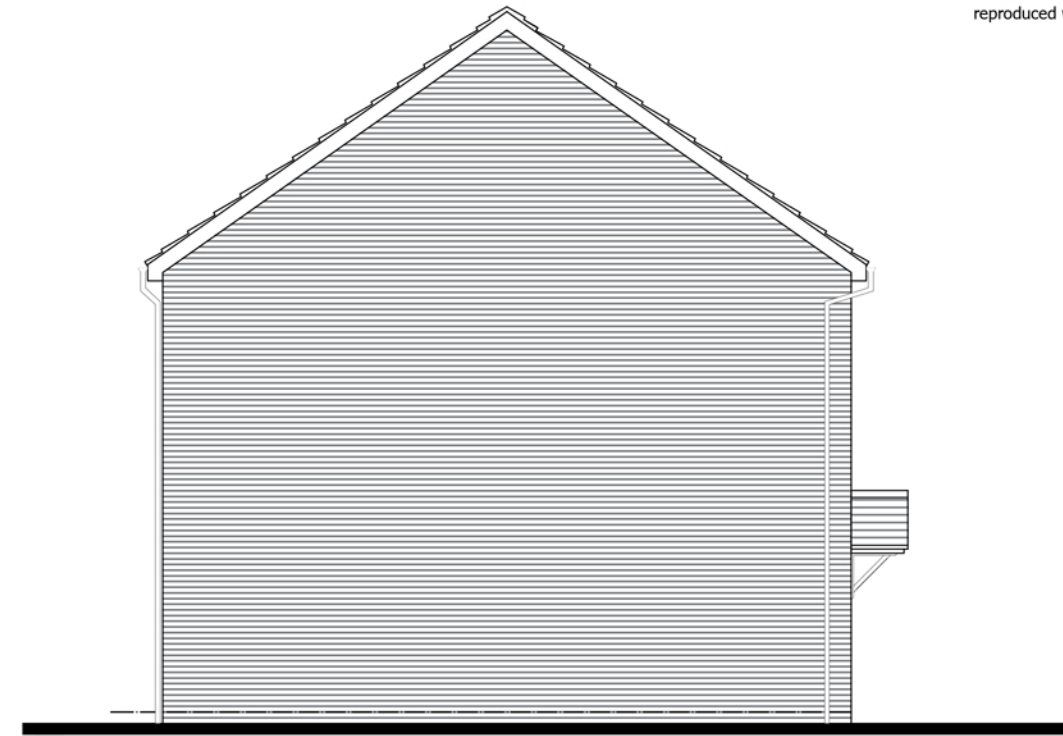


SIDE ELEVATION

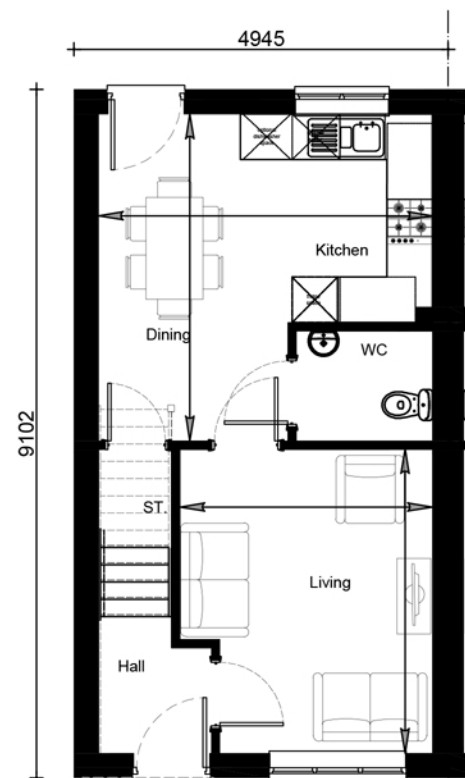

GROUND FLOOR PLAN

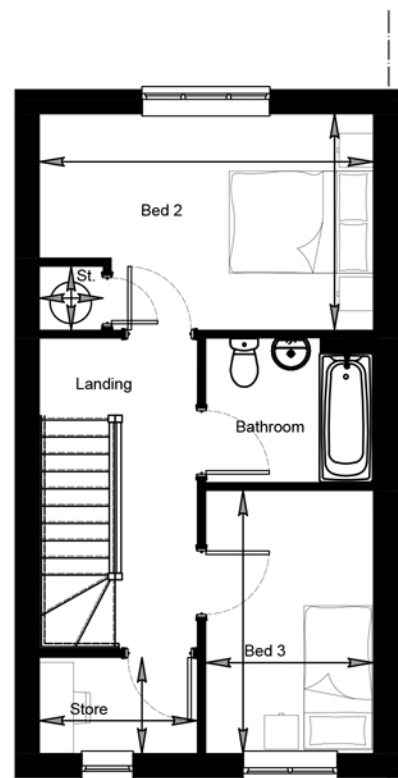


FIRST FLOOR PLAN

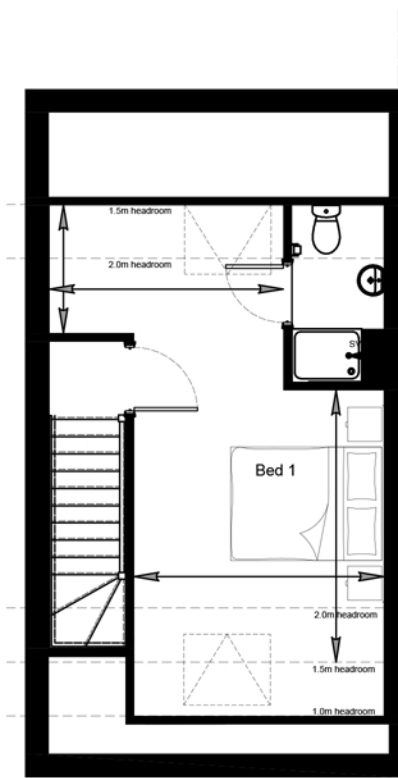

SECOND FLOOR PLAN

Room Dims	m			m ²	ft			ft ²
Living	4.02	max	x	3.33	max	13' 2"	x	10' 11"
Kitchen / Dining	4.32	max	x	4.41	max	14' 2"	x	14' 5"
Bedroom 1	3.59	max	x	3.3	max	11' 9"	x	10' 9"
Bedroom 2	4.41	max	x	2.86	max	14' 5"	x	9' 4"
Bedroom 3	3.47		x	2.21		11' 4"	x	7' 3"
Bathroom	2.21		x	1.9	max	7' 3"	x	6' 2"
Ensuite	2.33		x	1.21		7' 7"	x	3' 11"
Store	0.84		x	0.84		2' 9"	x	2' 8"
Floor Area	m ²				ft ²			
Gross Internal Area	103.418				1113			
Net Internal Area	100.986				1087			

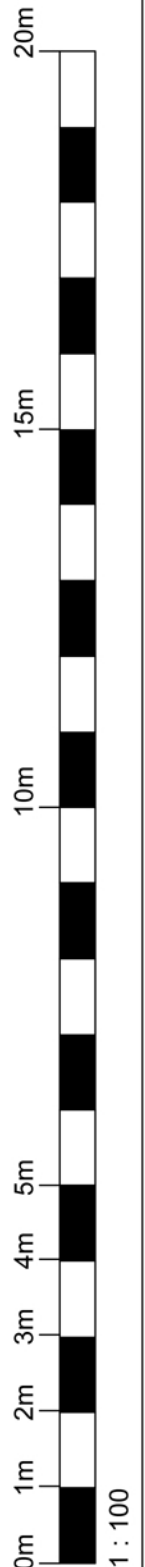

PLANNING

Client:



Project:

CORE HOUSE TYPE
WOLLATON
AS - 1113 sq.ft

Drawing Title:

WOLLATON
(WOL -EBG)

Job No:

1113-WOL-110

Drawn:
BL

Checked:
SK

Scale @ A3:
1:100

Rev:

May '25



architecture ■ building surveying ■ urban design

burnaby villa ■ 48 watling street road ■ fulwood ■ preston ■ pr2 8bp
tel: 01772 774510 fax: 01772 774511 email mck@mckassociates.co.uk