


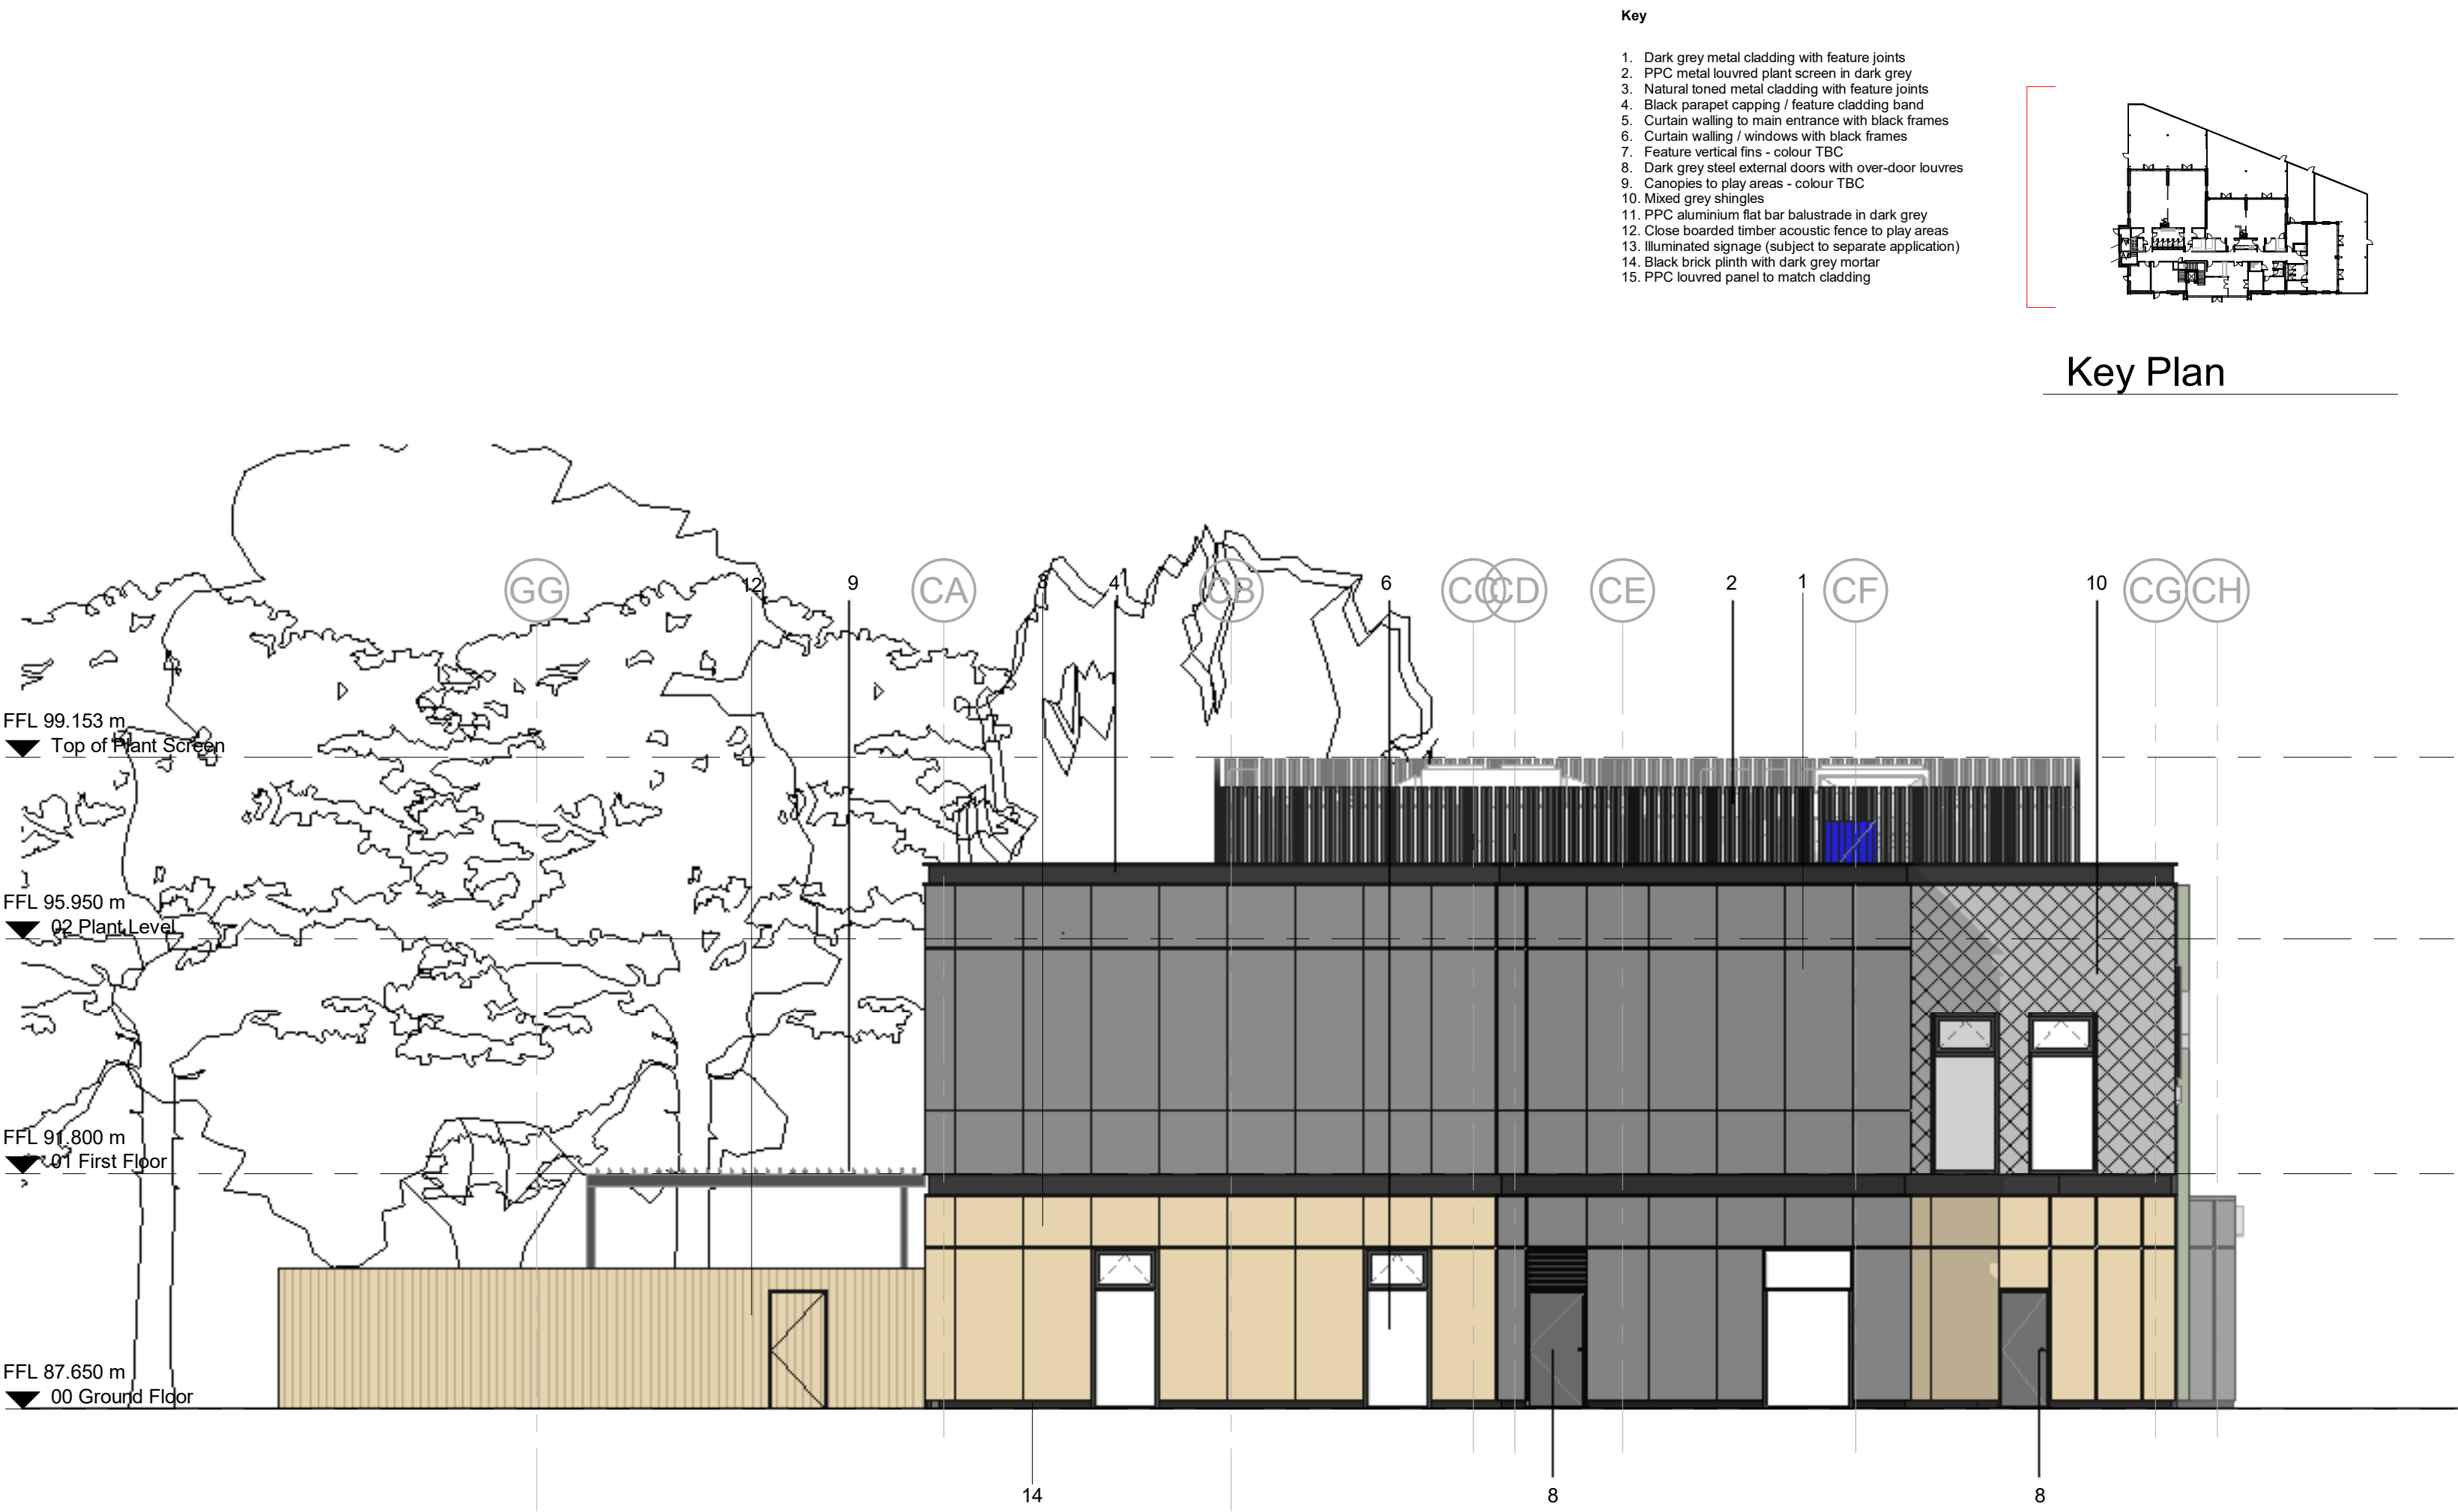

Proposed South East Elevation
Scale @ 1 : 100

Scale Bars		TO BE USED ONLY AS GUIDANCE			
1:100	mm	1000	3000	5000	
1:200	mm	5000	8000		
1:500	M	5	15	25	
1:1250	M	10	30	50	70

- ### NOTES
- All dimensions and levels are to be checked on site.
 - Any discrepancies are to be reported to the architect before any work commences
 - This drawing shall not be scaled to ascertain any dimensions. Work to figured dimensions only.
 - This drawing shall not be reproduced without express written permission from AEW.
 - Title overlay drawings and ownership boundaries are produced using all reasonable endeavors. AEW cannot be responsible for the accuracy or scale discrepancy of base plans supplied to them.
 - All works are to be undertaken in accordance with Building Regulations and the latest British Standards.
 - All proprietary materials and products are to be used strictly in accordance with the manufacturers recommendations.
- This drawing contains the following model files: -
- 11302-AEW-XX-XX-M3-A-0001

CDM 2015	
Client notified of duties:	19/01/2022
Principal Designer:	Avid
Unless noted below, all known hazards have been highlighted on the drawing:	

P05	07/10/22	Elevations reissued for planning	RP	PBH
P04	06/10/22	Revised planning issue	RP	PBH
P03	12/05/22	Updated to planning consultant comments	RP	PBH
P02	29/04/22	Revised to latest design	RP	PBH
P01	27/04/22	Initial Drawing Issue	RP	PBH
Rev	Date	Description	Drawn by	Checked By
Status	Purpose of Issue			
S2	For Approval			
drawing stage	Stage 4			
client	JD Group			
project	JD Sports Campus Hub (Former A-Plant Site)			
drawing title	Creche - Proposed South East Elevation			
date	04/05/22	drawn	KJ	
scale @ A2	As indicated	checked	PBH	