





HEAVY DUTY PLASTIC SHED FOR CYCLE STORAGE FOR 5NO CYCLES, 2060x1325mm. WITH A HEIGHT OF 1320mm

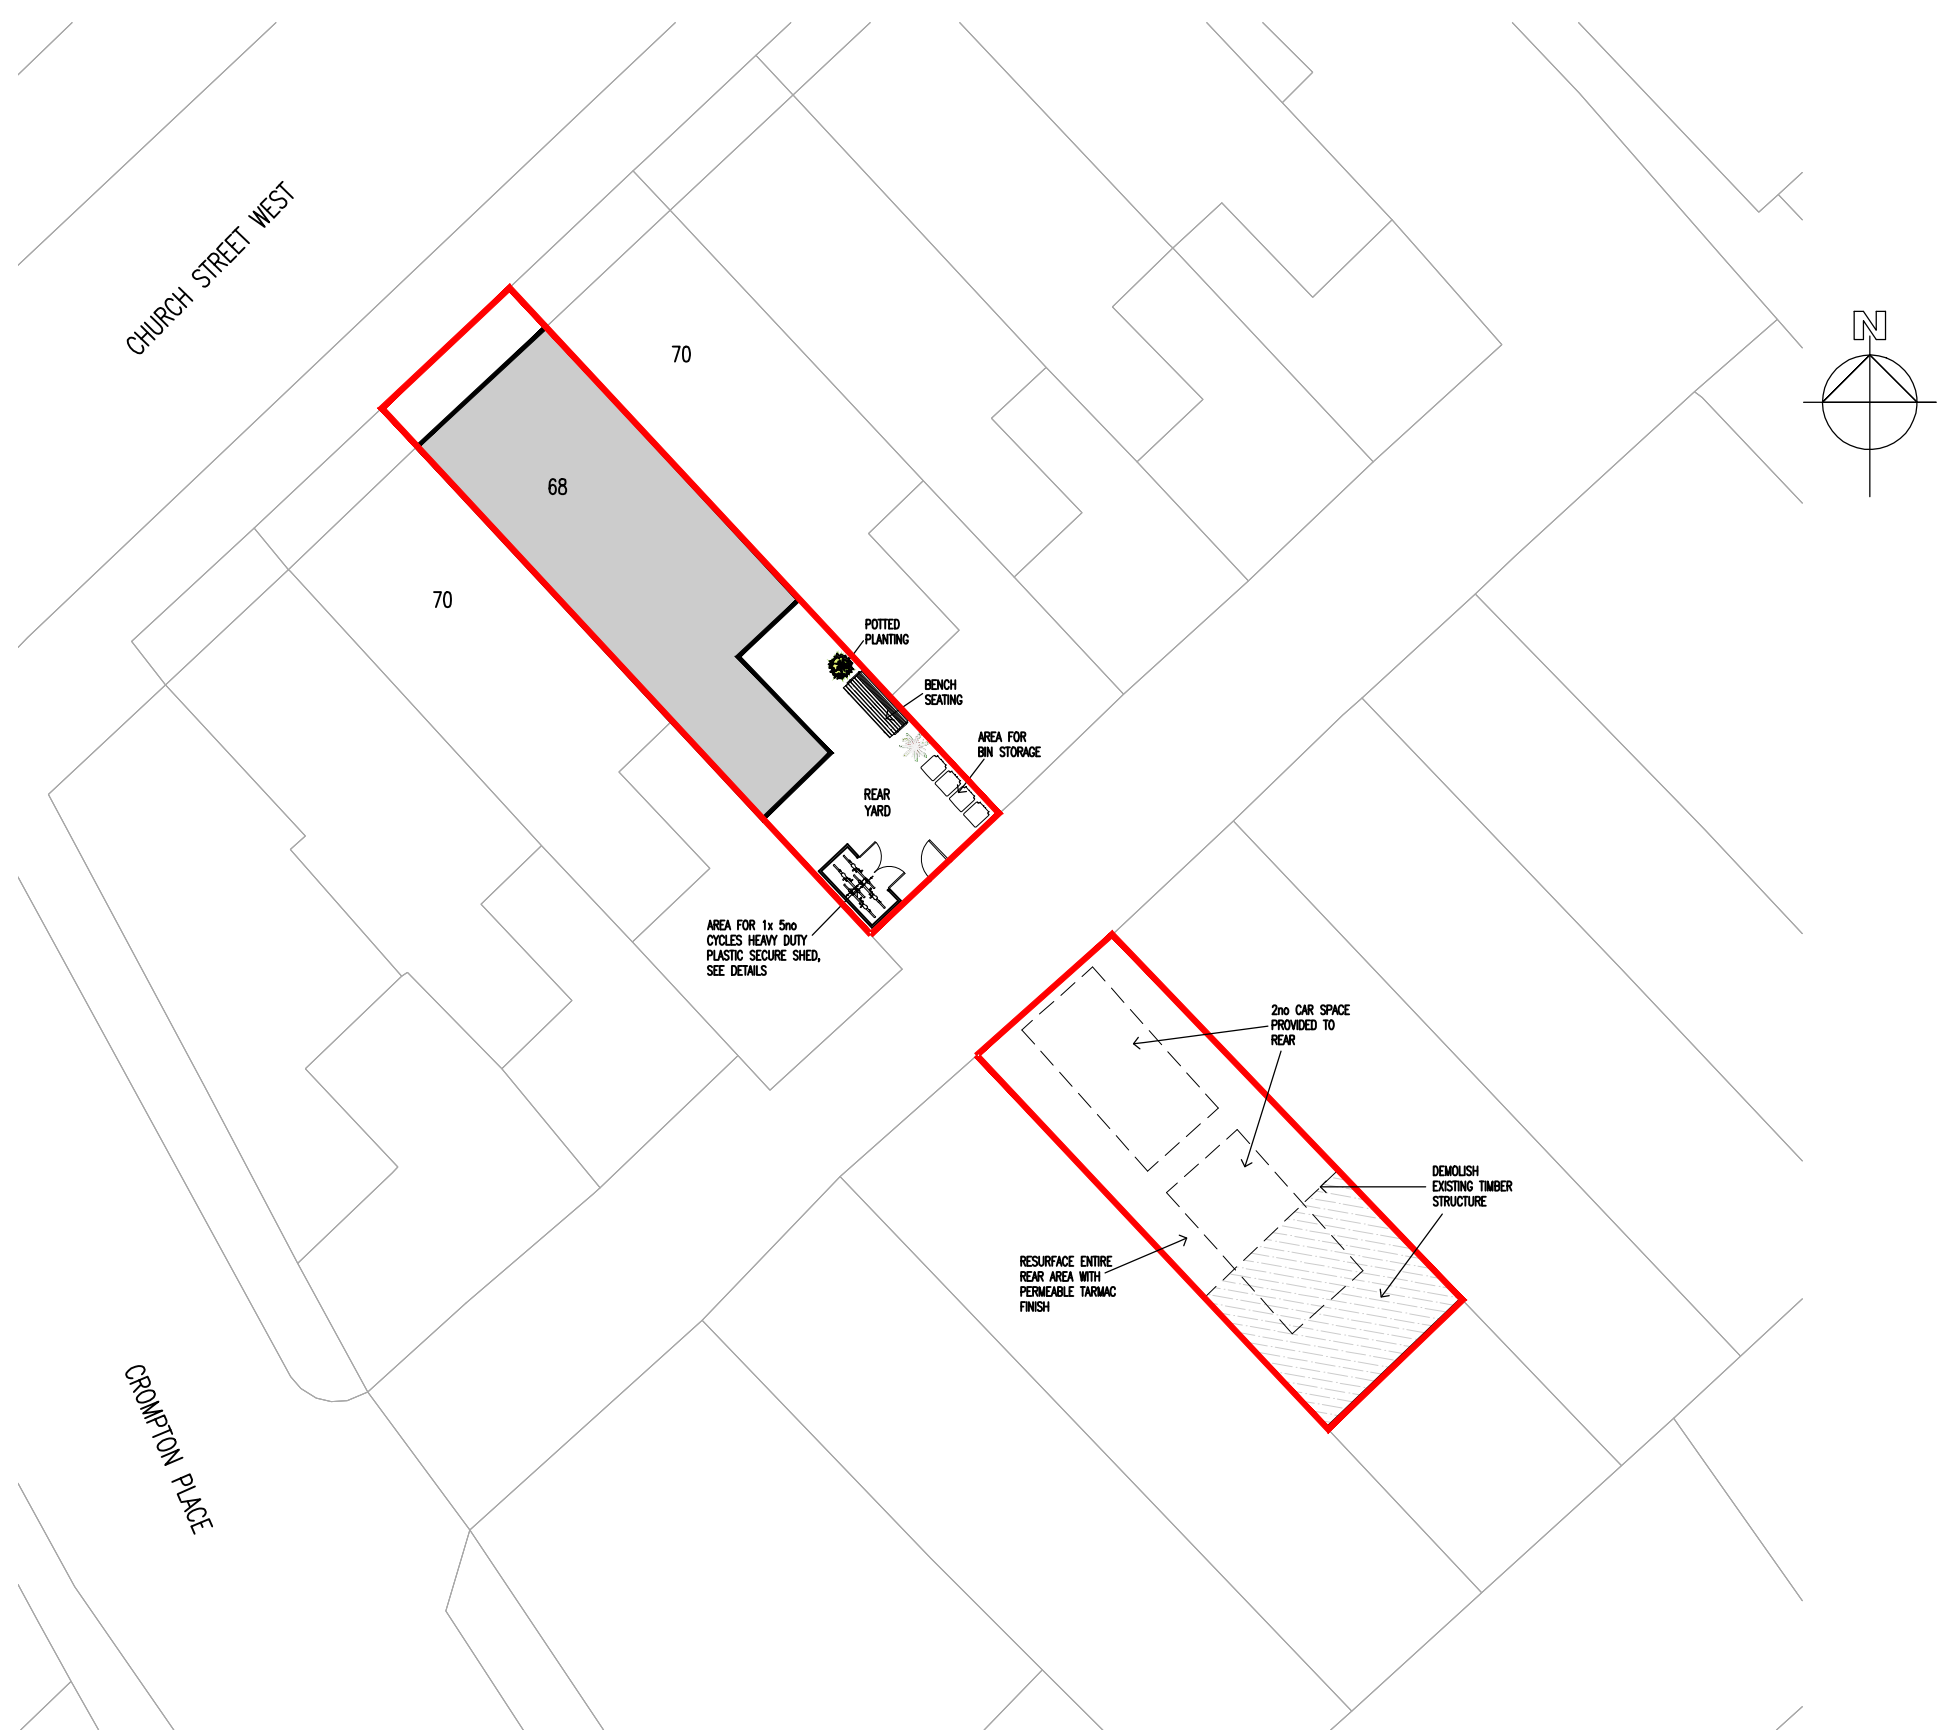

PROPOSED SITE PLAN
1:200@A3

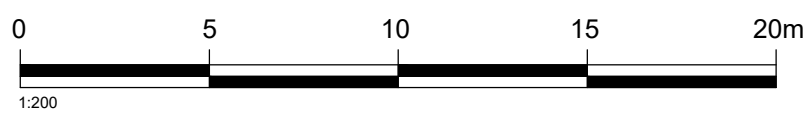

Rev	Amendments	Date	Ints
			
Project			
68 CHURCH STREET WEST RADCLIFFE. M26 2SY			
Drawing Title			
PROPOSED SITE PLAN			
Drawn MG		Checked -	
Date MAY 2025		Scale@A3 1 : 100	
Drawing No. 68CSW/200/BR			Rev.