
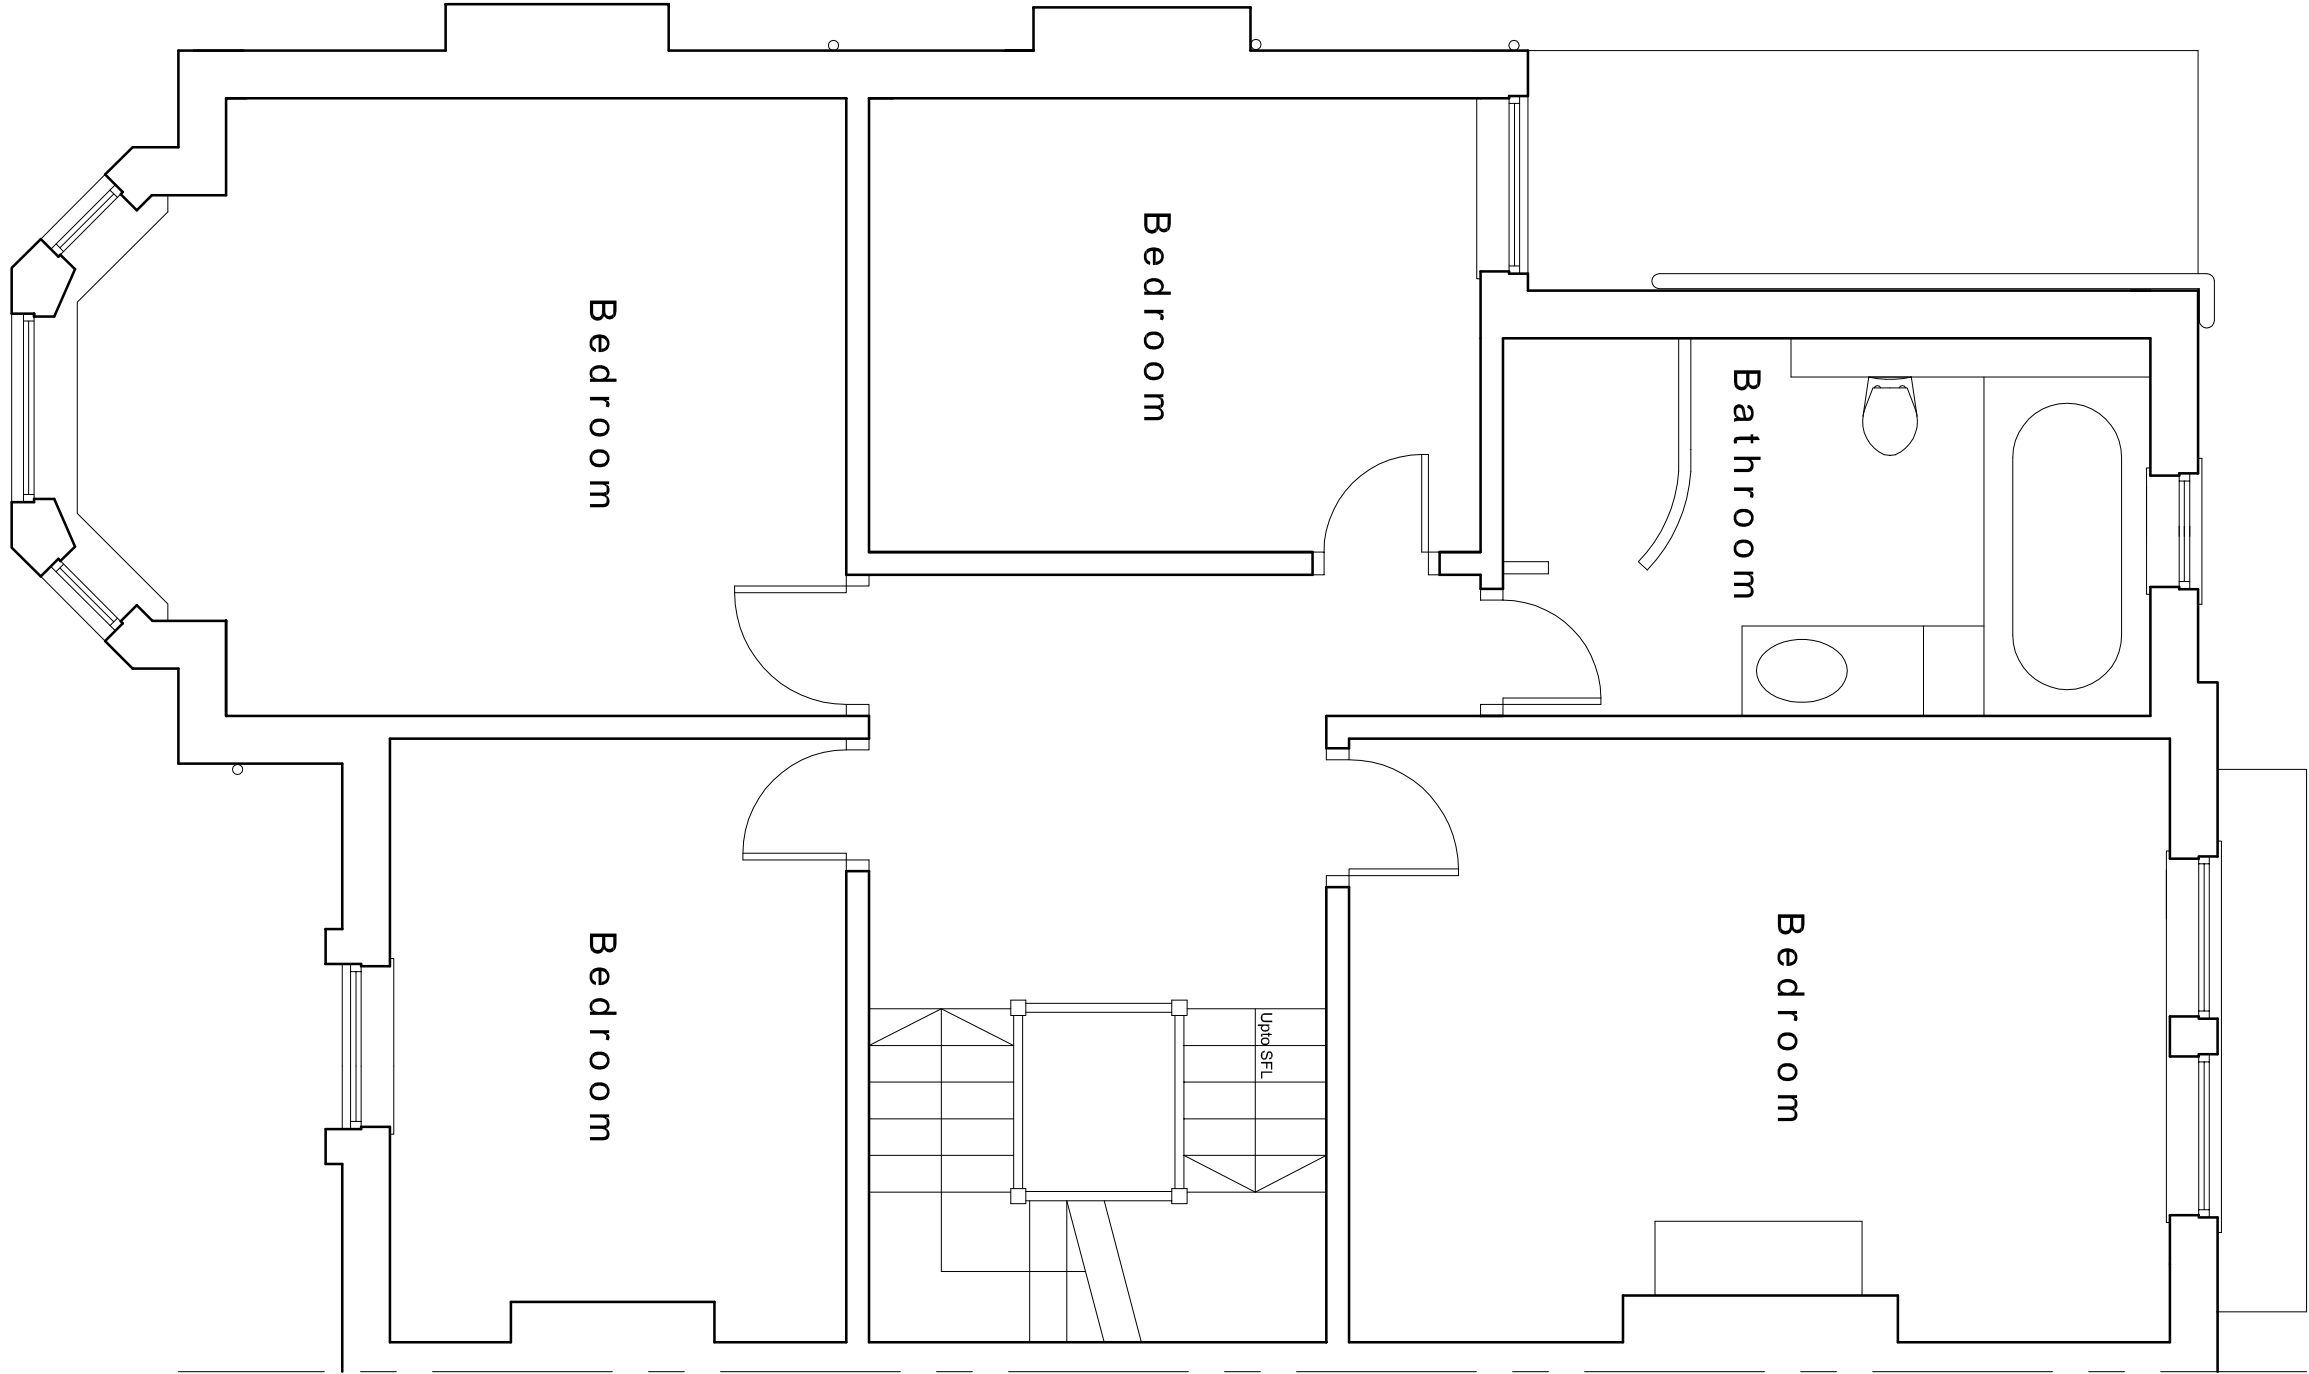


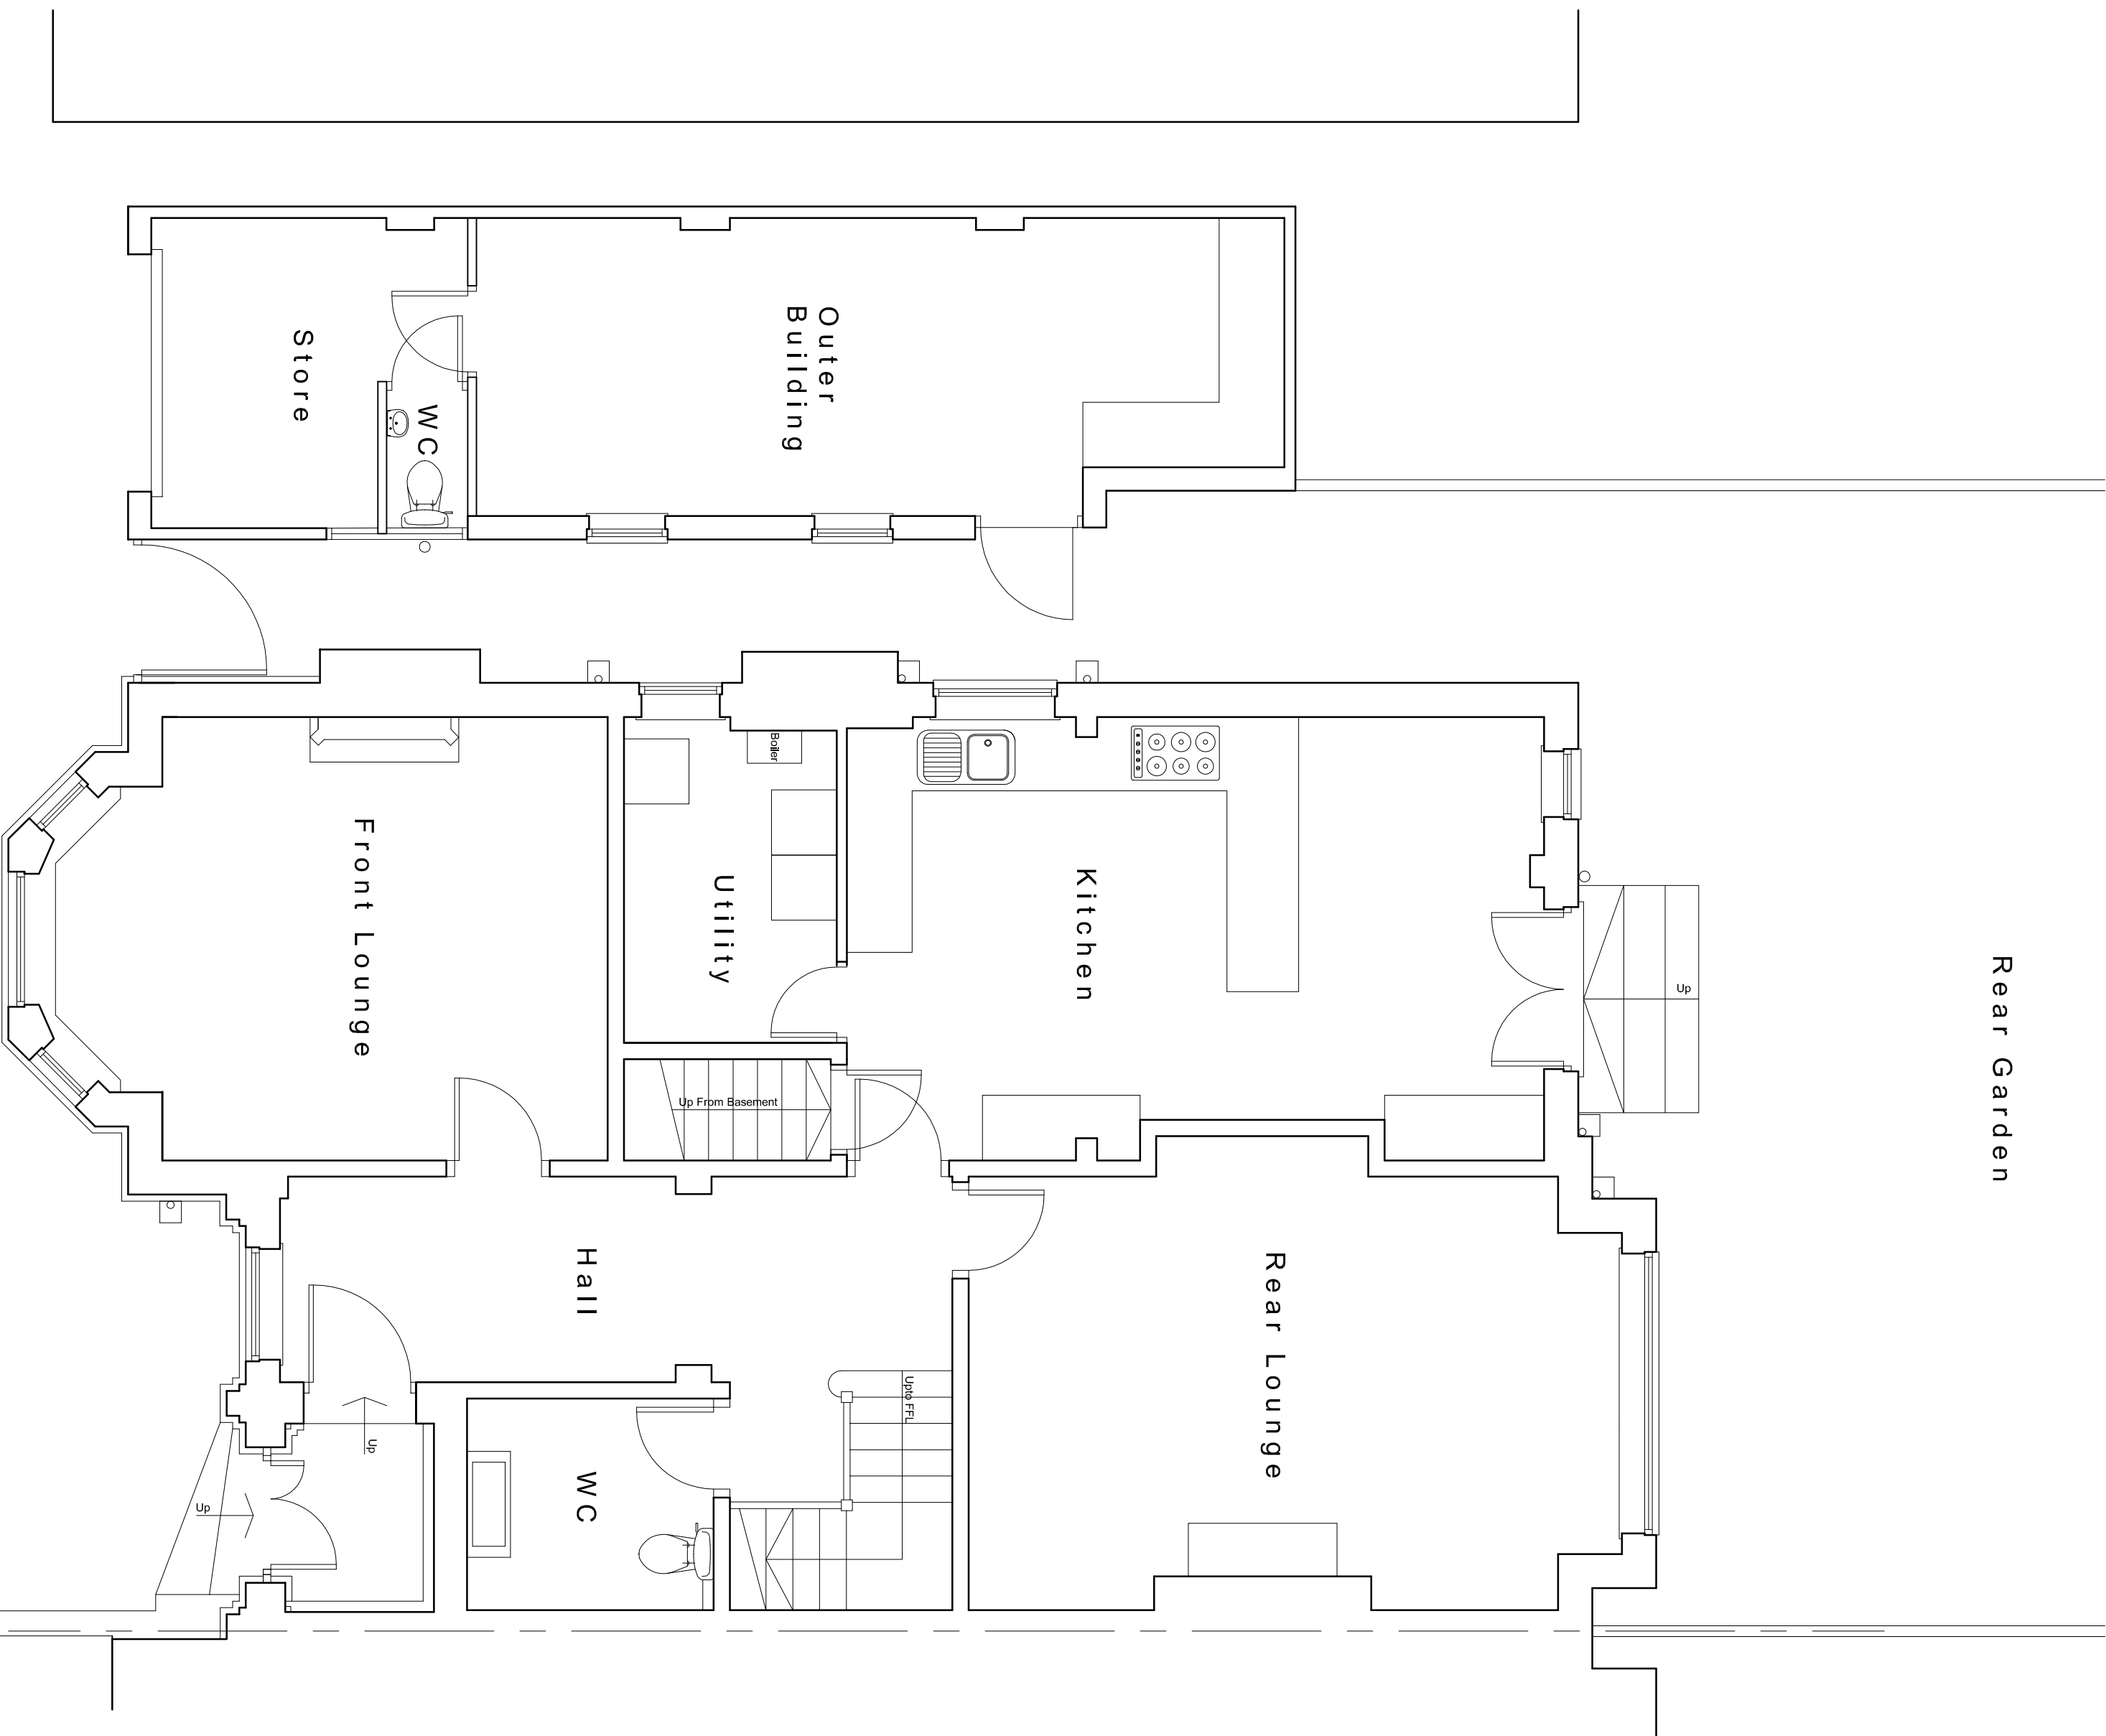


Existing First Floor Plan

Existing Second Floor Plan

Existing Ground Floor Plan

Existing Basement Plan

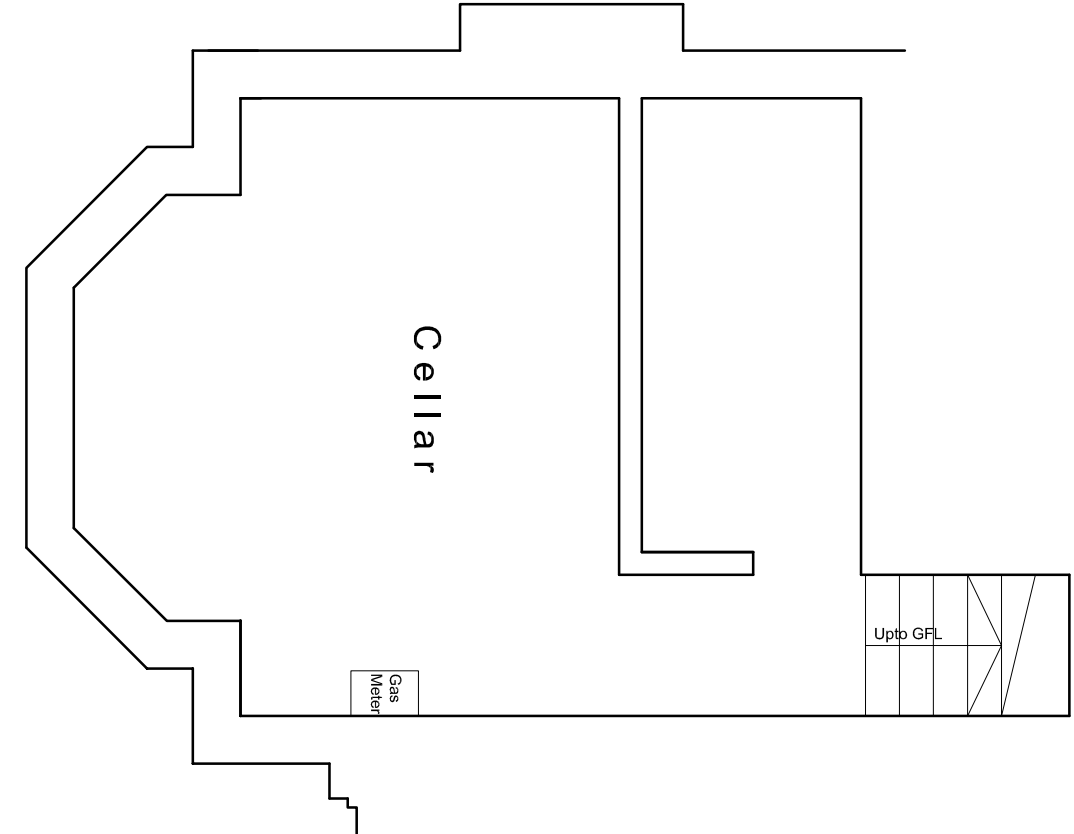

NOTES	26.07.2021
This drawing is the property of Equilibrium Architects and copyright is reserved by them. This drawing is not to be copied or disclosed by or to any unauthorised persons without the prior written consent of Equilibrium Architects.	

CLIENT
Mr and Mrs Jacobs

PROJECT
Proposed Extension/Remodelling Works at
19 Guest Road, Prestwich, Manchester M25 3DU

Existing Floor Plans

SCALE	DATE	DRAWN	CHECKED
1:50 A1	Jan 2021	MH	
DRAWING NO.	CAD REFERENCE NO.	REVISION	
R-064-01		A	

