




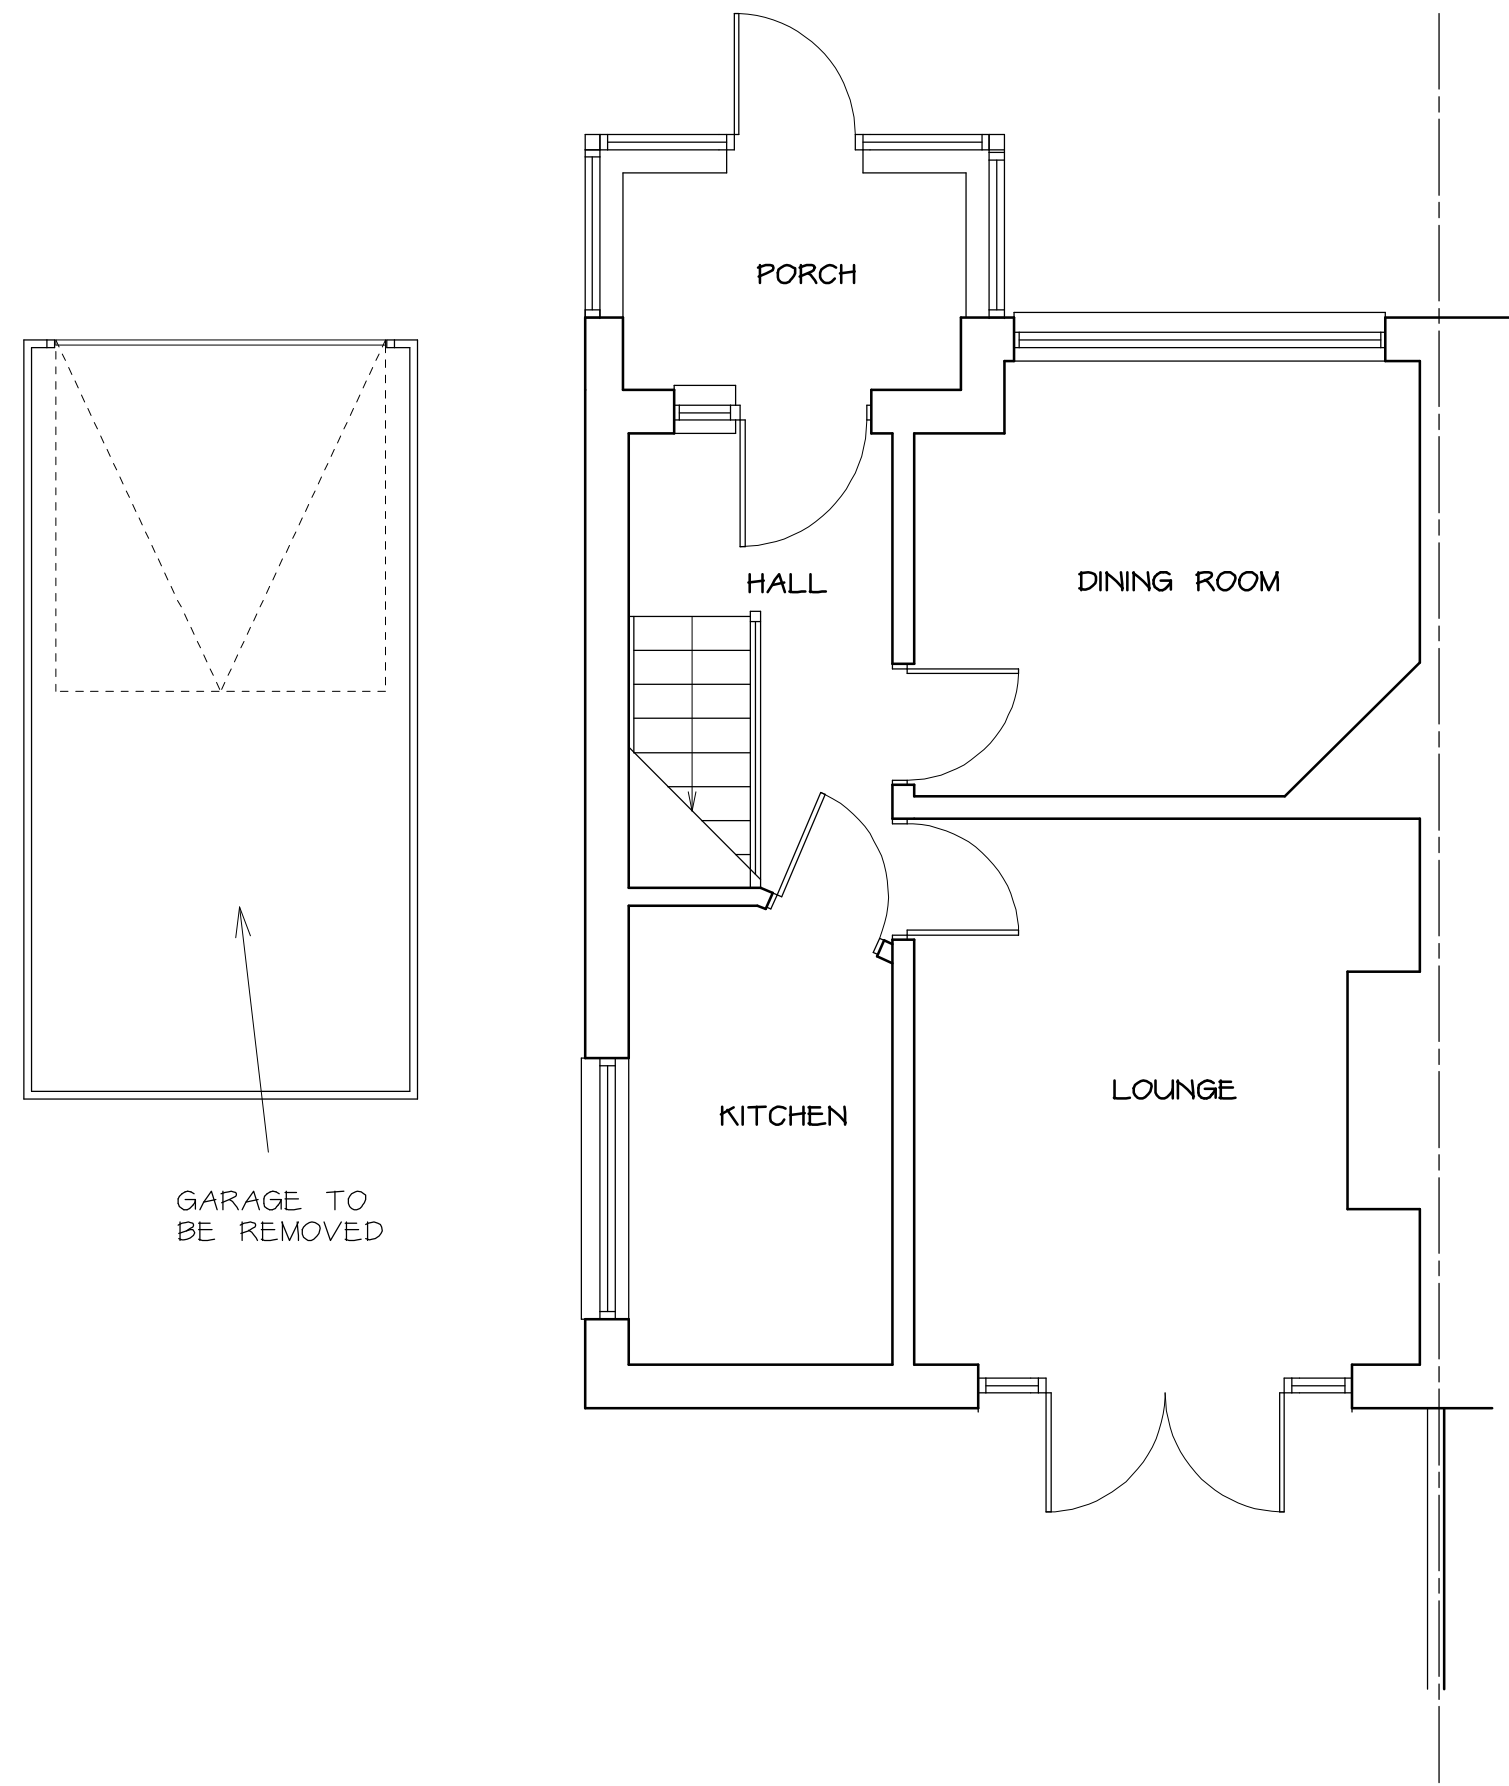


EXISTING GROUND FLOOR PLAN 1 : 50

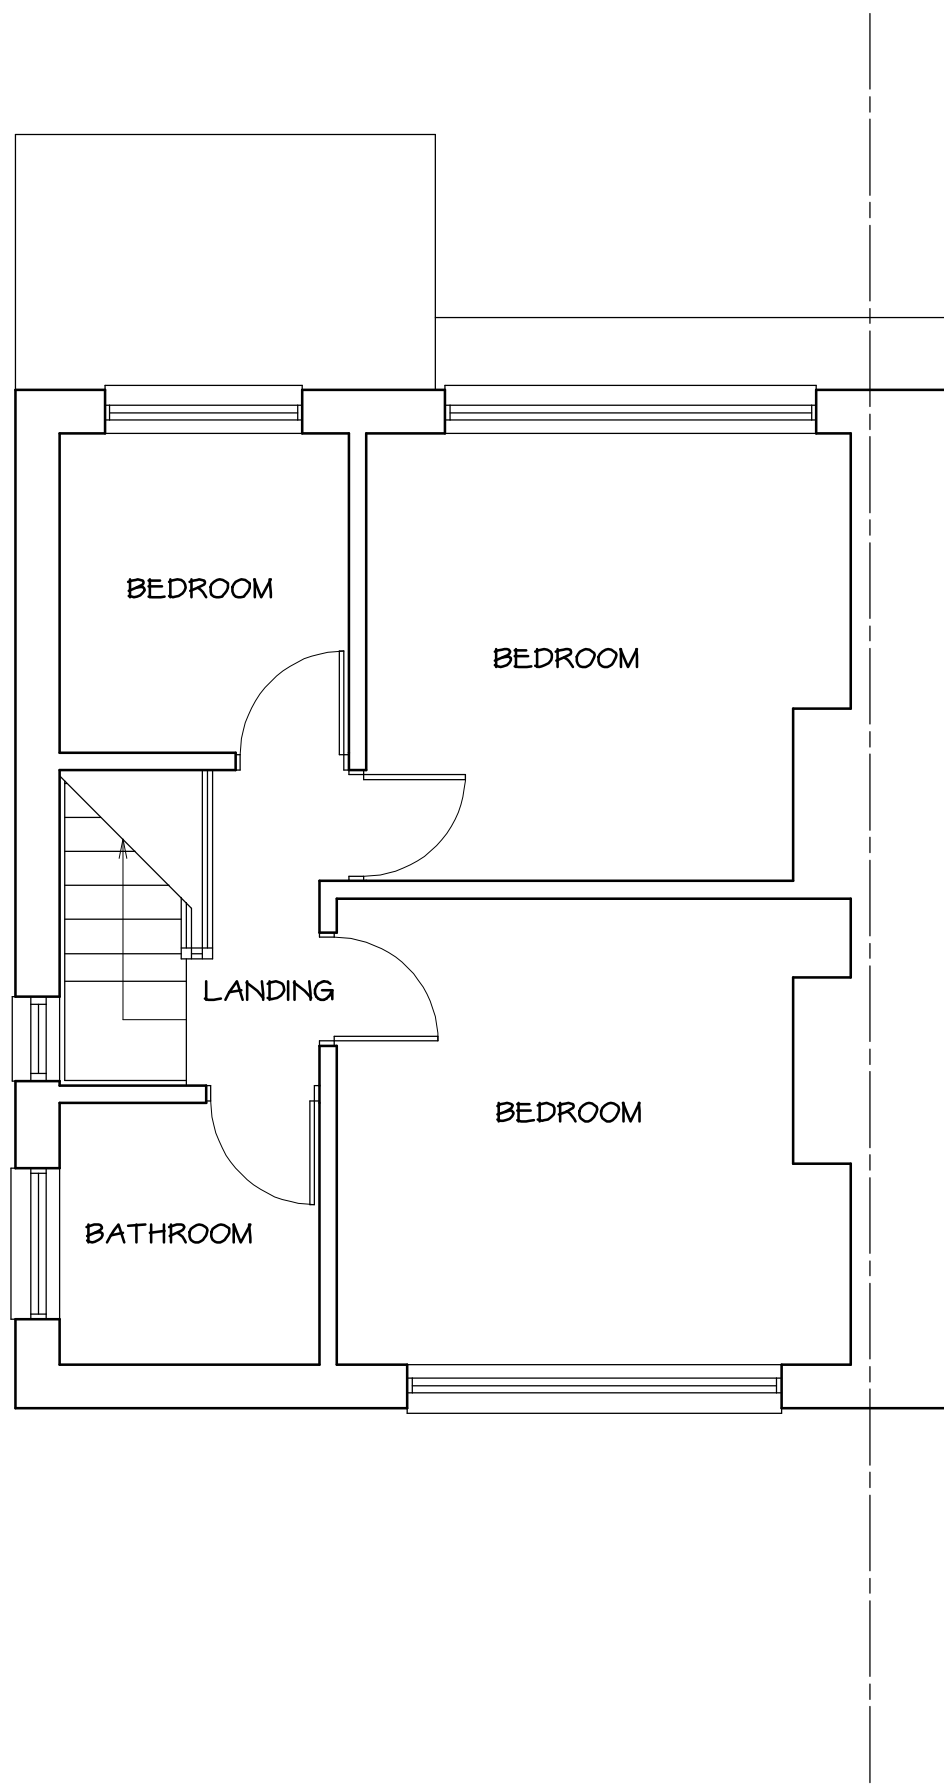

EXISTING FIRST FLOOR PLAN 1 : 50

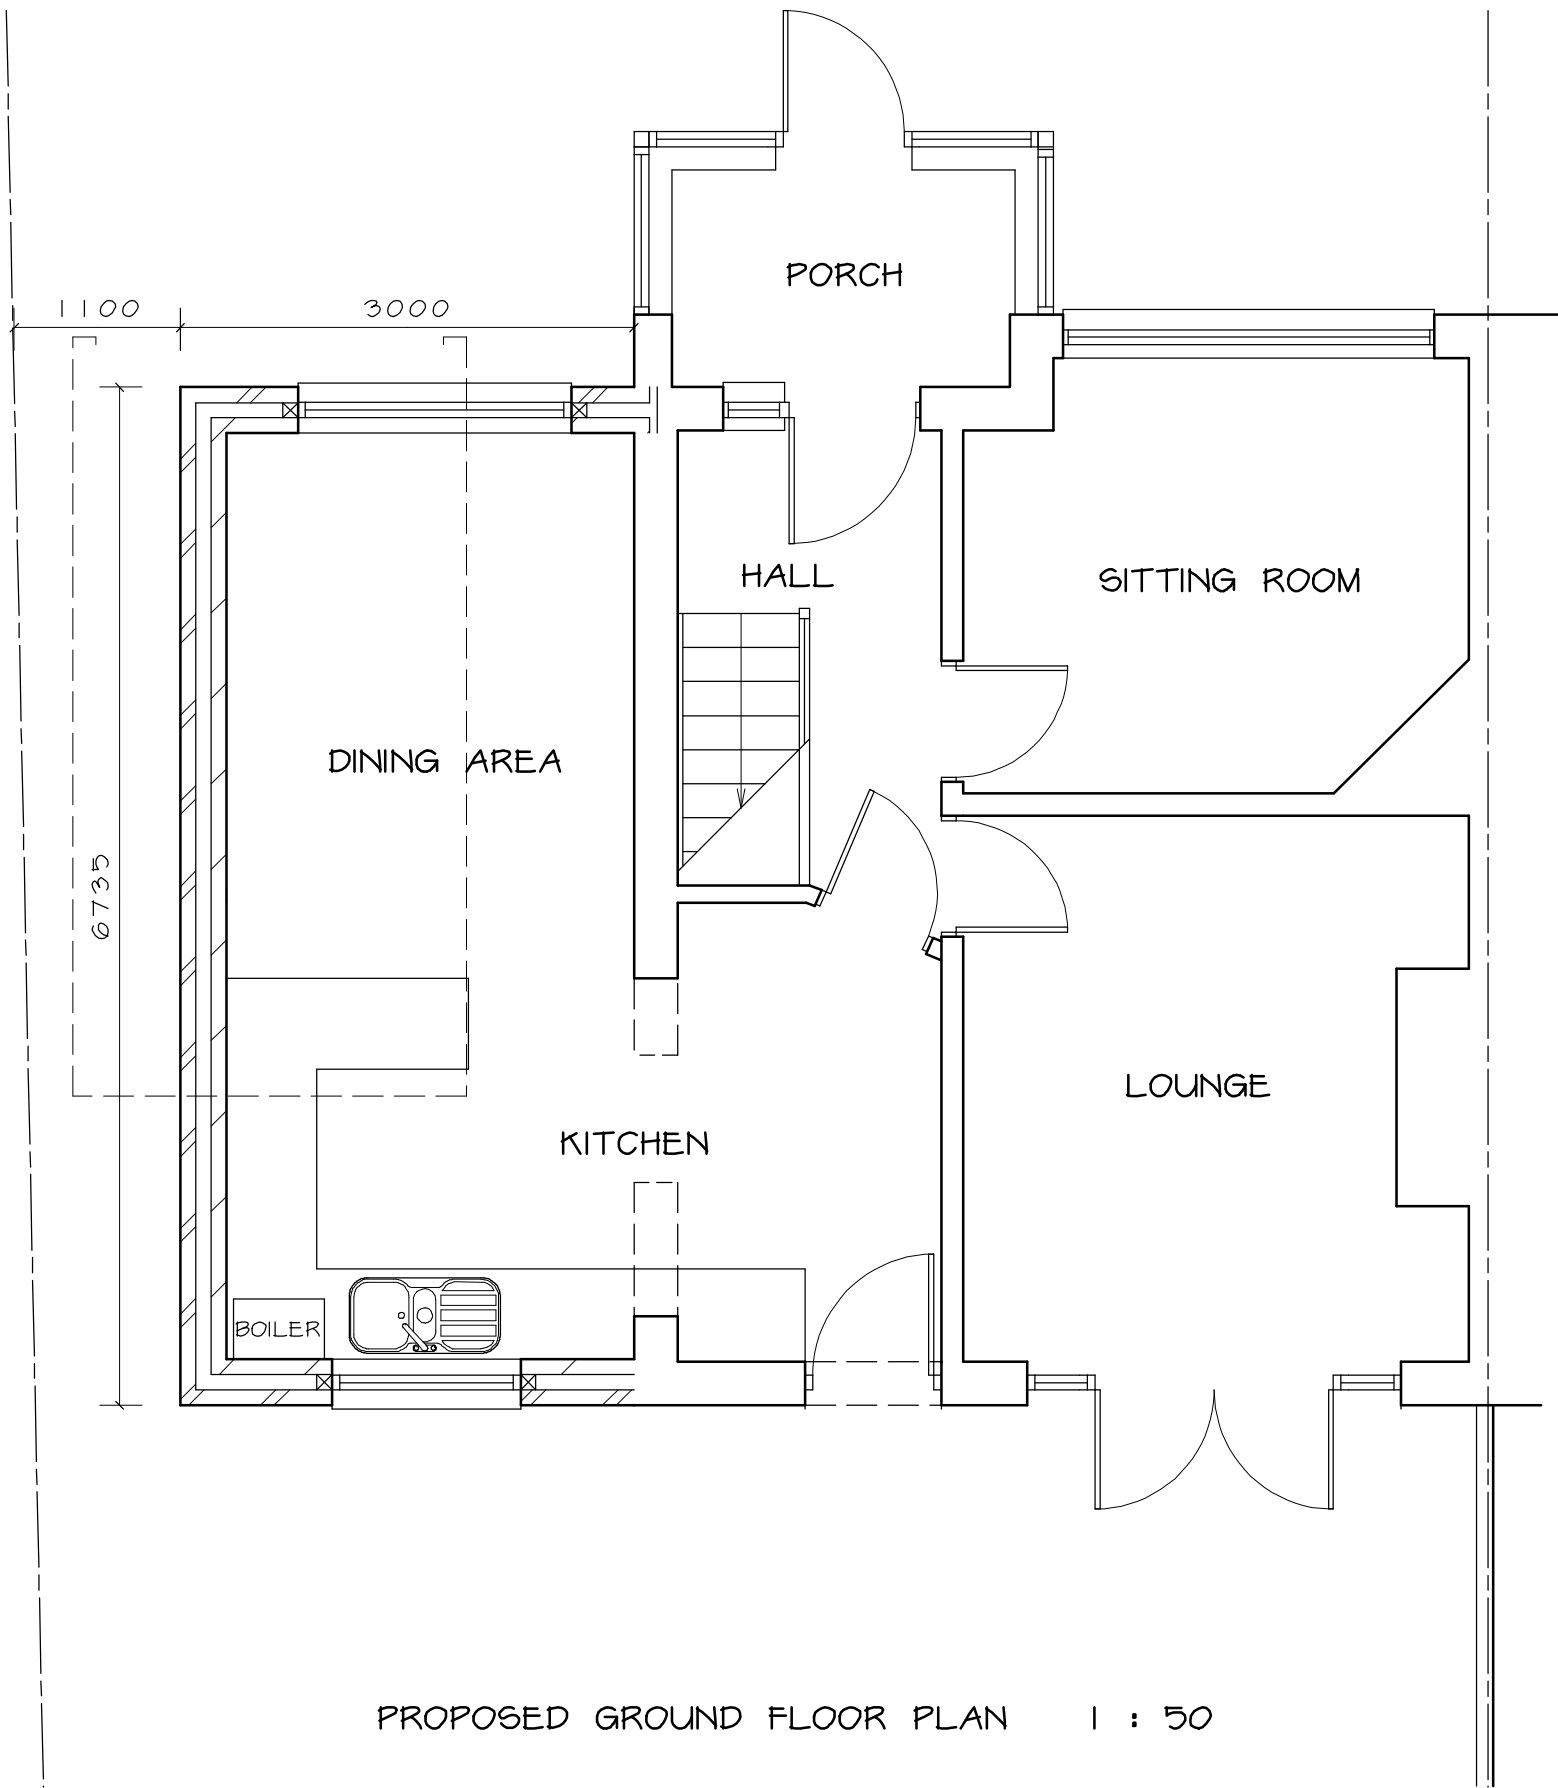

PROPOSED GROUND FLOOR PLAN 1 : 50

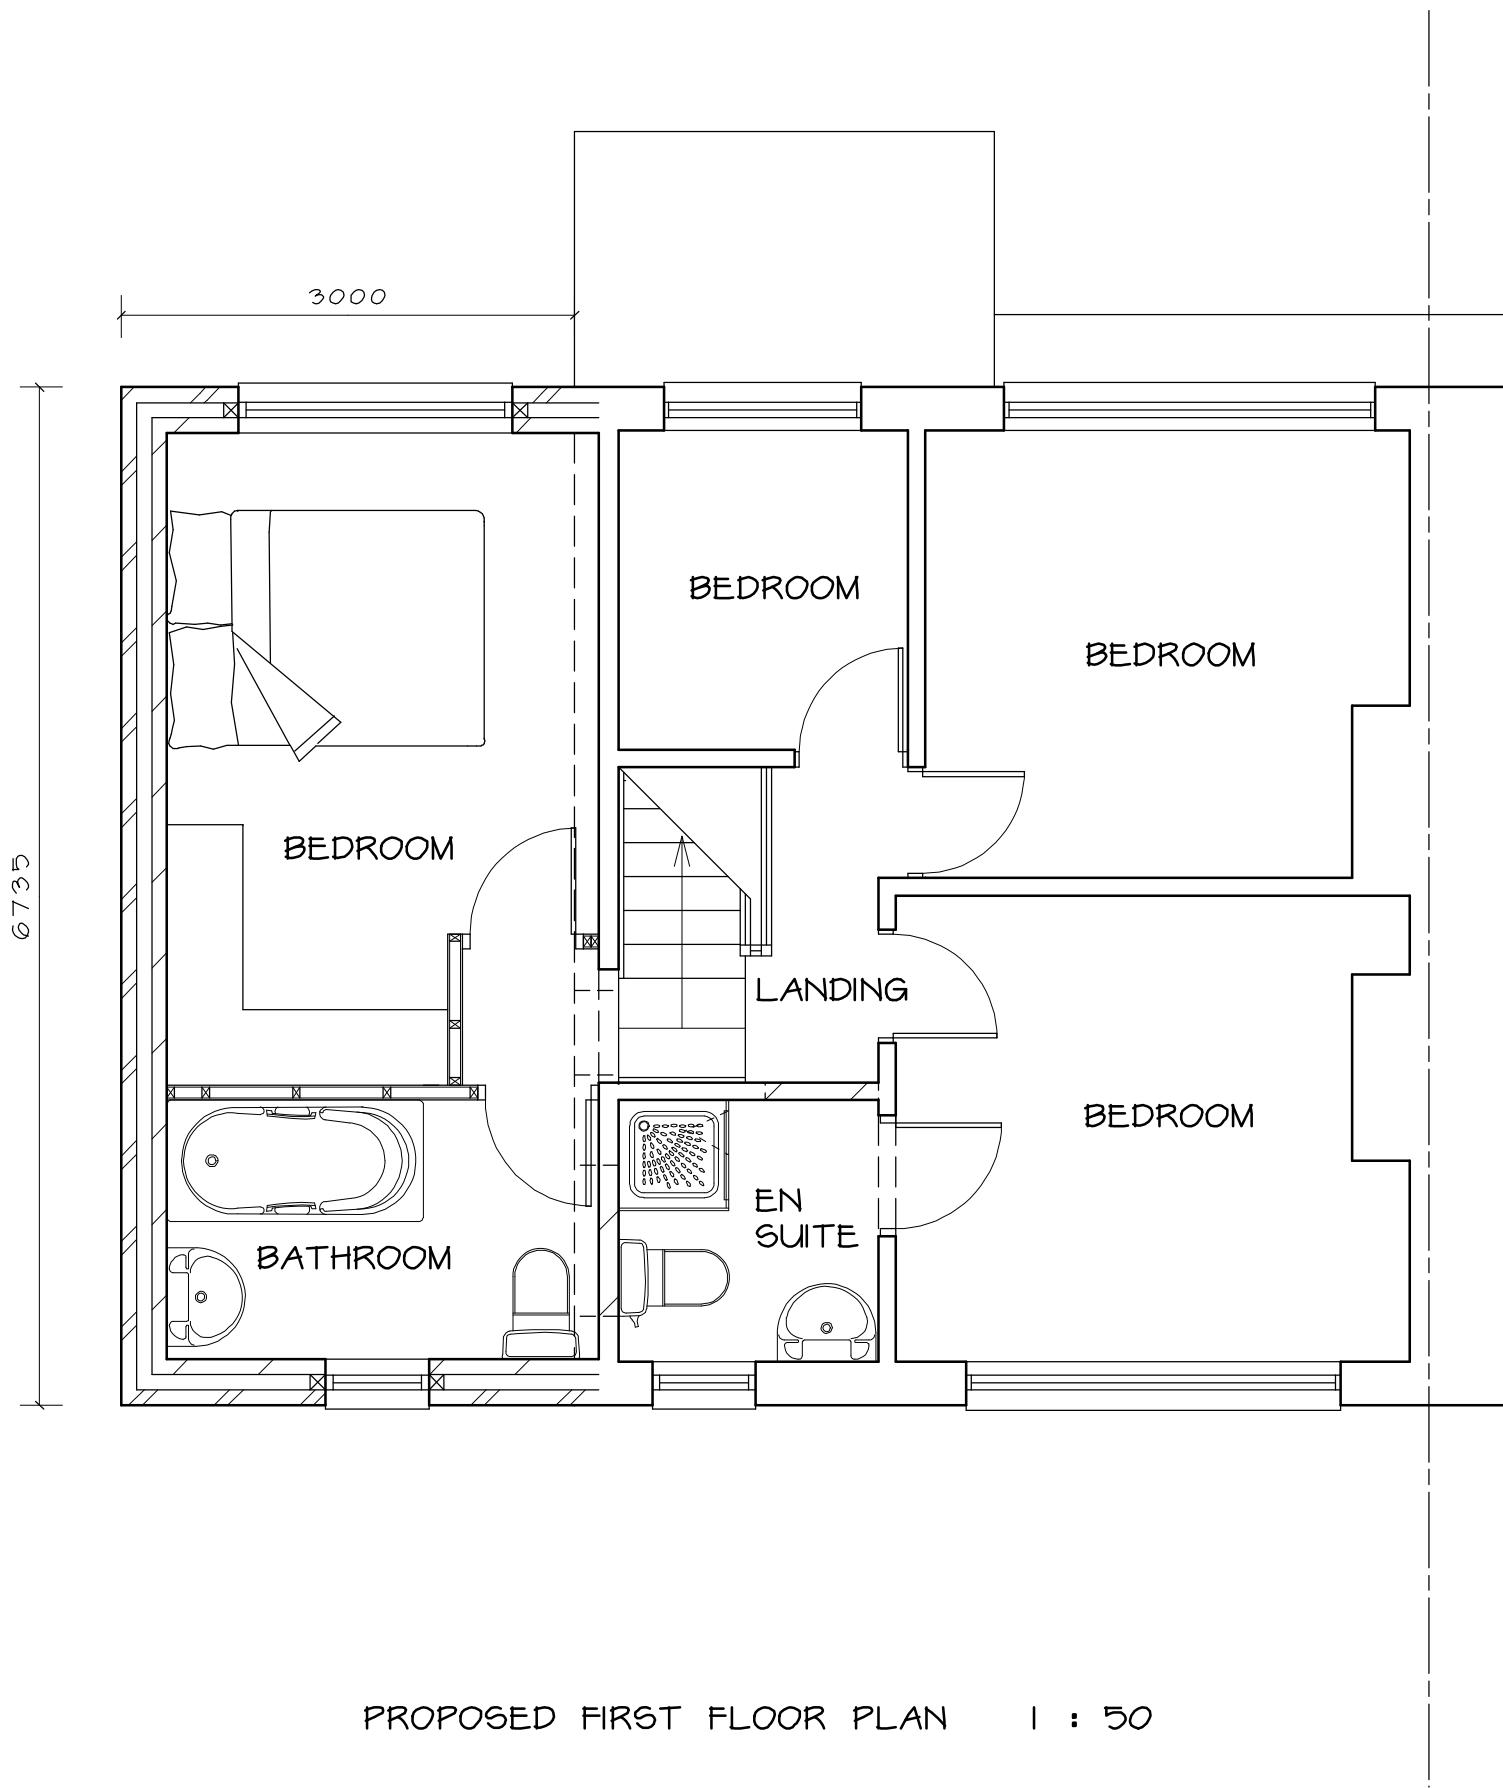


PROPOSED FIRST FLOOR PLAN 1 : 50



NORTH WEST ELEVATION 1 : 100



LOCATION PLAN 1 : 1250

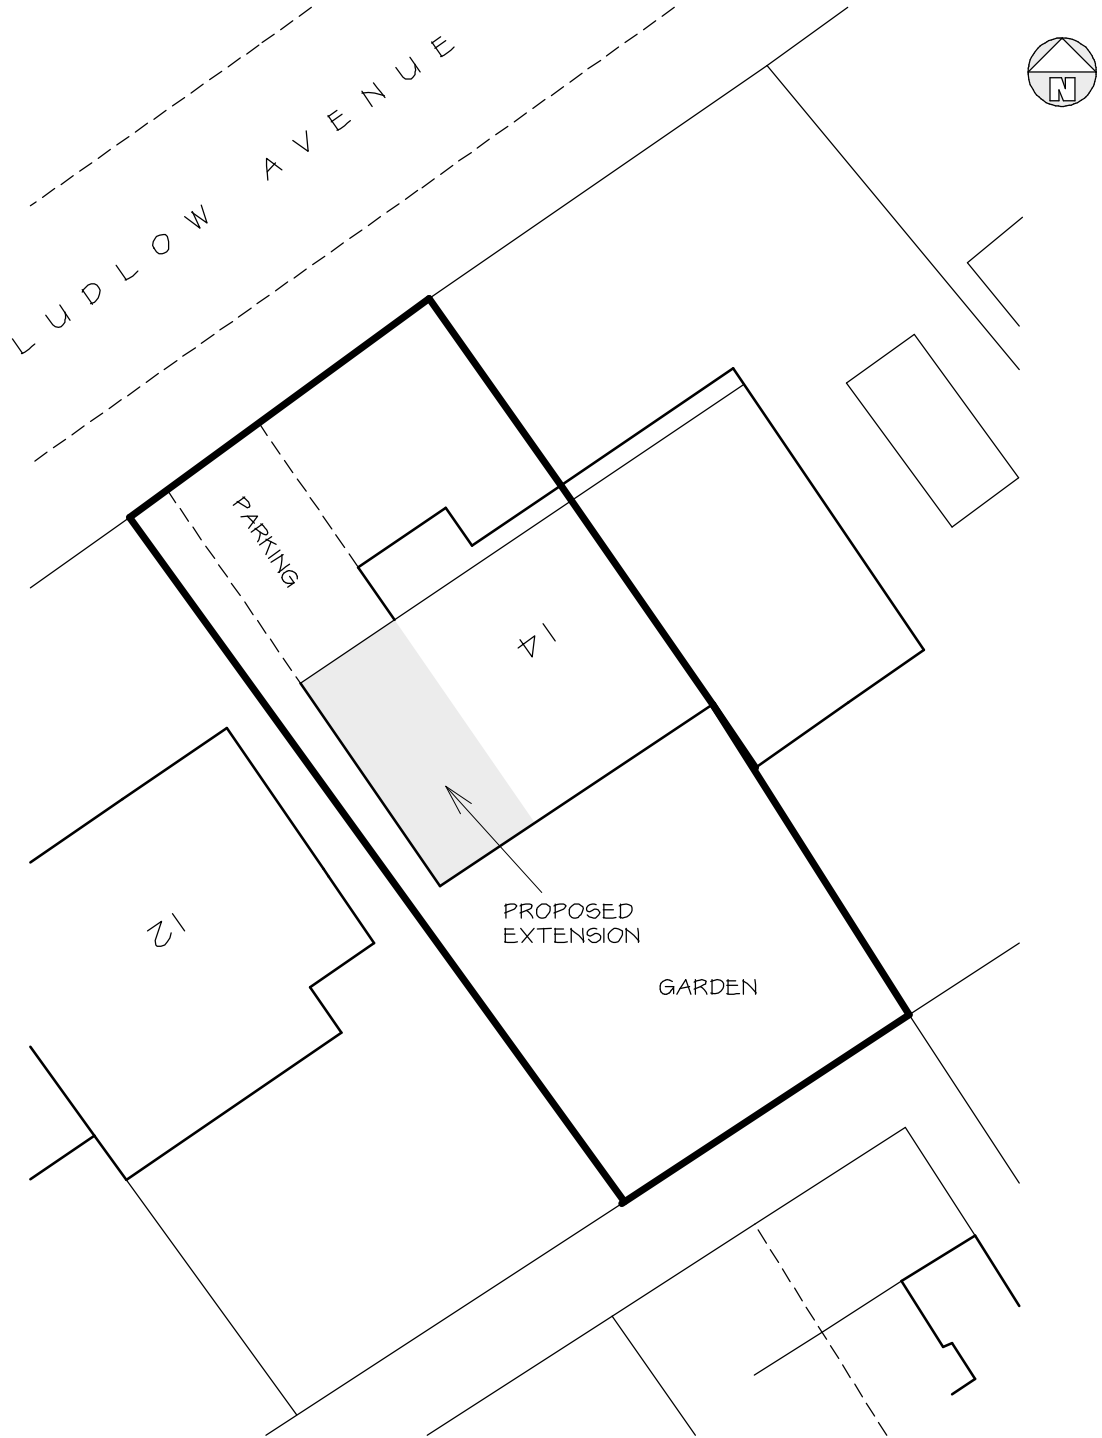

SITE PLAN 1 : 200

MATERIALS
 ROOF - ROOF TILES TO MATCH EXISTING
 EXTERNAL WALLS - BRICKWORK AND RENDER TO MATCH EXISTING

Telephone 0161 643 2422

Northside Plans Ltd

Planning and Building Design

116 Simister Lane Prestwich Manchester M25 2SB

Project

TWO STOREY SIDE EXTENSION
 14 LUDLOW AVENUE
 WHITEFIELD

Title

FLOOR PLANS, ELEVATIONS AND
 SITE PLAN

Scale 1:50 1:100 1:200 (A1) Date 03/2026
 Drawn by NIGEL TAMM Dwg.no. 14LA/1/F