


Drawing Status


- ☐ PRELIMINARY FOR APPROVAL
- ☐ AGREED LAYOUT-SIGNED OFF
- ☒ PLANNING DRAWING
- ☐ BUILDING CONTROL DRAWING
- ☐ TENDER DRAWING
- ☐ CONTRACT DRAWING
- ☐ CONSTRUCTION DRAWING
- ☐ AS-BUILT DRAWING

KEY


- 39 M2
- 51 M2

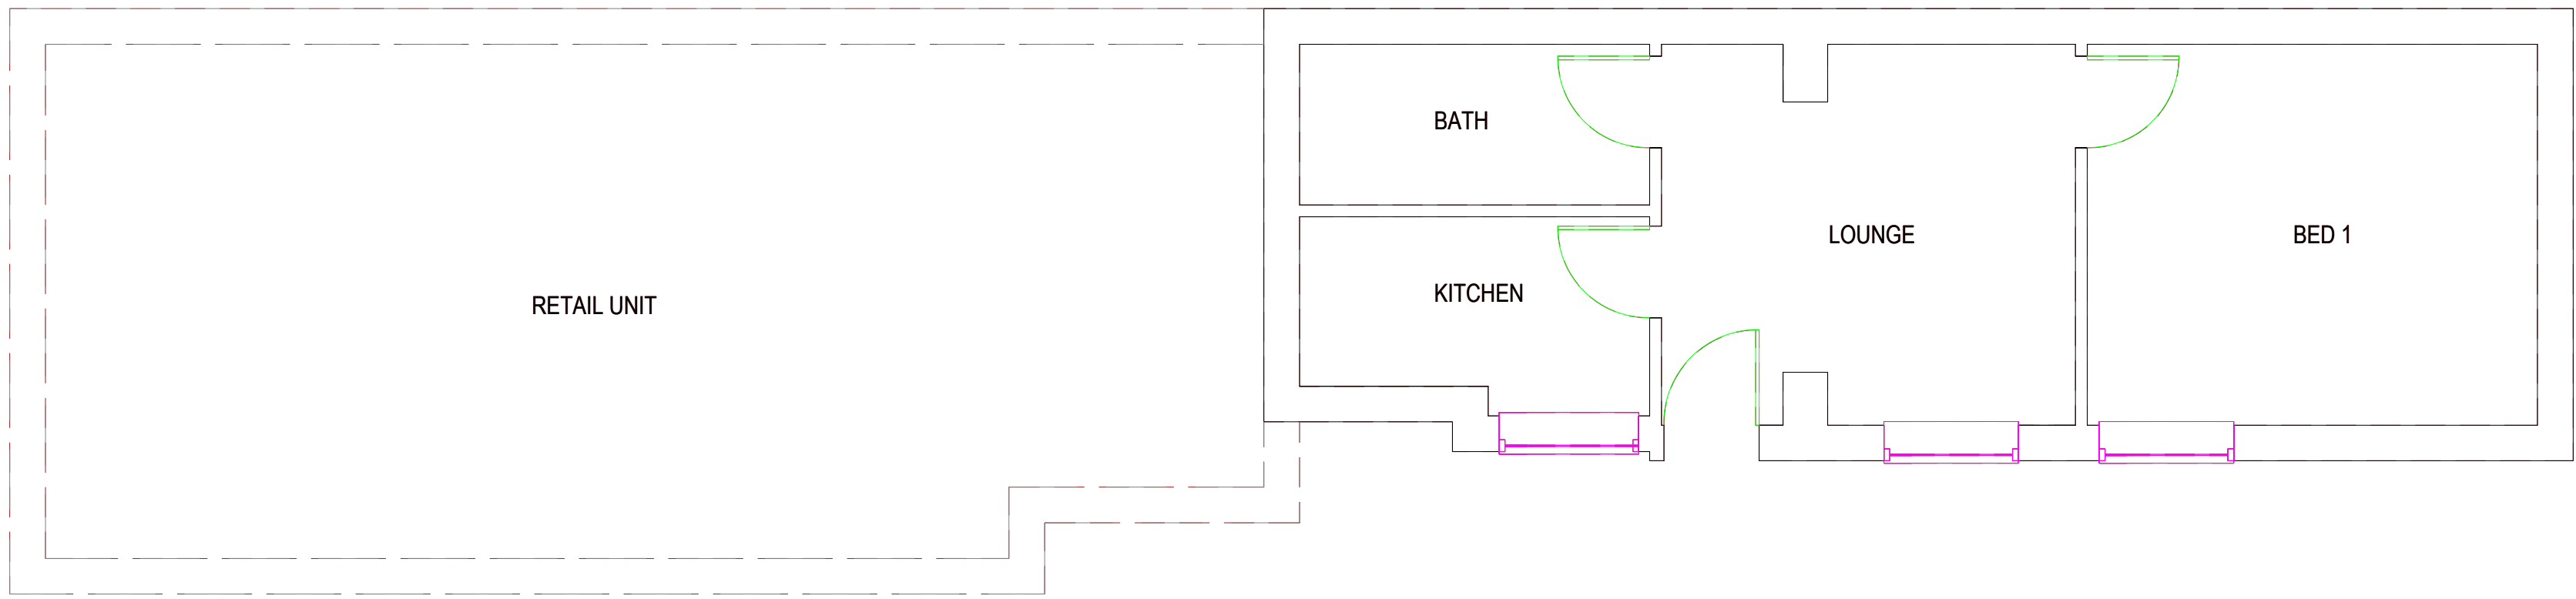


PROPOSED GROUND FLOOR PLAN
SCALE - 1:50@A1

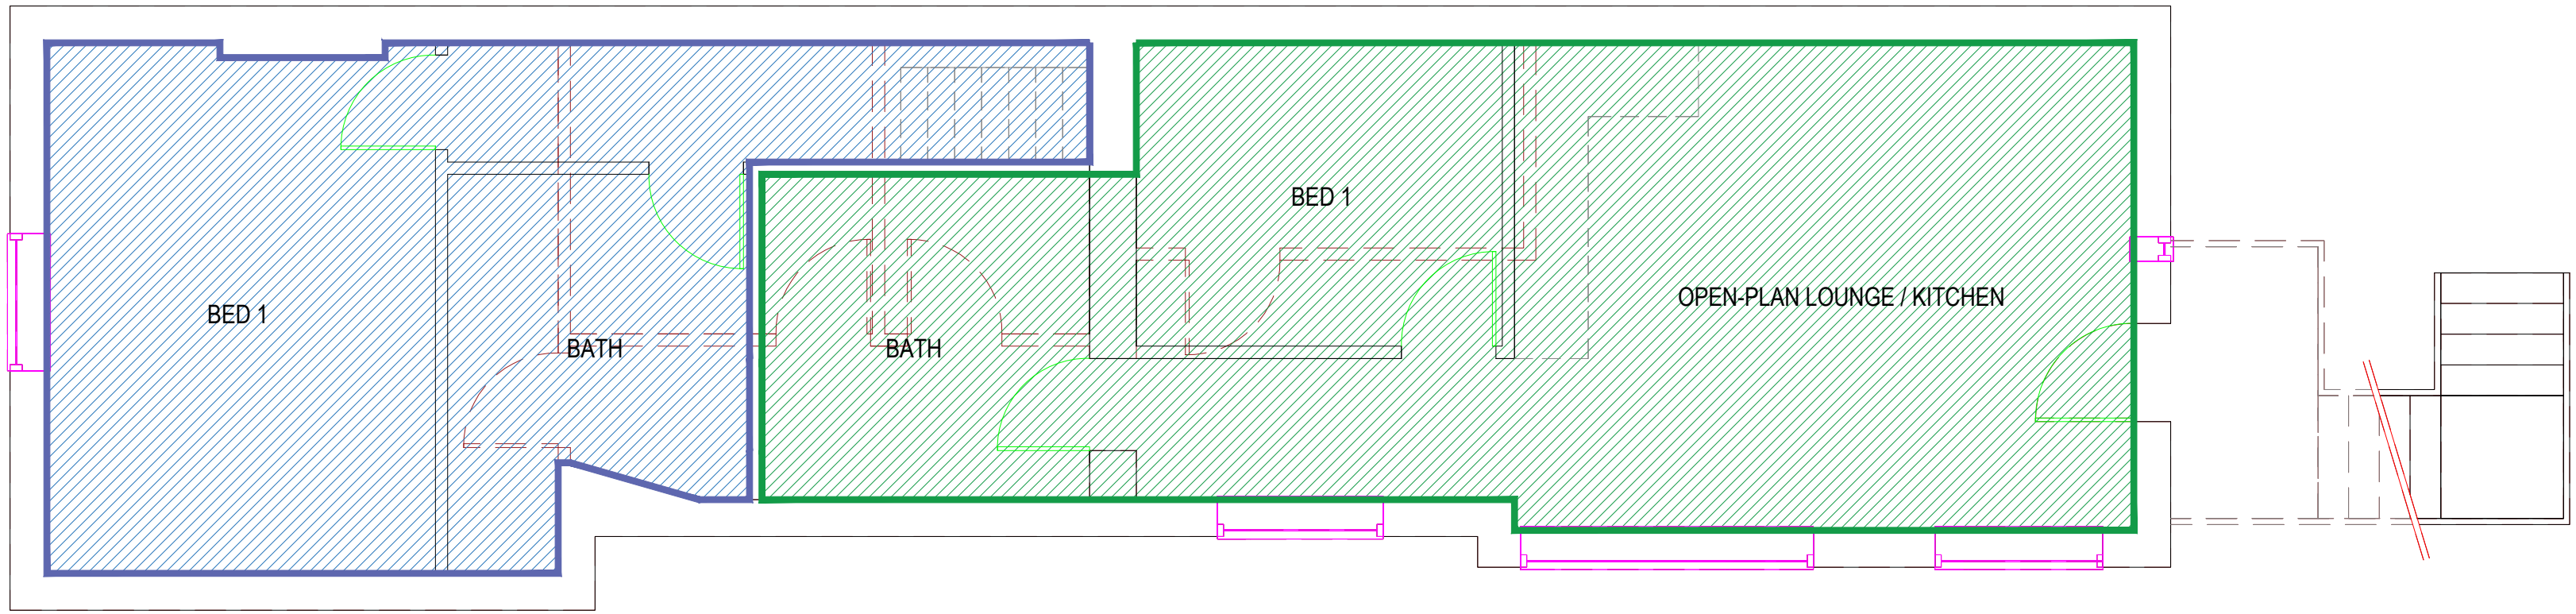


PROPOSED FIRST FLOOR PLAN
SCALE - 1:50@A1

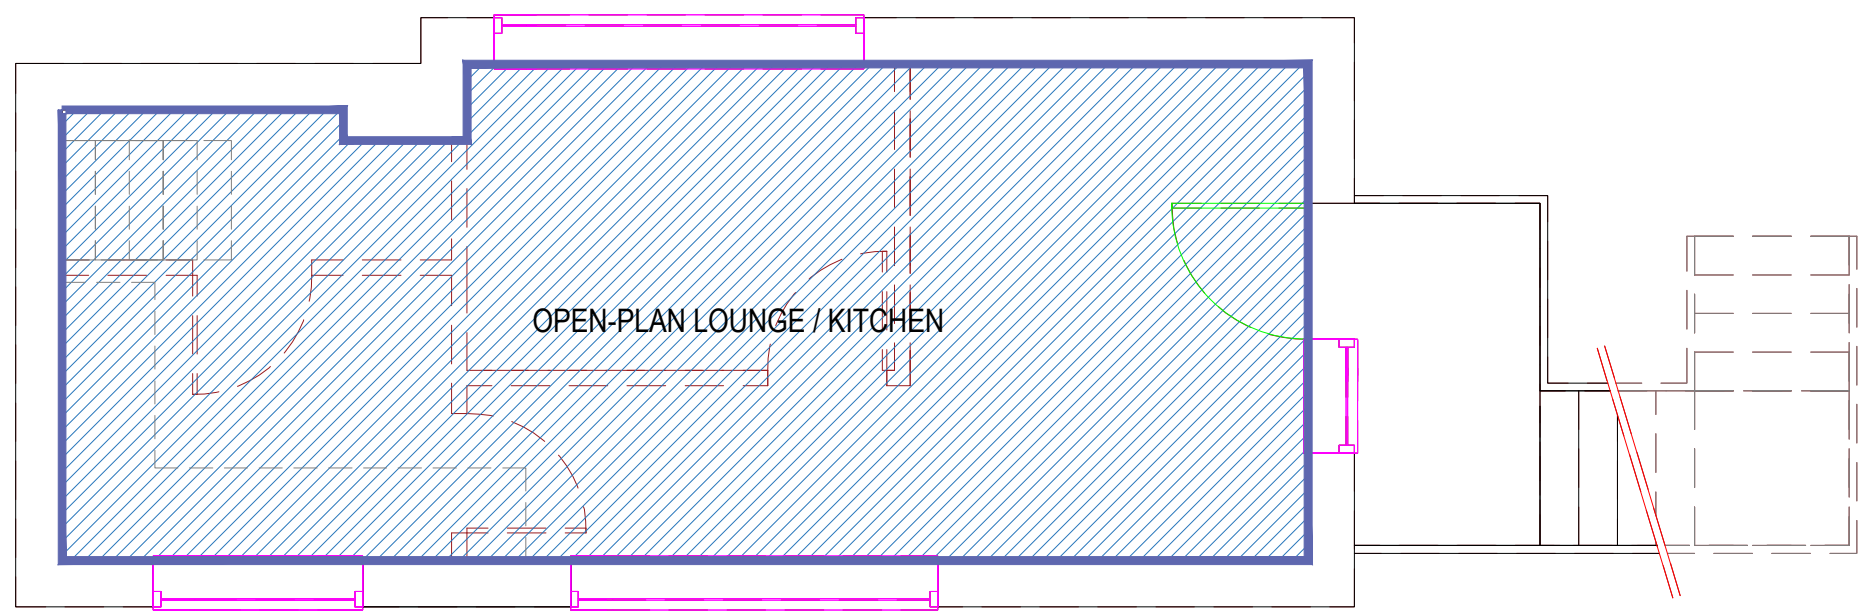


PROPOSED SECOND FLOOR PLAN
SCALE - 1:50@A1

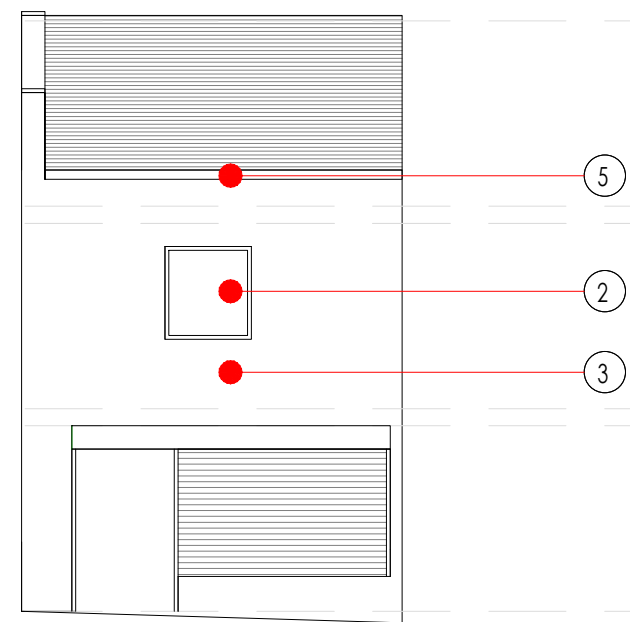


EXISTING FRONT ELEVATION
SCALE - 1:100@A1

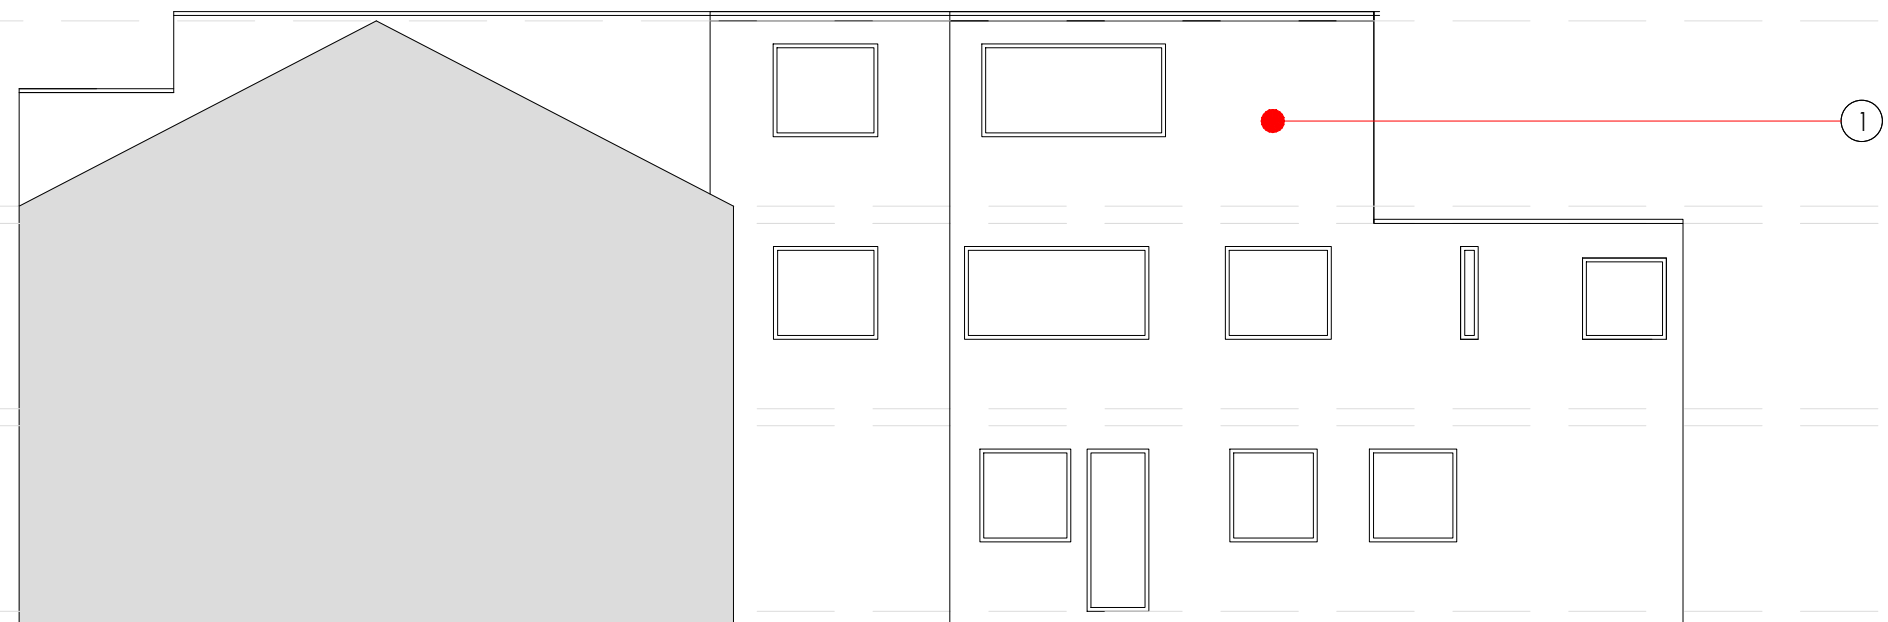

EXISTING SIDE ELEVATION
SCALE - 1:100@A1

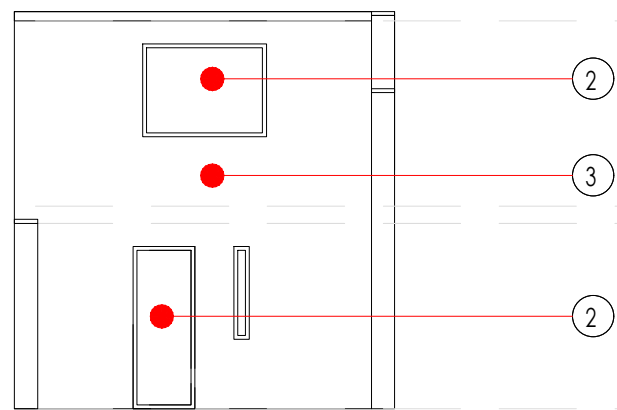


EXISTING REAR ELEVATION
SCALE - 1:100@A1

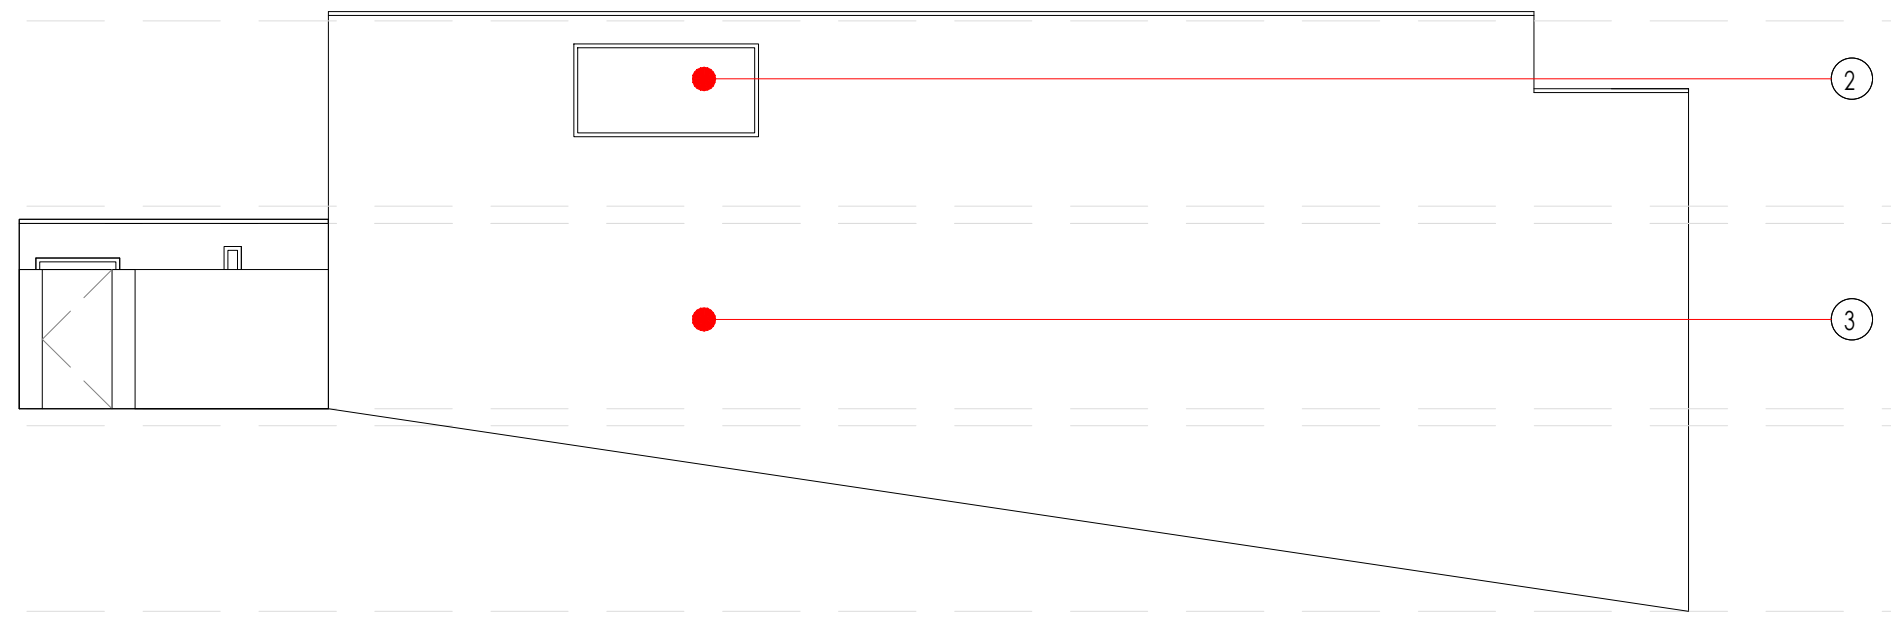


EXISTING SIDE ELEVATION
SCALE - 1:100@A1


- ① Existing Masonry Finish
- ② Existing White Timber Components
- ③ Existing White Painted Finish
- ④ Existing Grey Slate Roof Finish
- ⑤ Existing White Timber Fascia's & White Soffits
- ⑥ Proposed Rendered Finish
- ⑦ Proposed Anthracite Components
- ⑧ Proposed Anthracite Cladding
- ⑨ Proposed Metal Staircase

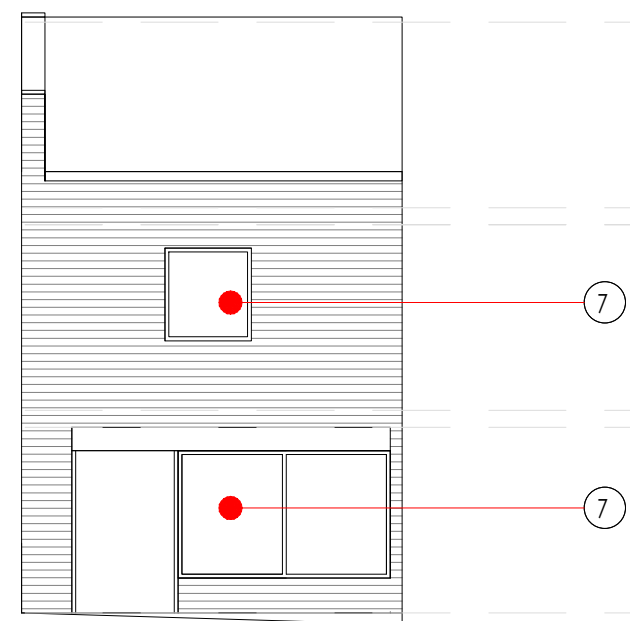


PROPOSED FRONT ELEVATION
SCALE - 1:100@A1

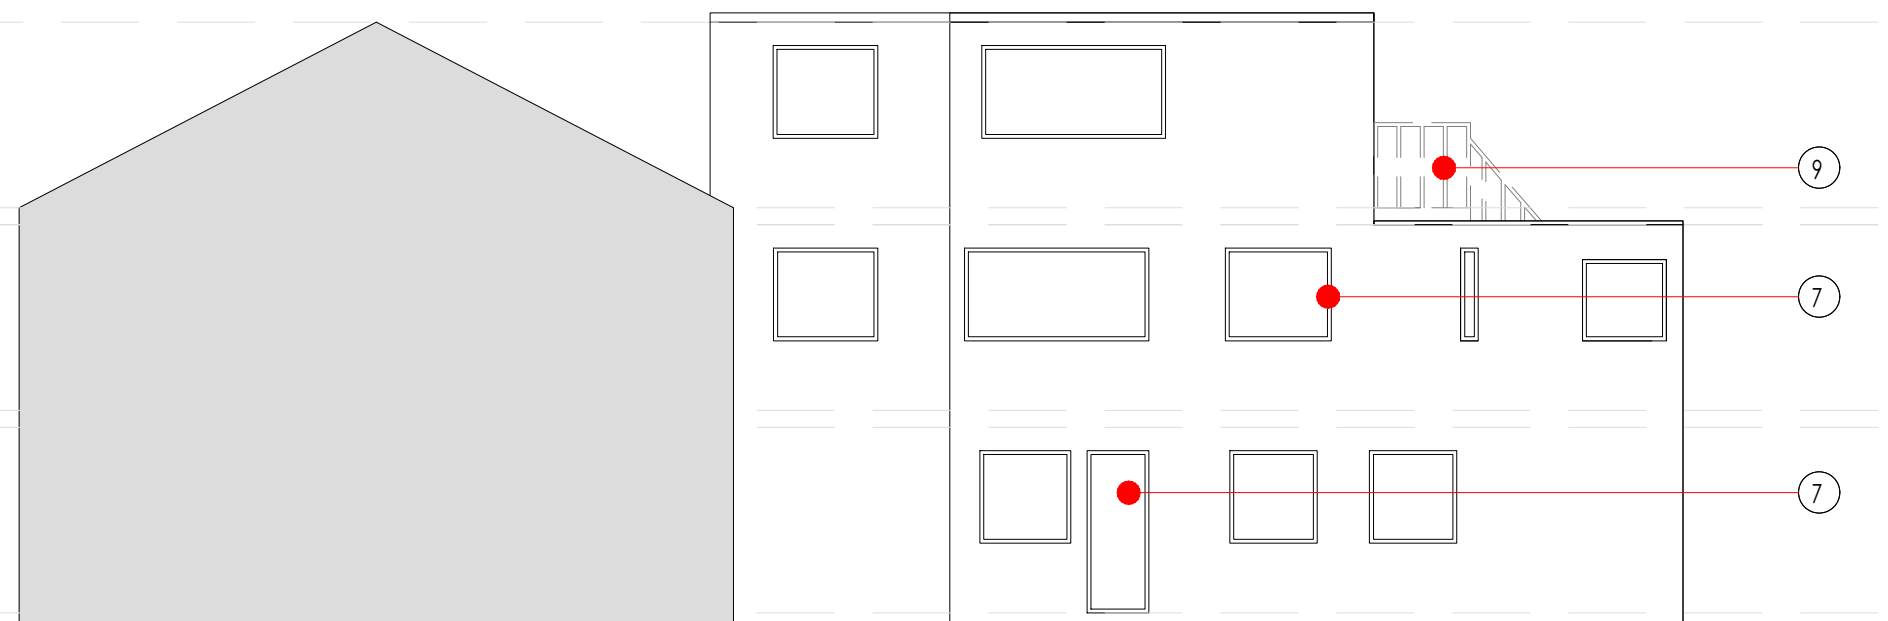

PROPOSED SIDE ELEVATION
SCALE - 1:100@A1

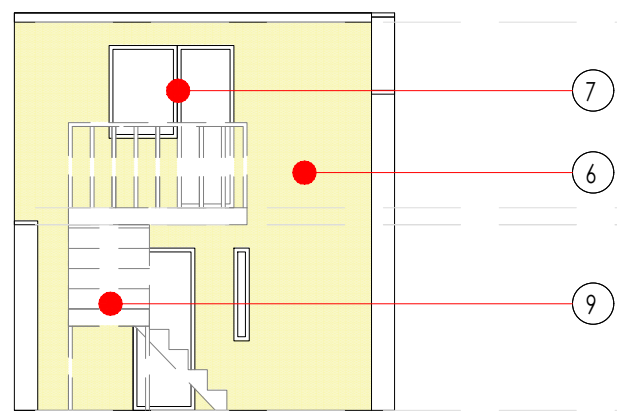

PROPOSED REAR ELEVATION
SCALE - 1:100@A1

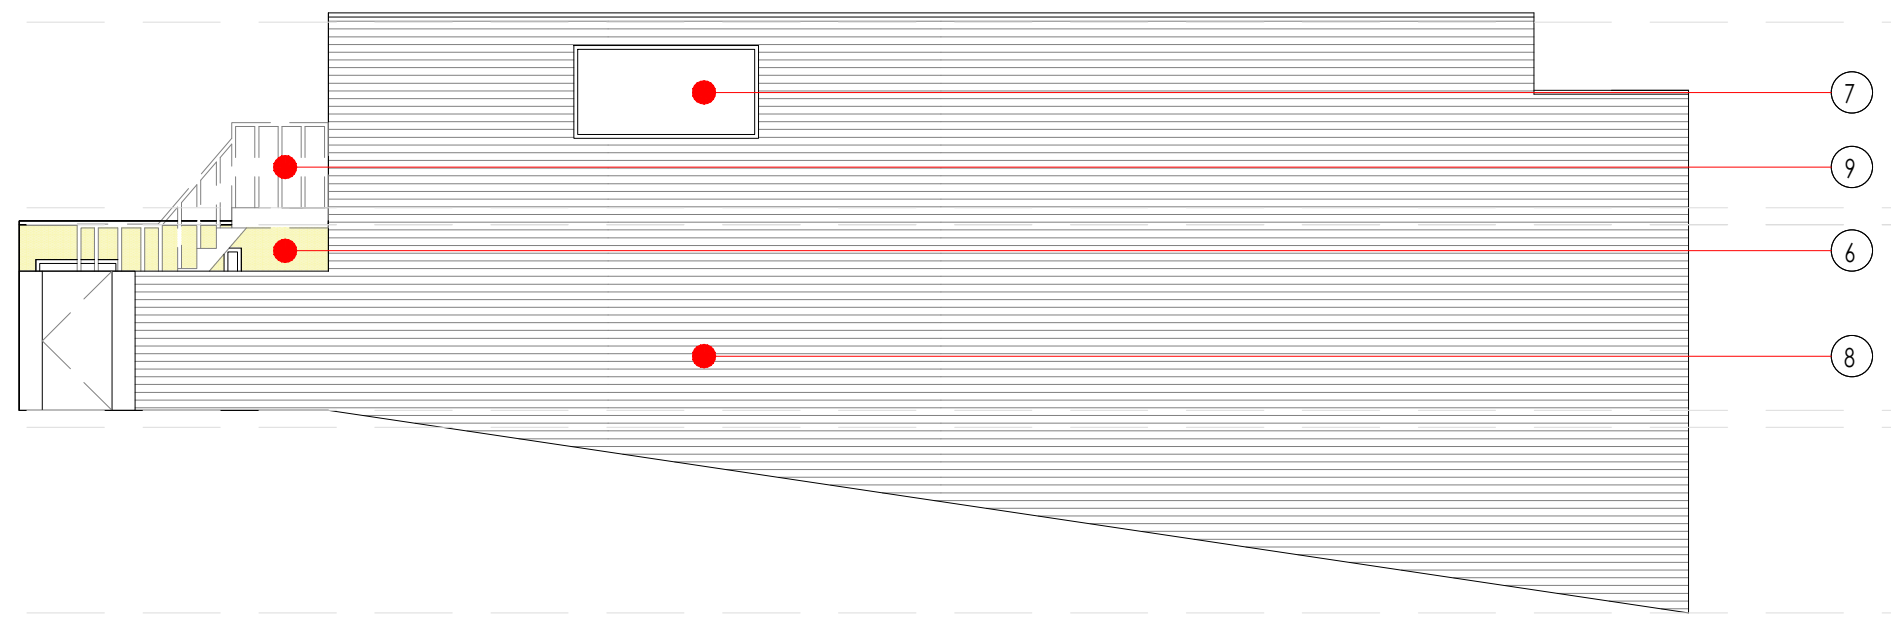

PROPOSED SIDE ELEVATION
SCALE - 1:100@A1

Project: 46, BLACKBURN, STREET, RADCLIFFE, MANCHESTER, M26, 1NQ			
Drawing Title: PROPOSED CHANGE OF USE			
Scale: 1:100	Drawing Nr: CSA_26_PL_002		
Revision: 1	Drawn: DR	Authorised by: AUB	Date: JULY 2022

Email: info@conceptstudioarchitecture.co.uk

Web: www.conceptstudioarchitecture.co.uk

Tel: 07875 095563