



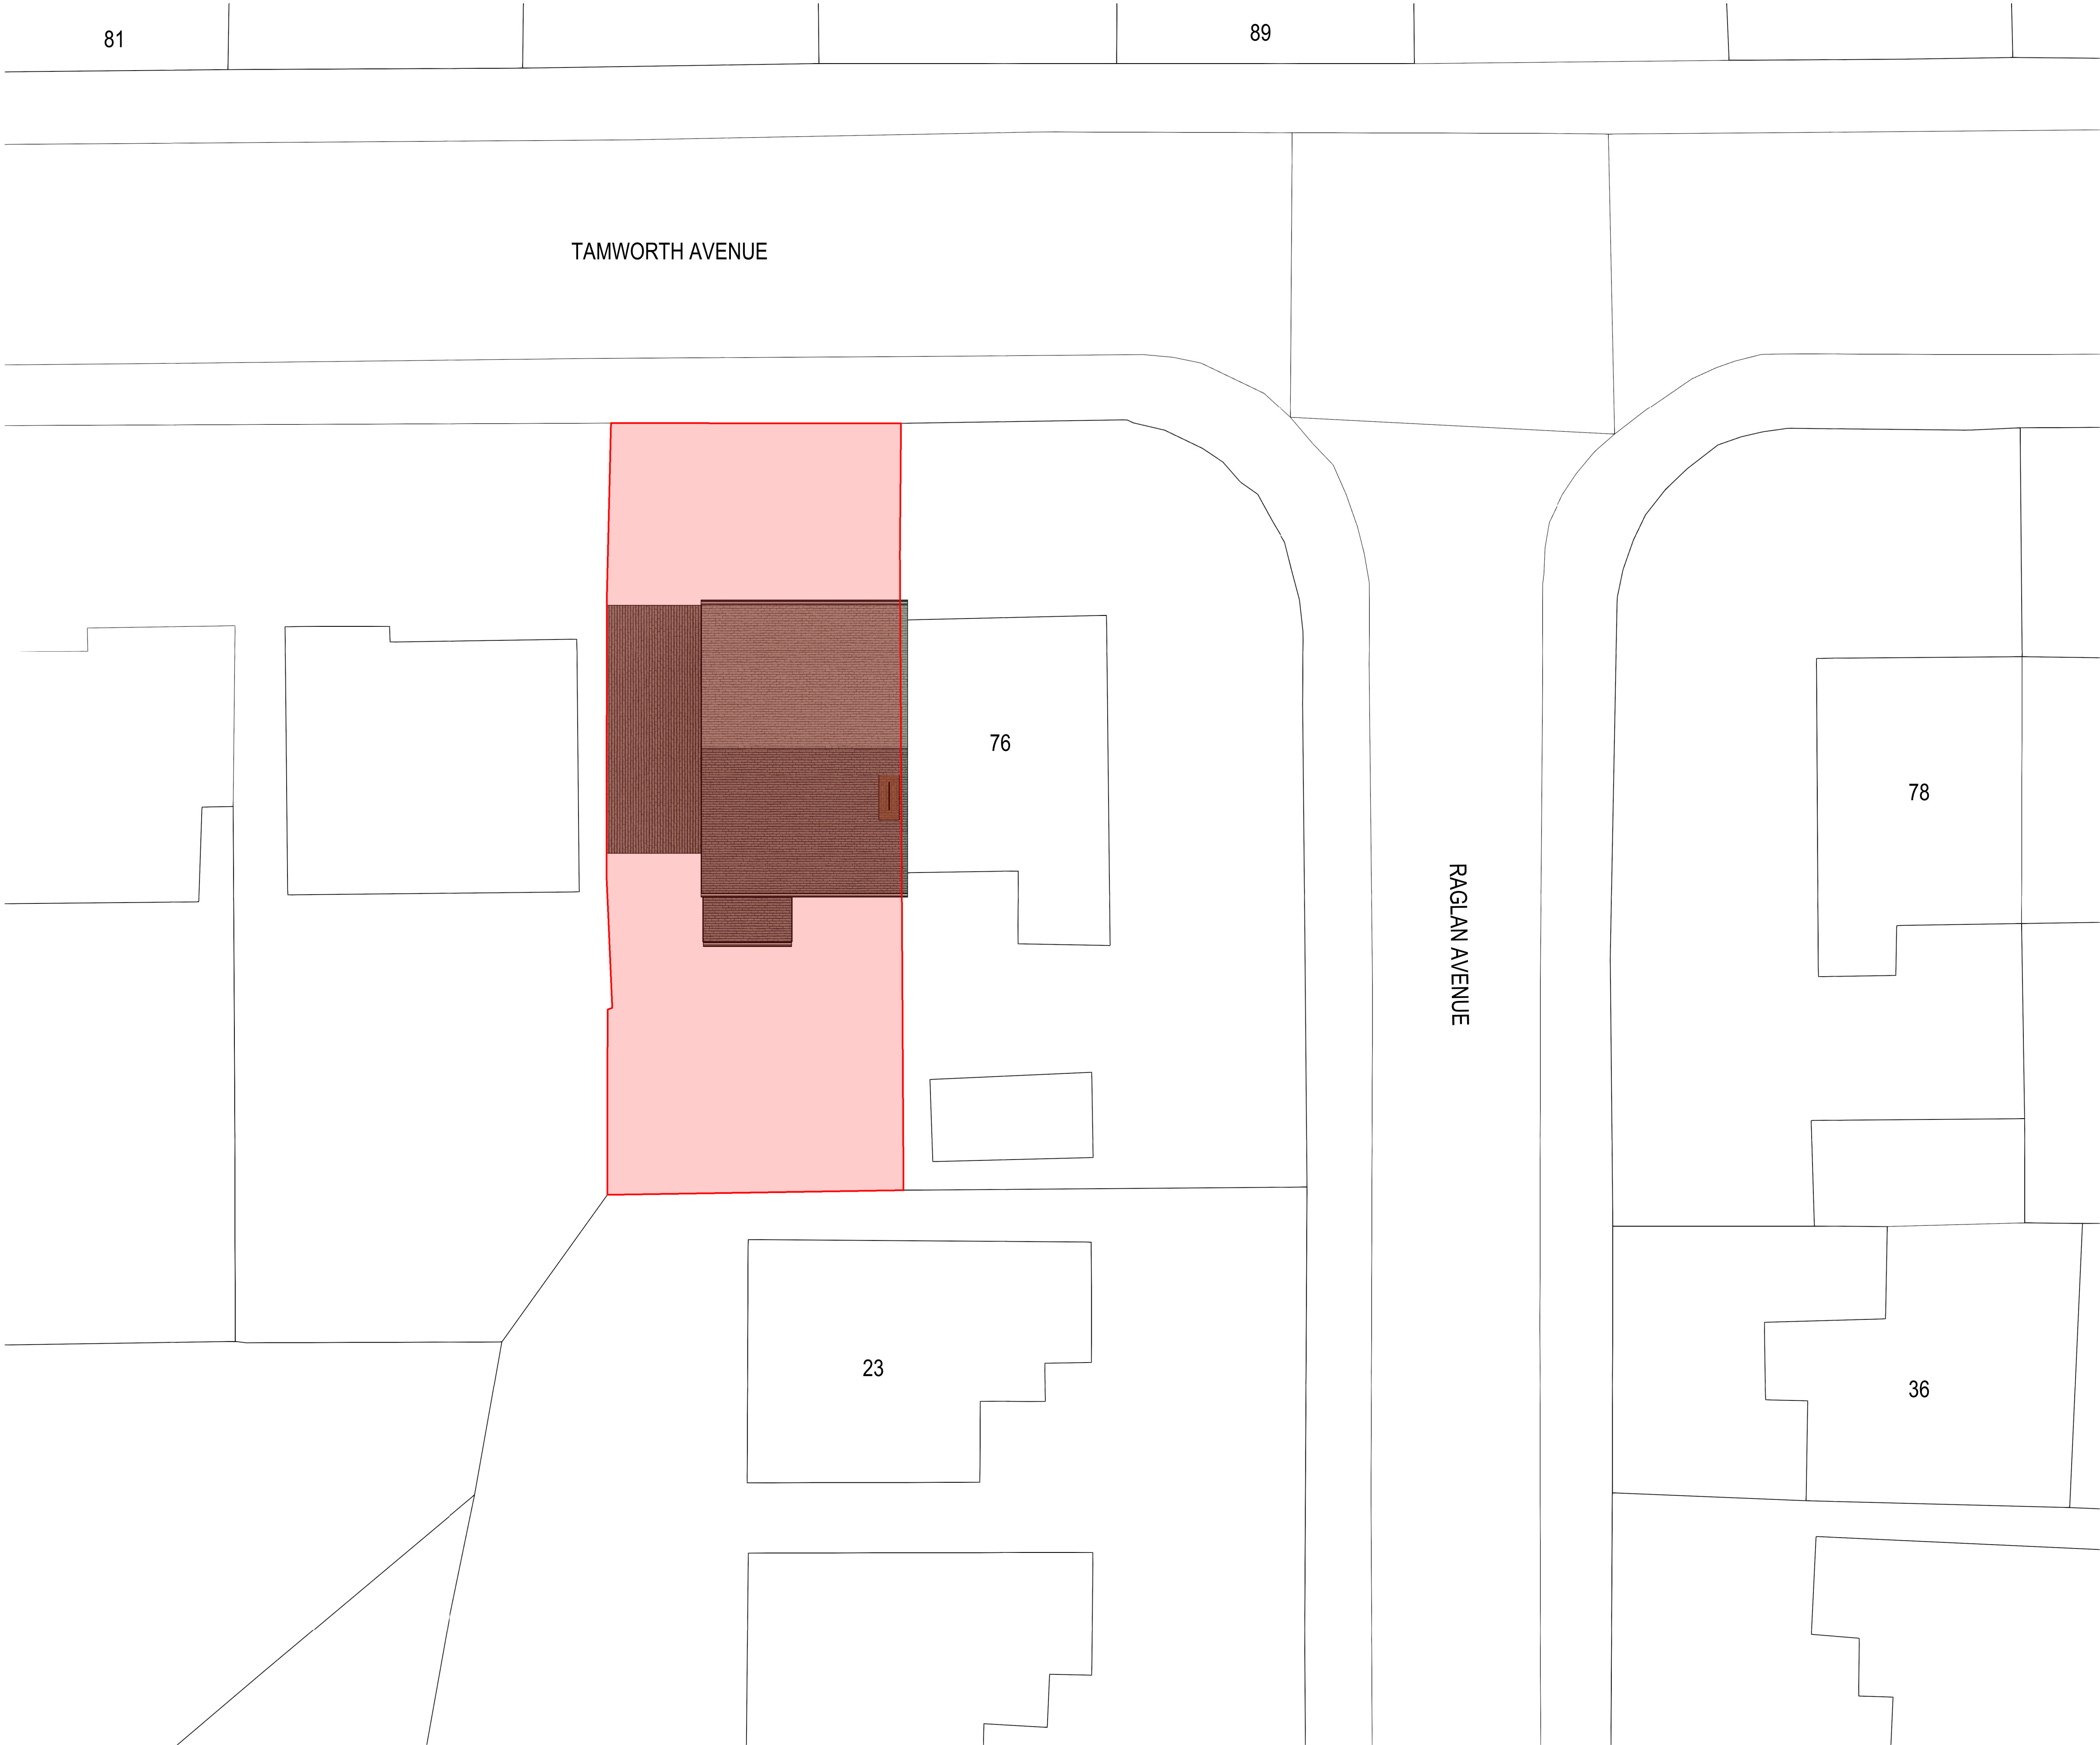

Existing Site Plan

1 : 100

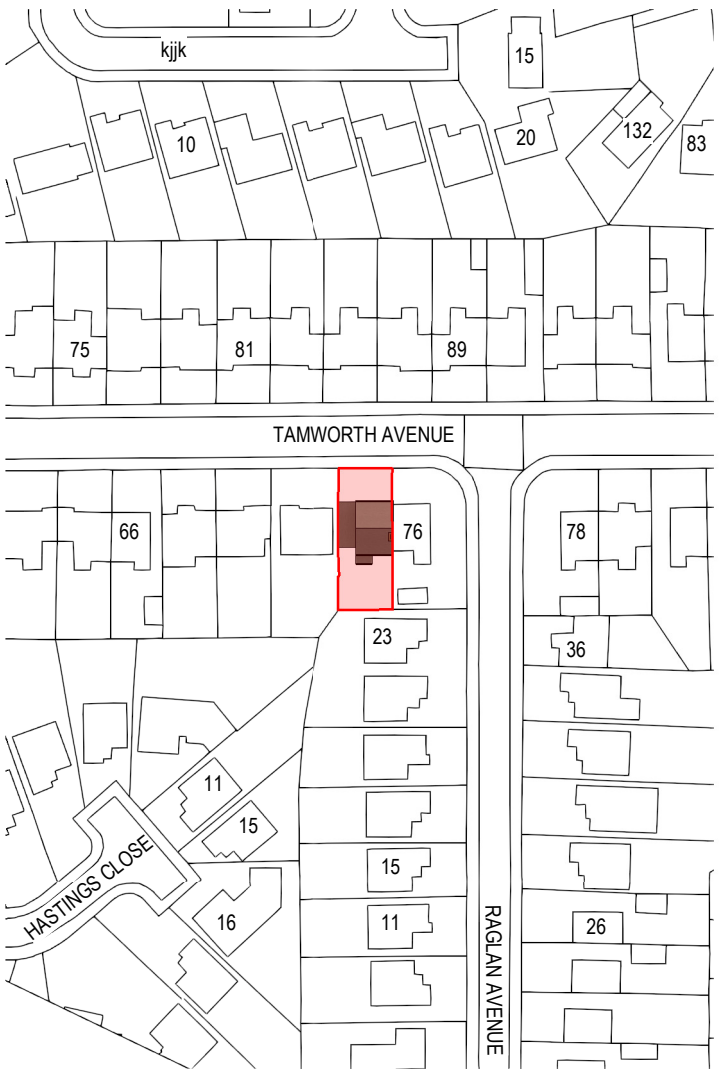

Location Plan

1 : 1250

SITE BOUNDARY

A	Planning Issue	01.04.23	
Rev	Description	Date	By
Revision Schedule			

Client: Mr Bryan Dickie		
Project: 47 Tamworth Avenue, Whitefield		
Master Status: Planning		
Scale: As indicated	@ Paper size @A1	Date: March 2023

Project Number (030)	Drawing Number 001
Description Existing Site and Location Plans	Rev A