


2394

10210

7478

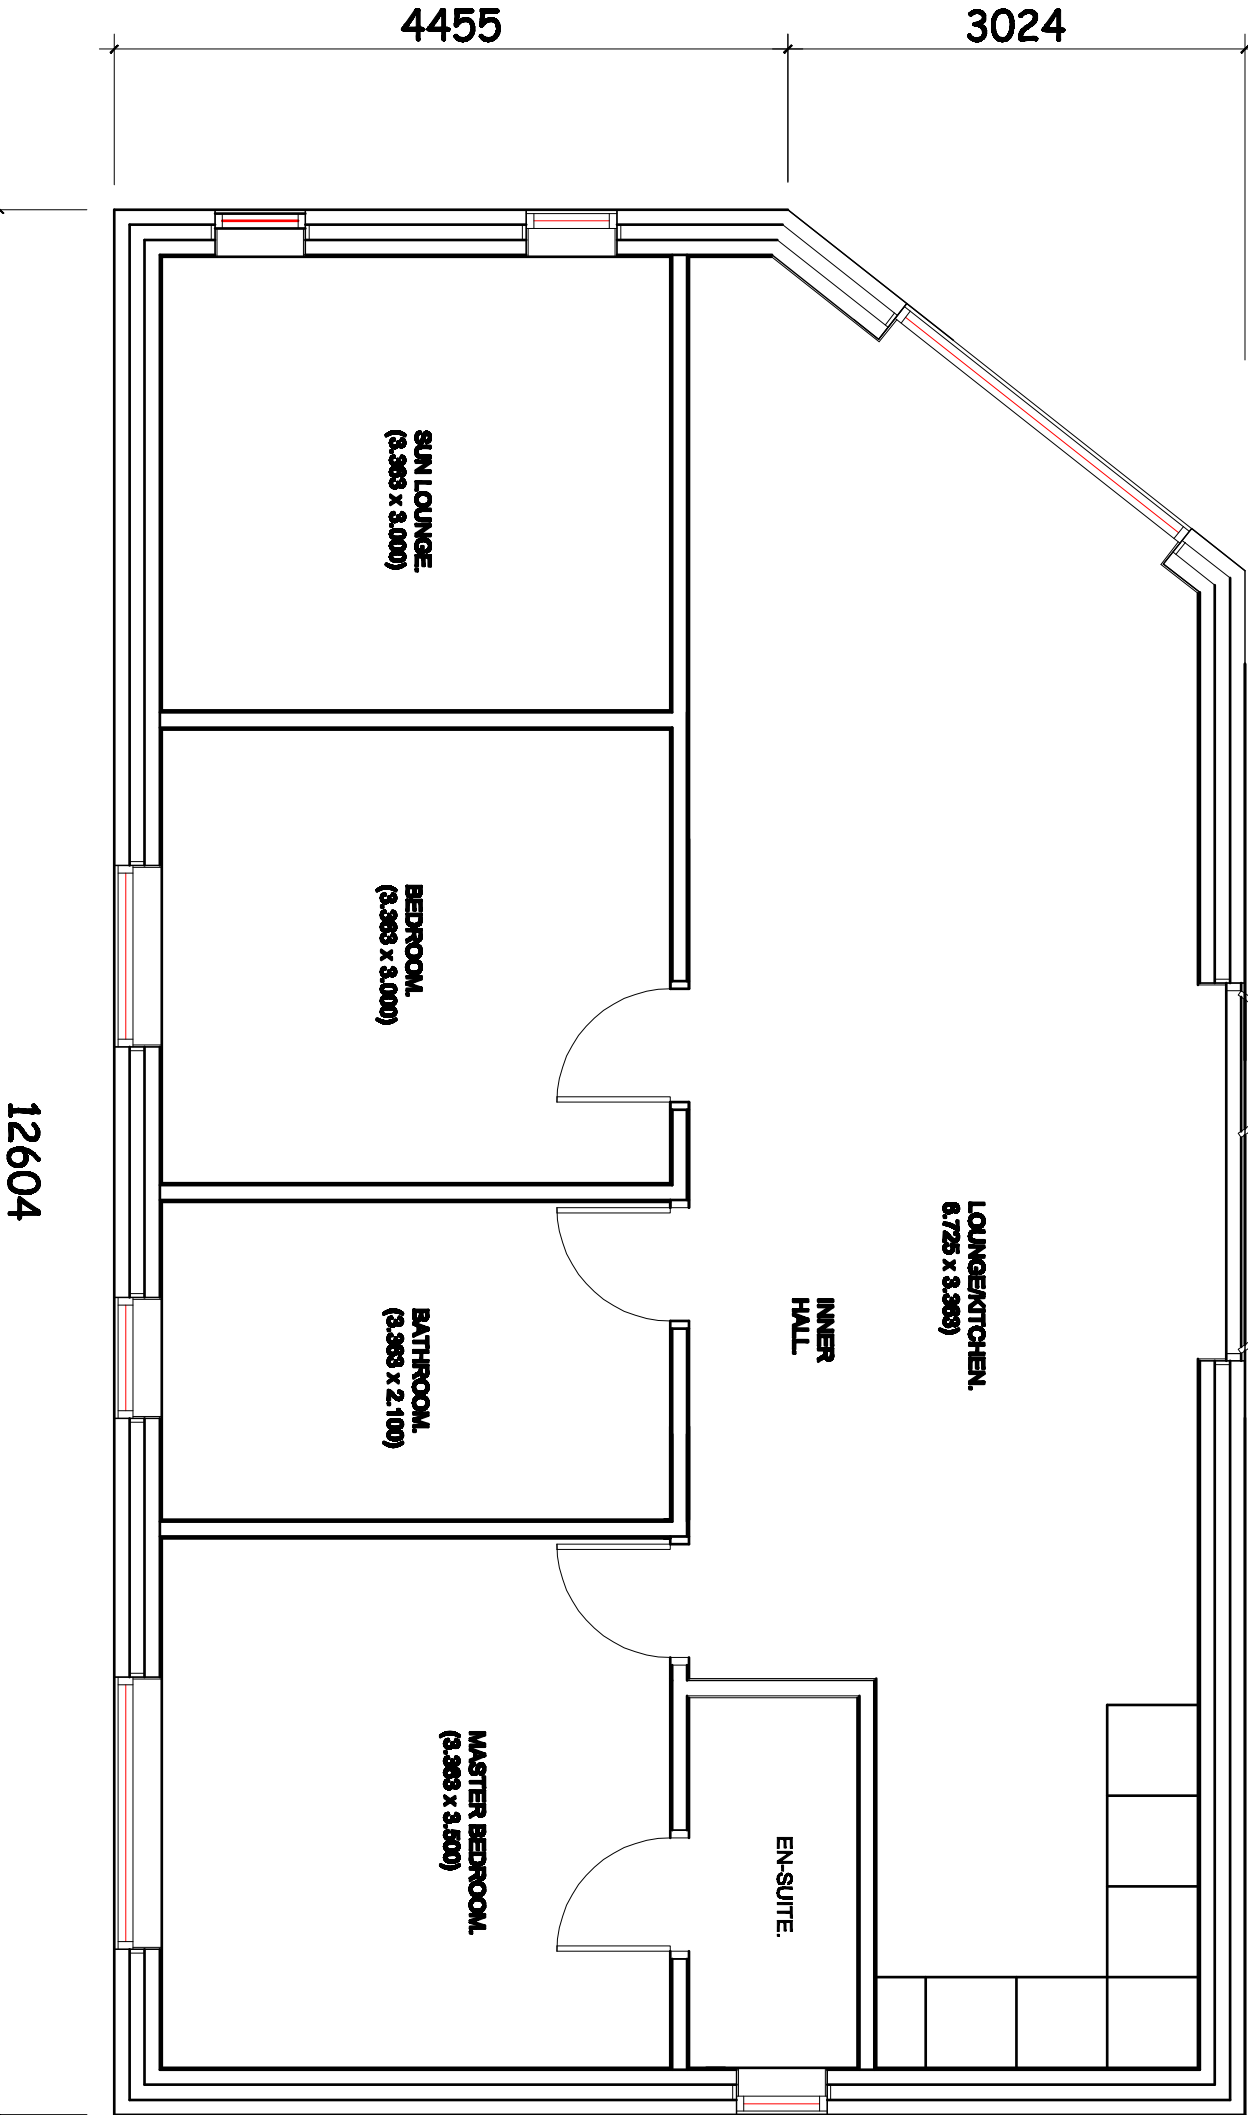

PROPOSED GROUND FLOOR PLAN.

Reference:	Title:	Project:	MTC Designs 31 Eckford Drive, Bedford BL2 6TB Tel: 01504 418714, M: 07782220114 Email: info@mtcdesigns.co.uk
	PROPOSED RESIDENTIAL DWELLING.	LAND AT REAR OF OWLERBARROW HOUSE, OWLERBARROW ROAD, BURY, BL9 1RD	
			Scale: 1:50 @ A3 Date: October 2021. Drawing No: P03