

Revisions

revision	date	comments
A	12.10.20	Further details added for clarity

Job Title

Single storey rear extension

Site Address

90 South Cross St,
Bury
BL9 0RS

Drawing Title

Proposed plans

Scale

1:100 @ A3

Date

19.08.20


Drawn

uf


A. 275a Upper Brook St
Manchester
M13 0HR

T. 07894401574
E. umar@lumitekton.com


Frontage

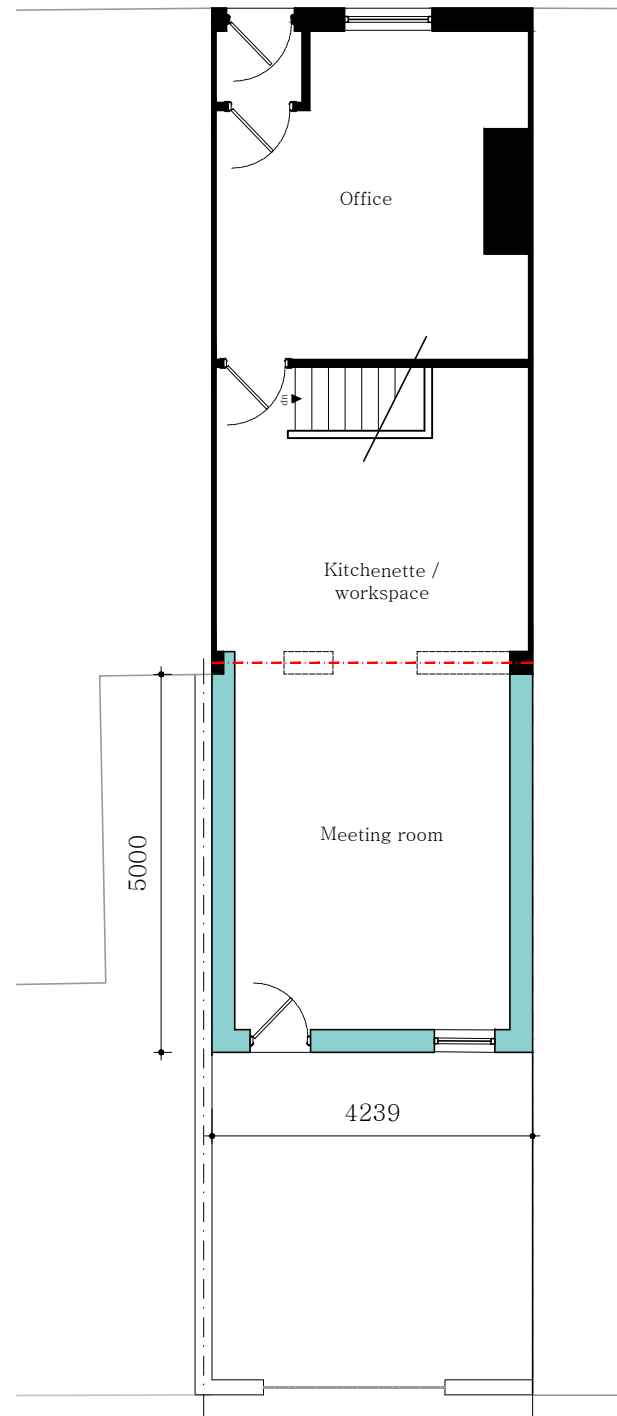

Proposed ground floor plan
1:100

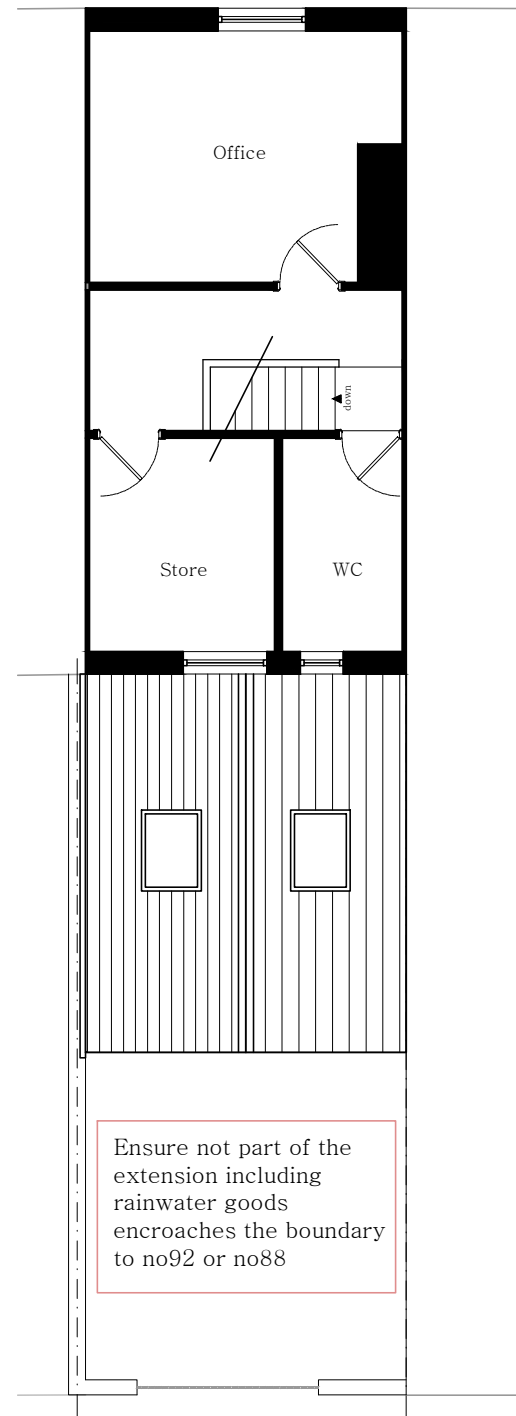

Proposed first floor plan
1:100

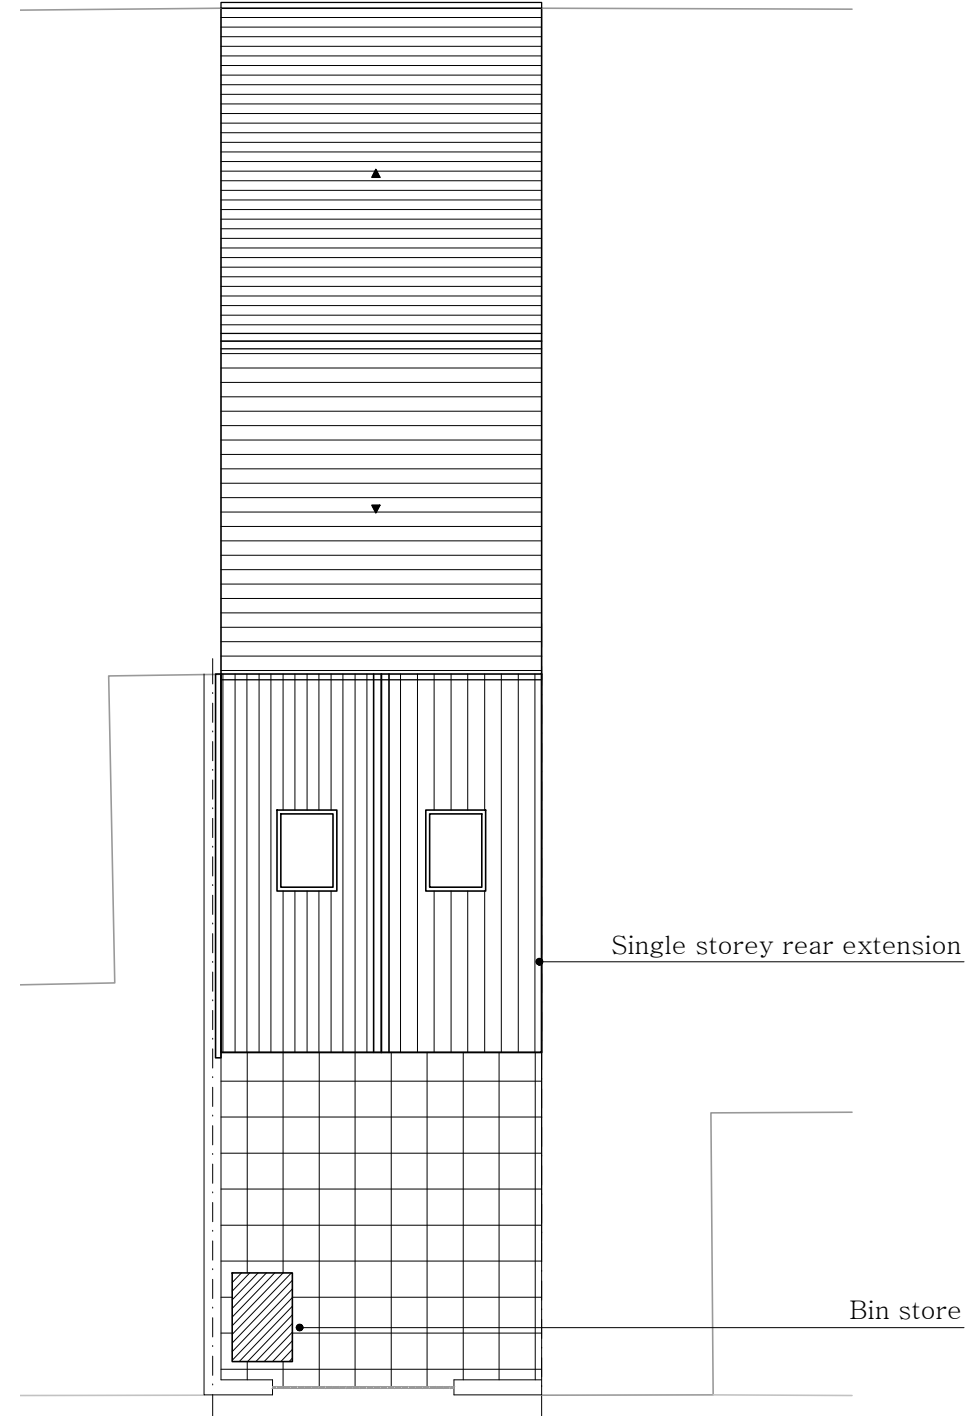

Proposed roof / site plan
1:100