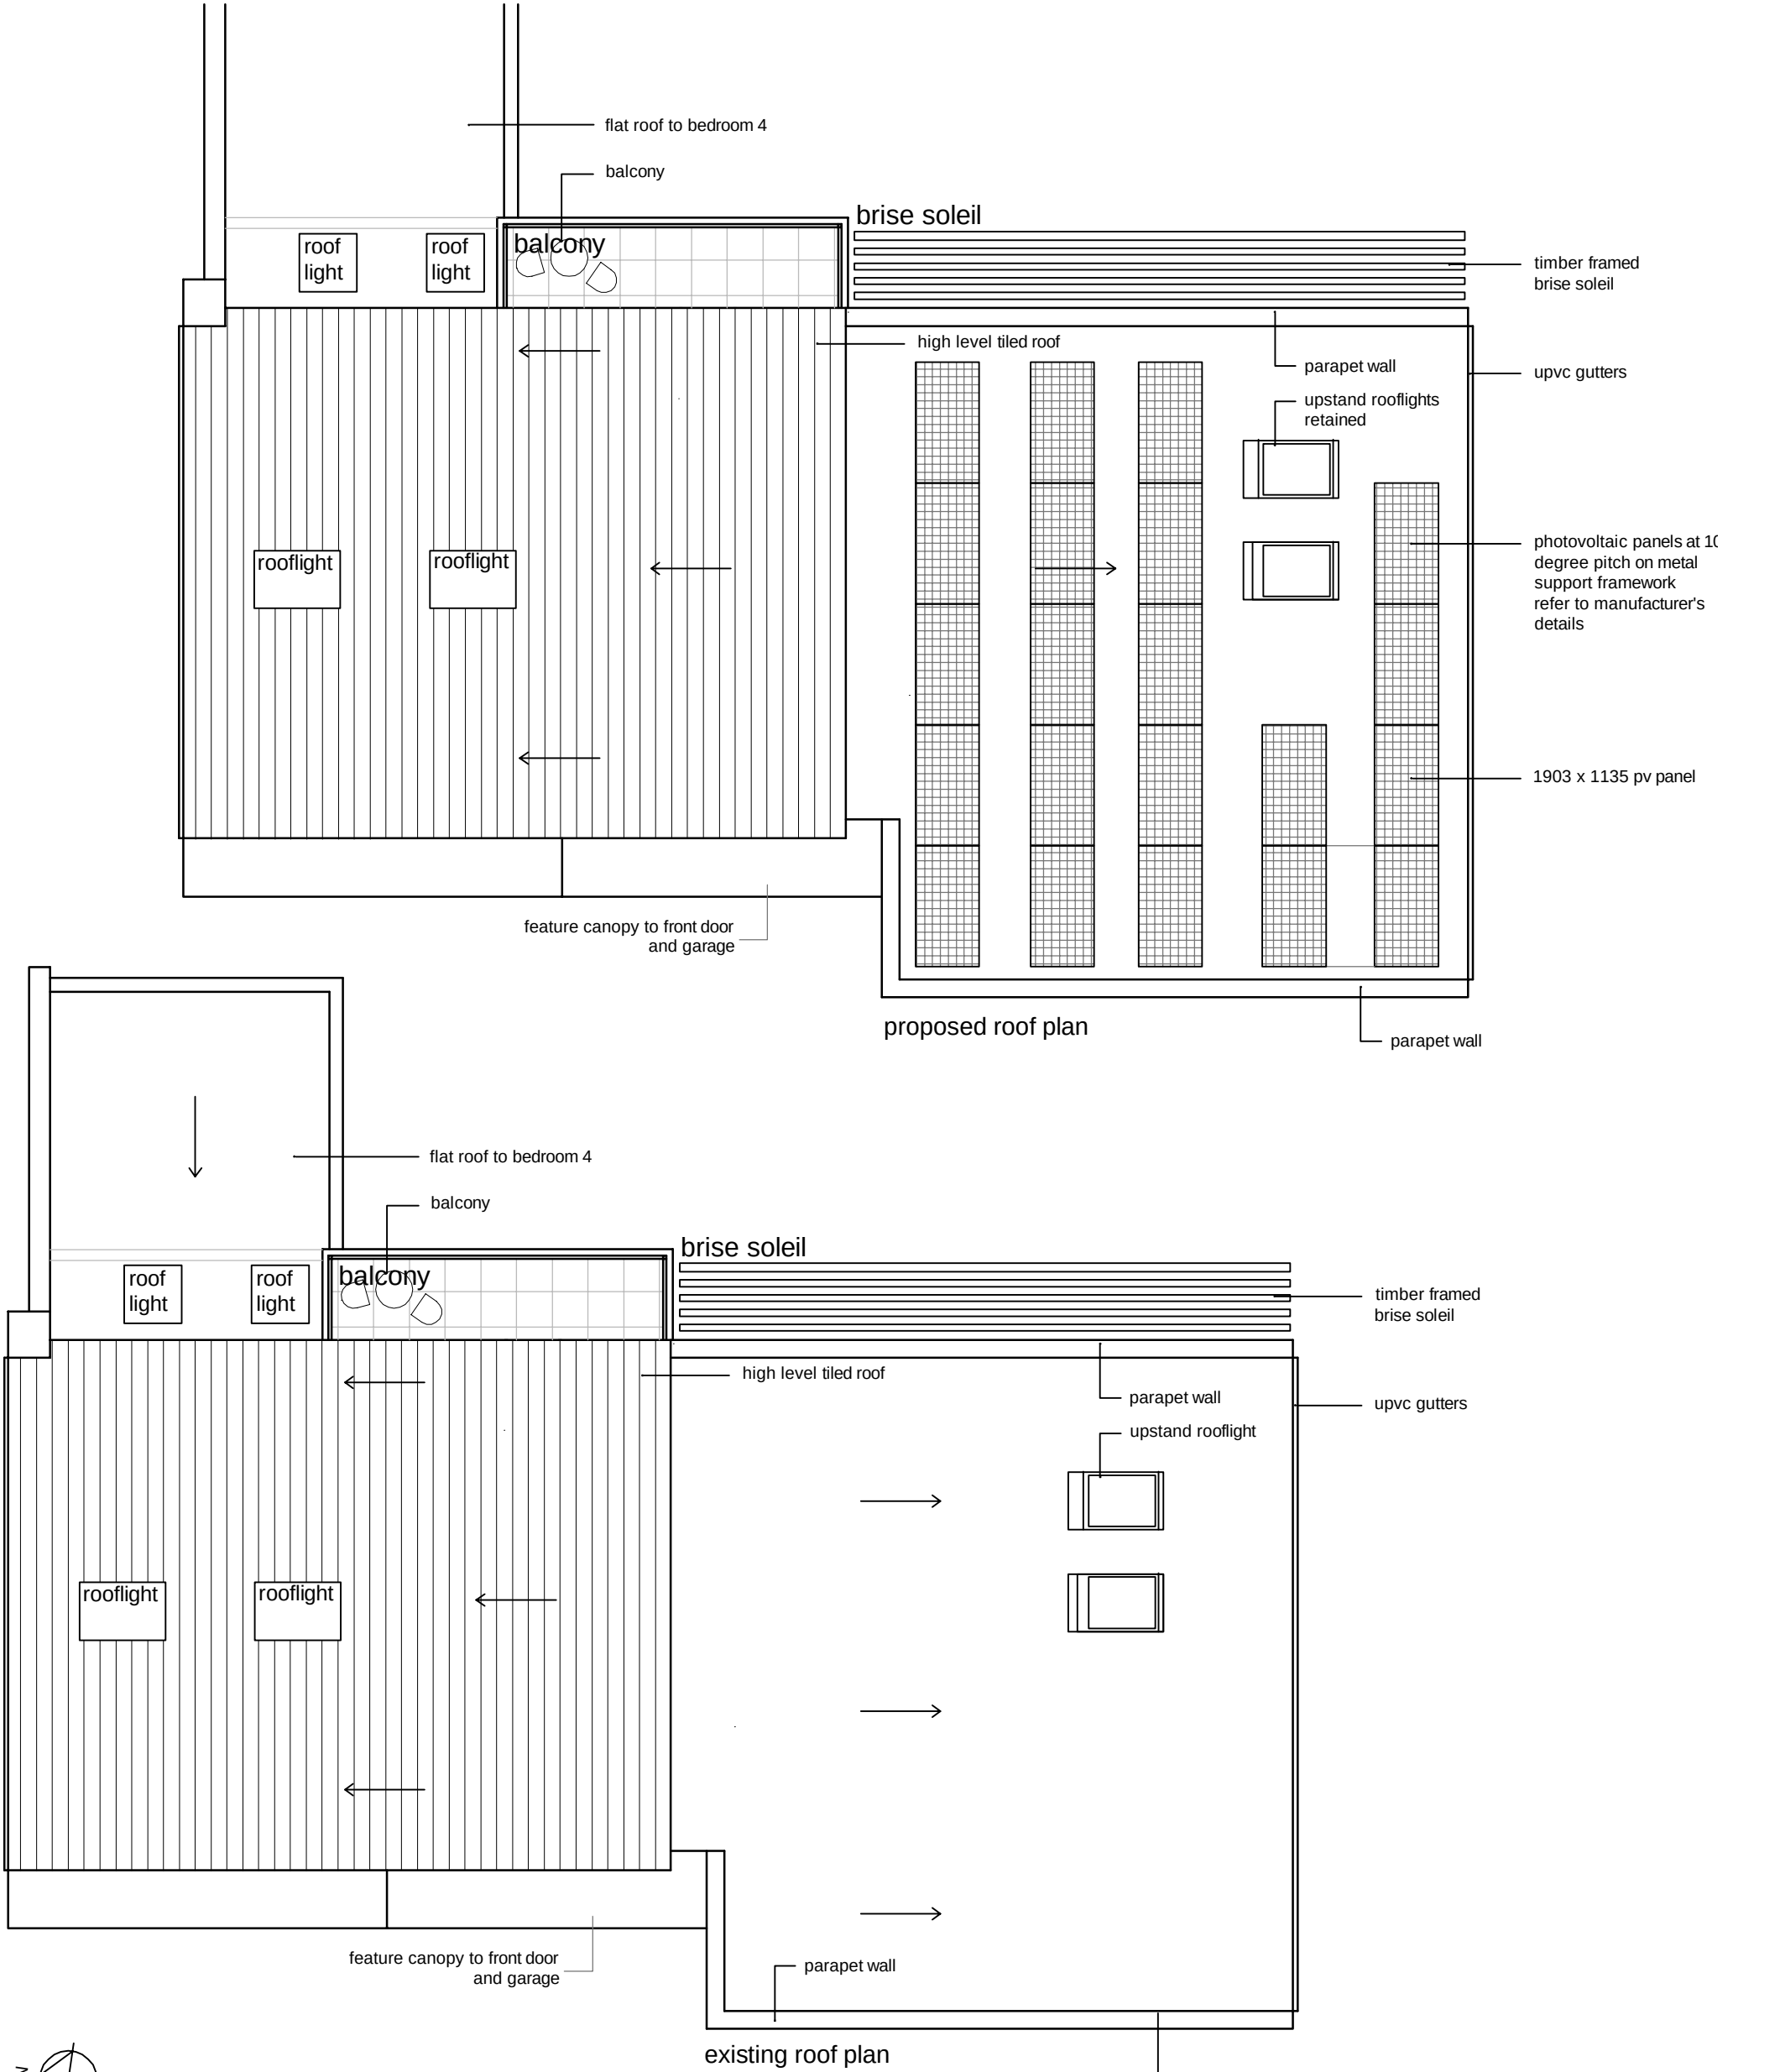


revisions

existing and proposed roof plan
3 hamilton road
prestwich

date: july 2023

scale 1:100 @a3

status: for approval

dwg. d466 04

DO NOT SCALE – IF DIMENSIONS ARE NOT GIVEN PLEASE ASK
COPYRIGHTED TO ARCHITECTURAL DESIGNWORKS LTD

architectural designworks limited

designworks



fourth floor 59 piccadilly manchester M1 2AQ t: 0161 332 1943 e: architects@archdesignworks