


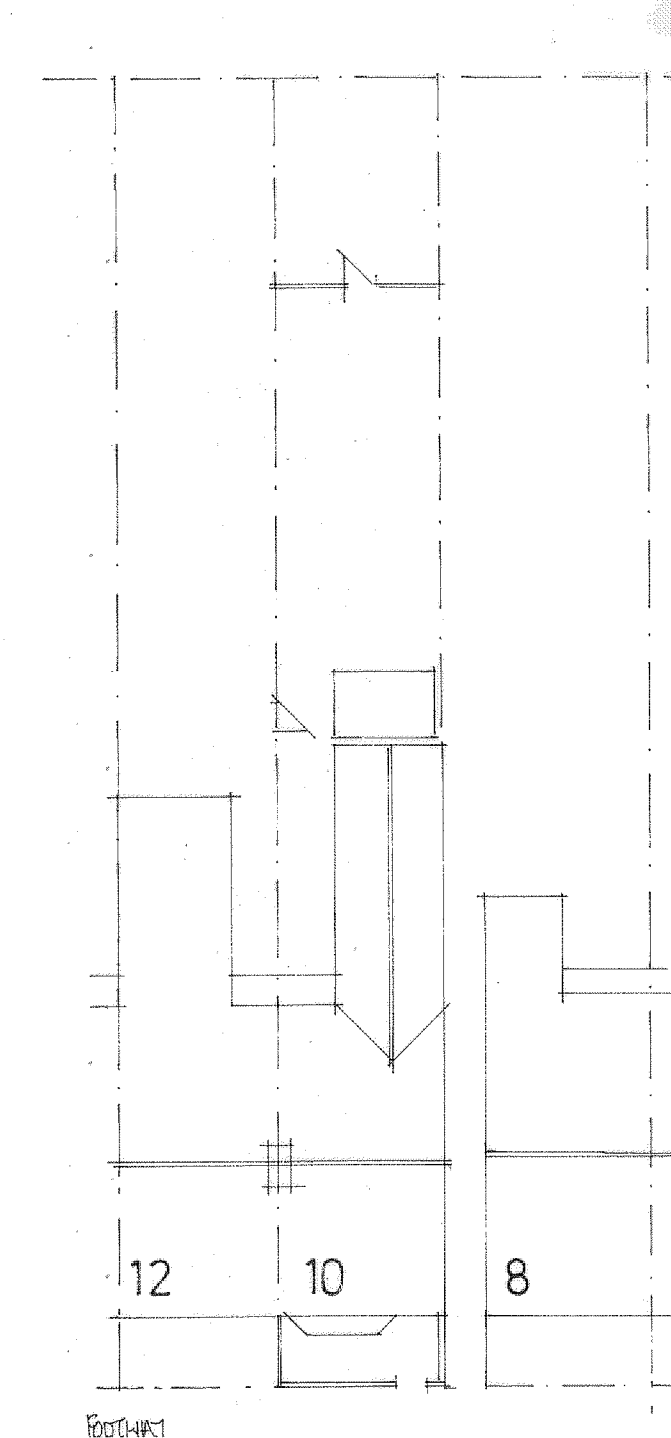
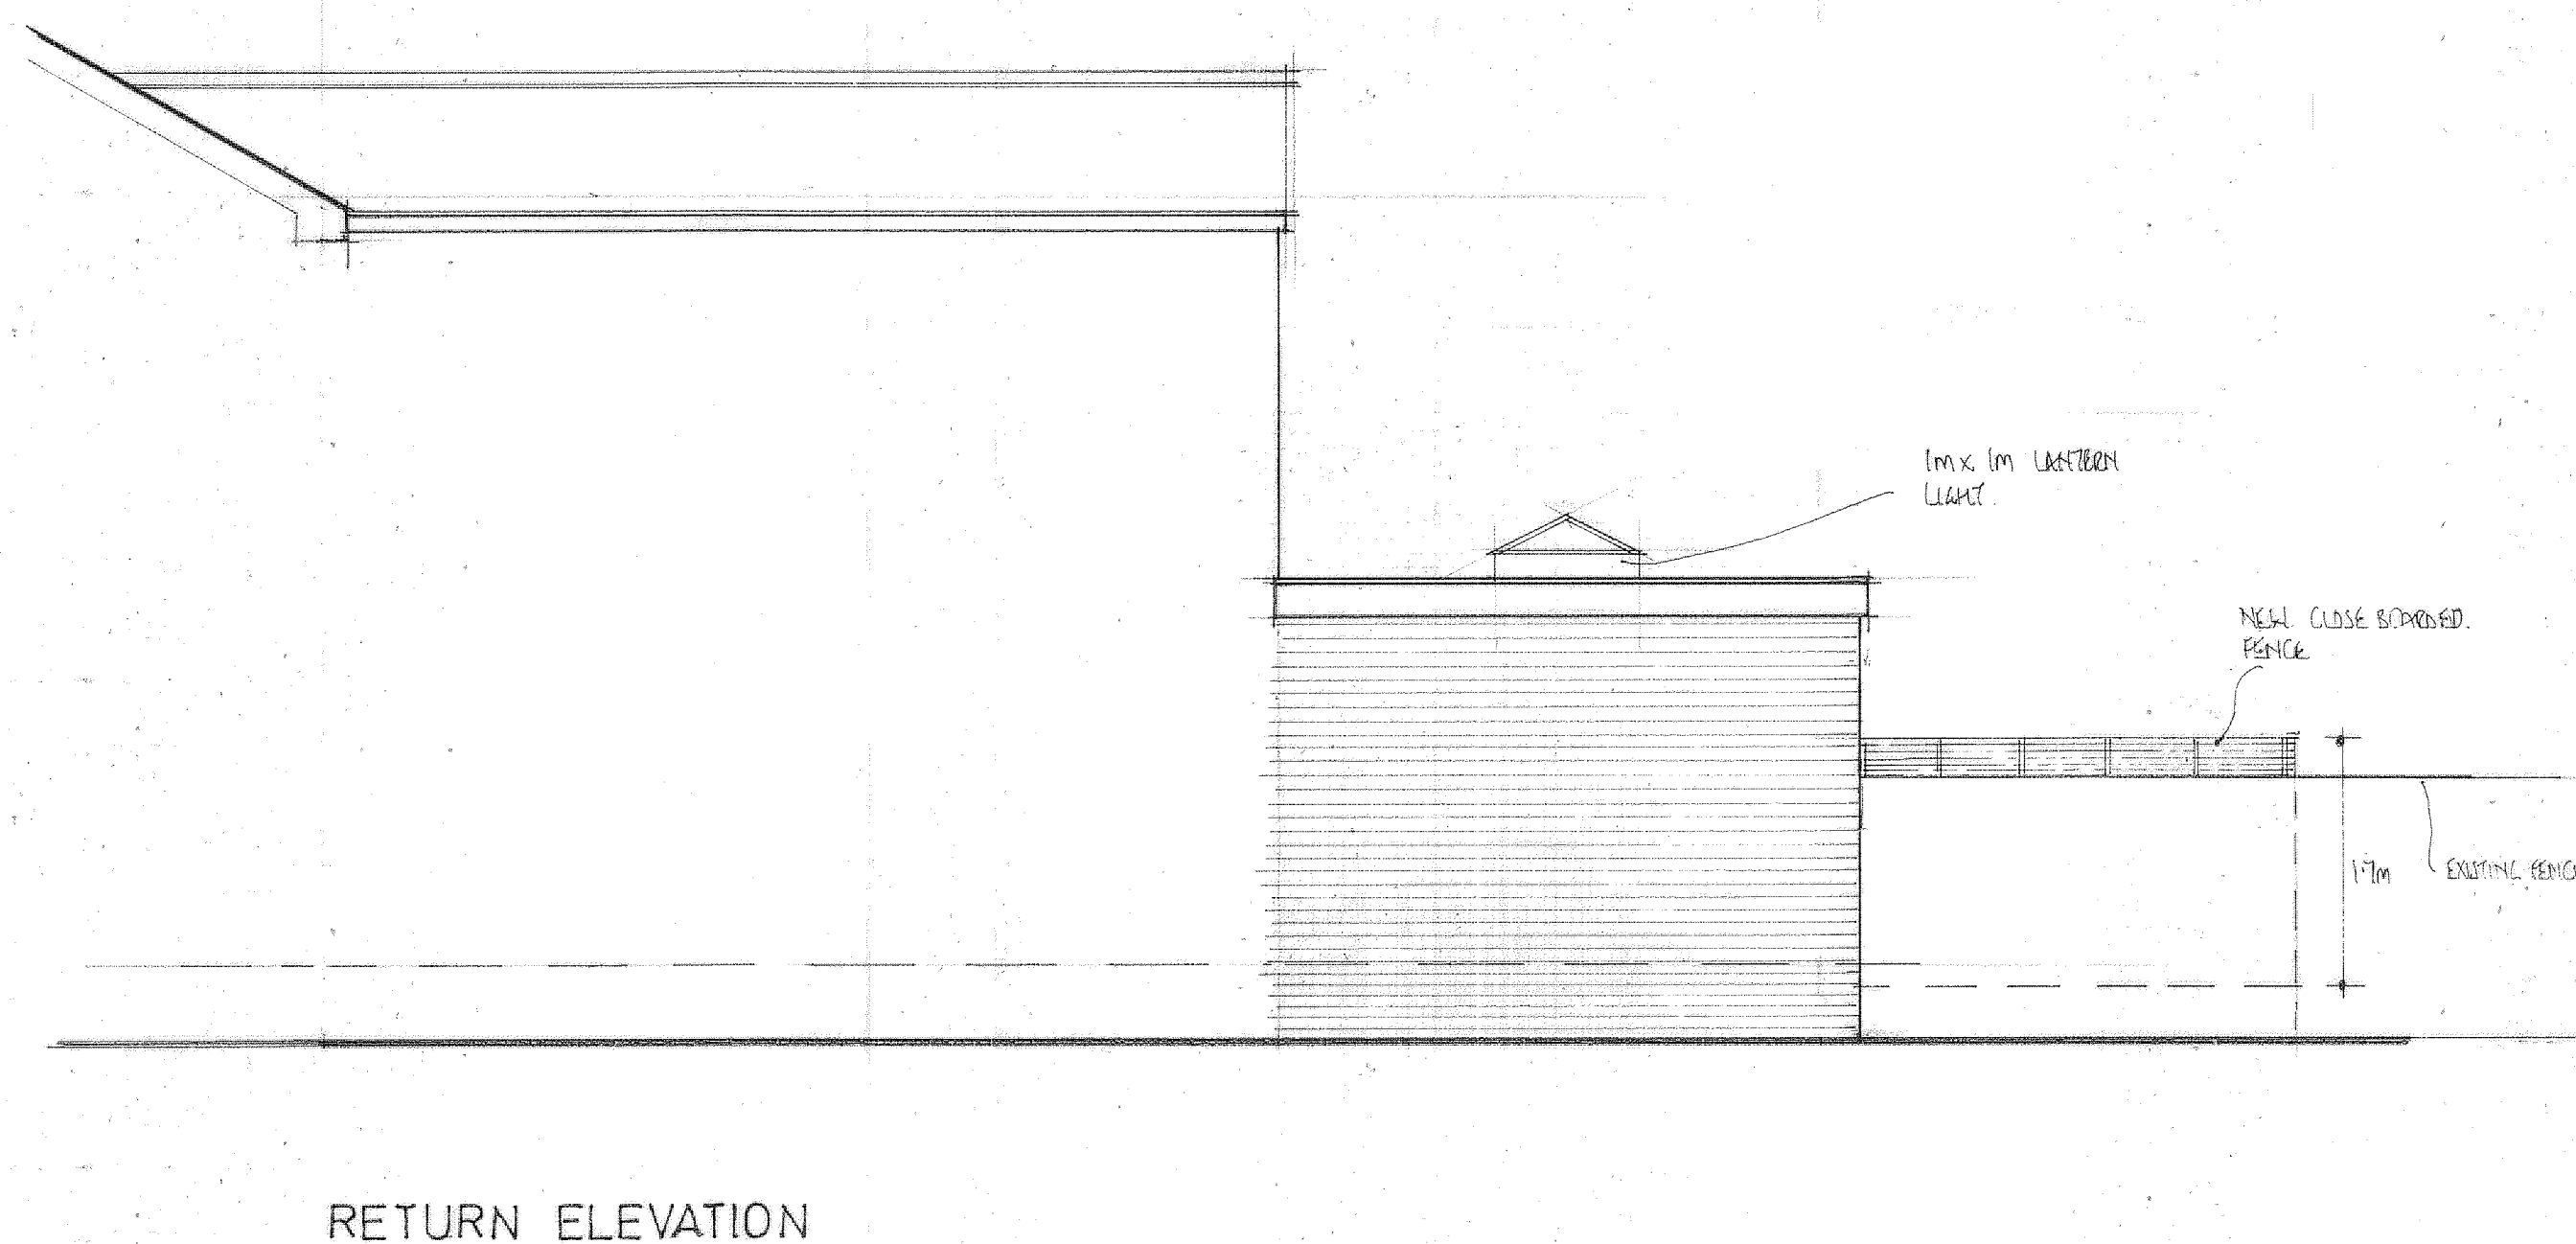
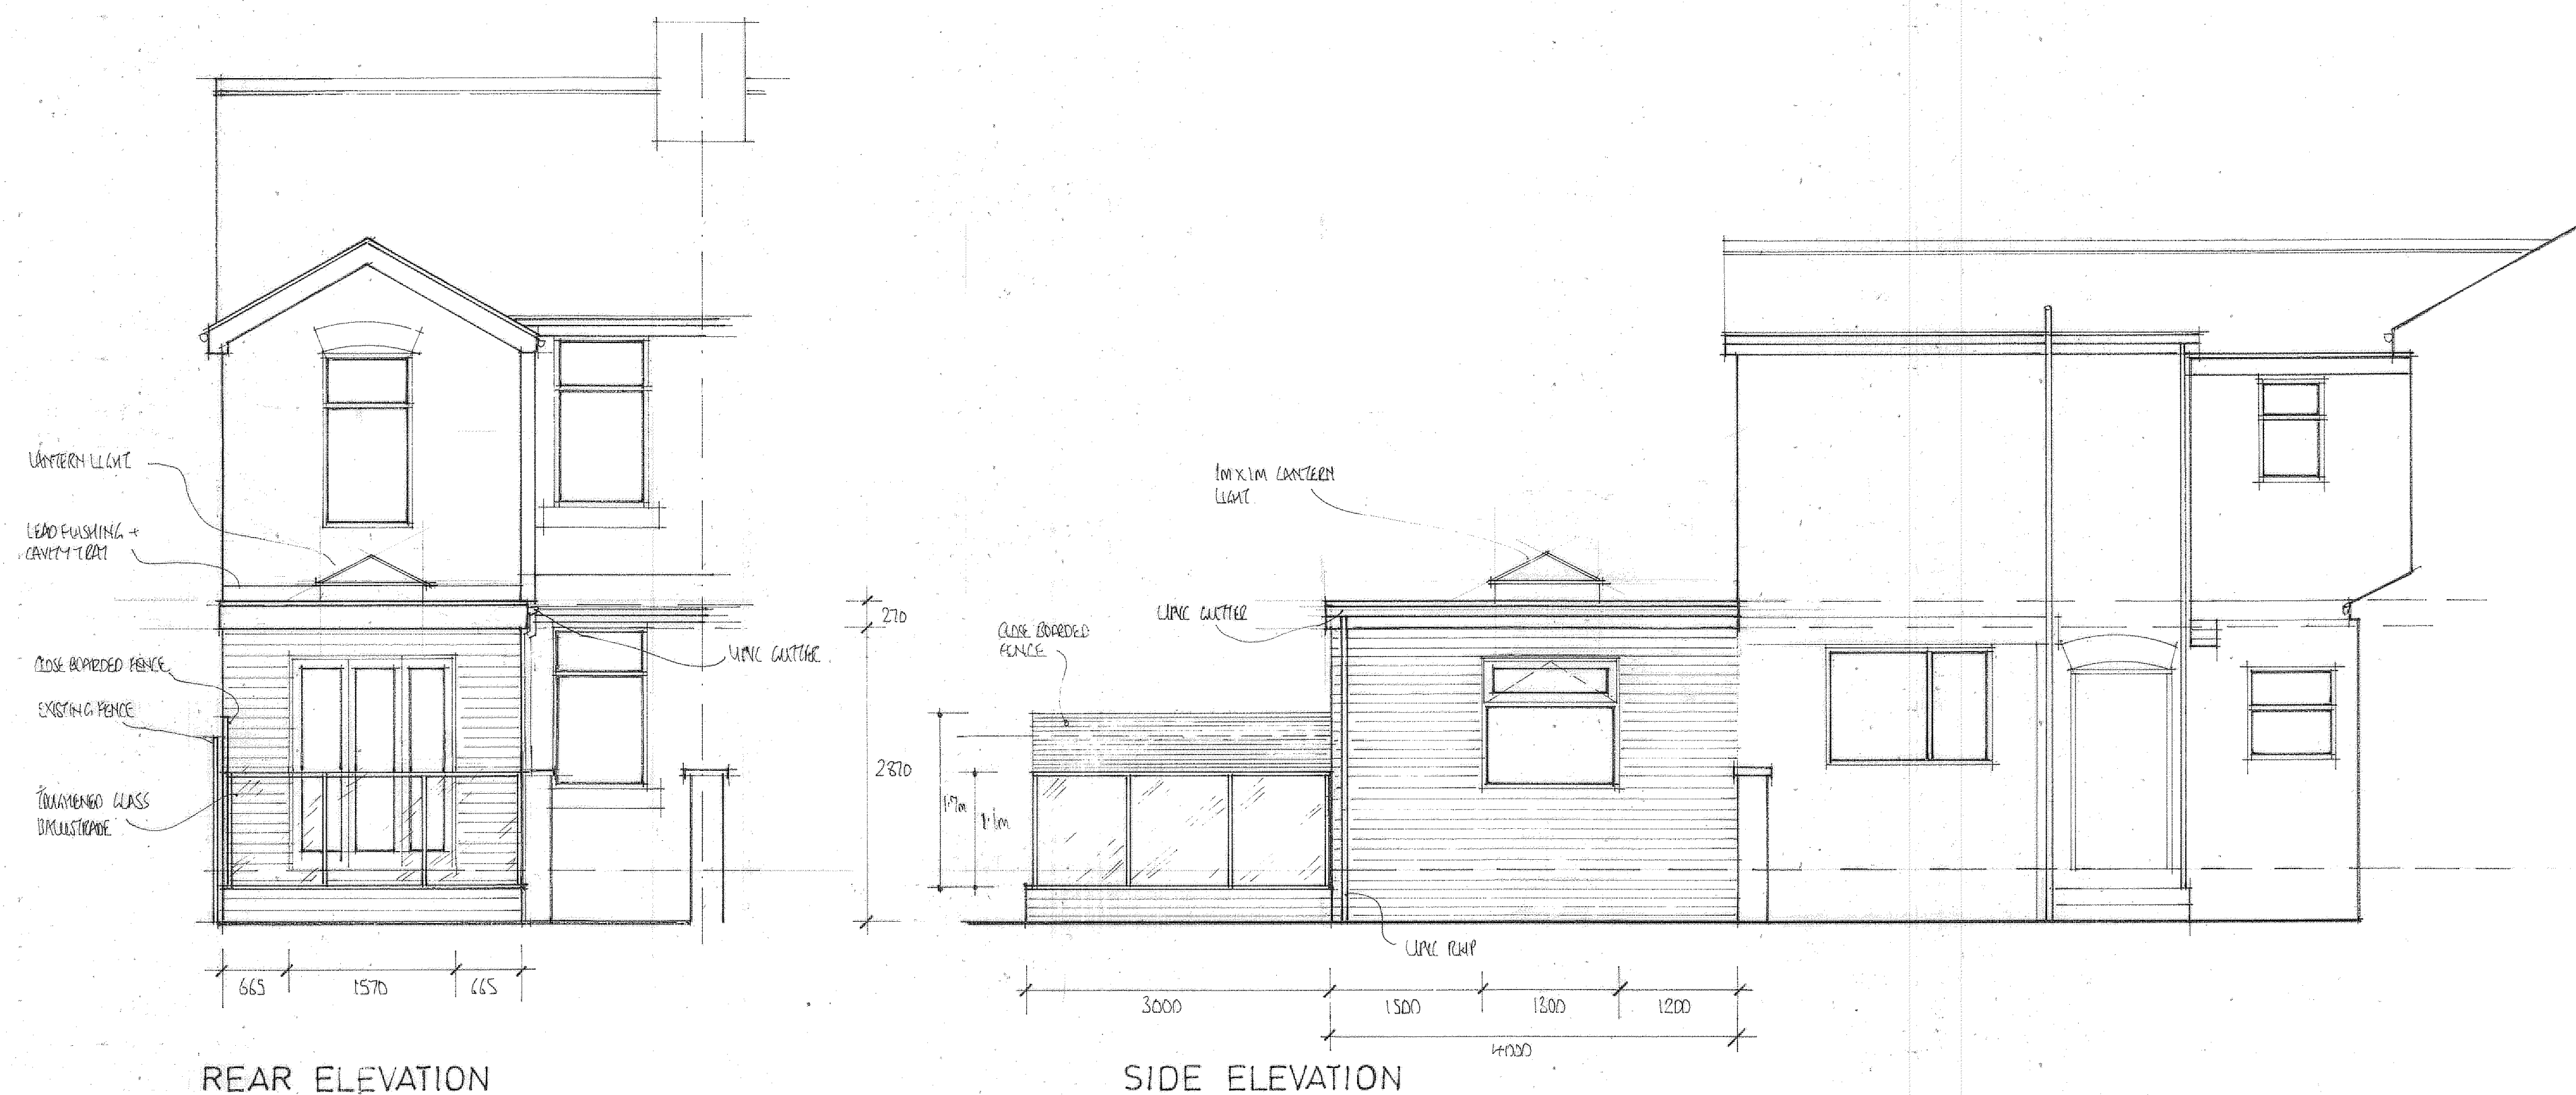


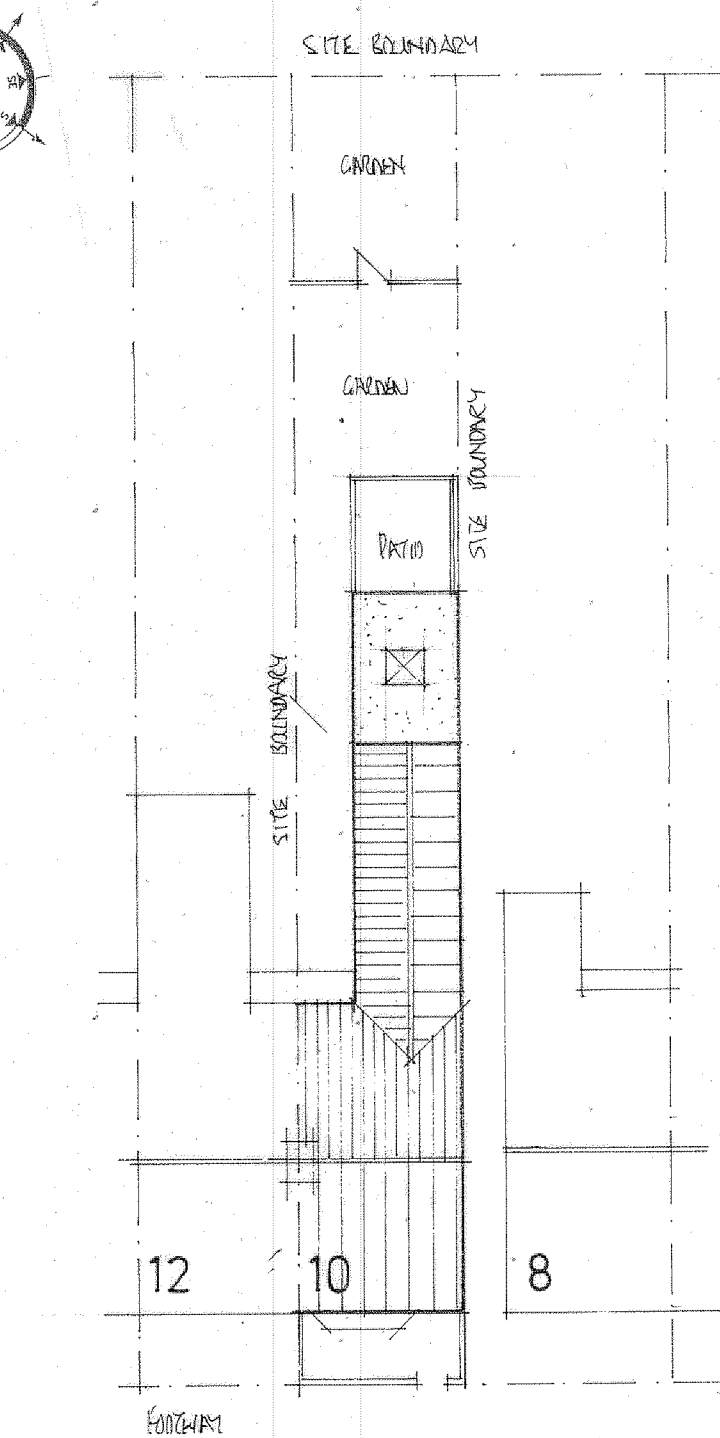

SCALE 1:200 @A1

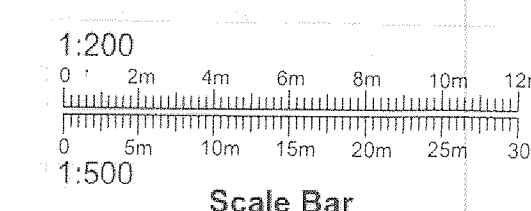

SCALE 1:200 @A1

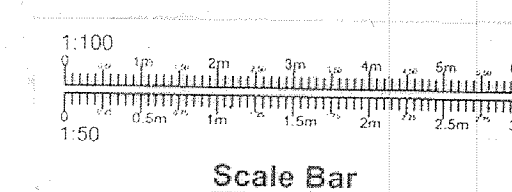

Amendments:

A: PLANNING RESUBMISSIONS - CHANGING TO PLANNET PROPERTY.

PROJECT
PROPOSED SINGLE STOREY
REAR EXTENSION.
DRAWING TITLE
PROPOSED ELEVATIONS,
EXISTING AND PROPOSED
ROOF AND SITE PLAN..
CLIENT
MR. A. WHITBY.
ADDRESS
10 EGERTON STREET,
MANCHESTER. M25 1FS.
SCALE
SCALE 1:50@A1
DATE
DEC 2022.
SCALE 1:1200@A1.
DRAWING No
FO 12225801/3. A