



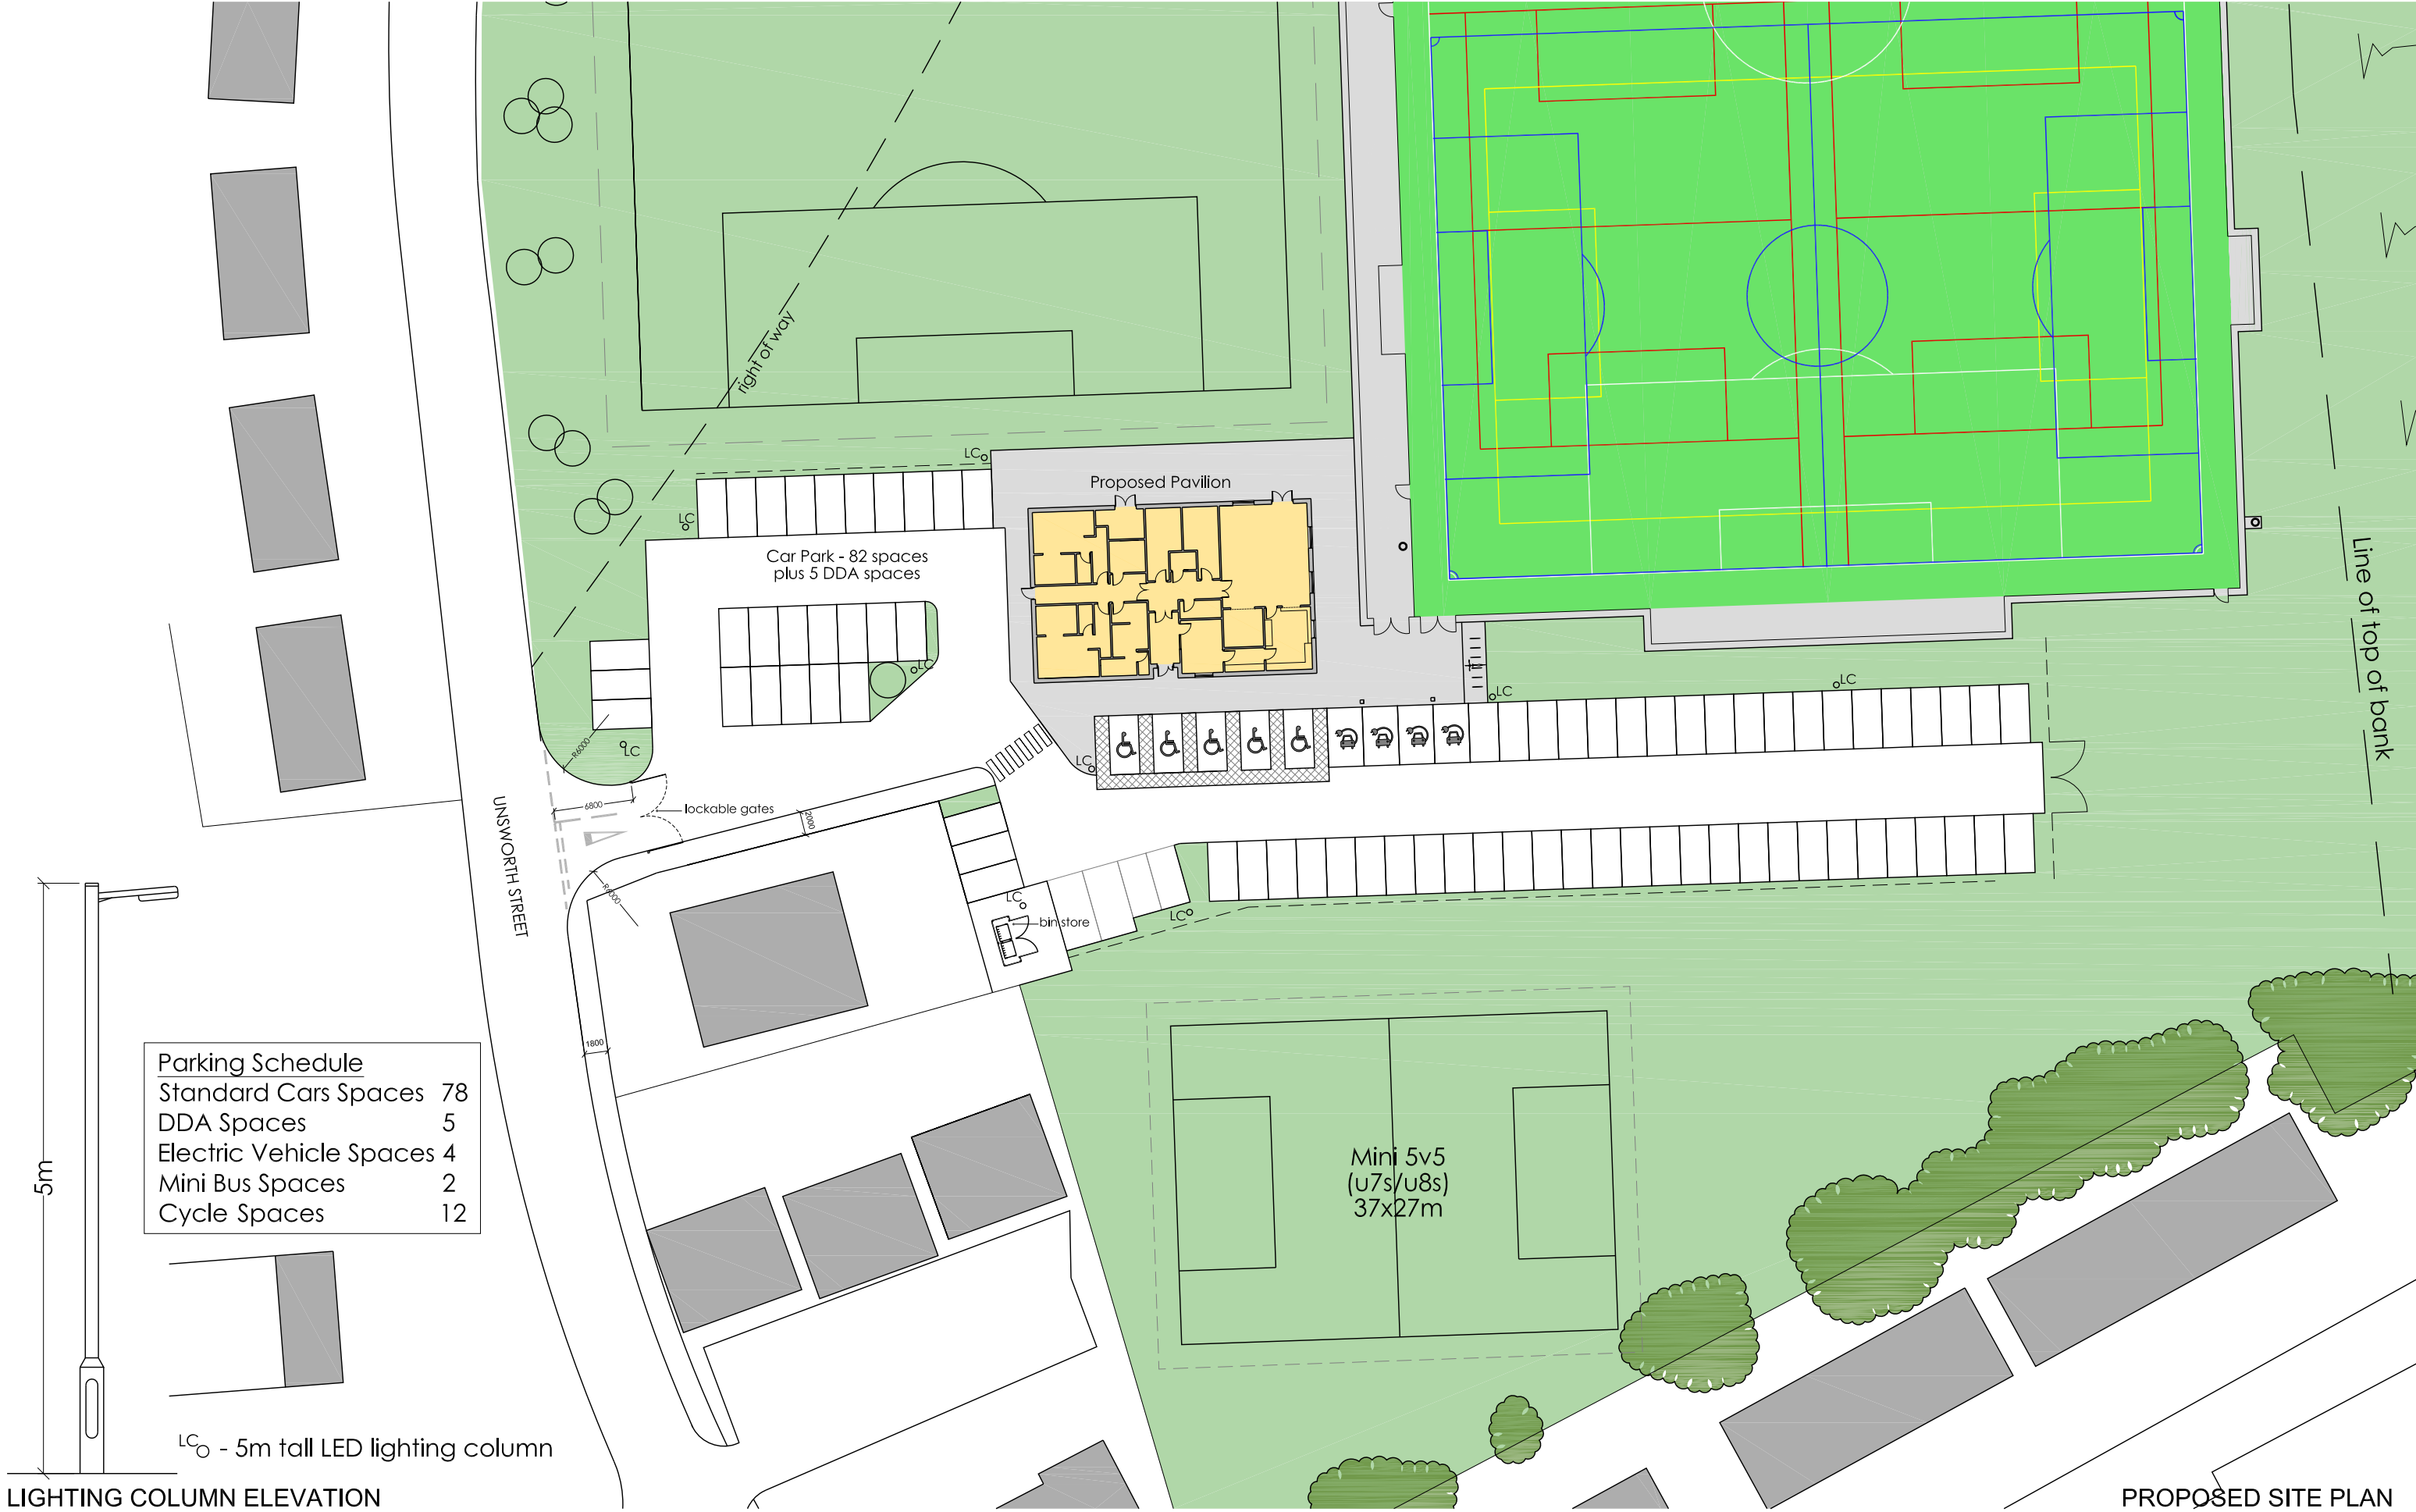

Parking Schedule	
Standard Cars Spaces	78
DDA Spaces	5
Electric Vehicle Spaces	4
Mini Bus Spaces	2
Cycle Spaces	12

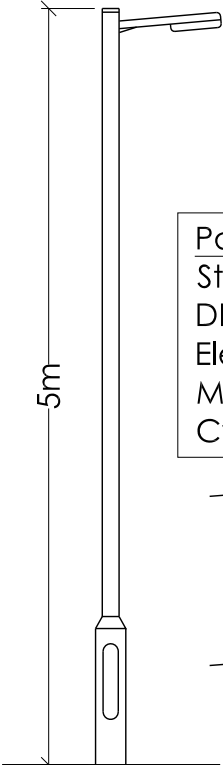

LC - 5m tall LED lighting column

LIGHTING COLUMN ELEVATION
1:50

PROPOSED SITE PLAN
1:500

Copyright Notice: This drawing is the copyright of Steve Wells Associates and shall not be reproduced without permission. © 2021 Dwg. Purpose Planning				Proposed Pavilion and AGP at Redbank Playing Fields Radcliffe M26 3RH	Bury Council Dwg. Title _____ Proposed Site Plan	 STEVE WELLS ASSOCIATES <i>making sport happen</i> Churchill House, Mill Hill, Pontefract, West Yorkshire, WF8 4HY t: 01977 797258 e: mail@stevewells-associates.com	Dwg. No. 205-080-1008 Rev. B	
	B	existing rtght of way added; car spaces moved	09/2022				Scale _____ Date _____	
	A	footpath moved	08/2022				1:50, 1:500 @ A3 April 2022	
							Drawn by _____ Checked _____	
	No.	Revision / Issue	Date				JLR DKW	