




Proposed Side Elevation
Scale: 1:100



Proposed Front Elevation
Scale: 1:100



Site Location Plan
Scale: 1:1250

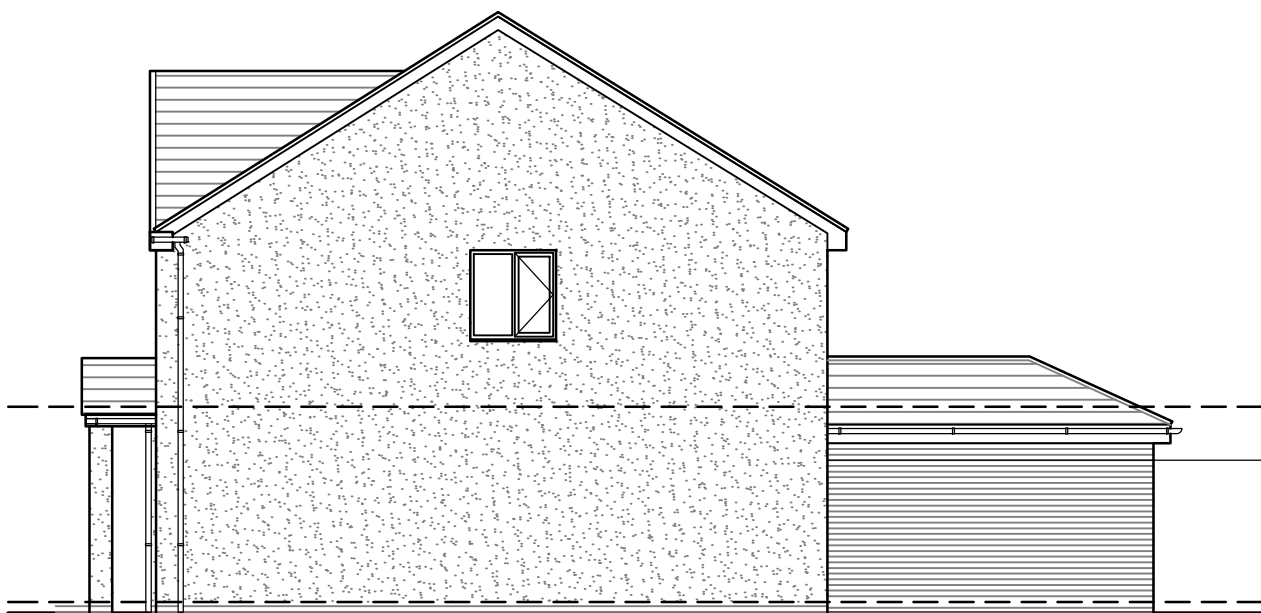

Proposed Side Elevation
Scale: 1:100



Proposed Rear Elevation
Scale: 1:100

REV	Notes	Date	By

CRISP

architecture

Email: studio@crisparchitecture.co.uk

Chartered Institute of
Architectural Technologists
Chartered Practice

Project:		11 Redmere Drive Bury, BL9 9GB	
Drawing Title: Proposed Elevations			

Project No:	2104	File Identifier:	2104_72_08
Drawing No:	72_08	Revision:	
Drawn By:	SMH	Checked By:	SMH
Scale:	1:50 @ A3	Date:	26/04/2021

Purpose of Issue: FEASIBILITY			
Drawing Status: PLANNING			