




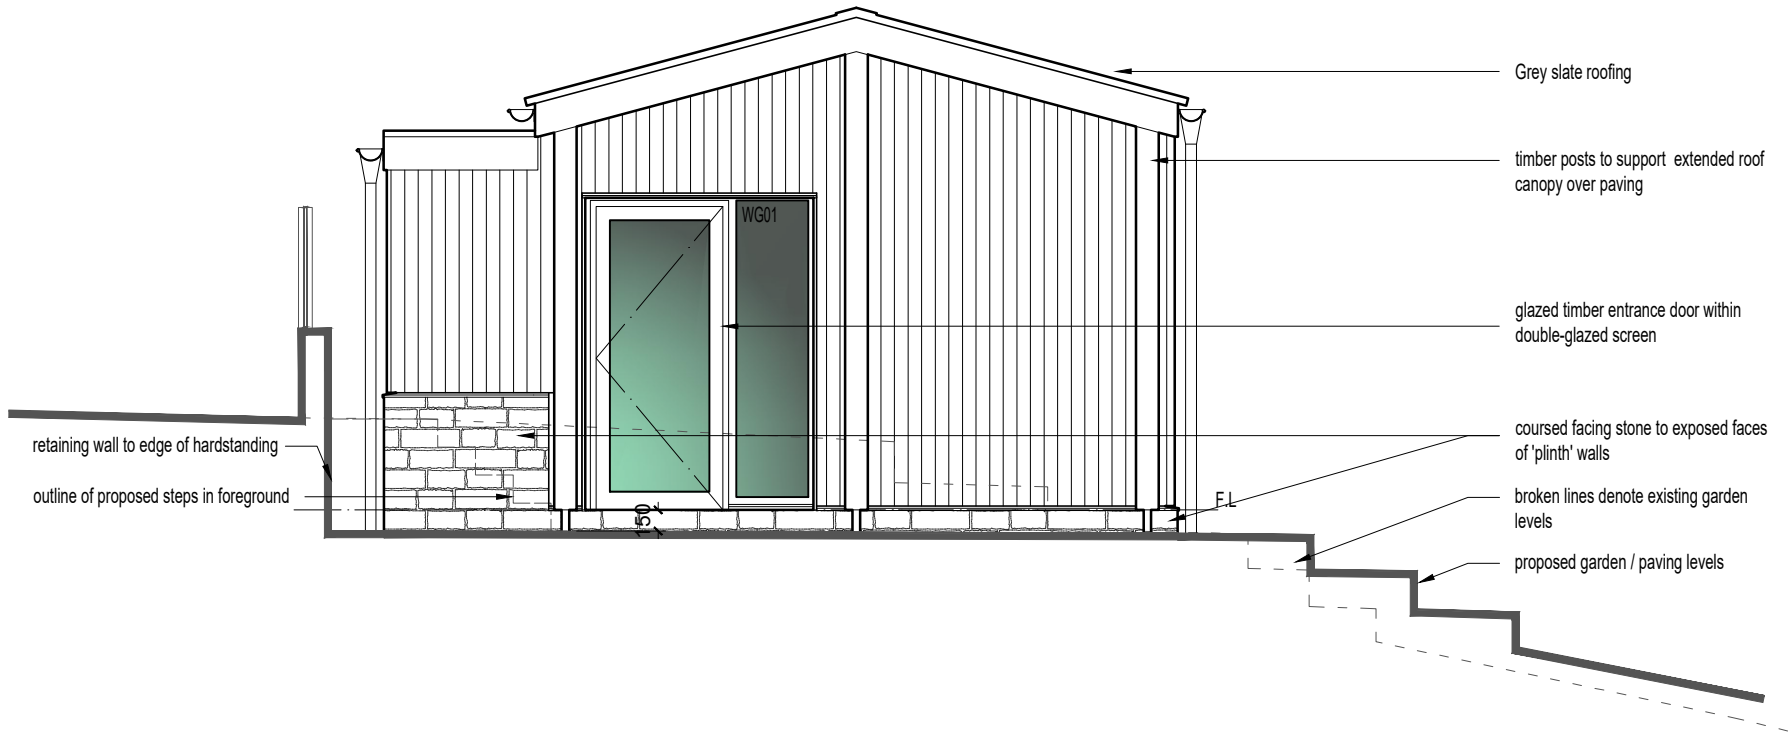


WEST ELEVATION

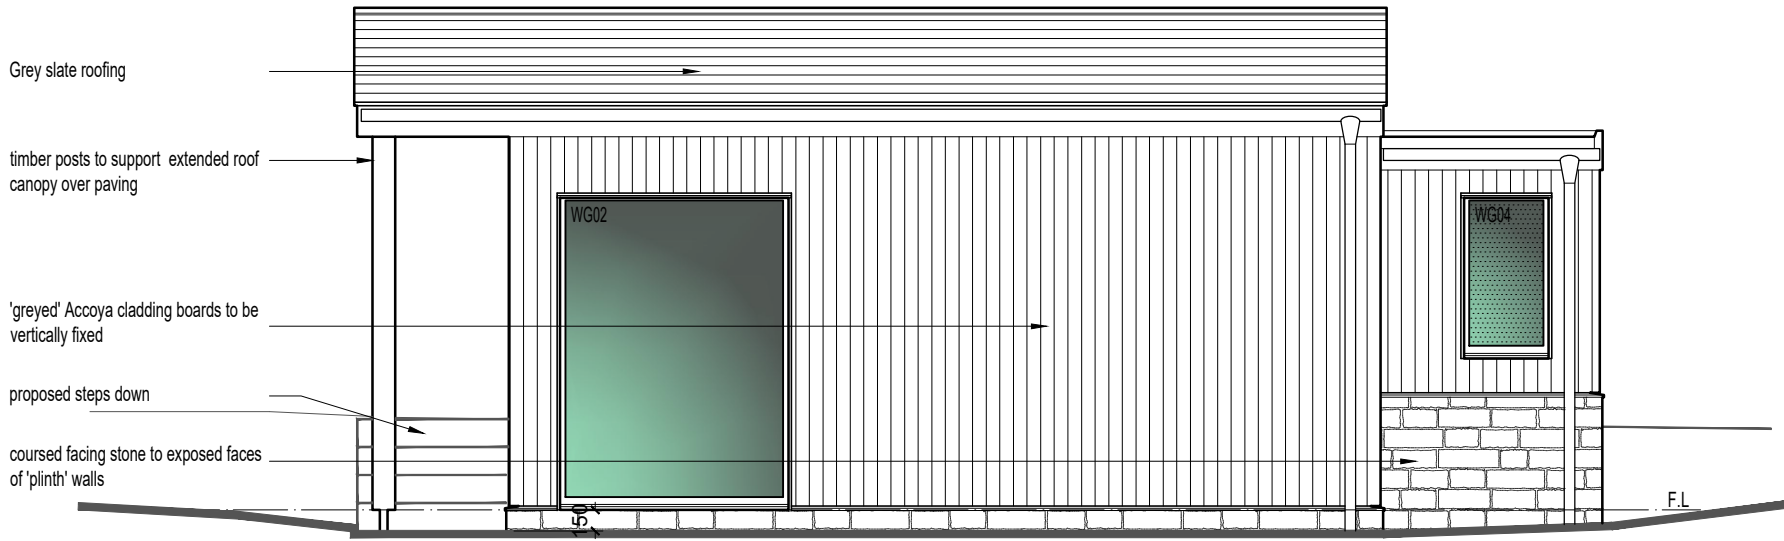

SOUTH ELEVATION

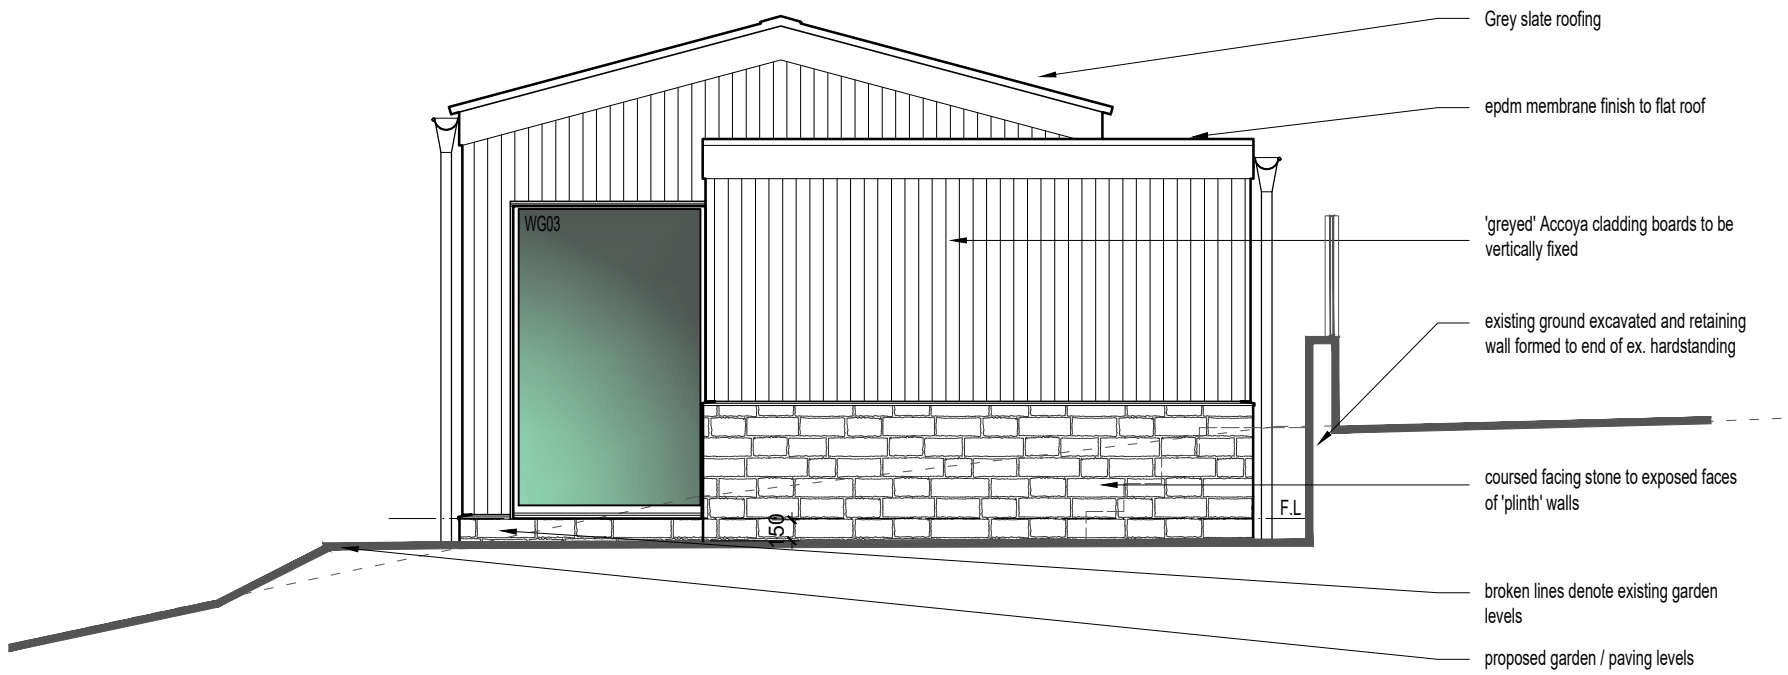

EAST ELEVATION

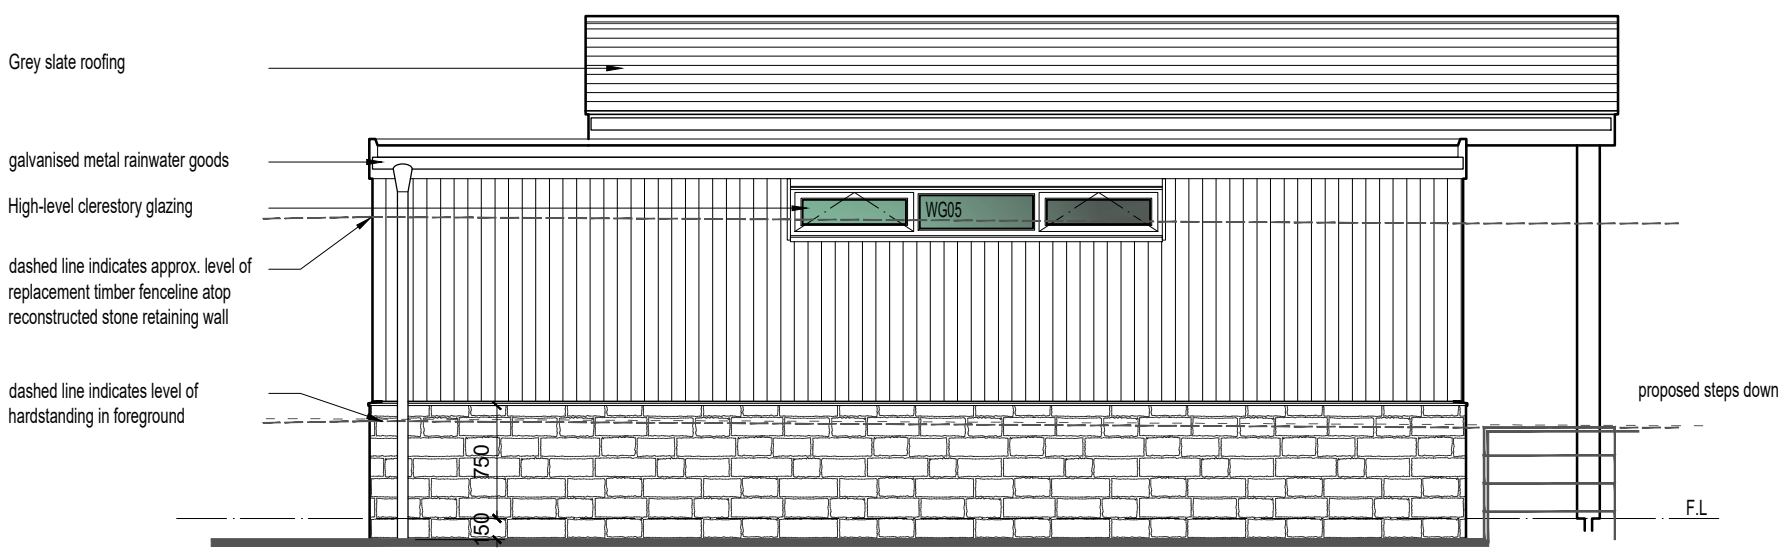

NORTH ELEVATION

NOTES

- This drawing is copyright. No unauthorised copying of drawing without the express permission of the architect.
- Do not scale from prints. Use figure dimensions only.
- Contractors to check all dimensions on site prior to commencement of works.
- All works to be carried out in accordance with current statutory Health and Safety Regulations.
- This drawing is to be read in conjunction with all relevant consultants' and / or specialists' drawings / documents and any discrepancies or variations are to be notified to the architect before affected work commences.

REV.	AMENDMENTS	DATE
A	Annexe building levels reduced by 500mm. External retaining walls formed, steps revised and rear stone plinth walls raised by 750mm	28.04.25
B	Annexe re-orientated and elevations revised	02.06.25
C	Retaining wall revised & fence added	25.07.25
D	Annexe reverted to rev.A version & extended by 300mm. High level window WG05 added	10.10.25
E	Cladding revised to 'greyed' Accoya. Pitched roof revised to slate	03.12.25

Project	GARDEN ANNEXE: SHAUNINGS COTTAGE, HAWKSHAW, BURY
Drawing	PROPOSED ELEVATIONS
Client	MR & MRS P TAYLOR
Dwn. By	CPS
Scale	1:50
Drg. No.	23.644.24 E
Drg. Size	A2
Date	MAR 2025

JOHN HOLT ARCHITECTS LTD.

Scale 1:50 @ A1
0 1 2 2.5m

3 MANCHESTER ROAD BURY LANCASHIRE BL9 0DR
TELEPHONE 0161 764 8314 E-MAIL mail@holtarchitects.co.uk

DO NOT SCALE DRAWING