




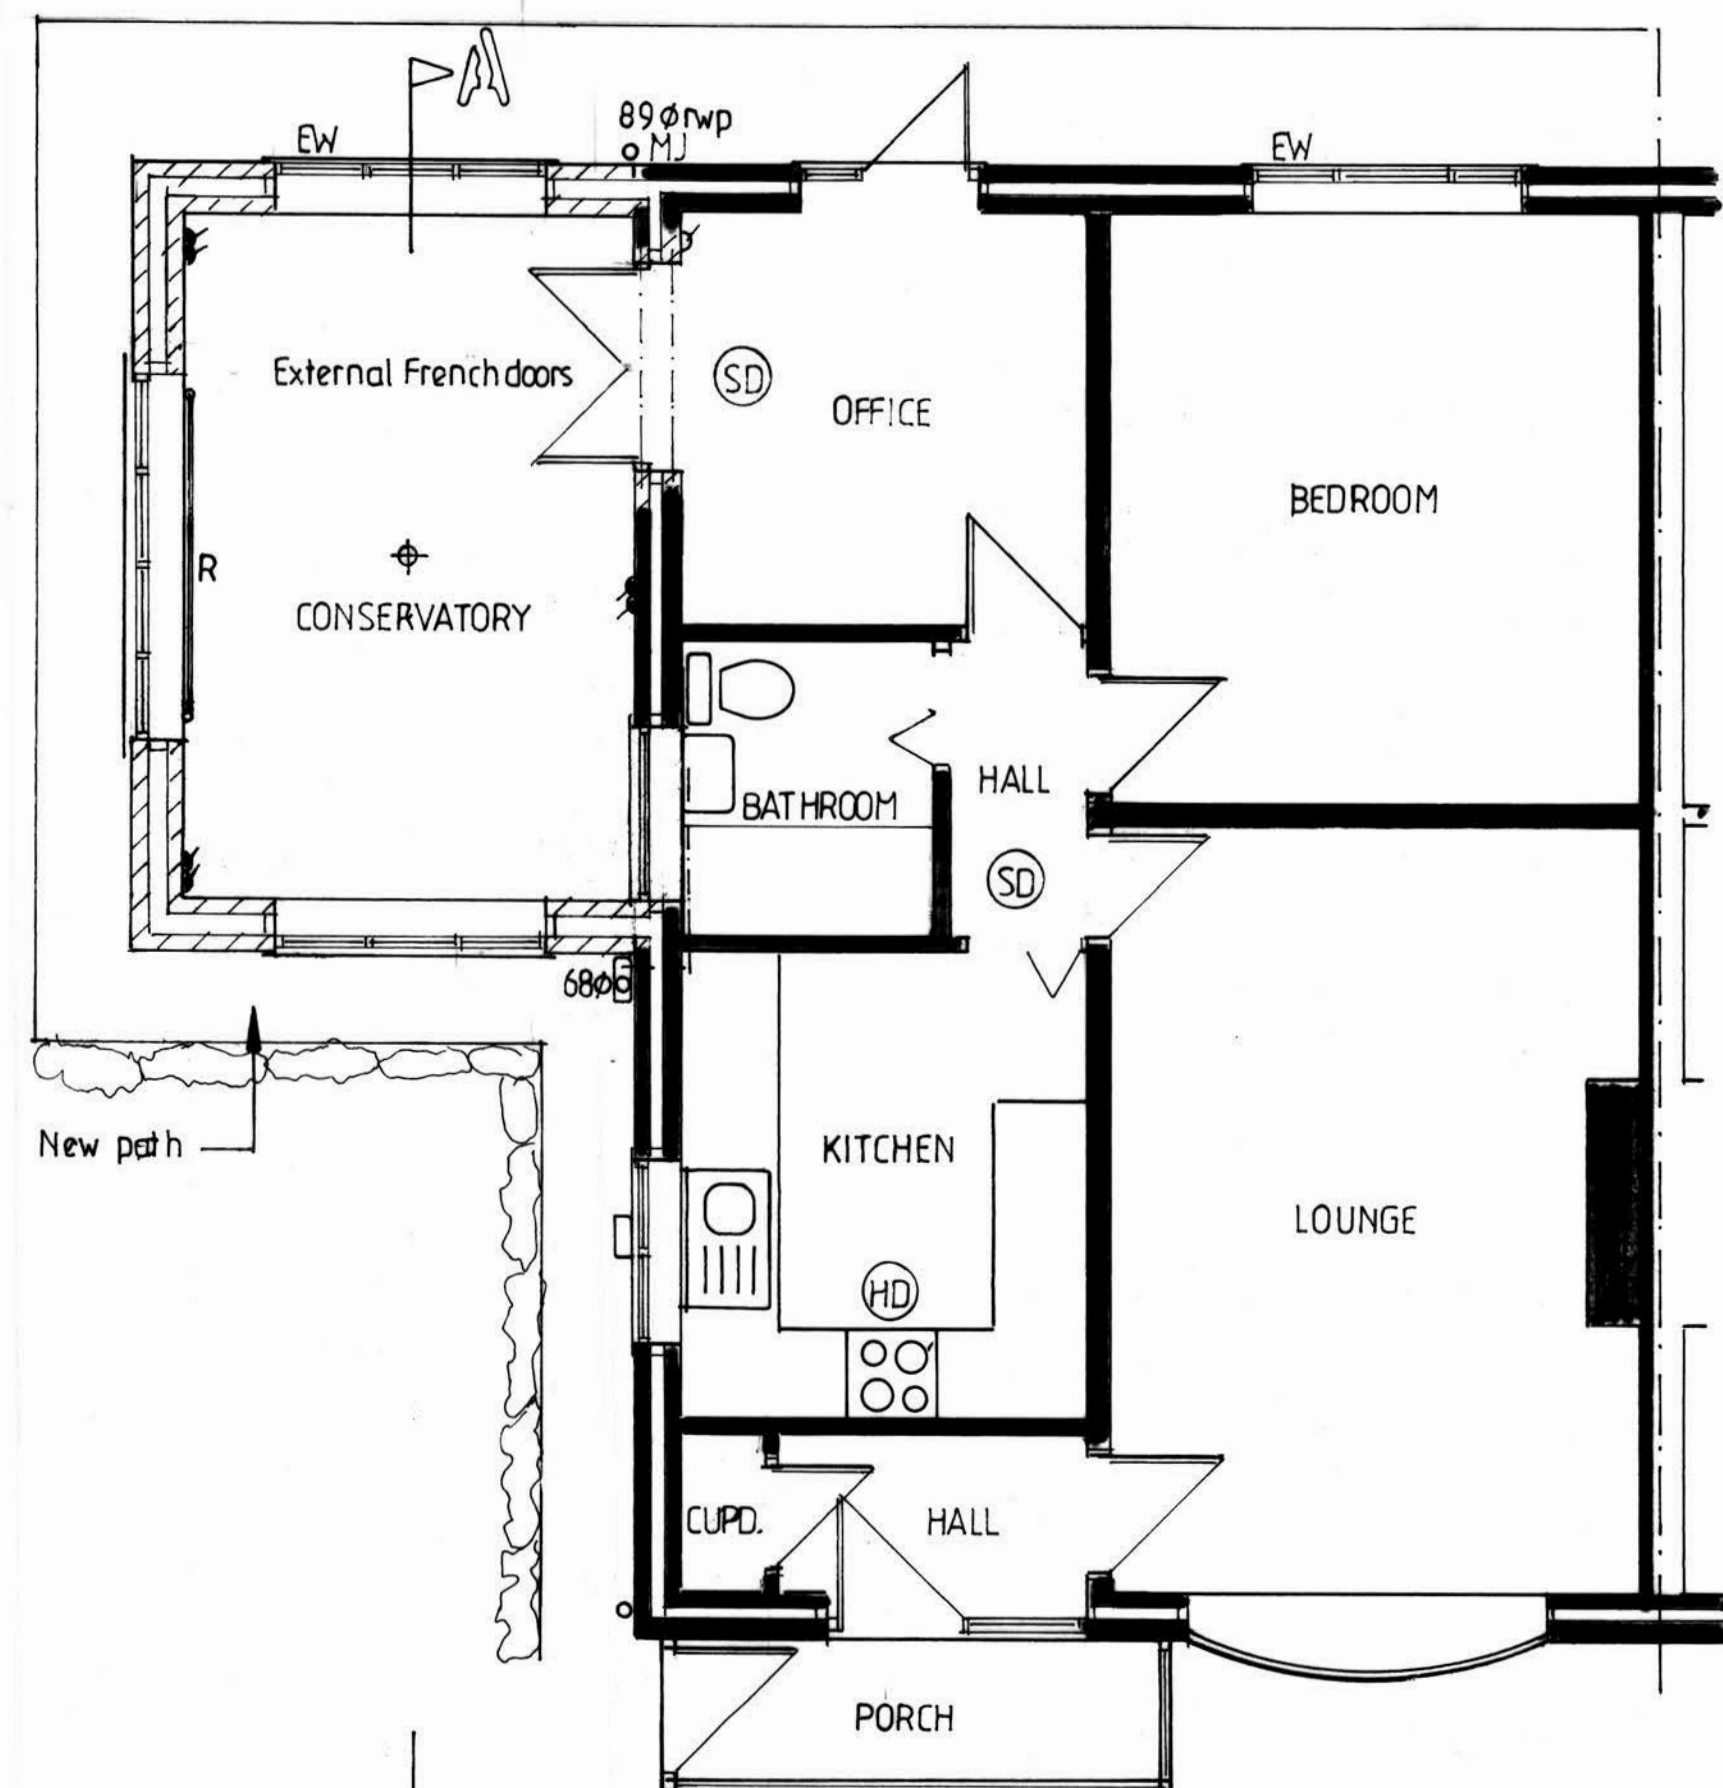

GROUND FLOOR PLAN

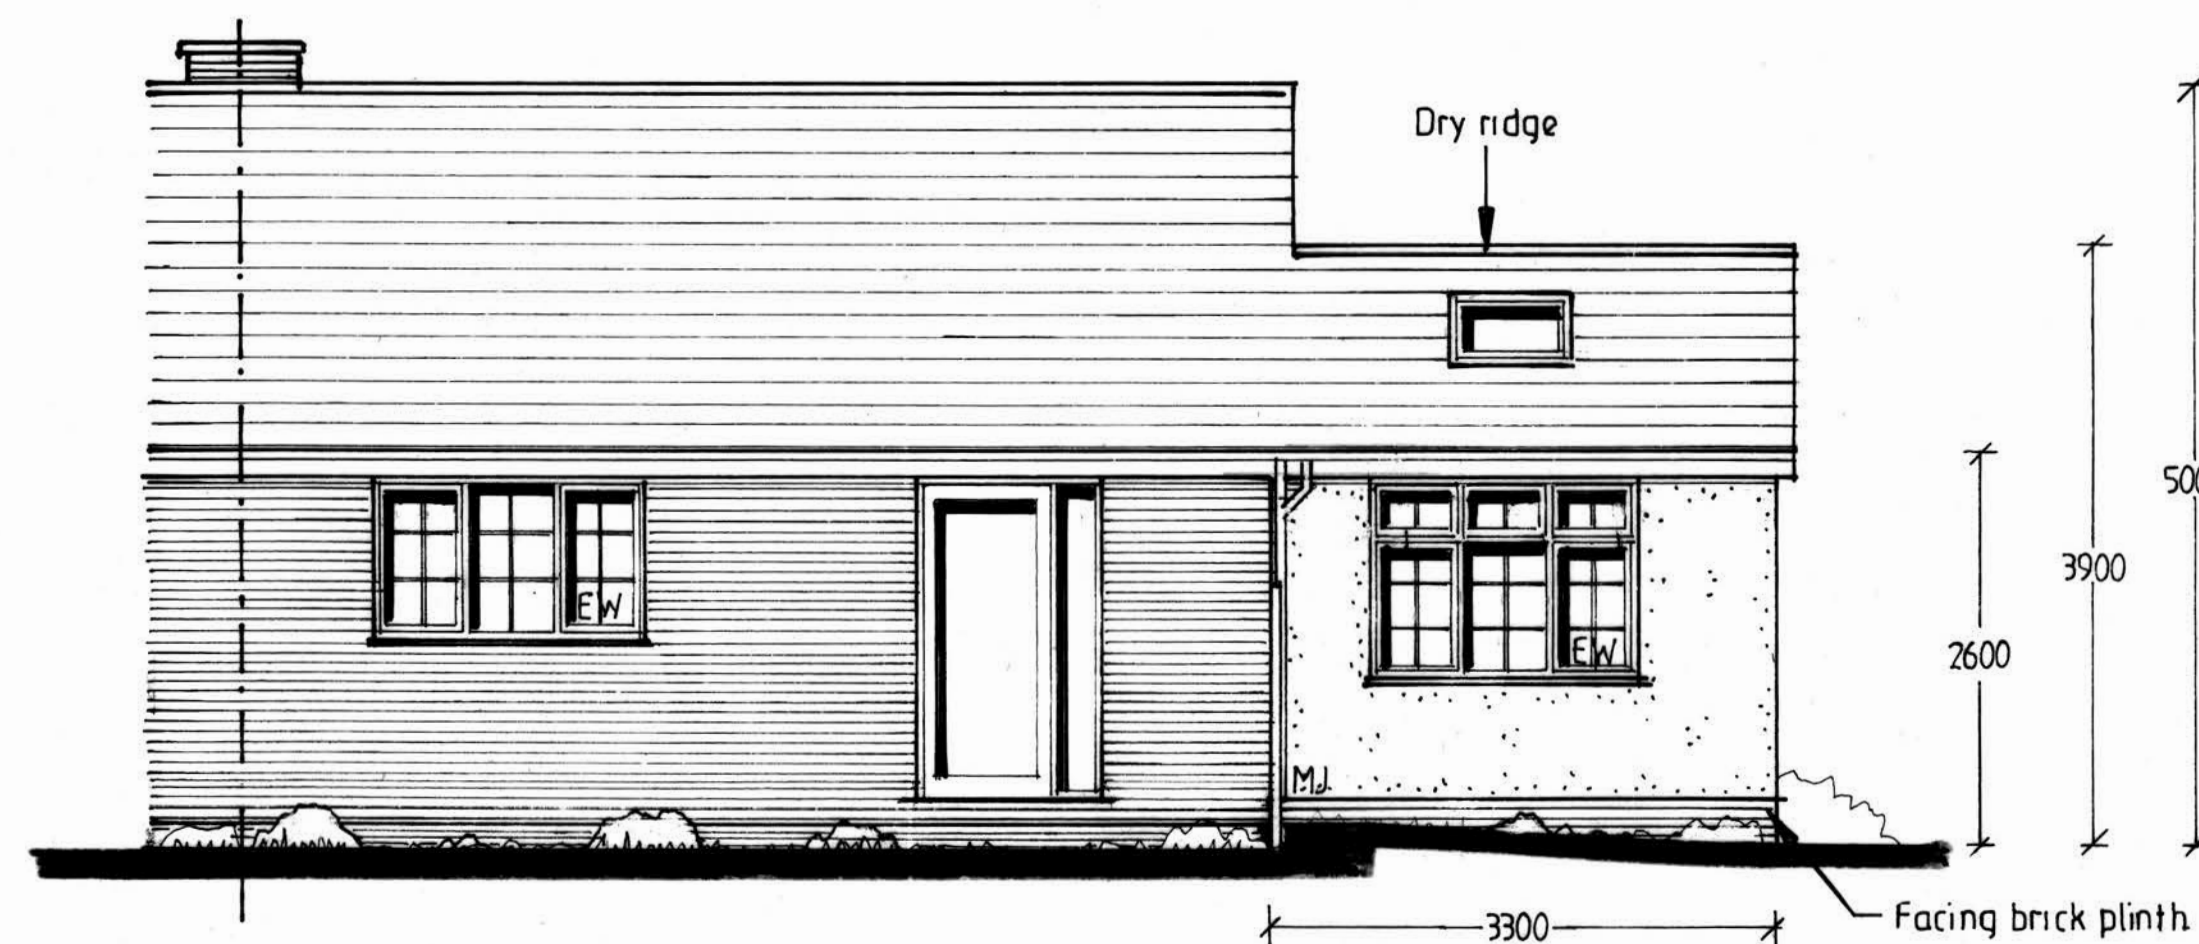


REAR ELEVATION

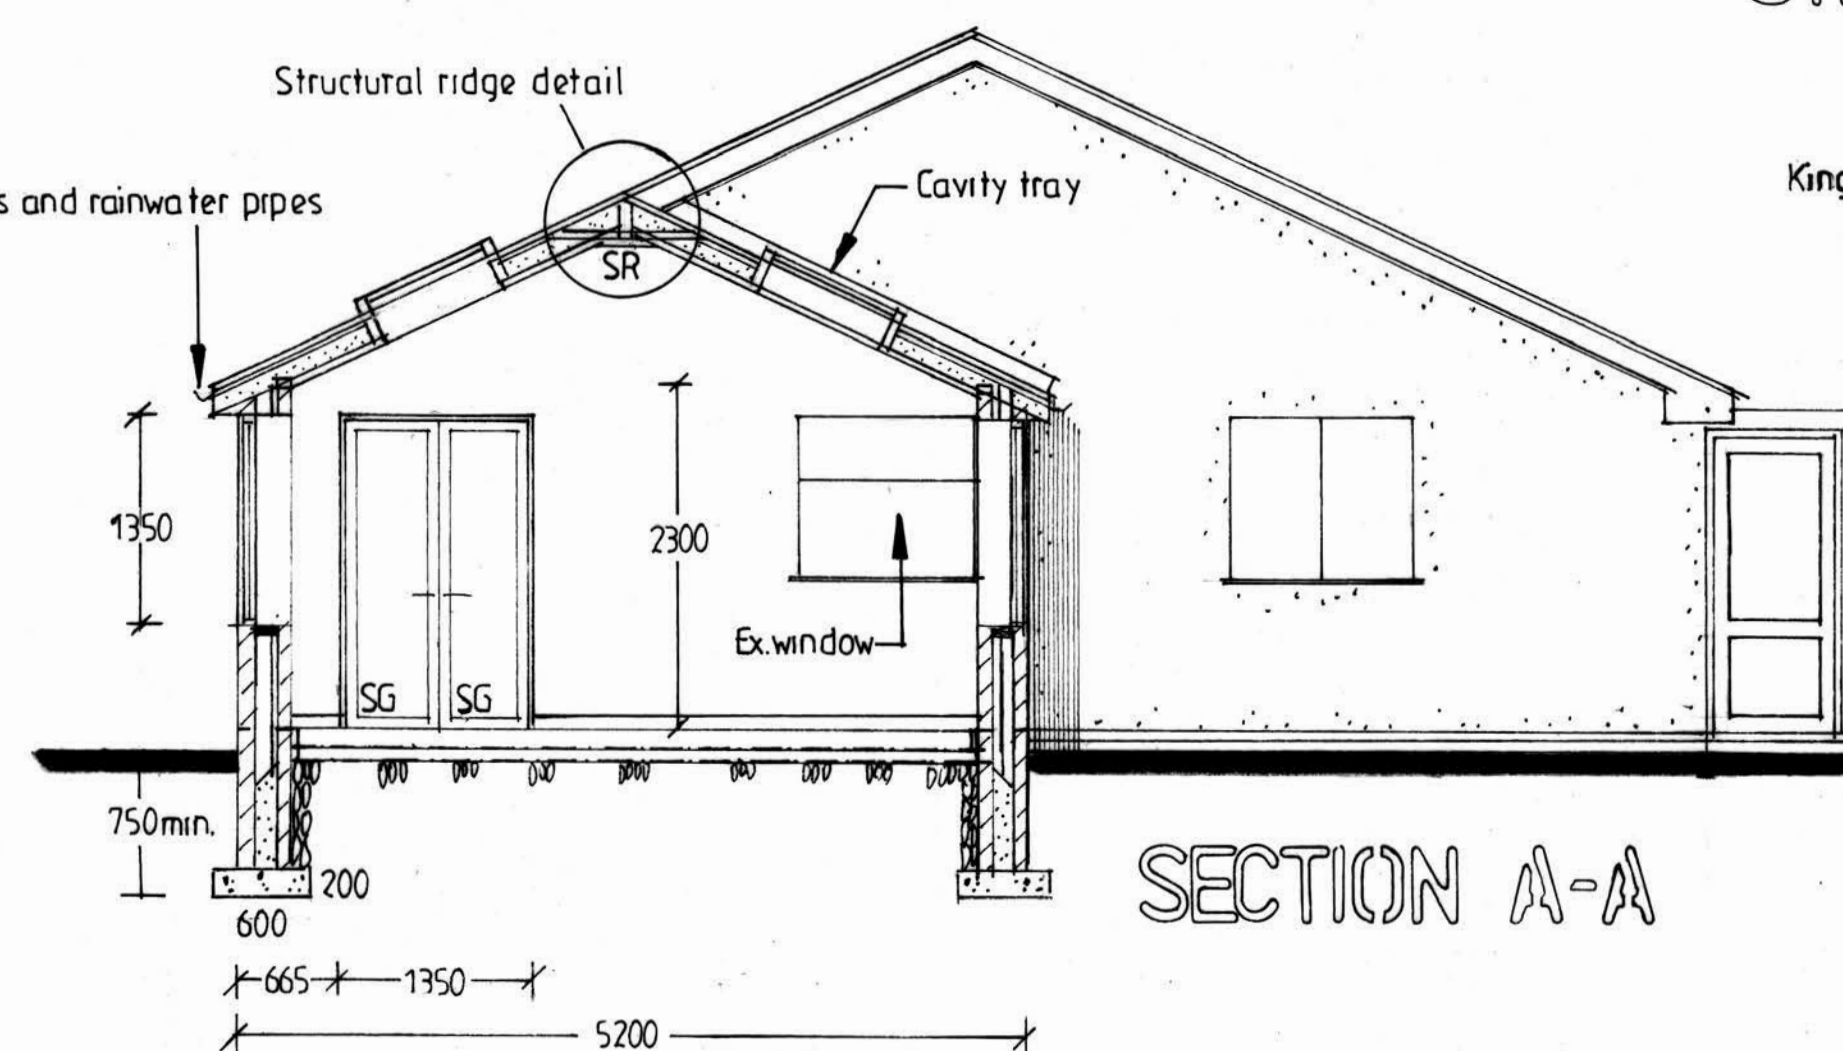


SECTION A-A

STRUCTURAL RIDGE DETAIL

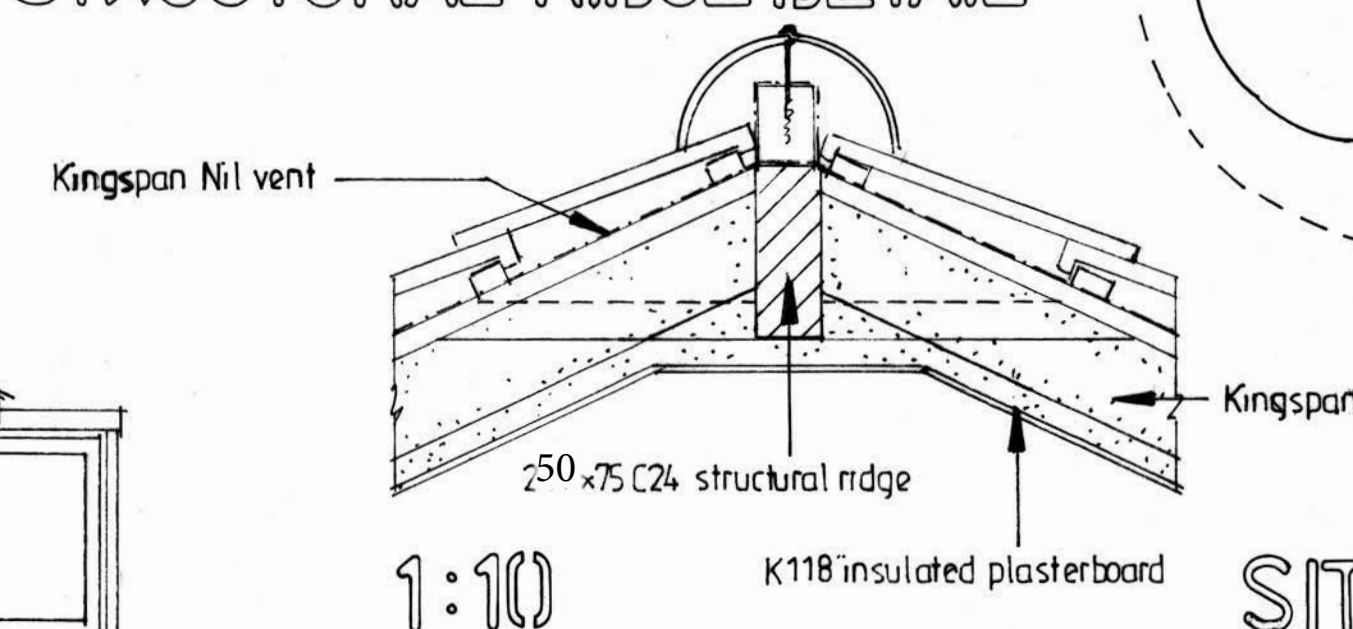

1:10

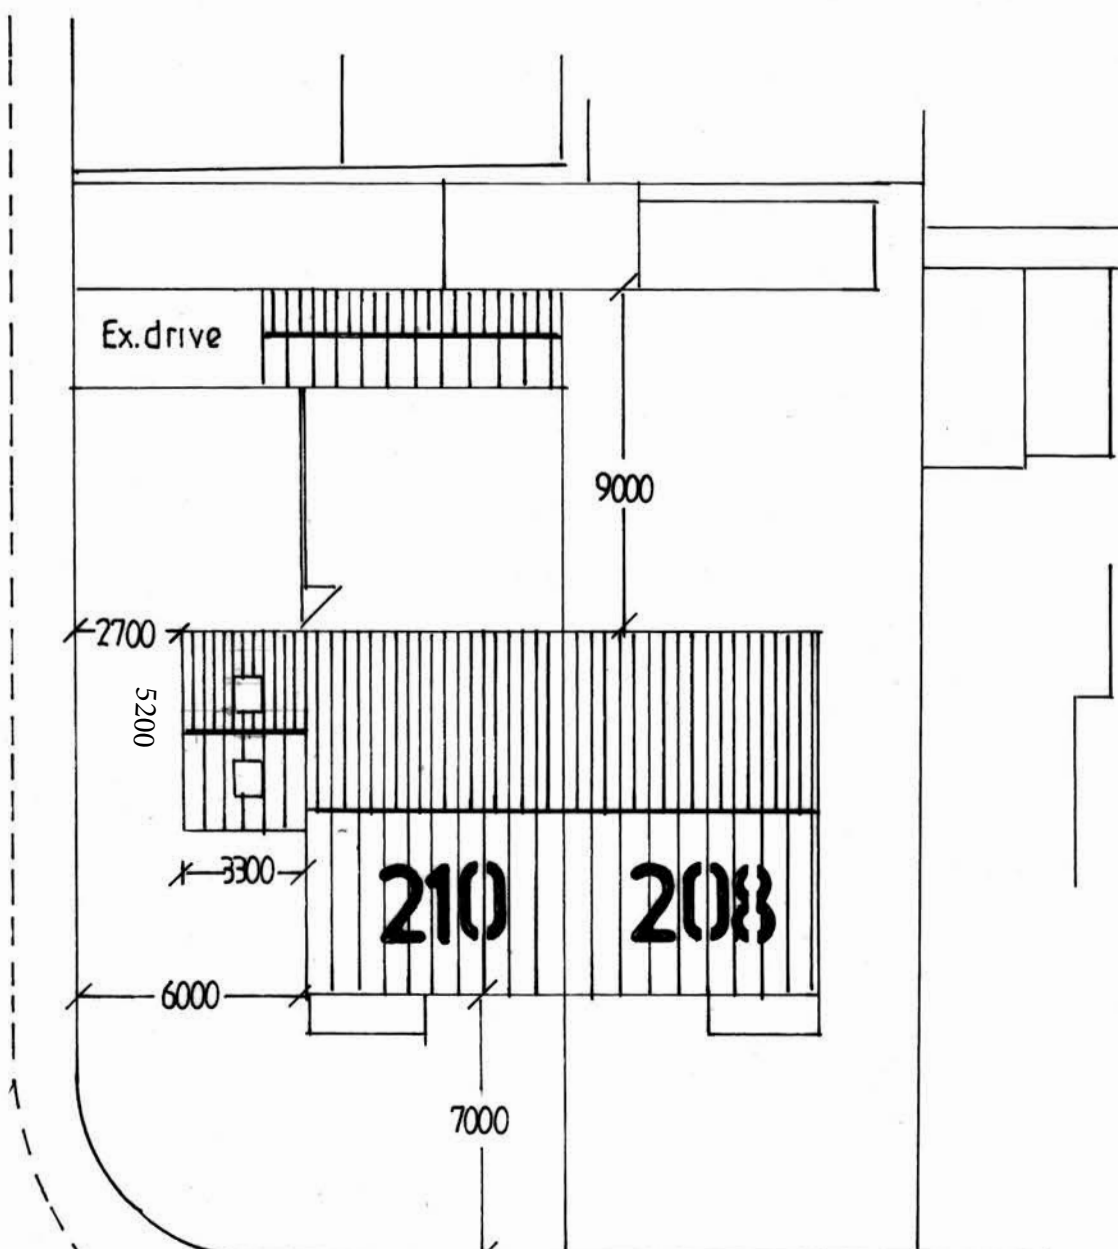


Turks Road


SITE PLAN 1:200




PROPOSED FLOOR PLAN, ELEVATIONS & SECTION 1:50

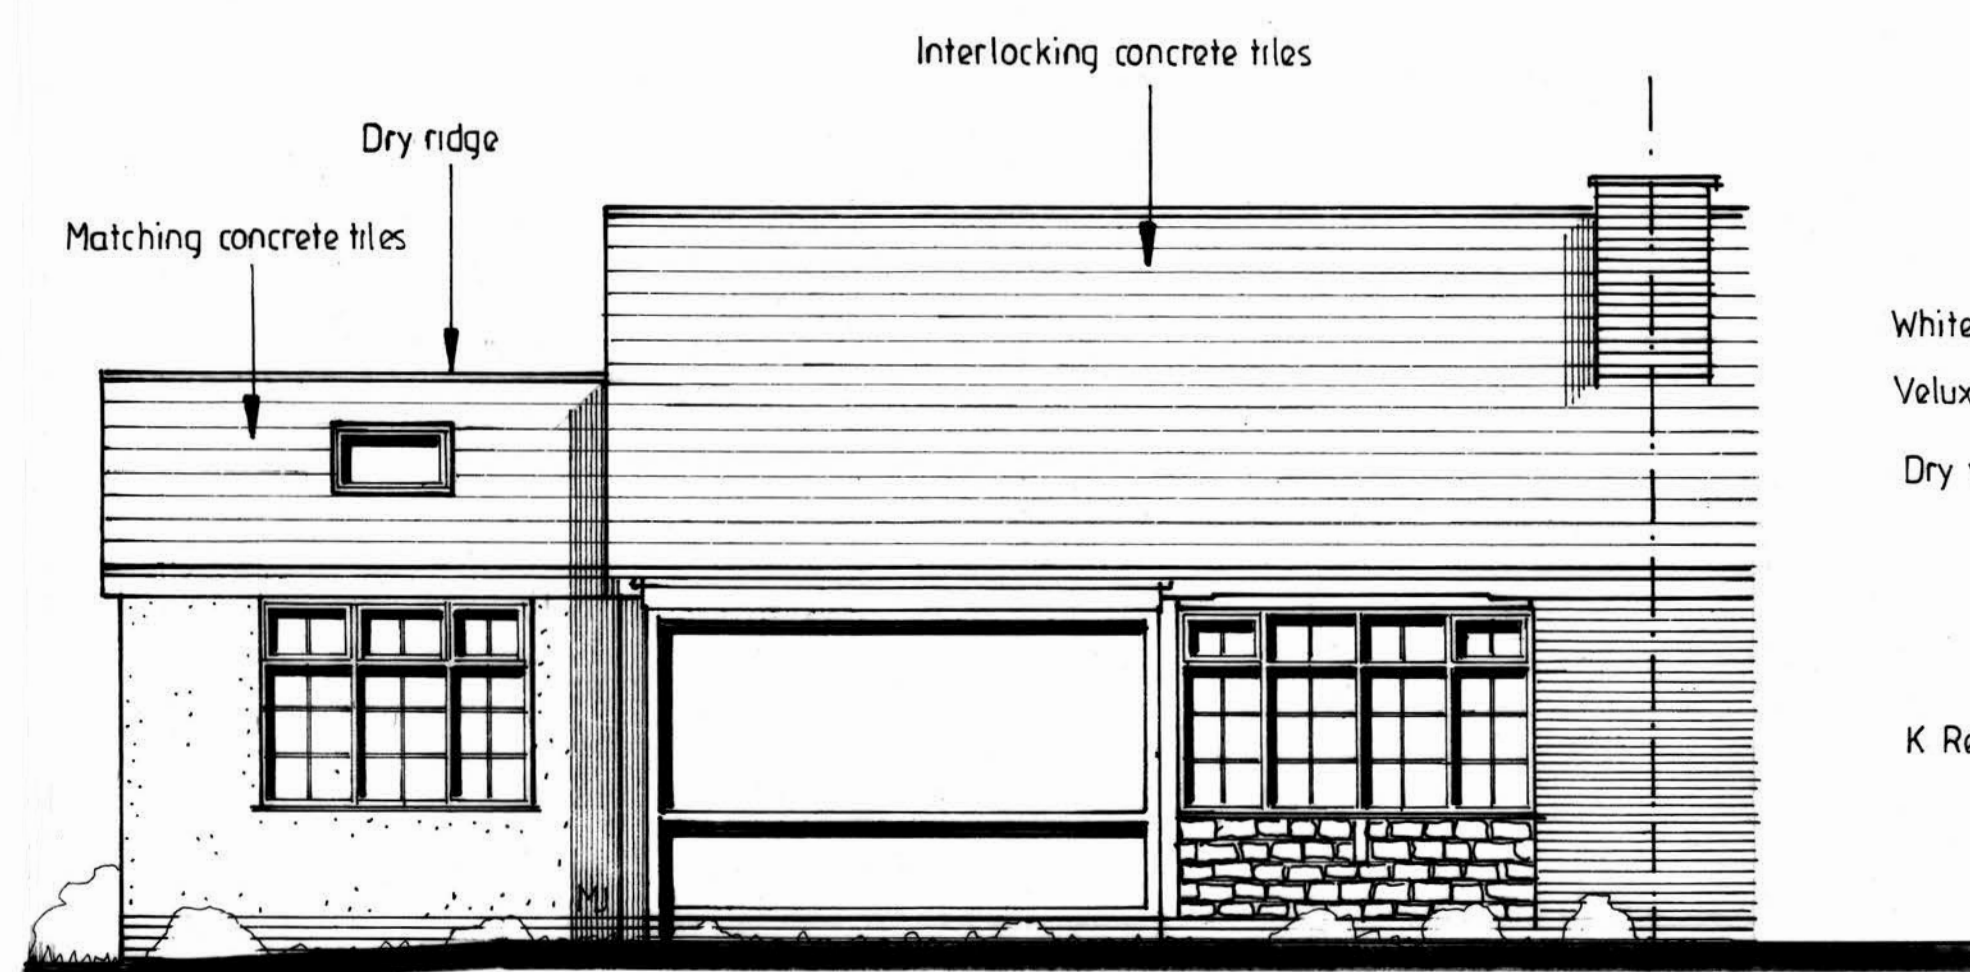

FRONT ELEVATION

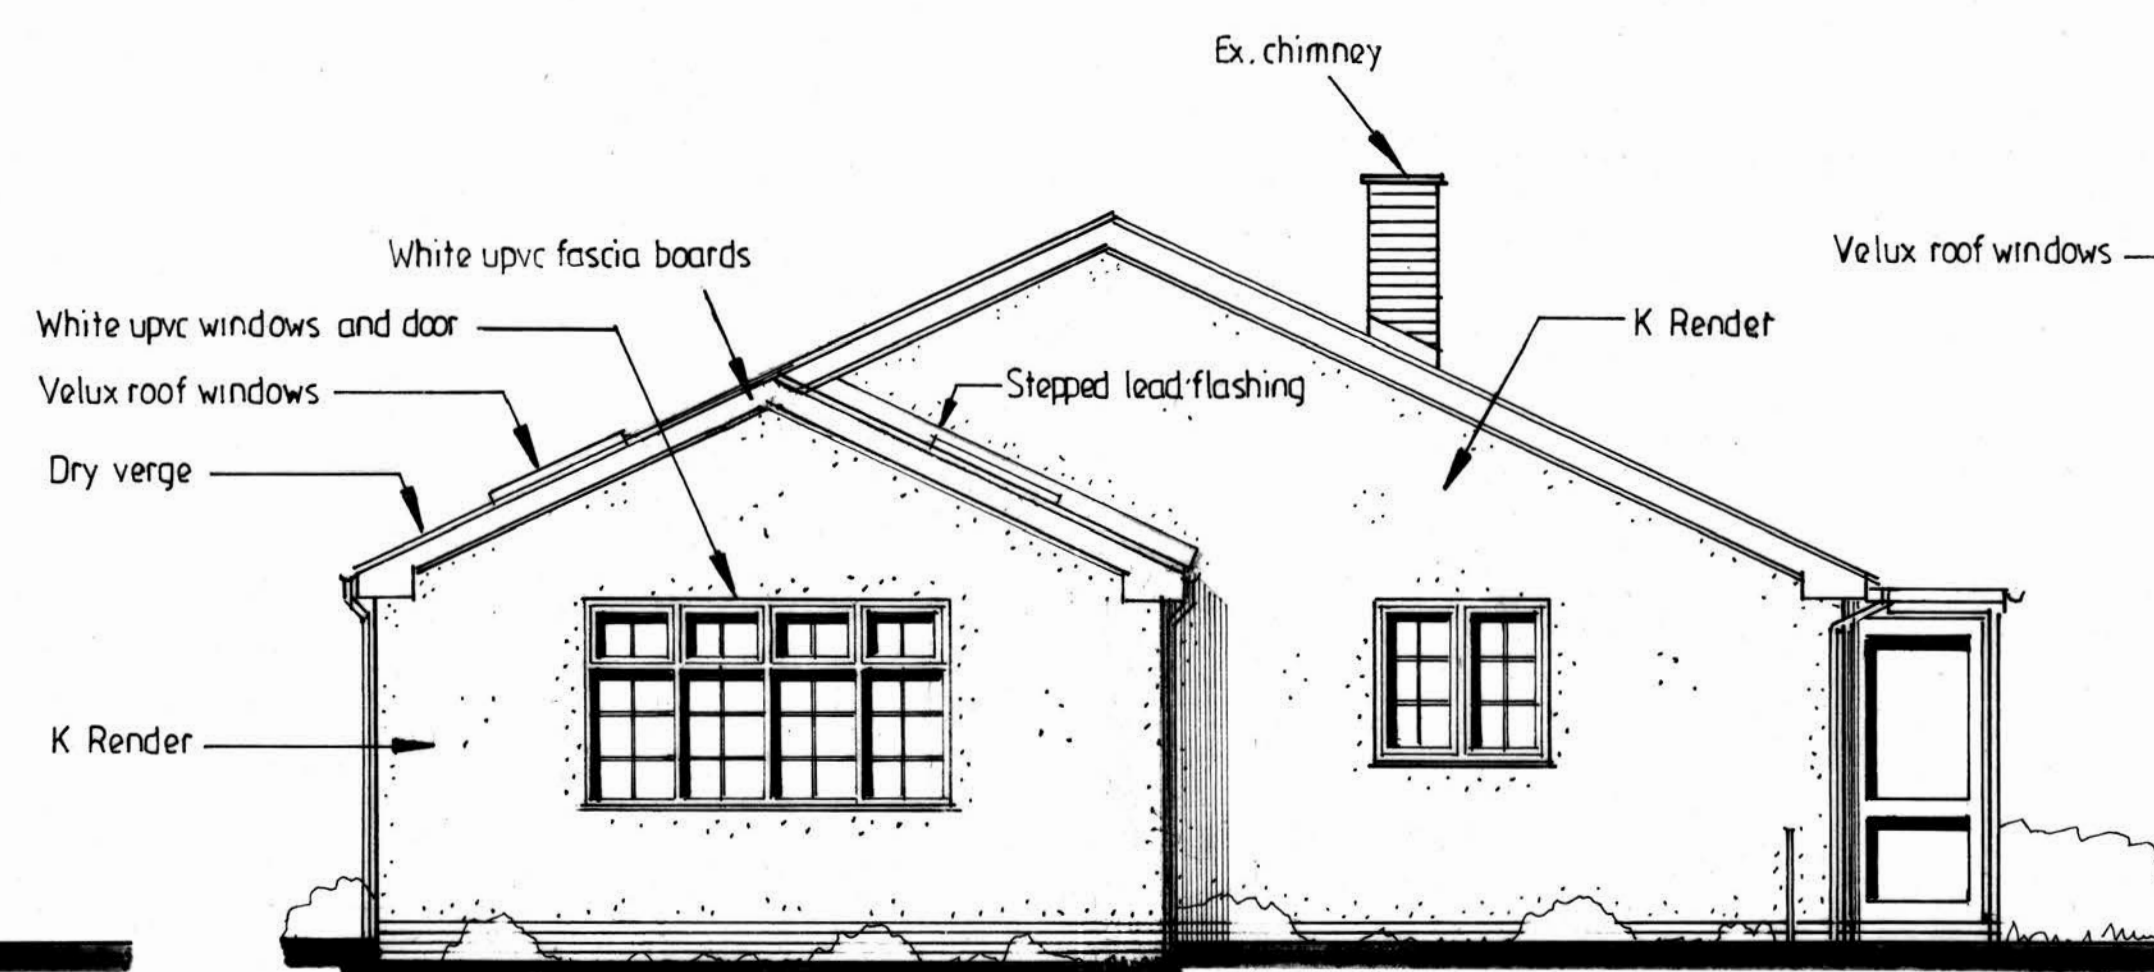

SIDE ELEVATION

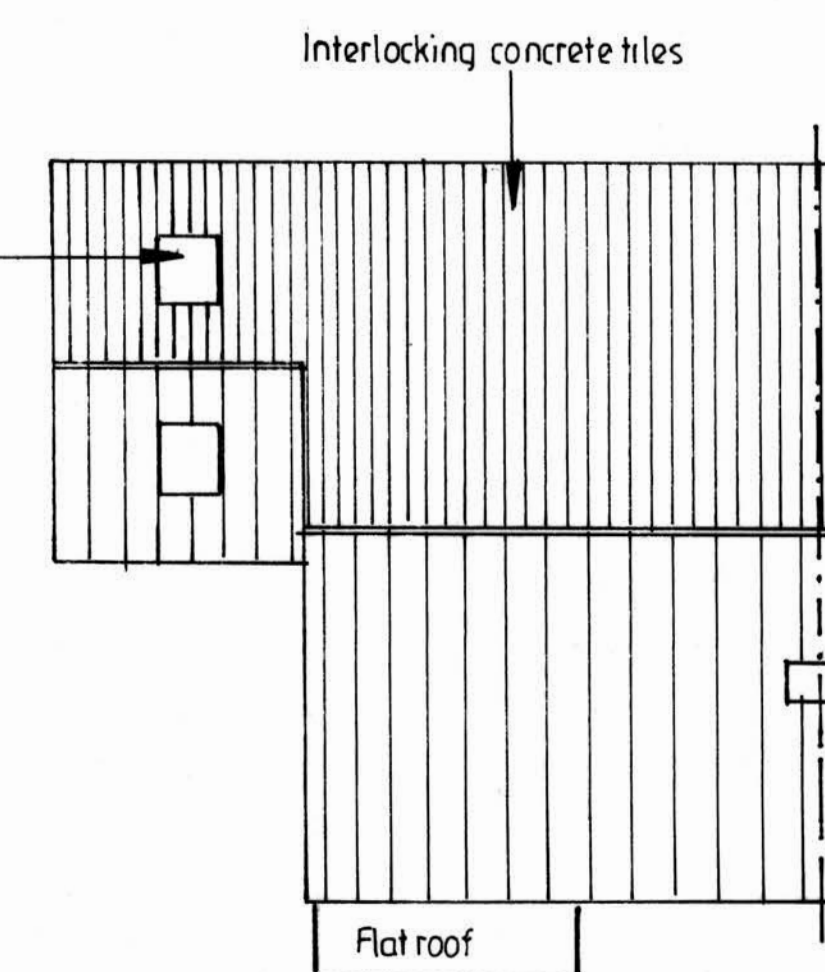

ROOF PLAN 1:100

PROPOSED SINGLE STOREY EXTENSION TO SIDE

FOR JANET LEACH
AT 210 TURKS ROAD
RADCLIFFE
M26 3NW

ADRIAN HUGHES
ARCHITECTURAL SERVICES

SCALE 1:50 1:100
DATE DEC. 2023

DRAWING NO.
2/34/2023