


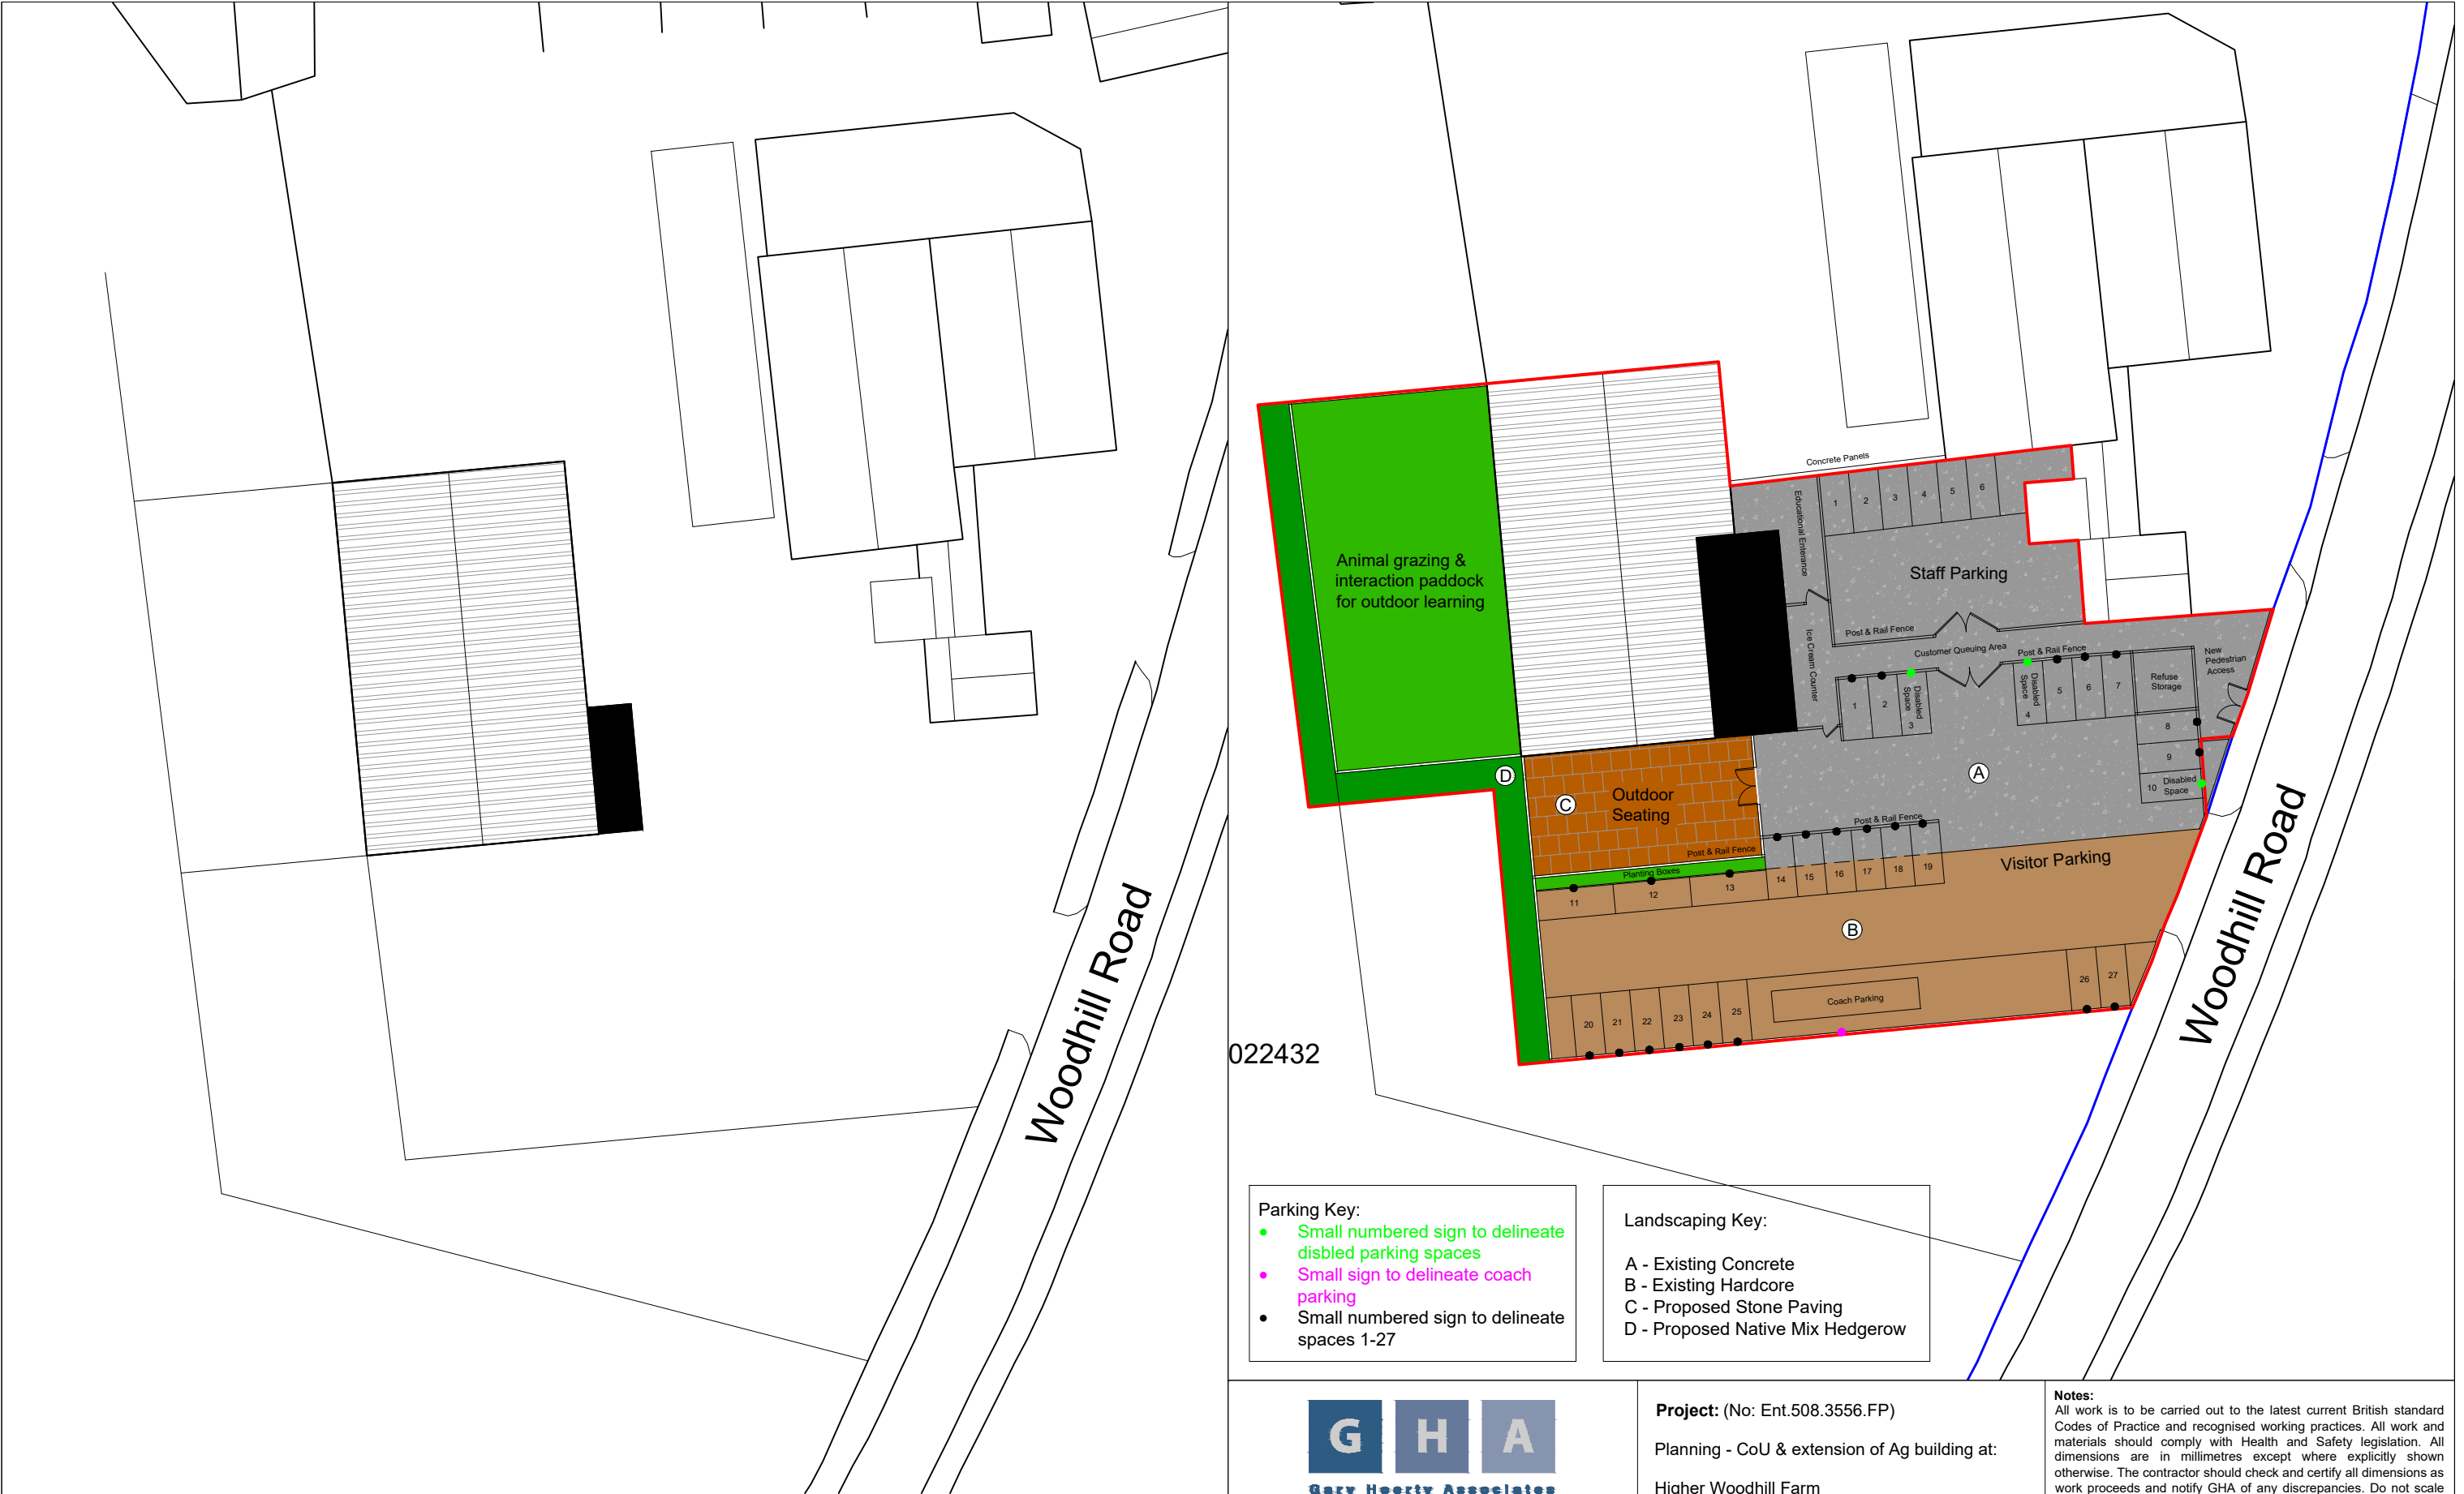

Woodhill Road

Woodhill Road

022432

Parking Key:

- Small numbered sign to delineate disabled parking spaces
- Small sign to delineate coach parking
- Small numbered sign to delineate spaces 1-27

Landscaping Key:

- A - Existing Concrete
- B - Existing Hardcore
- C - Proposed Stone Paving
- D - Proposed Native Mix Hedgerow



Gary Hoerty Associates
Gary Hoerty Associates Chartered Surveyors
Suite 9 - Grindleton Business Centre
The Spinney
Grindleton
Clitheroe
Lancashire BB7 4DH

T: 01200 449700
Email: info@ghaonline.co.uk

Project: (No: Ent.508.3556.FP)

Planning - CoU & extension of Ag building at:

Higher Woodhill Farm
Woodhill Road
Bury
BL8 1BS

Drawing No: Ent.508.3556.02B

Title: Proposed & Existing Site Plan

Notes:
All work is to be carried out to the latest current British standard Codes of Practice and recognised working practices. All work and materials should comply with Health and Safety legislation. All dimensions are in millimetres except where explicitly shown otherwise. The contractor should check and certify all dimensions as work proceeds and notify GHA of any discrepancies. Do not scale off the drawings, if in doubt ask.

Client: Mr J Entwistle

Drawn: DP

Date: 21.10.2024

Scale: 1:500
@ A3

Amendments: