


NEW STAIRCASE. 14 RISERS. MAX RISE 200. MIN GOING 250.
 62° MAX PITCH. 2M CLEAR HEADROOM. HANDRAIL 900
 ABOVE PITCH. 1100 HIGH BALUSTRADE. 100 MAX GAP
 BETWEEN VERTICAL RAILS

* 1/2 HOUR FIRE DOORS AS INDICATED
 (S/D) SMOKE DETECTORS/ALARMS INTERLINKED.
 WIRED TO MAINS WITH SEPARATE FUSE &
 BATTERY BACK UP

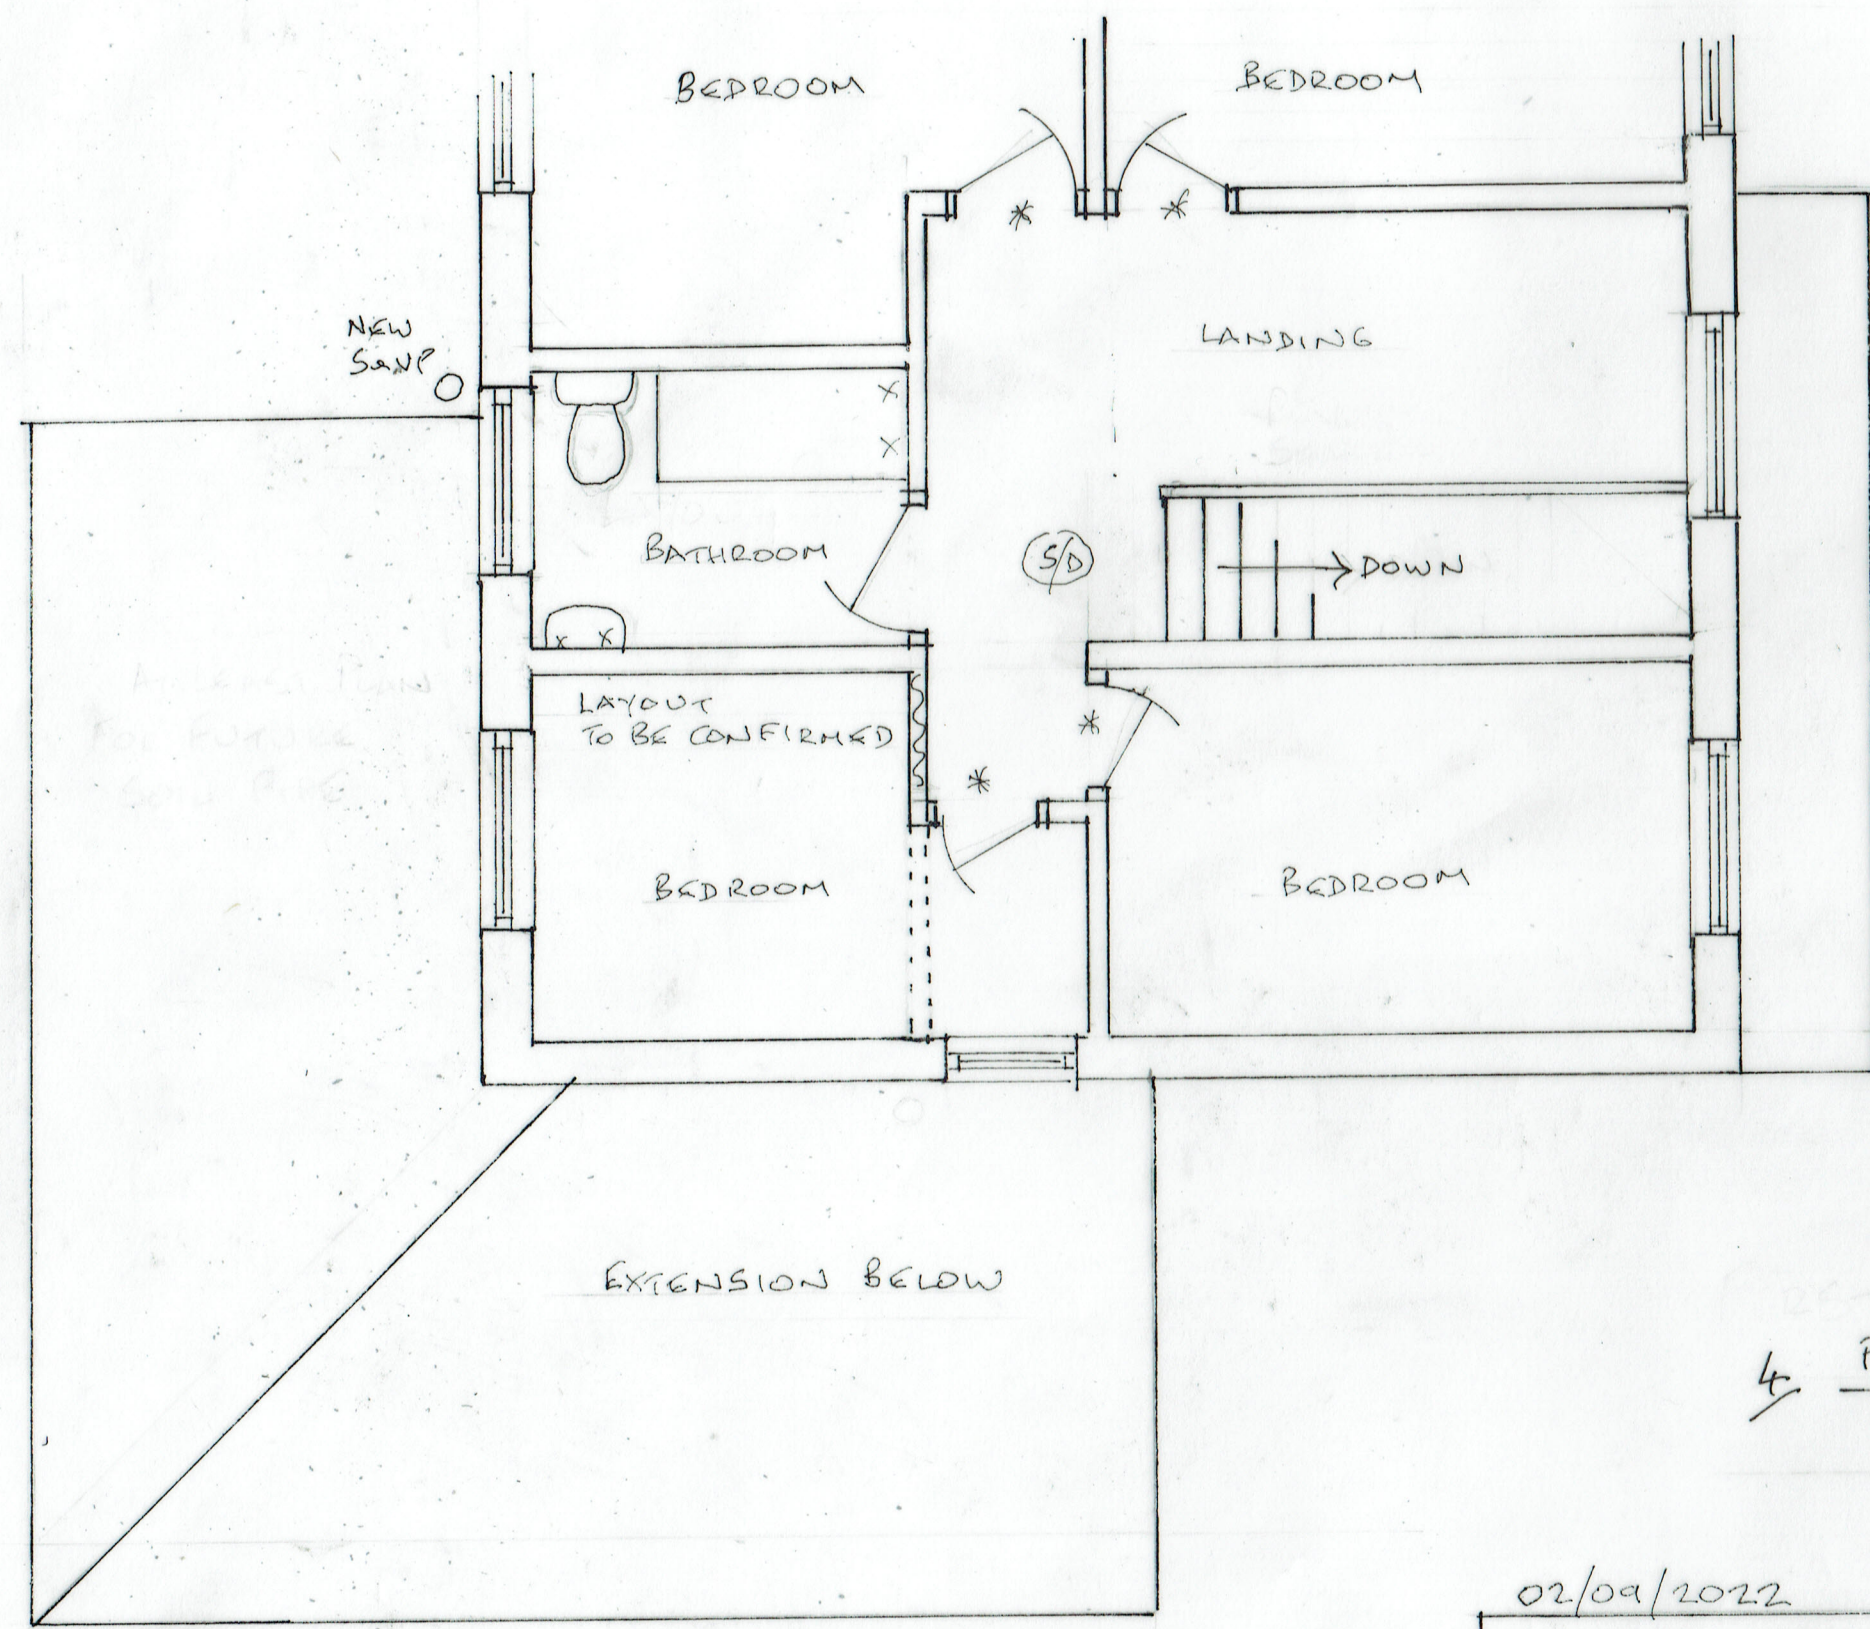

4/ PROPOSED FIRST FLOOR PLAN

02/09/2022

22/10/2024

SINGLE STOREY SIDE/REAR EXTENSION
 30 CARTMEL CLOSE, UNSWORTH BL9 9SA

0 ————— 5
 METRES
 SCALE 1:500 A3