




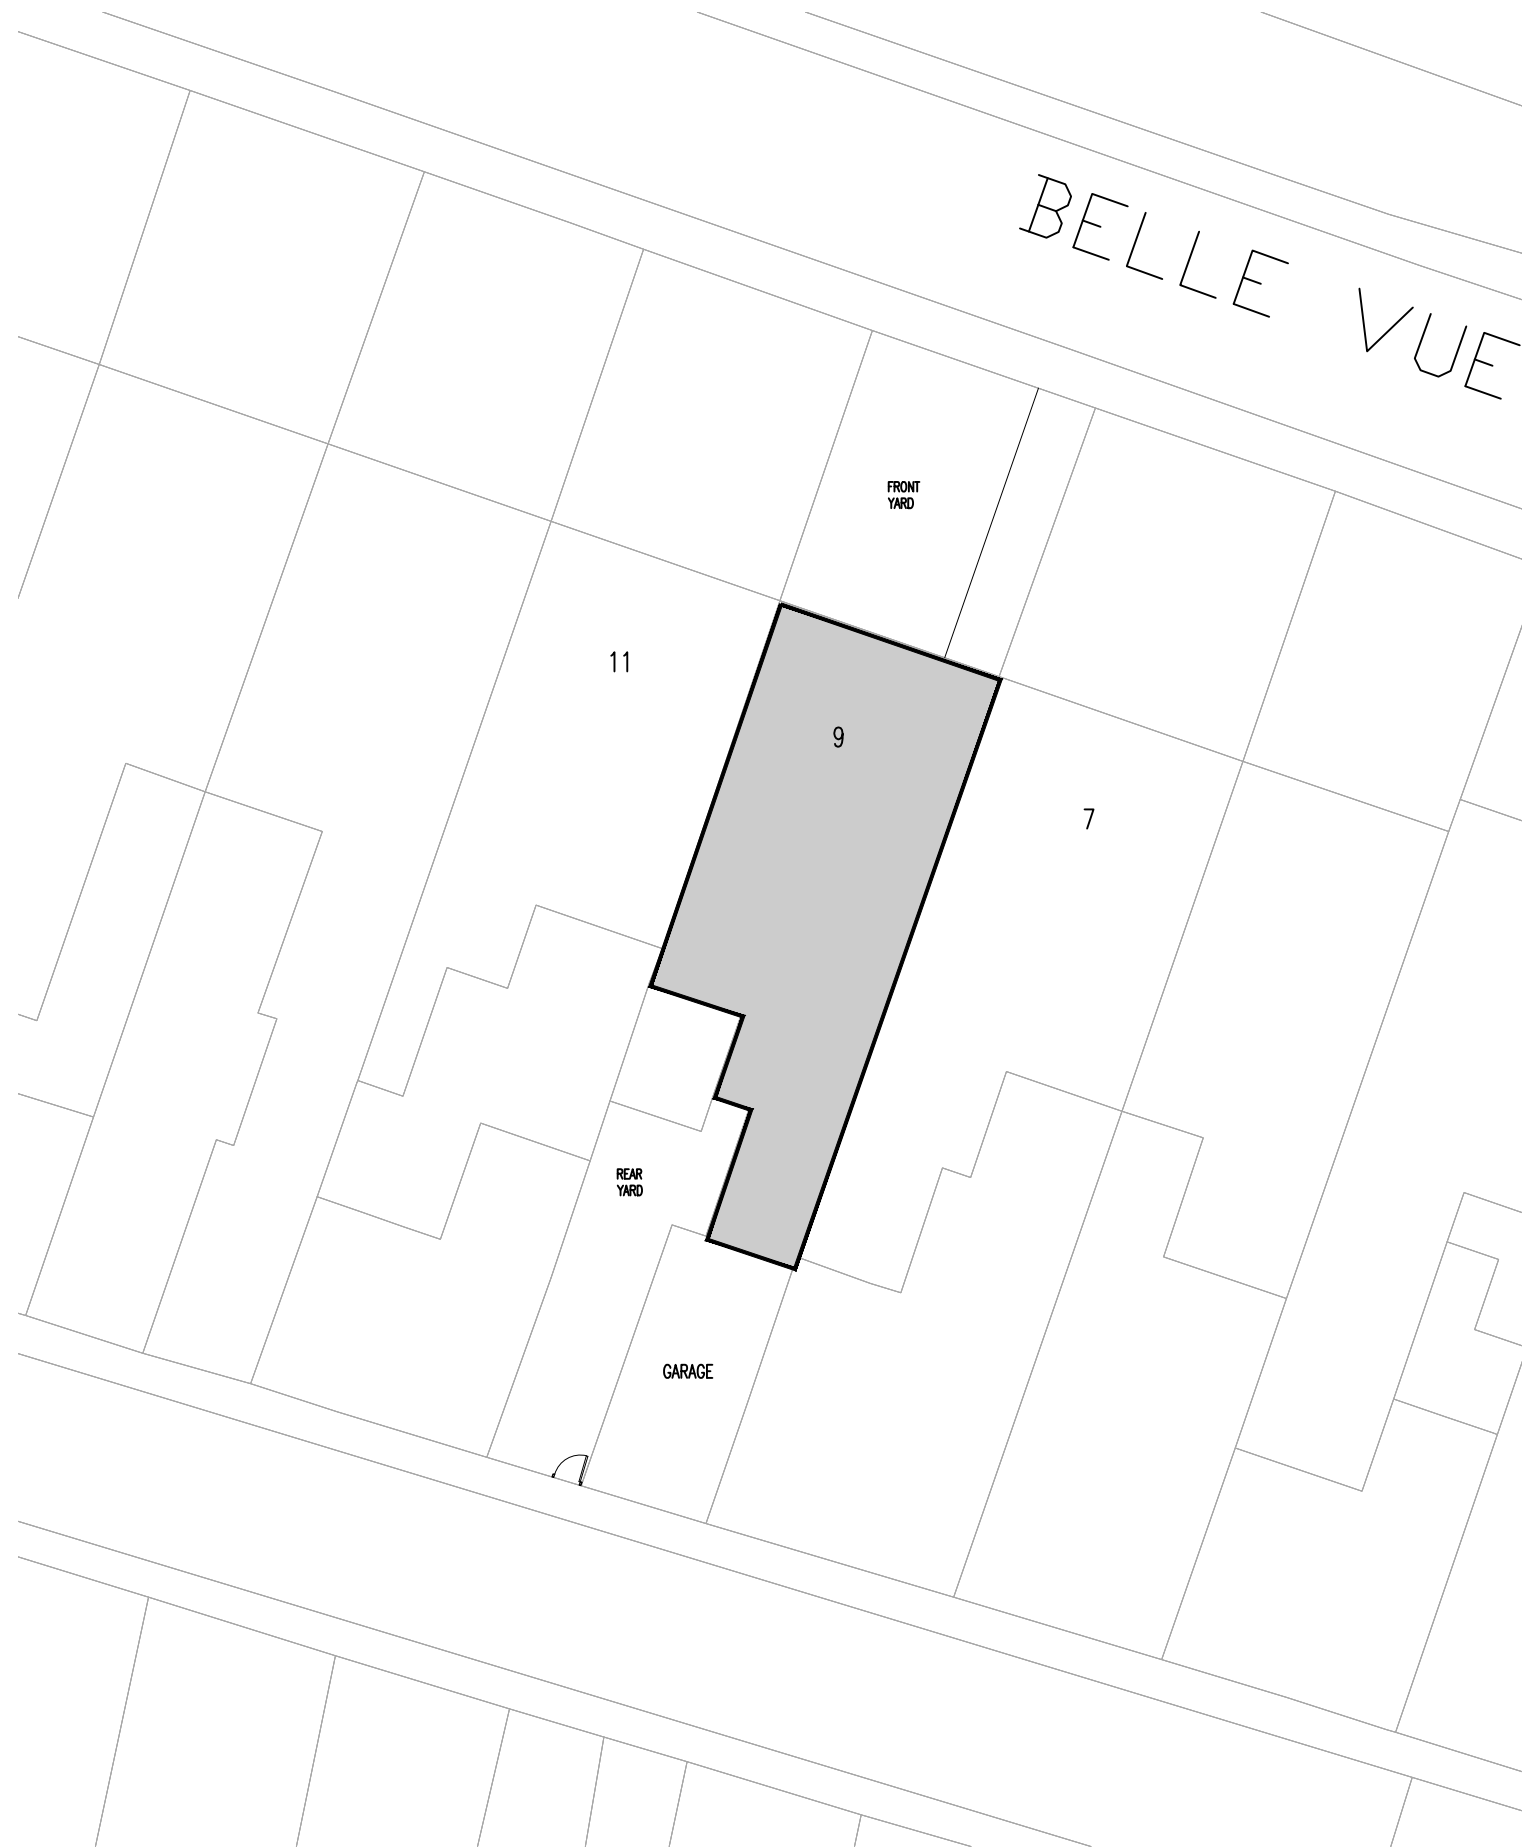

EXISTING SITE PLAN  
1:200@A3

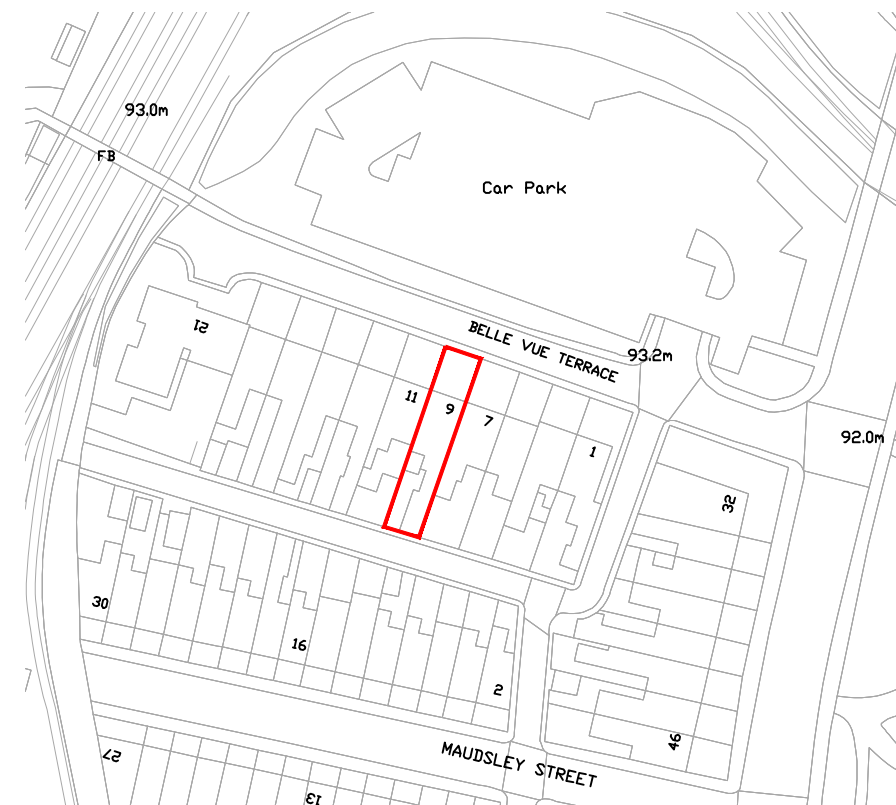

SITE LOCATION PLAN (101sqm site area)  
1:1250@A3

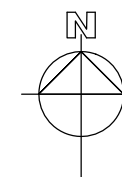

|                                           |            |                  |         |
|-------------------------------------------|------------|------------------|---------|
| C1 Existing site plan replacing proposed  |            | 05.01.22         | MG      |
| Rev                                       | Amendments | Date             | Ints    |
| <b>Mark Gordon</b><br>Design + Associates |            |                  |         |
| Project                                   |            |                  |         |
| 9 BELLE VUE TERRACE,<br>BURY, BL9 0SY     |            |                  |         |
| Drawing Title                             |            |                  |         |
| SITE LOCATION PLAN<br>EXISTING SITE PLAN  |            |                  |         |
| Drawn TW                                  |            | Checked _        |         |
| Date DEC 2021                             |            | Scale@A3 1 : 100 |         |
| Drawing No. 9BVT/200/BR                   |            |                  | Rev. C1 |