
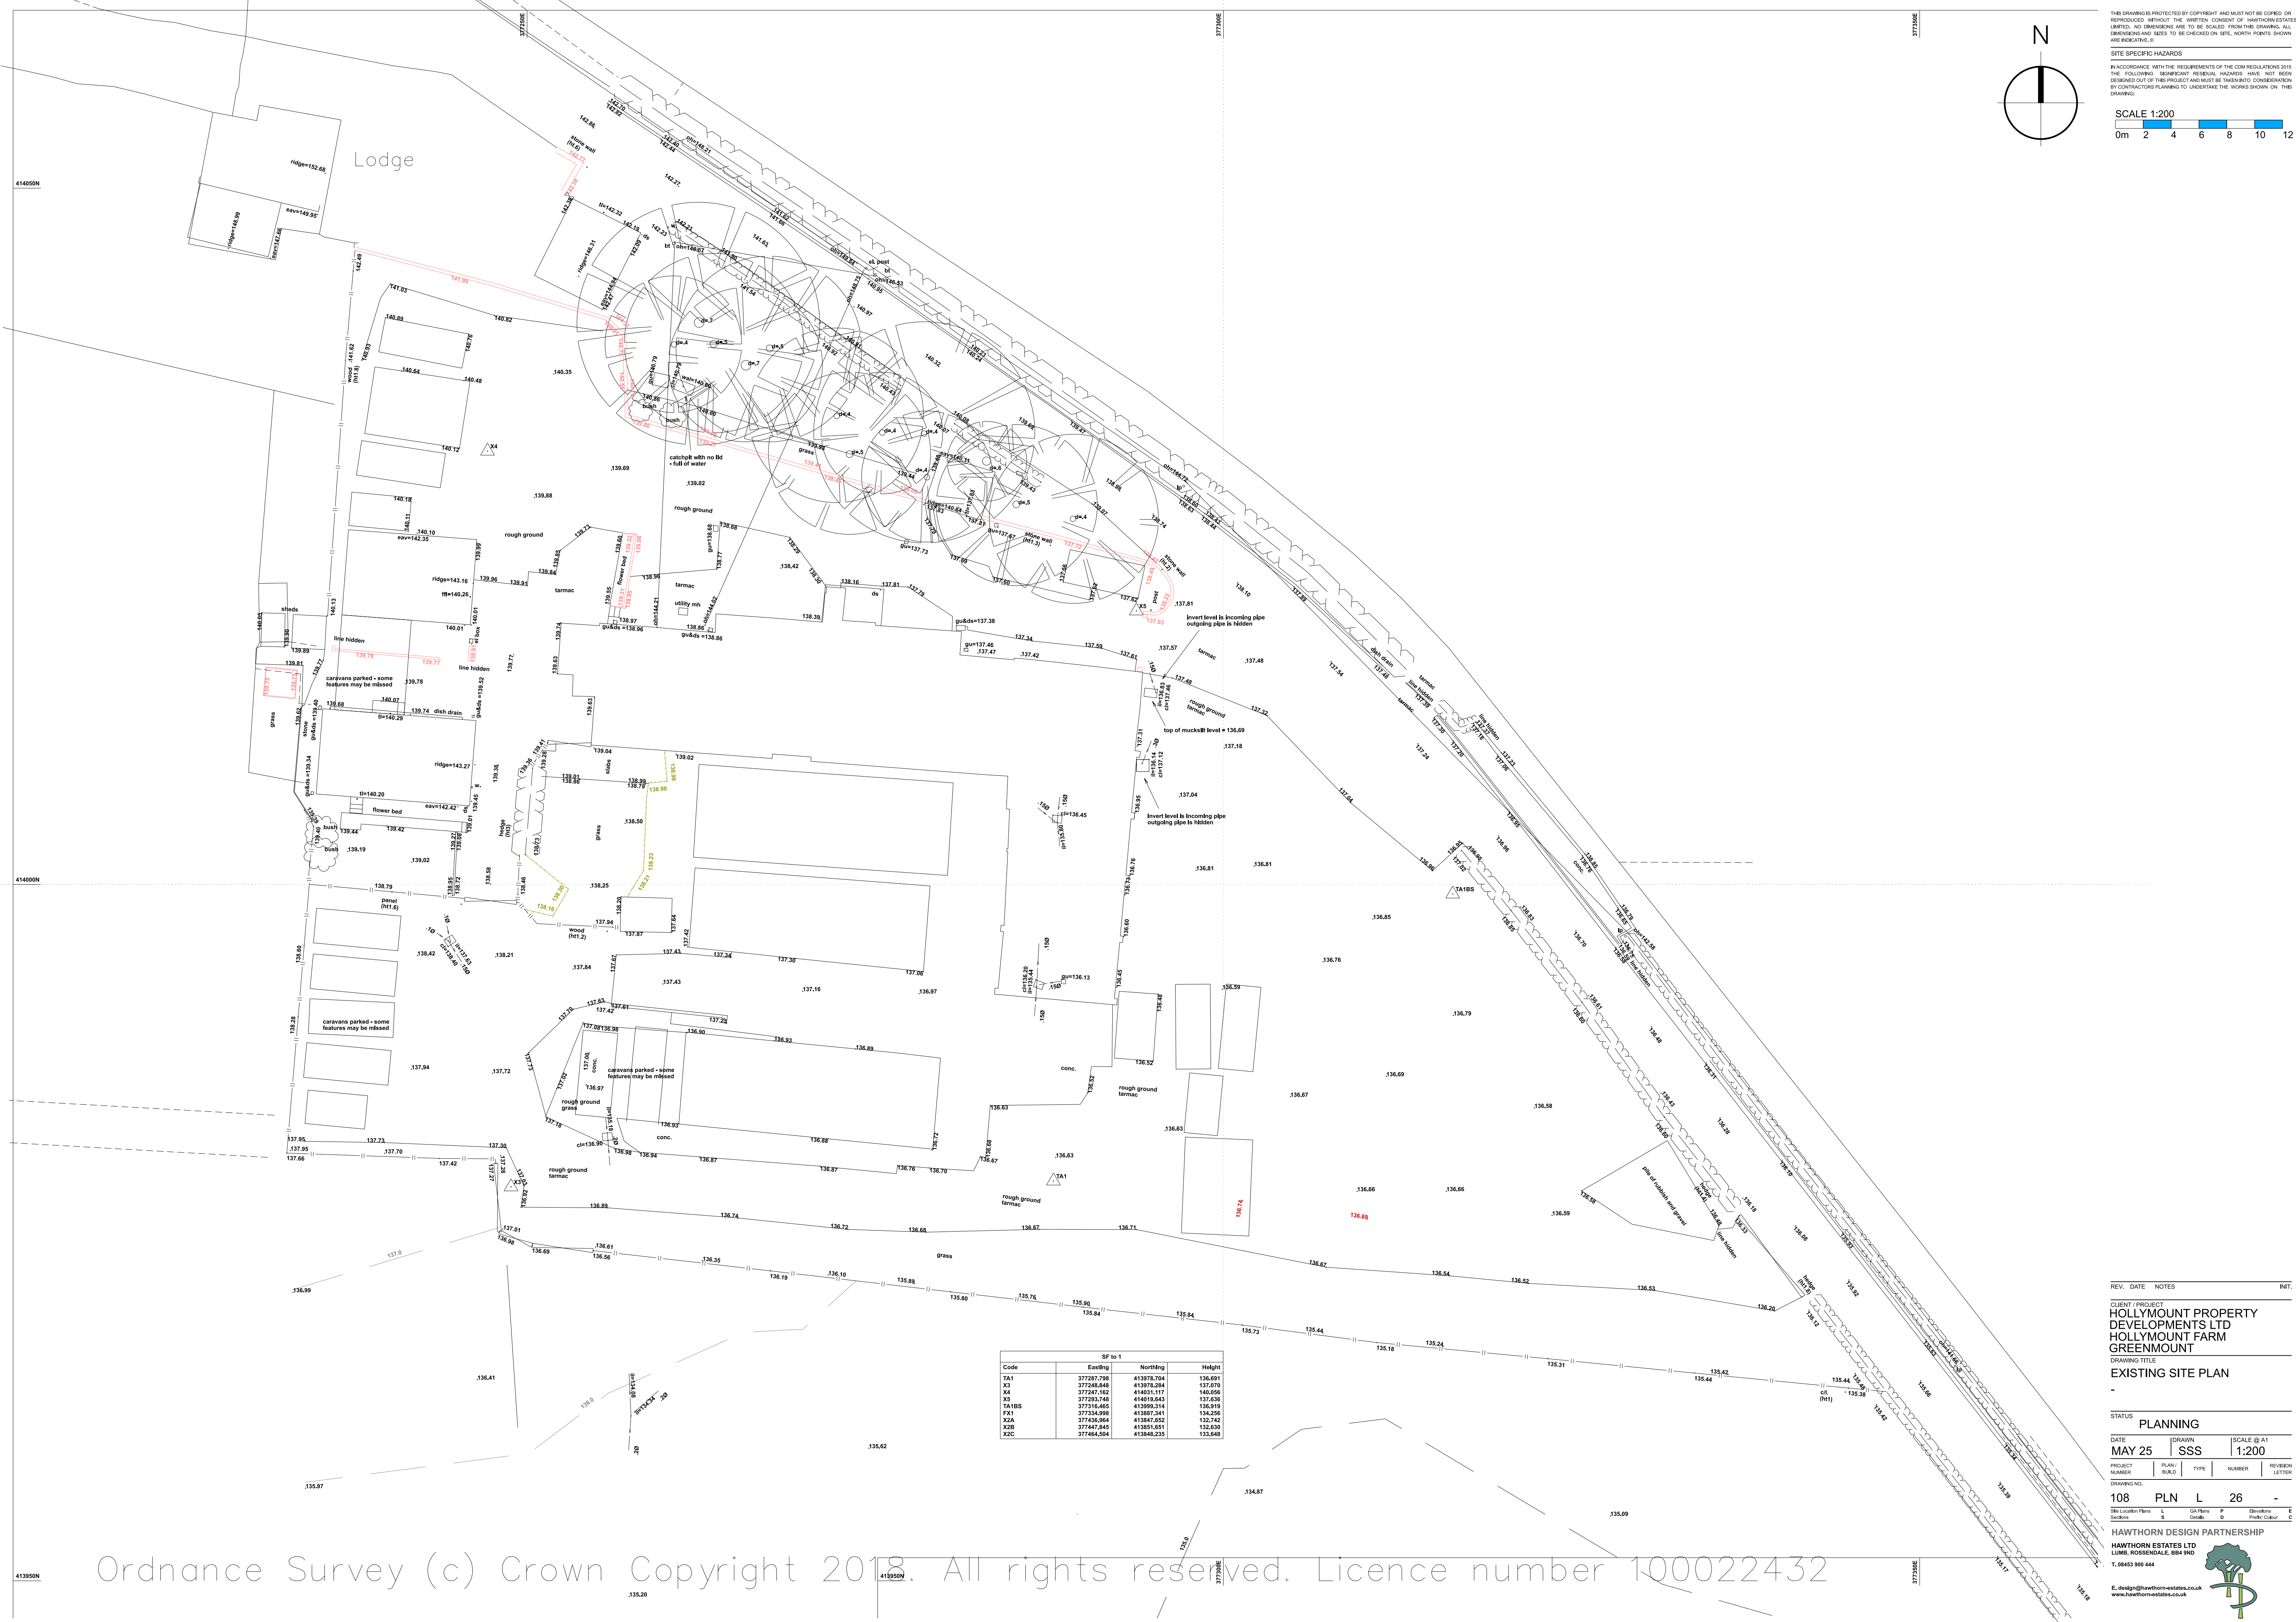


THIS DRAWING IS PROTECTED BY COPYRIGHT AND MUST NOT BE COPIED OR REPRODUCED WITHOUT THE WRITTEN CONSENT OF HAWTHORN ESTATES LIMITED. NO DIMENSIONS ARE TO BE SCALED FROM THIS DRAWING. ALL DIMENSIONS AND LEVELS TO BE CHECKED ON SITE. NORTH POINTS SHOWN ARE INDICATIVE. ©

SITE SPECIFIC HAZARDS
IN ACCORDANCE WITH THE REQUIREMENTS OF THE CDM REGULATIONS 2015 THE FOLLOWING SIGNIFICANT RESIDUAL HAZARDS HAVE NOT BEEN DESIGNED OUT OF THIS PROJECT AND MUST BE TAKEN INTO CONSIDERATION BY CONTRACTORS PLANNING TO UNDERTAKE THE WORKS SHOWN ON THIS DRAWING

 

SF to 1			
Code	Existing	Northing	Height
TA1	377287.798	413978.704	136.891
X3	377248.848	413976.294	137.070
X4	377247.162	414031.117	140.056
X5	377293.748	414070.863	137.530
TA1BS	377316.465	413989.314	136.919
PA1	377334.998	413887.341	134.296
X2A	377436.864	413847.622	132.742
X2B	377447.845	413851.601	132.630
X2C	377446.504	413848.235	133.648

REV. DATE NOTES INT.

CLIENT / PROJECT
HOLLYMOUNT PROPERTY DEVELOPMENTS LTD
HOLLYMOUNT FARM GREENMOUNT

DRAWING TITLE
EXISTING SITE PLAN

STATUS
PLANNING

DATE
MAY 25

DRAWN
SSS

SCALE @ A1
1:200

PROJECT NUMBER

PLAN / BUILD

TYPE

NUMBER

REVISION LETTER

DRAWING NO.

108

PLN

L

26

-

Site Location Plans
Sections

L
S

GA Plans
Details

P
D

Elevations
Profile Colour

E
C

HAWTHORN DESIGN PARTNERSHIP

HAWTHORN ESTATES LTD
LUMB, ROSSENDALE, B84 9ND
T. 08453 900 444

E. design@hawthornestates.co.uk
www.hawthornestates.co.uk