



EXISTING SIDE ELEVATION TOWARDS NO.5




EXISTING REAR ELEVATION



EXISTING FRONT ELEVATION




EXISTING SIDE ELEVATION TOWARDS NO.1

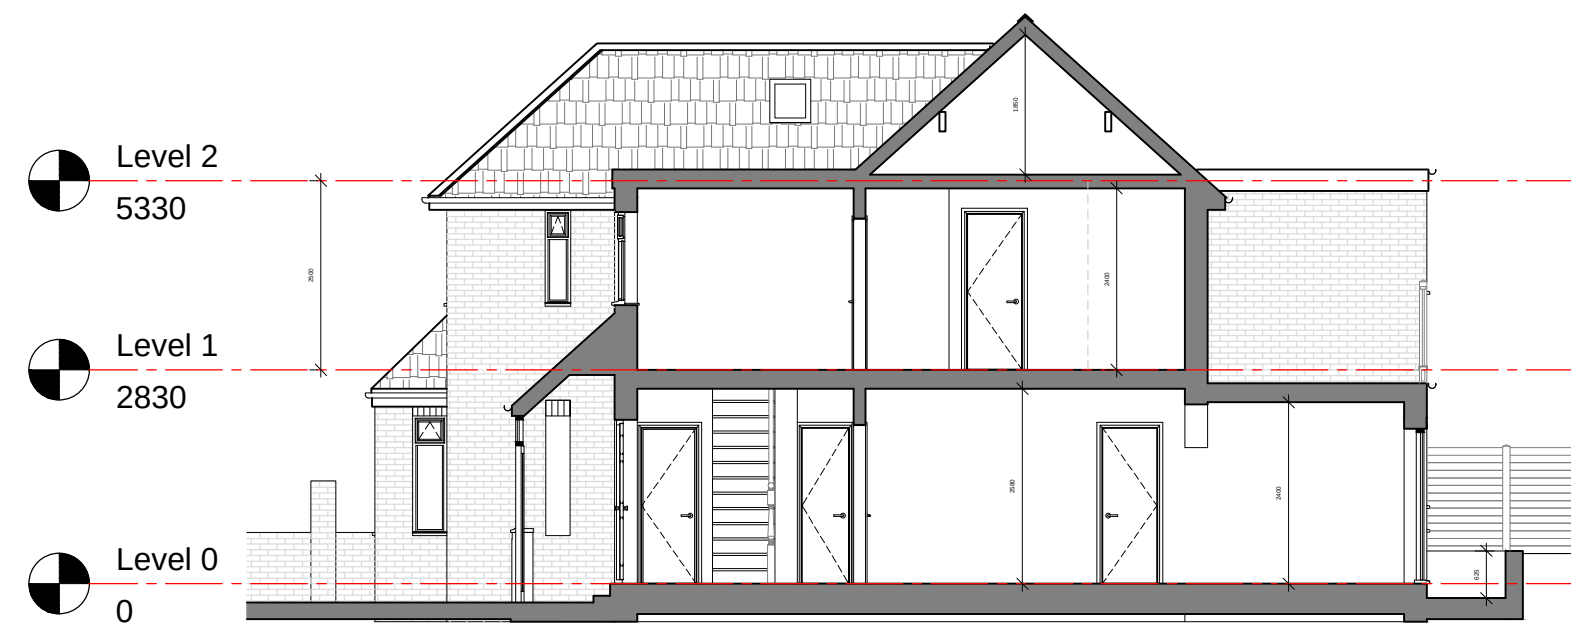


EXISTING SECTION I




EXISTING STREET SCENE

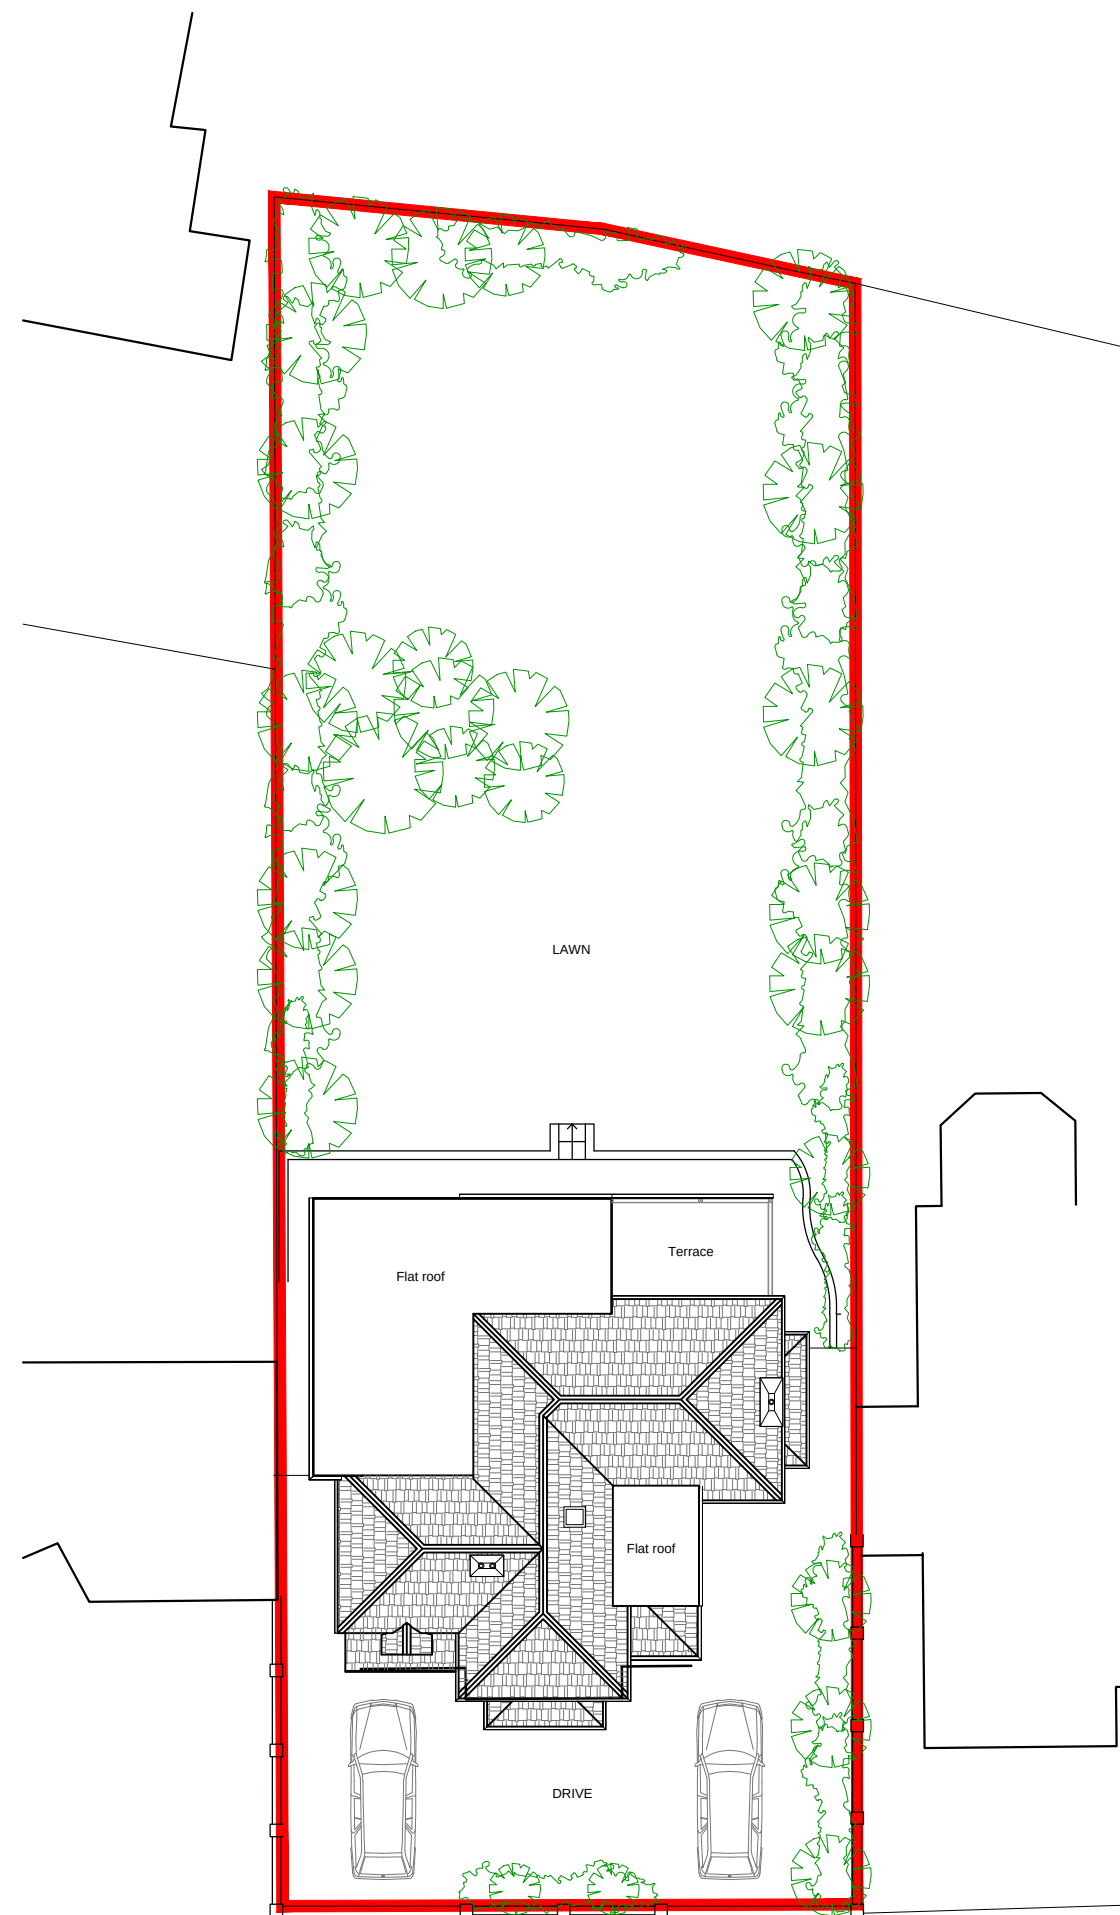


EXISTING SITE / ROOF PLAN 1:200

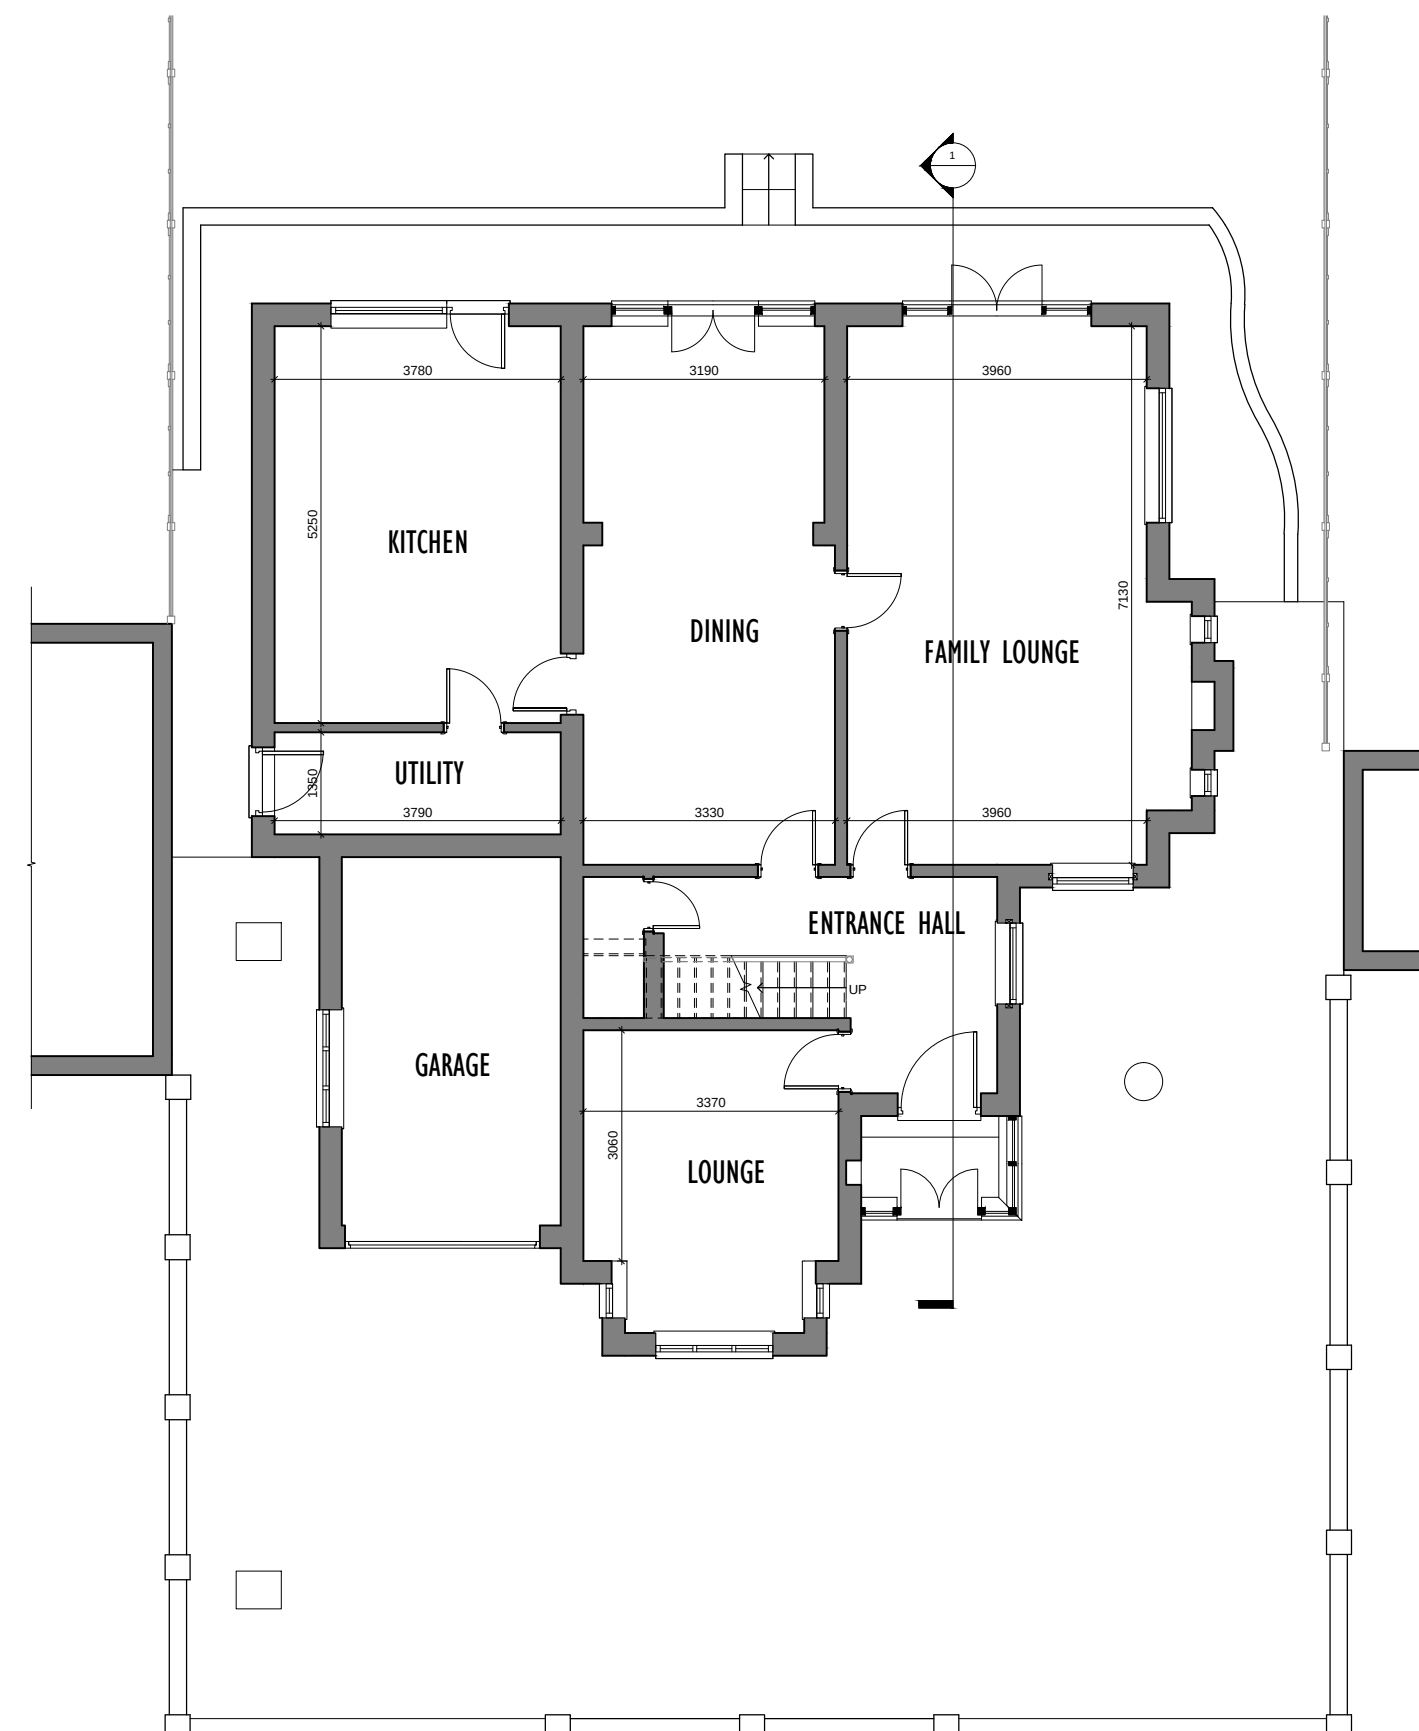


EXISTING GROUND FLOOR PLAN

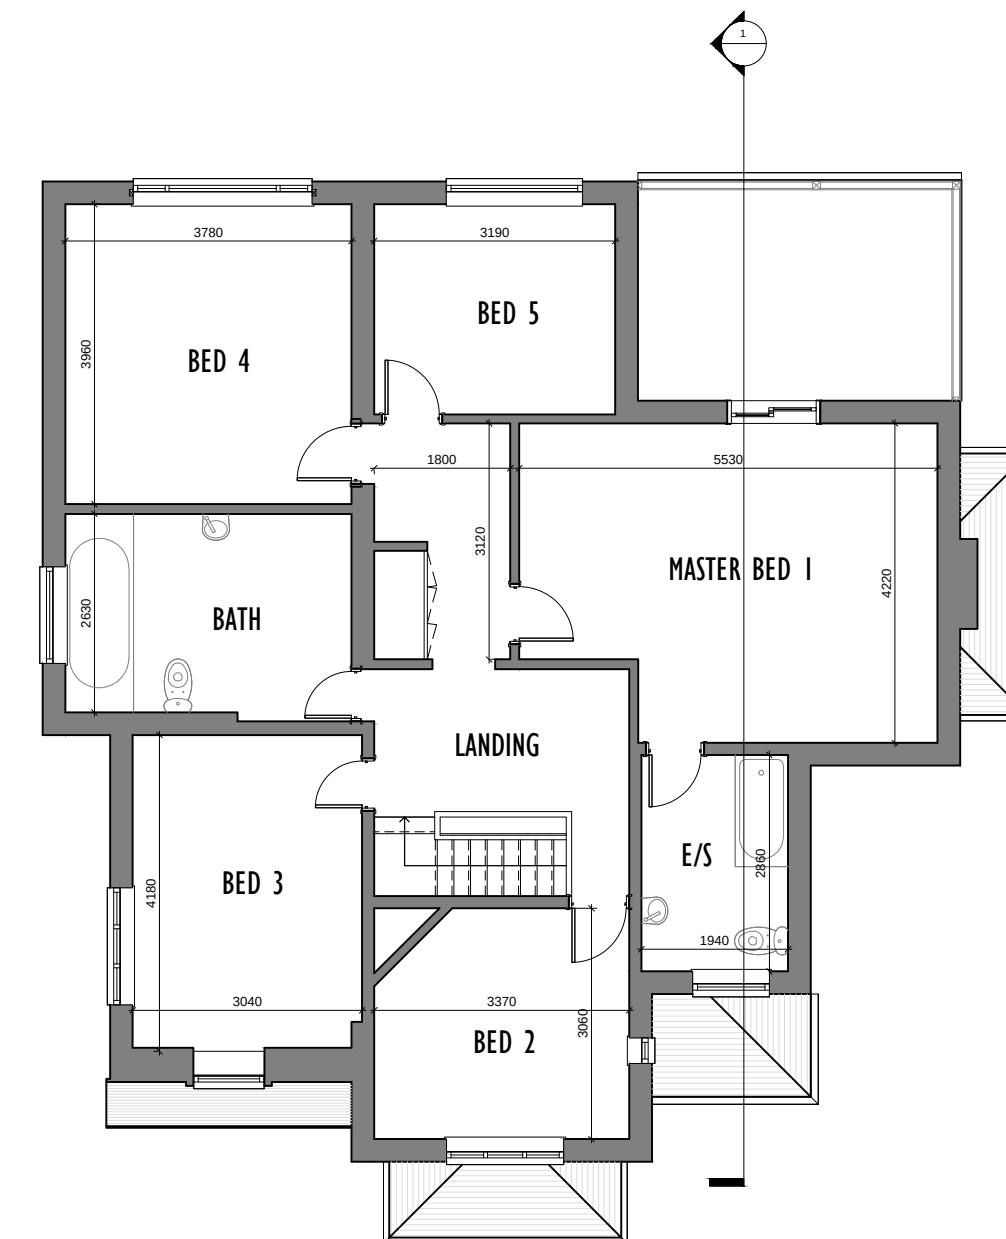

EXISTING FIRST FLOOR PLAN

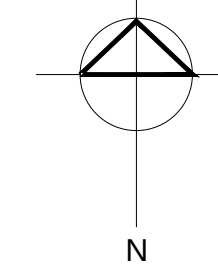

LOCATION PLAN 1:1250

 

Rev.	Date	Description
A		
B		
C		
D		
E		

archirama Architecture & project management Archirama Ltd 3 Park Gate Avenue, Withington, Manchester M20 3BZ Tel: 07976 171 005 email: mail@archirama.co.uk	
Client	Mr Usman Ali
Project / Site	3 Sunningdale Avenue Whitefield
Drawing Title Proposed demolition of existing dwelling & erection of replacement dwelling with associated external works	
Drawn By FR	06/04/2022
Checked by	Scale 1 : 100@A1
Drawing No PL01	Revision -