




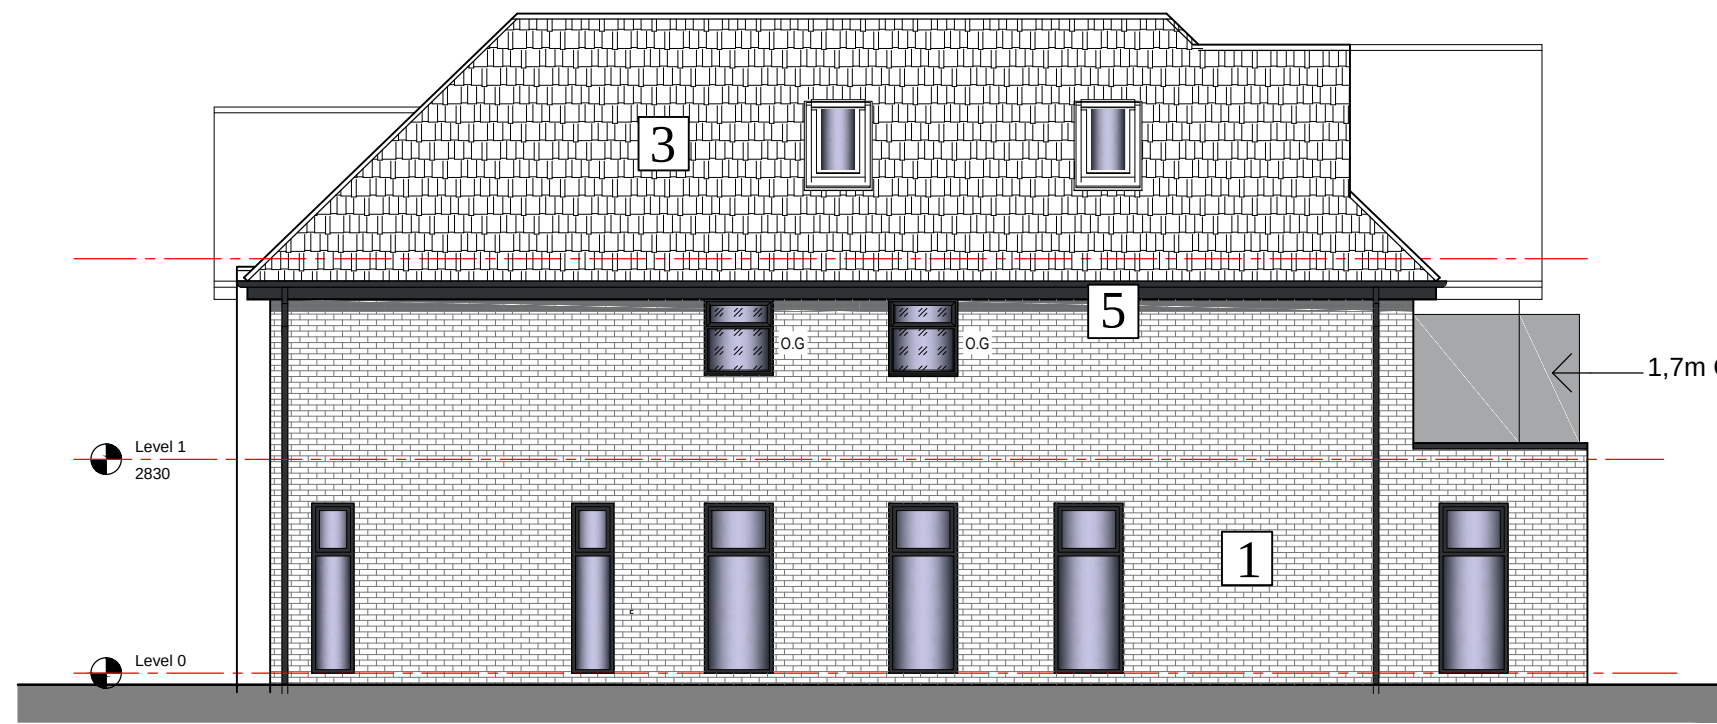


PROPOSED SIDE ELEVATION TOWARDS NO.5

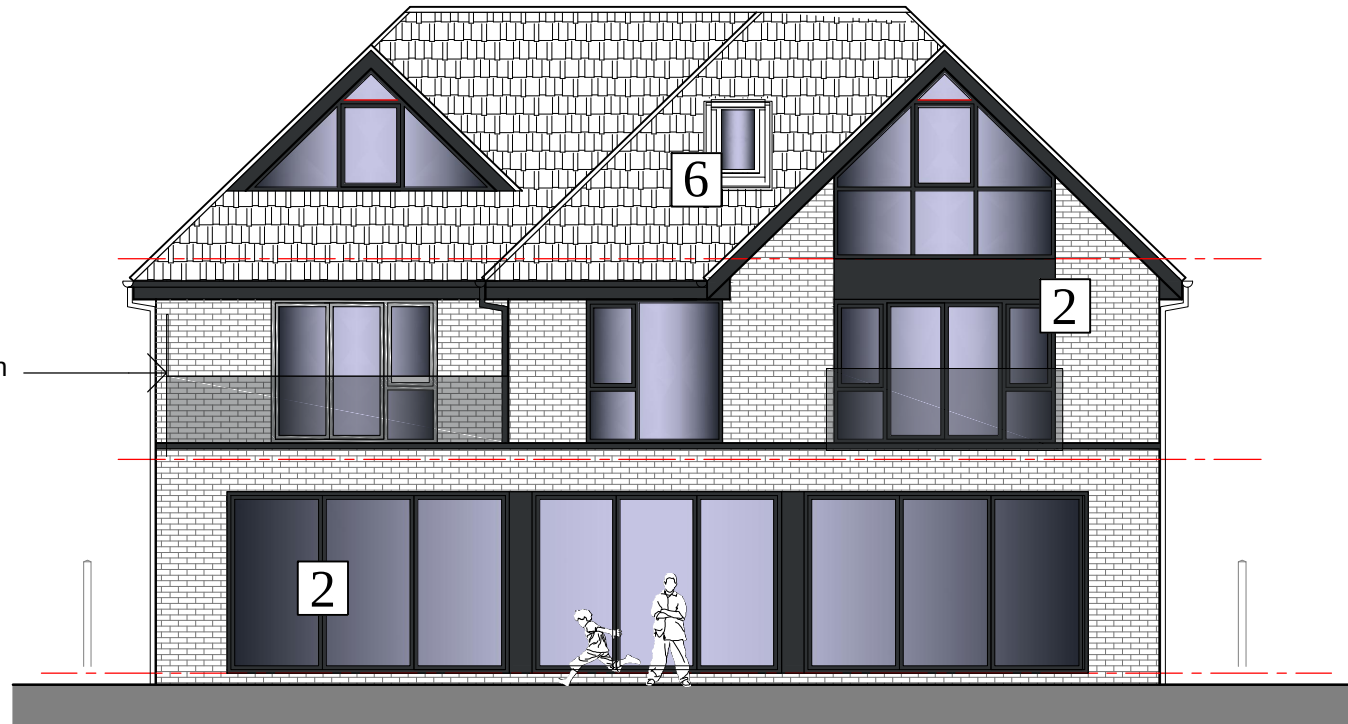

PROPOSED REAR ELEVATION

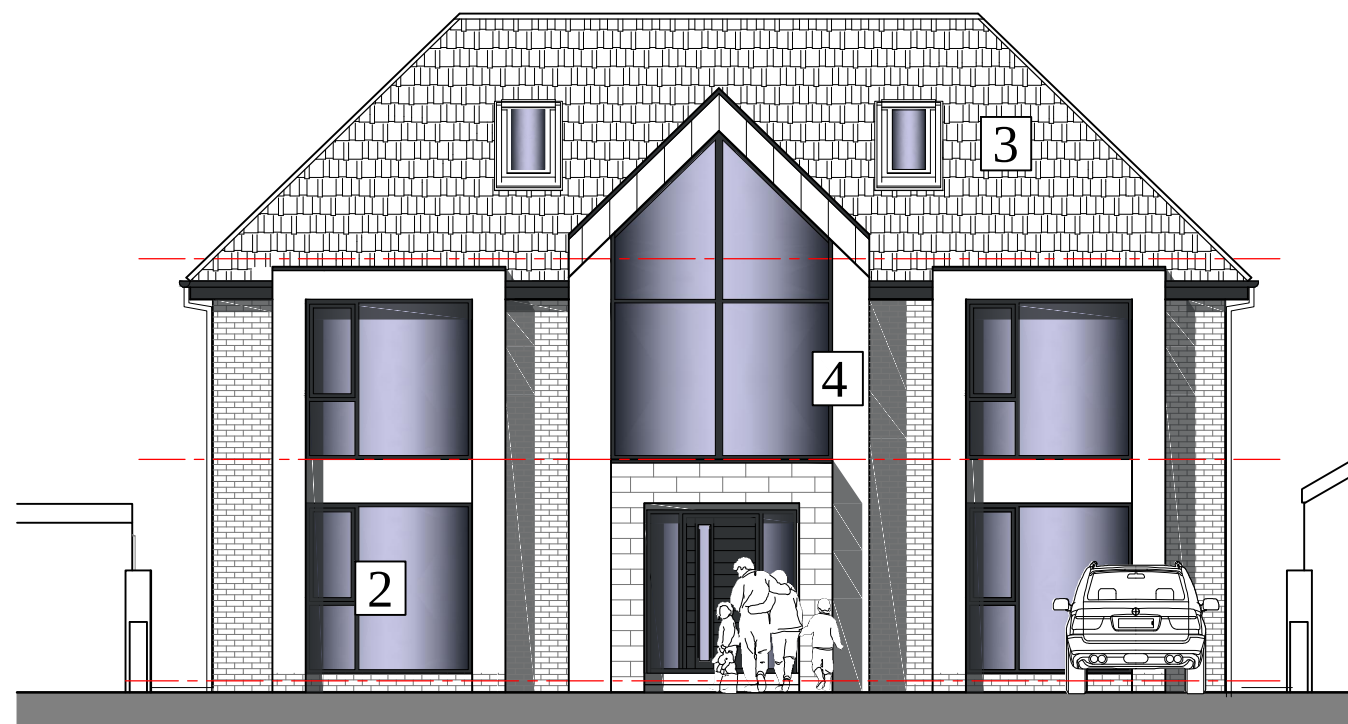

PROPOSED FRONT ELEVATION

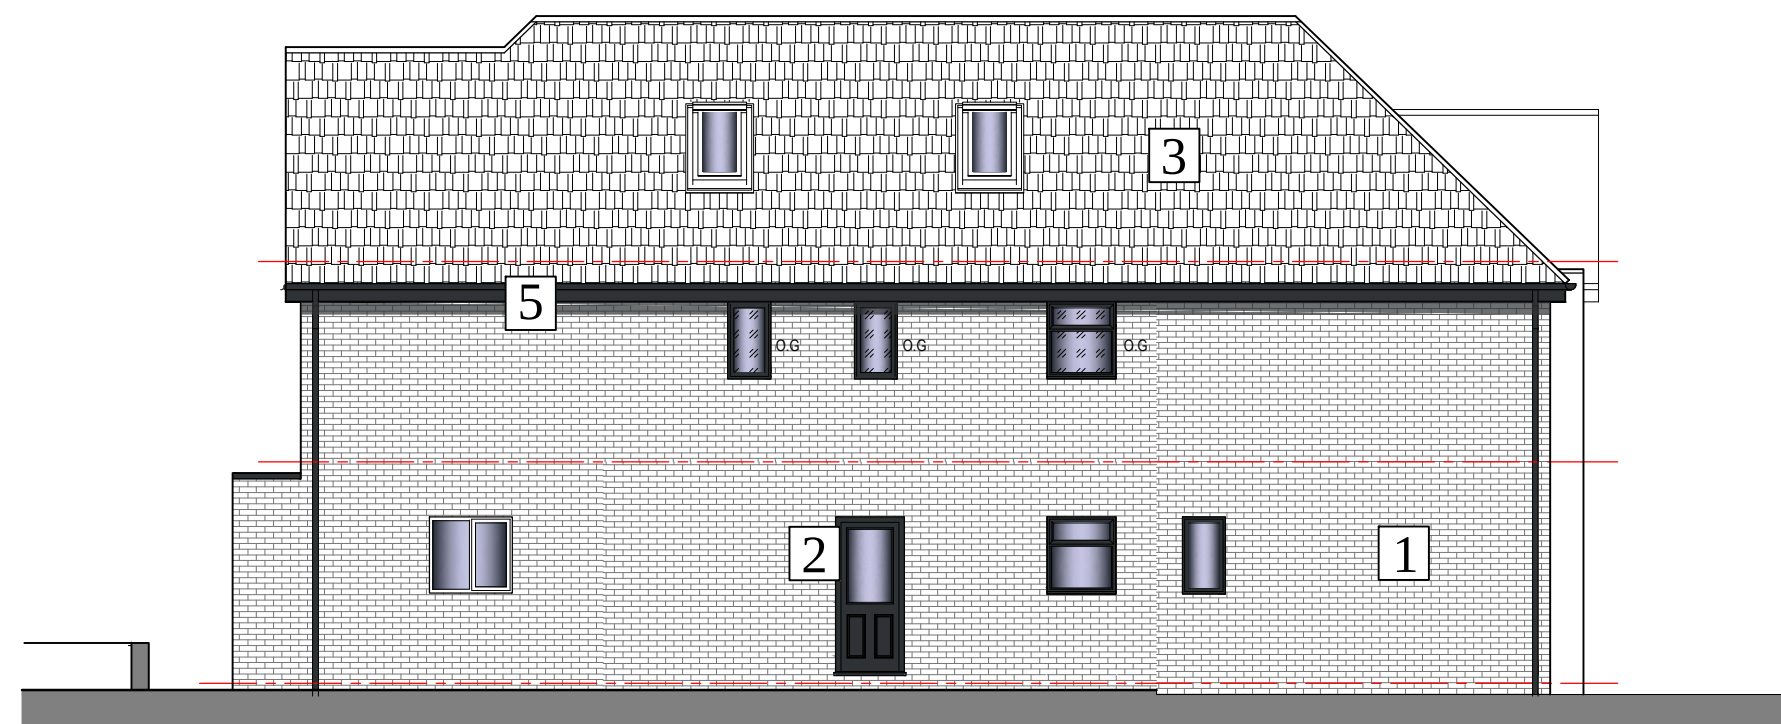


PROPOSED SIDE ELEVATION TOWARDS NO.1

LEGEND


- 1 LIGHT GREY FACING BRICKS
- 2 PPC ALUMINIUM WINDOWS & DOORS
- 3 BLACK CONCRETE SLATES
- 4 CONTRASTING RENDER
- 5 BLACK UPVC FASCIAS & RAINWATER GOODS
- 6 ROOF LIGHTS




PROPOSED STREET SCENE

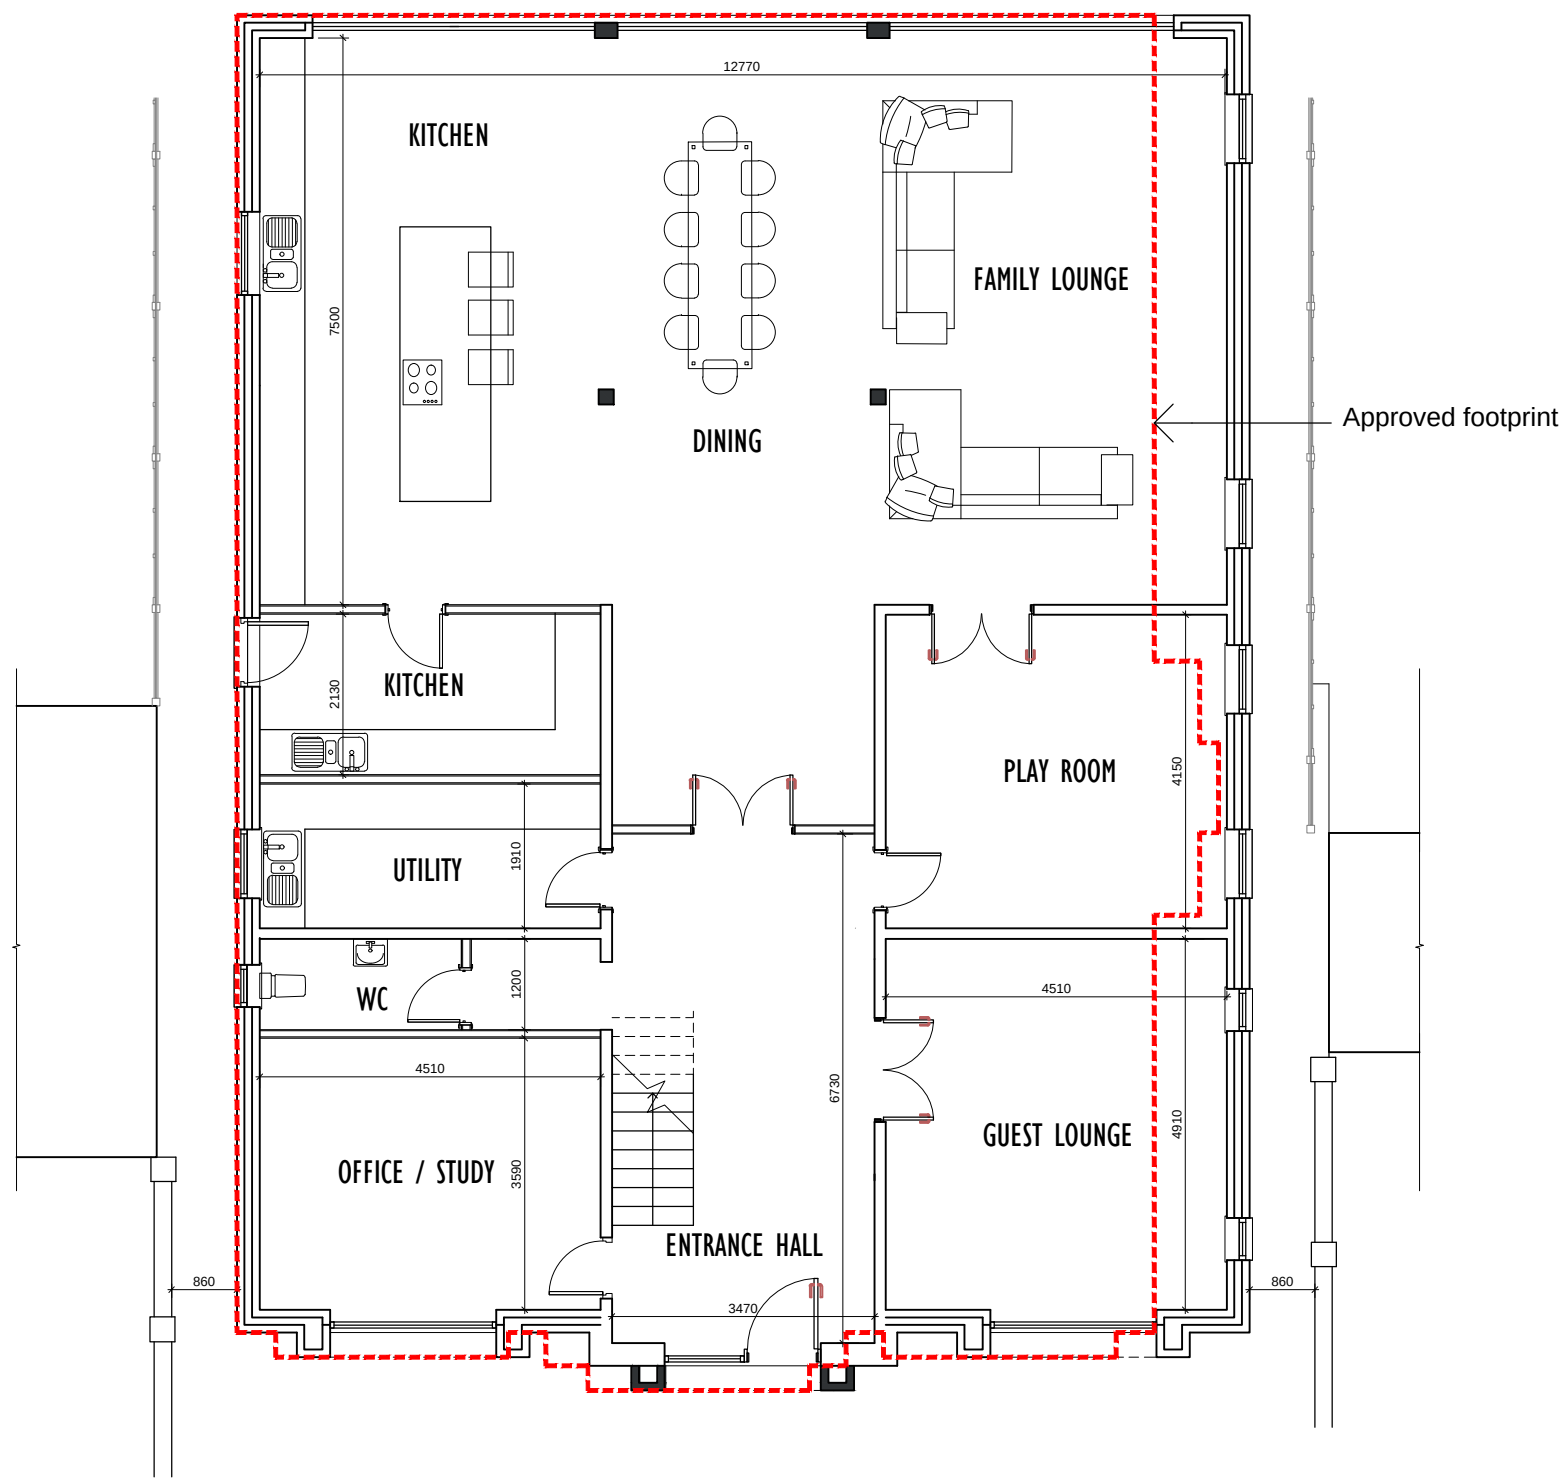

PROPOSED GROUND FLOOR PLAN

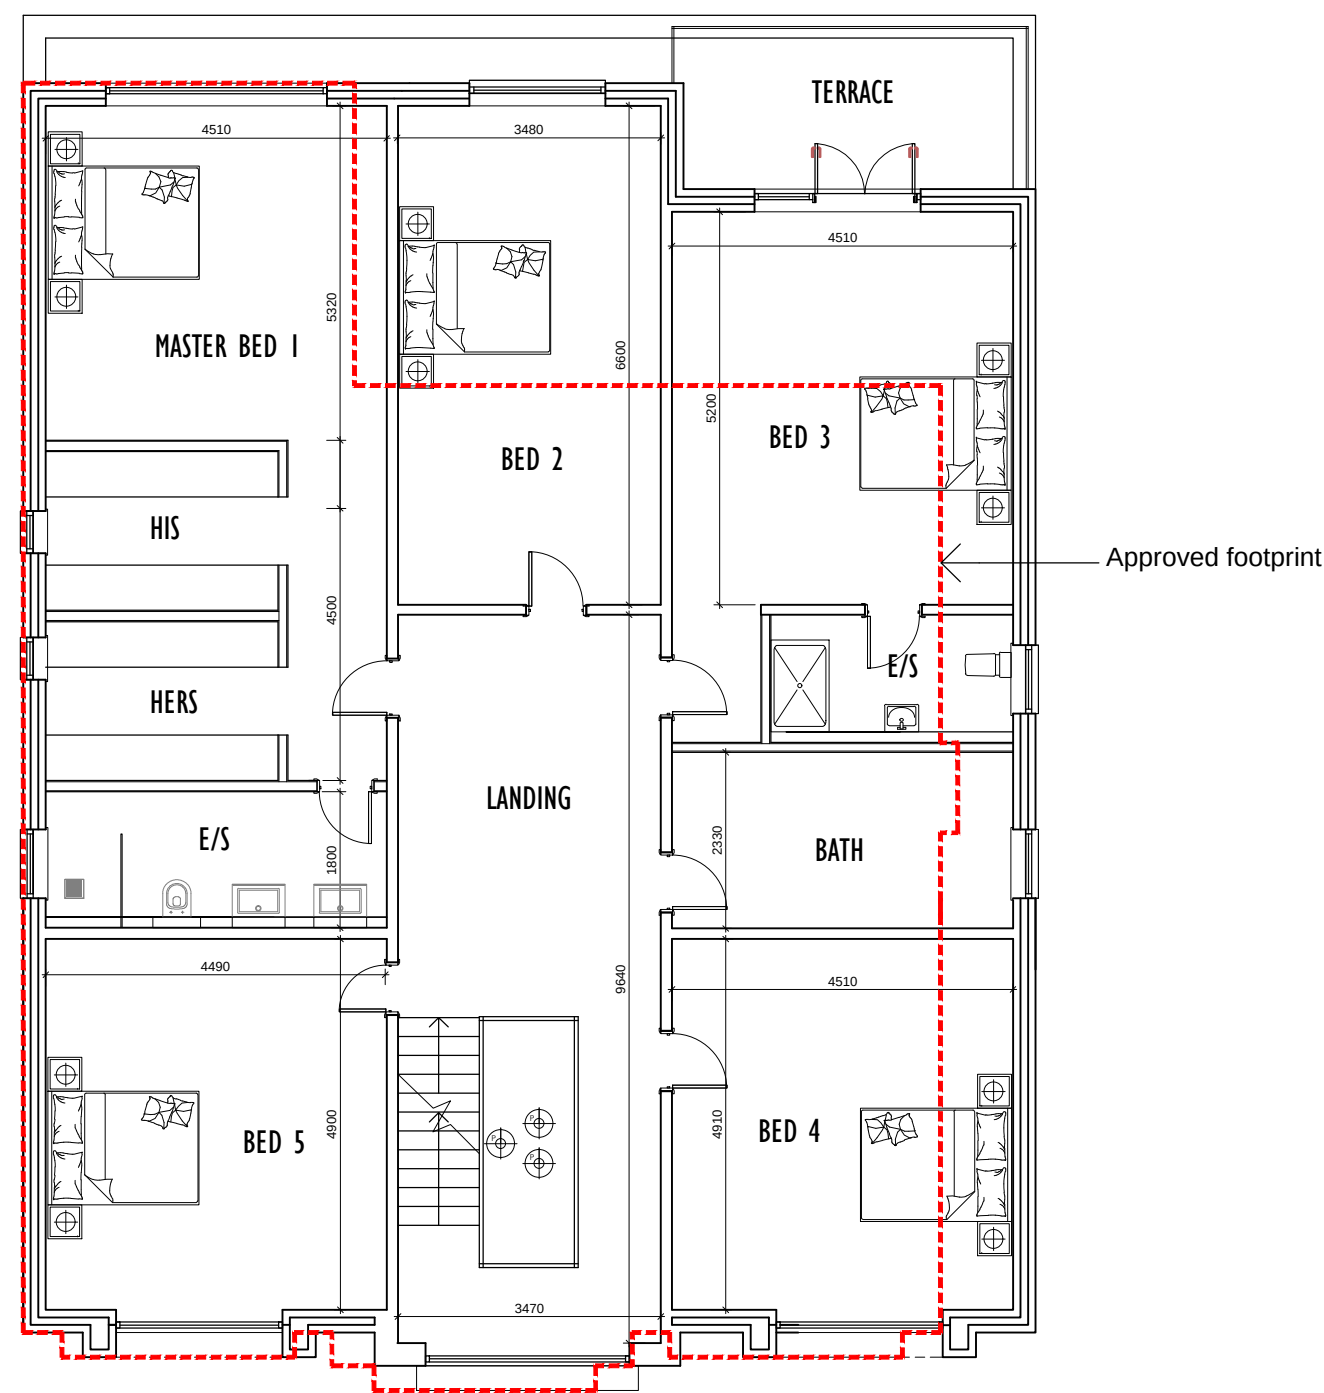

PROPOSED FIRST FLOOR PLAN

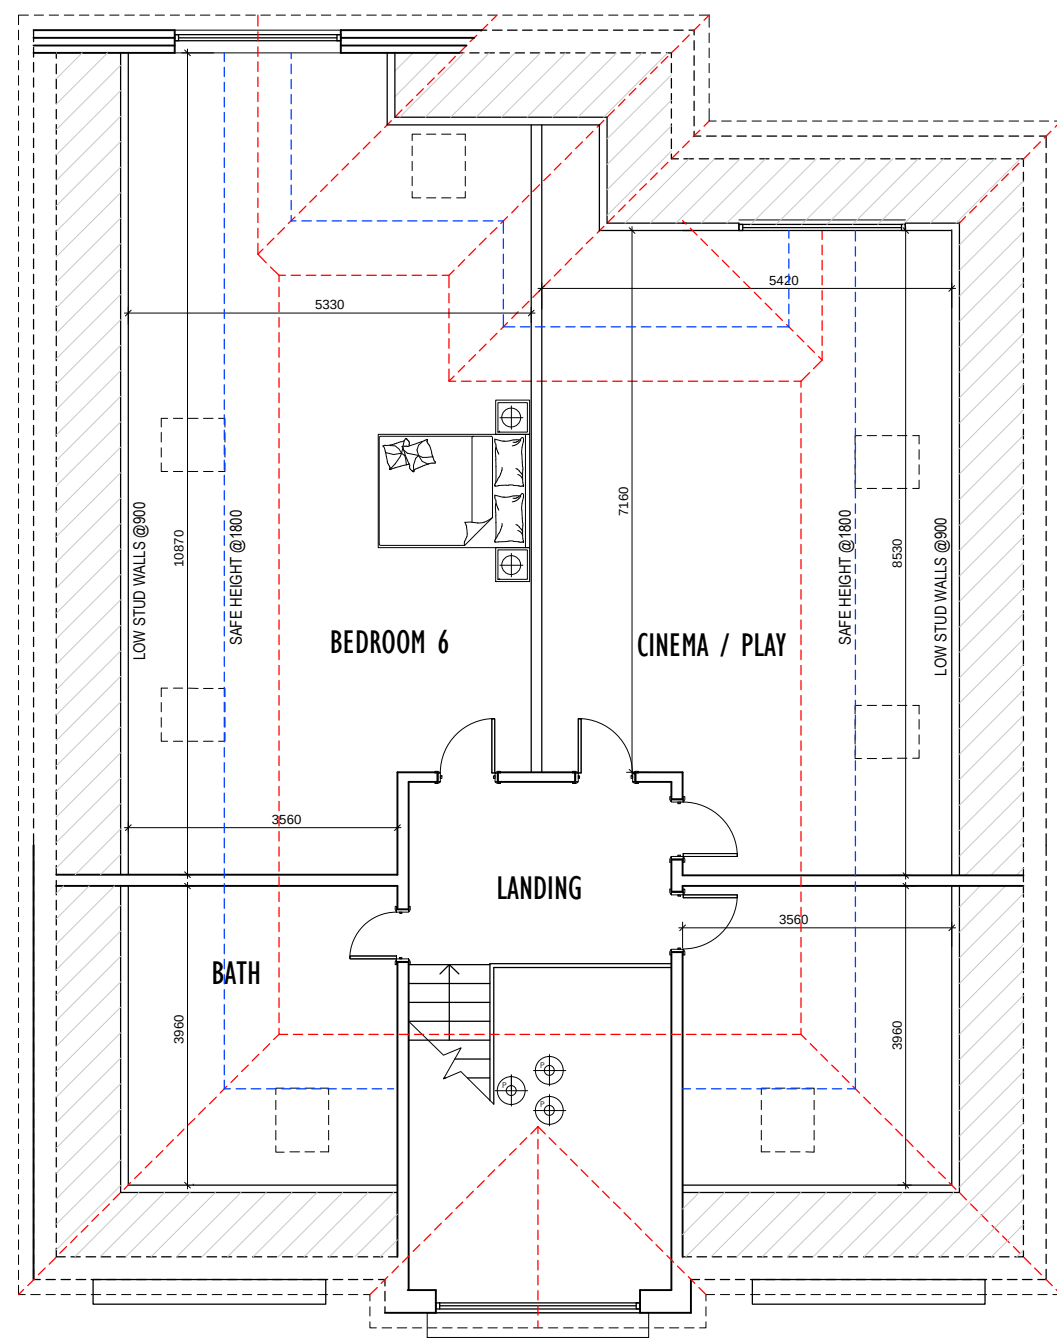

PROPOSED SECOND FLOOR PLAN



Rev.	Date	Description
A	09.08.22	Obscured glazing shown on first floor side windows and privacy screen added to terrace
B	08.11.23	Revised scheme as new build
C		
D		
E		

archirama Architecture & project management Archirama Ltd 3 Park Gate Avenue, Withington, Manchester M20 3BZ Tel: 07976 171 005 email: mail@archirama.co.uk	
Client	Mr Usman Ali
Project / Site	3 Sunningdale Avenue Whitefield
Drawing Title	Proposed demolition of existing dwelling & erection of replacement dwelling with associated external works
Drawn By	FR 08/11/2023
Checked by	Scale 1 : 100@A1
Drawing No	PL02
Revision	B