



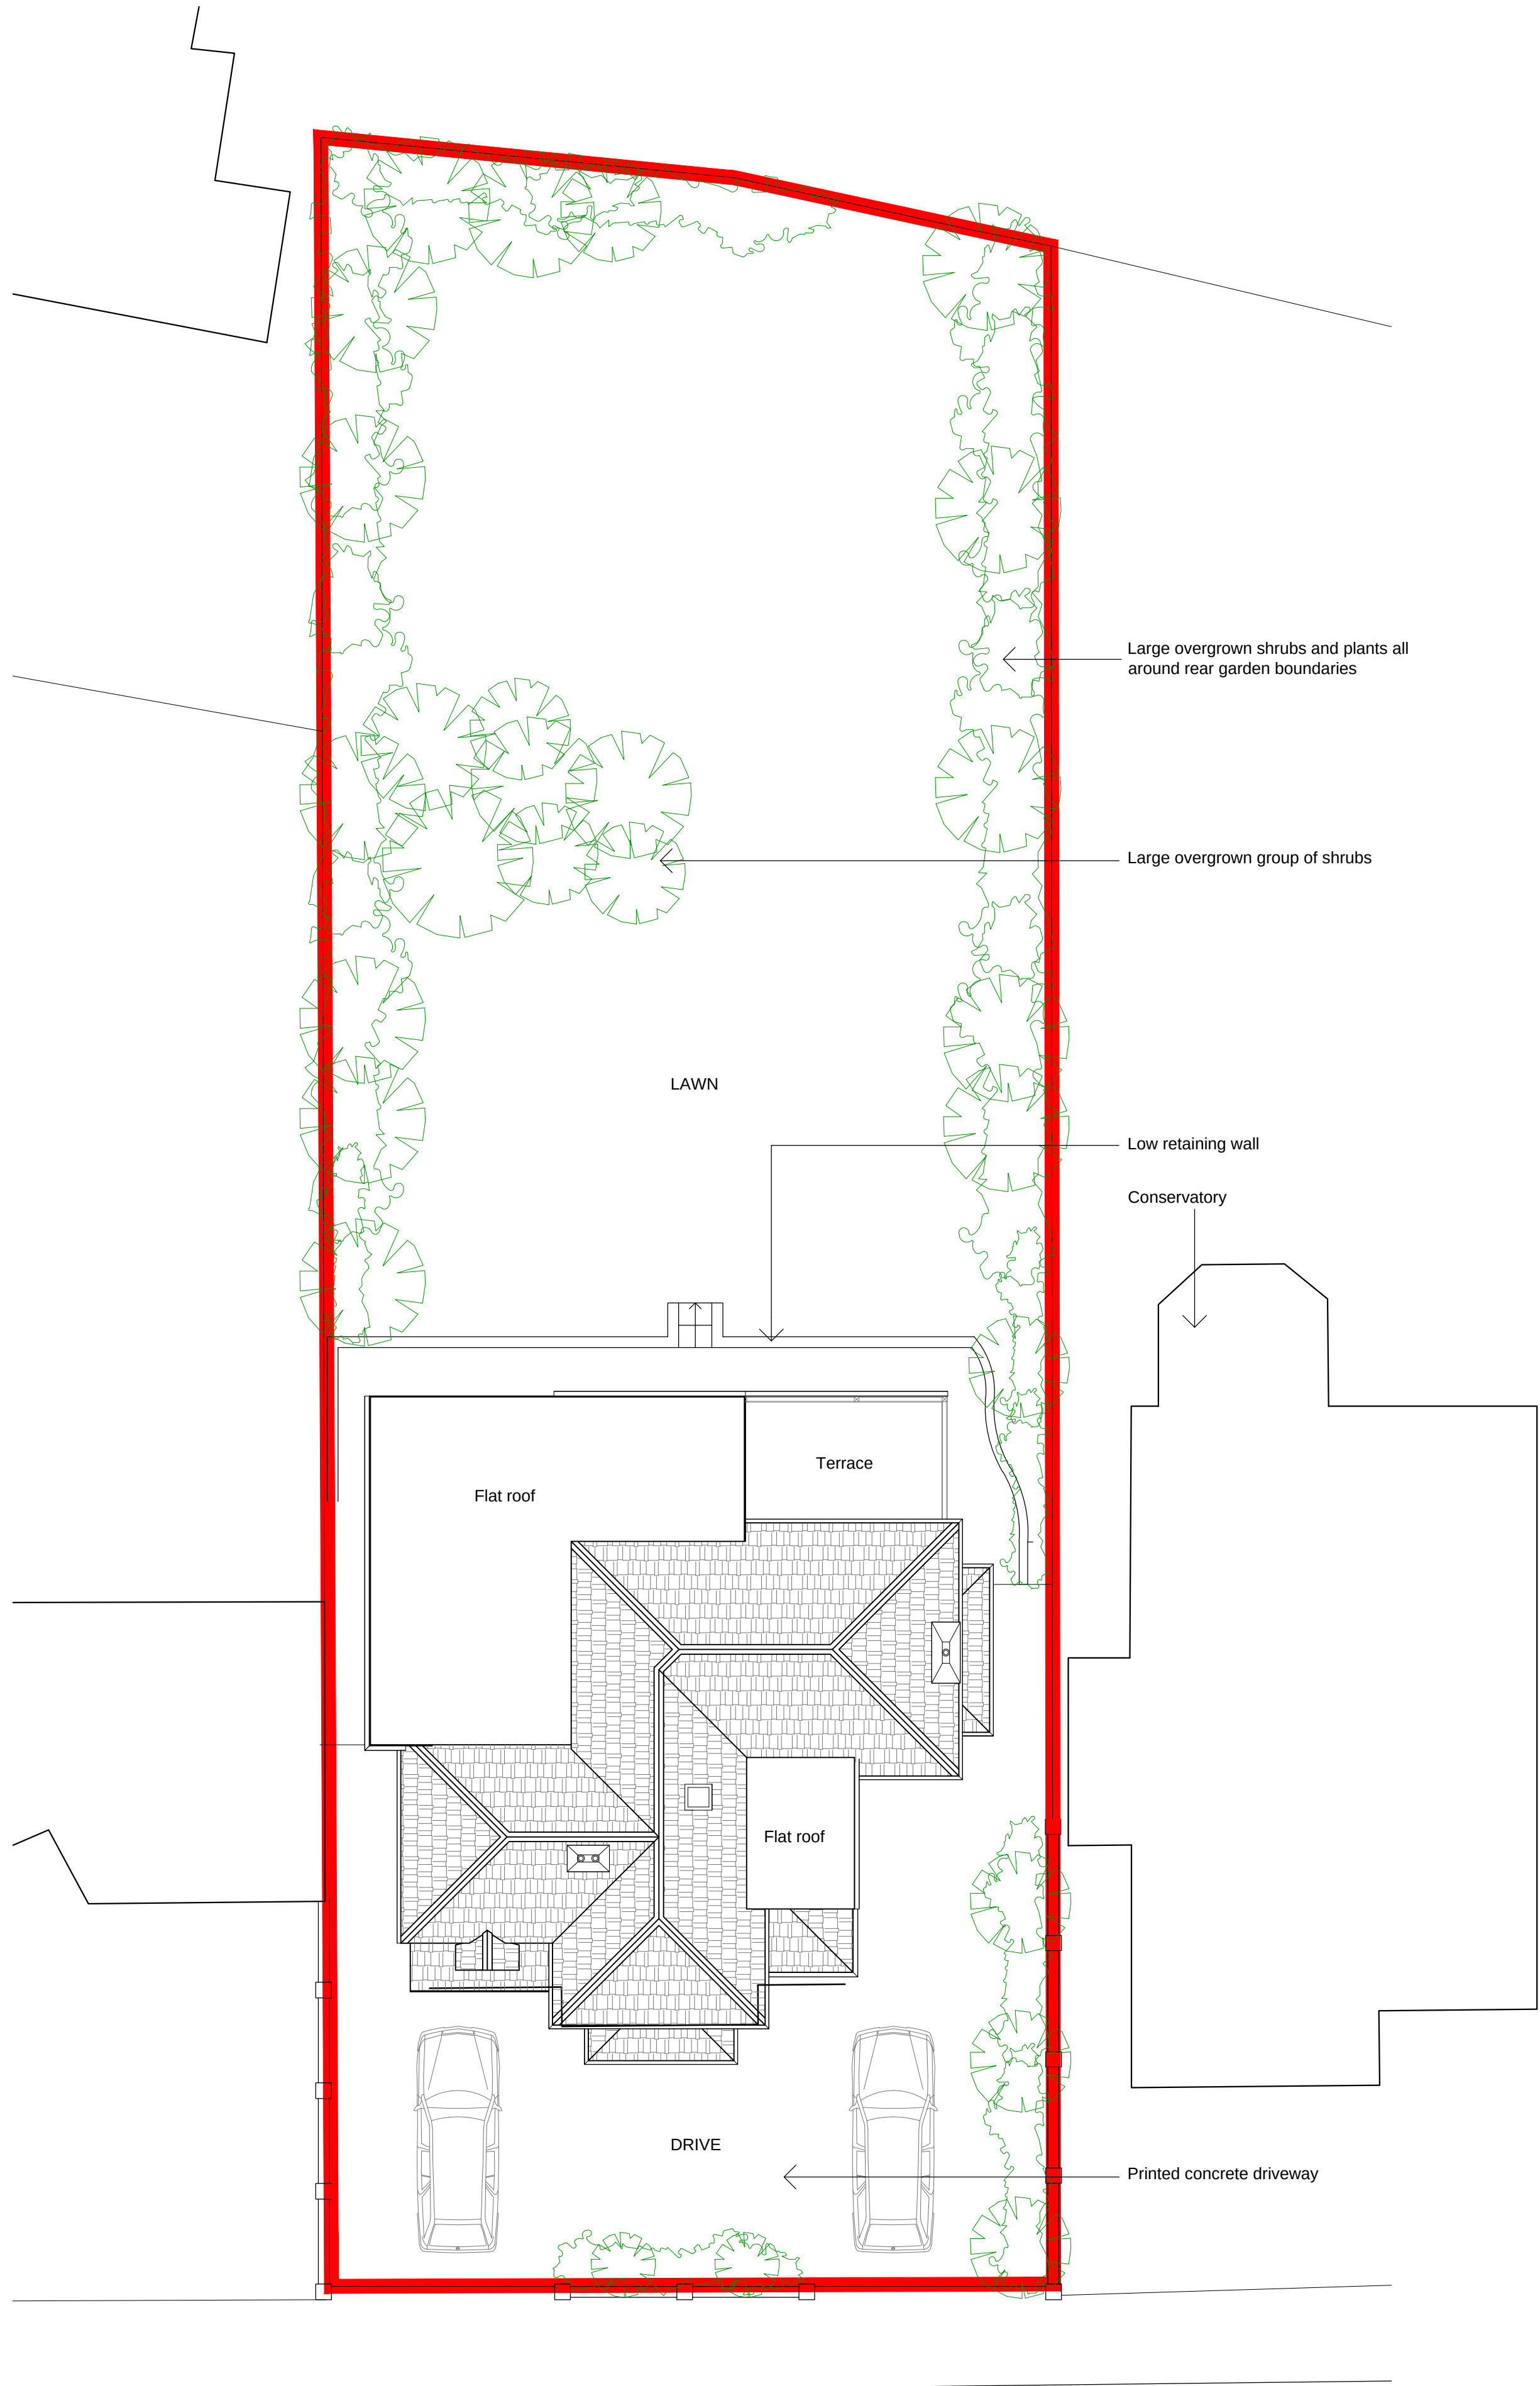

EXISTING SITE / ROOF PLAN 1:100

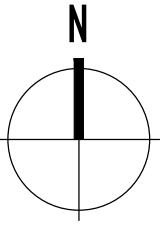

PROPOSED SITE / ROOF PLAN 1:100

Rev.	Date	Description
A		
B		
C		
D		
E		

archirama Architecture & project management Archirama Ltd 3 Park Gate Avenue, Withington, Manchester M20 3BZ Tel: 07976 171 005 email: mail@archirama.co.uk					
Client	Mr Usman Ali				
Project / Site	3 Sunningdale Avenue Whitefield				
Drawing Title	Proposed demolition of existing dwelling & erection of replacement dwelling with associated external works				
Drawn By	FR	Date	08/11/2023	Stage	Planning
Checked by		Scale	1 : 100@A1	Revision	
Drawing No	PL03	Revision	-		