

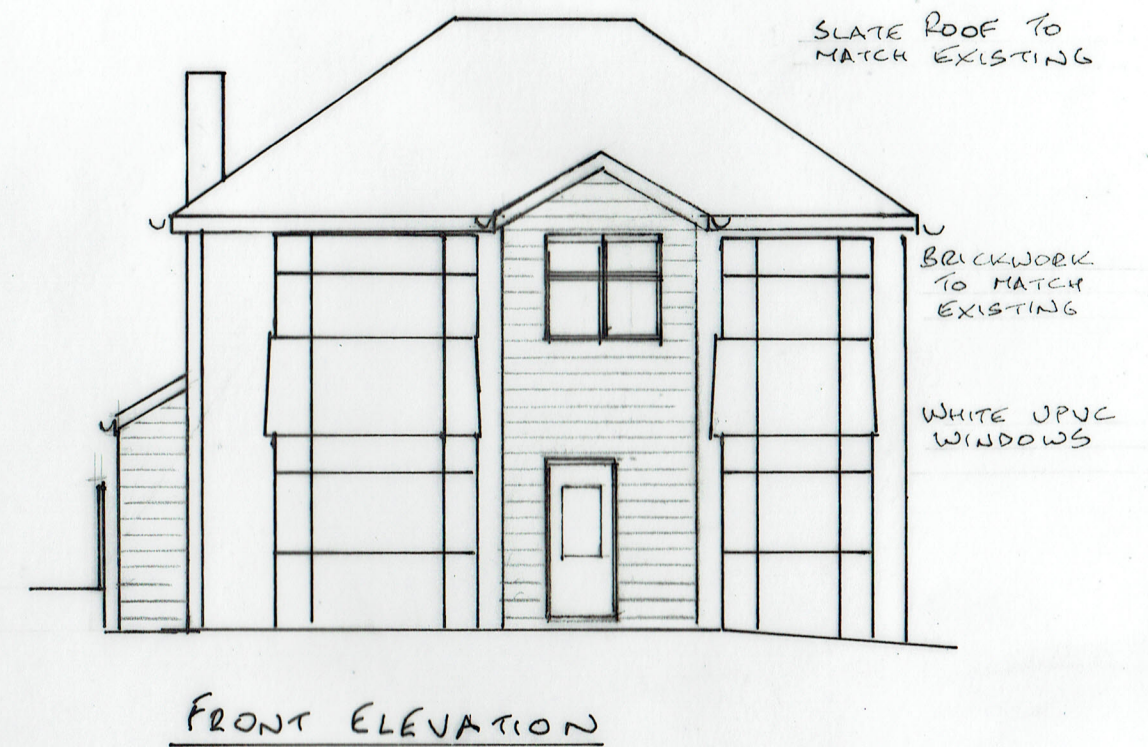


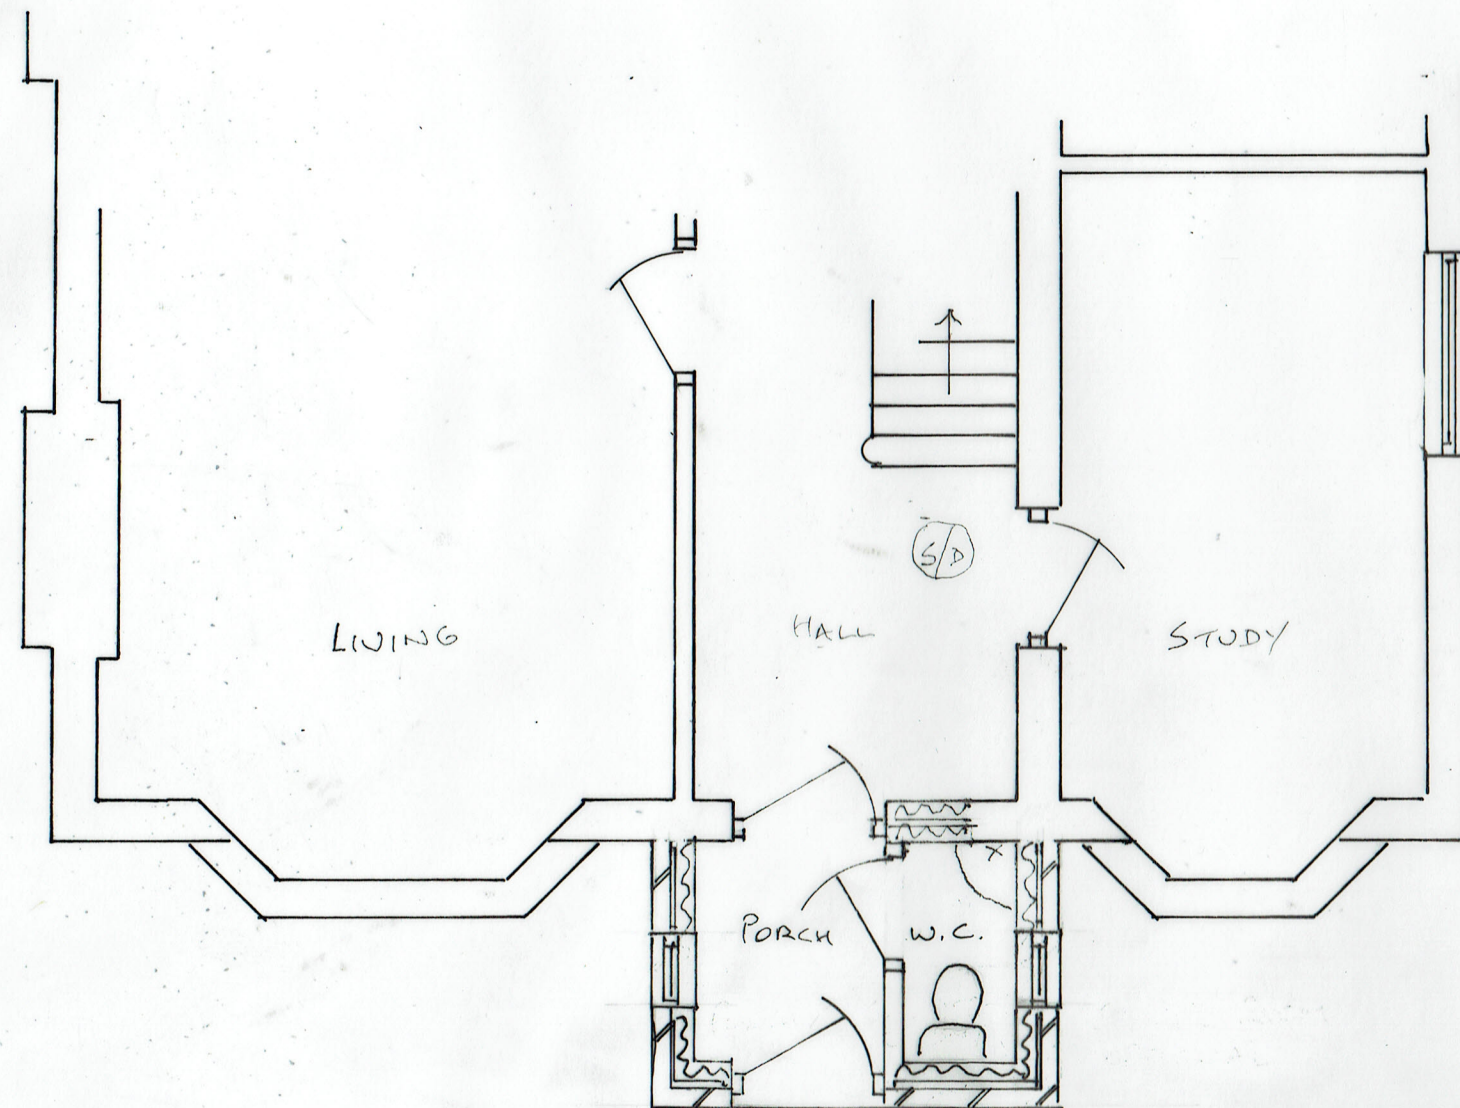

8A PROPOSED GROUND FLOOR PLAN

27/12/2021 - SIZE REDUCED
09/11/2021

21/603/08A

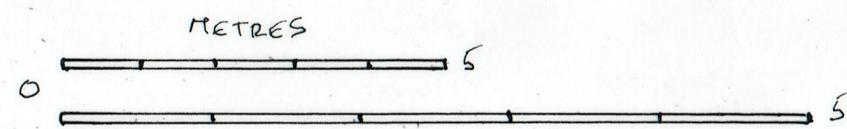

SCALE 1:50 & 1:100 @ A3

TWO STOREY FRONT EXTENSION
126 PARKHILLS ROAD, BURY BL9 6AW