
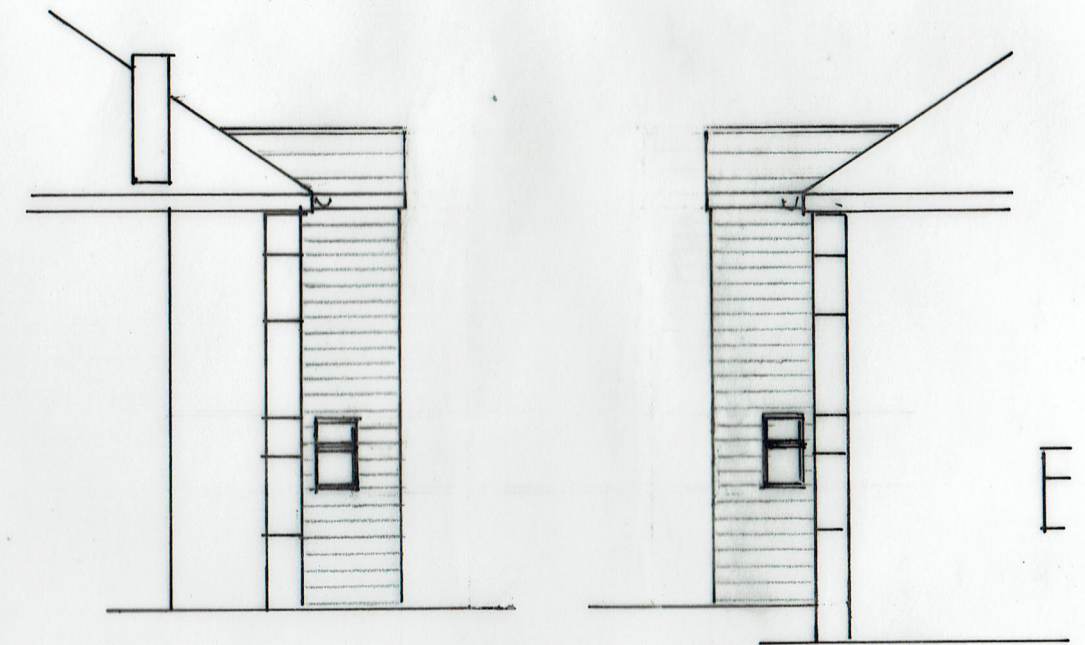


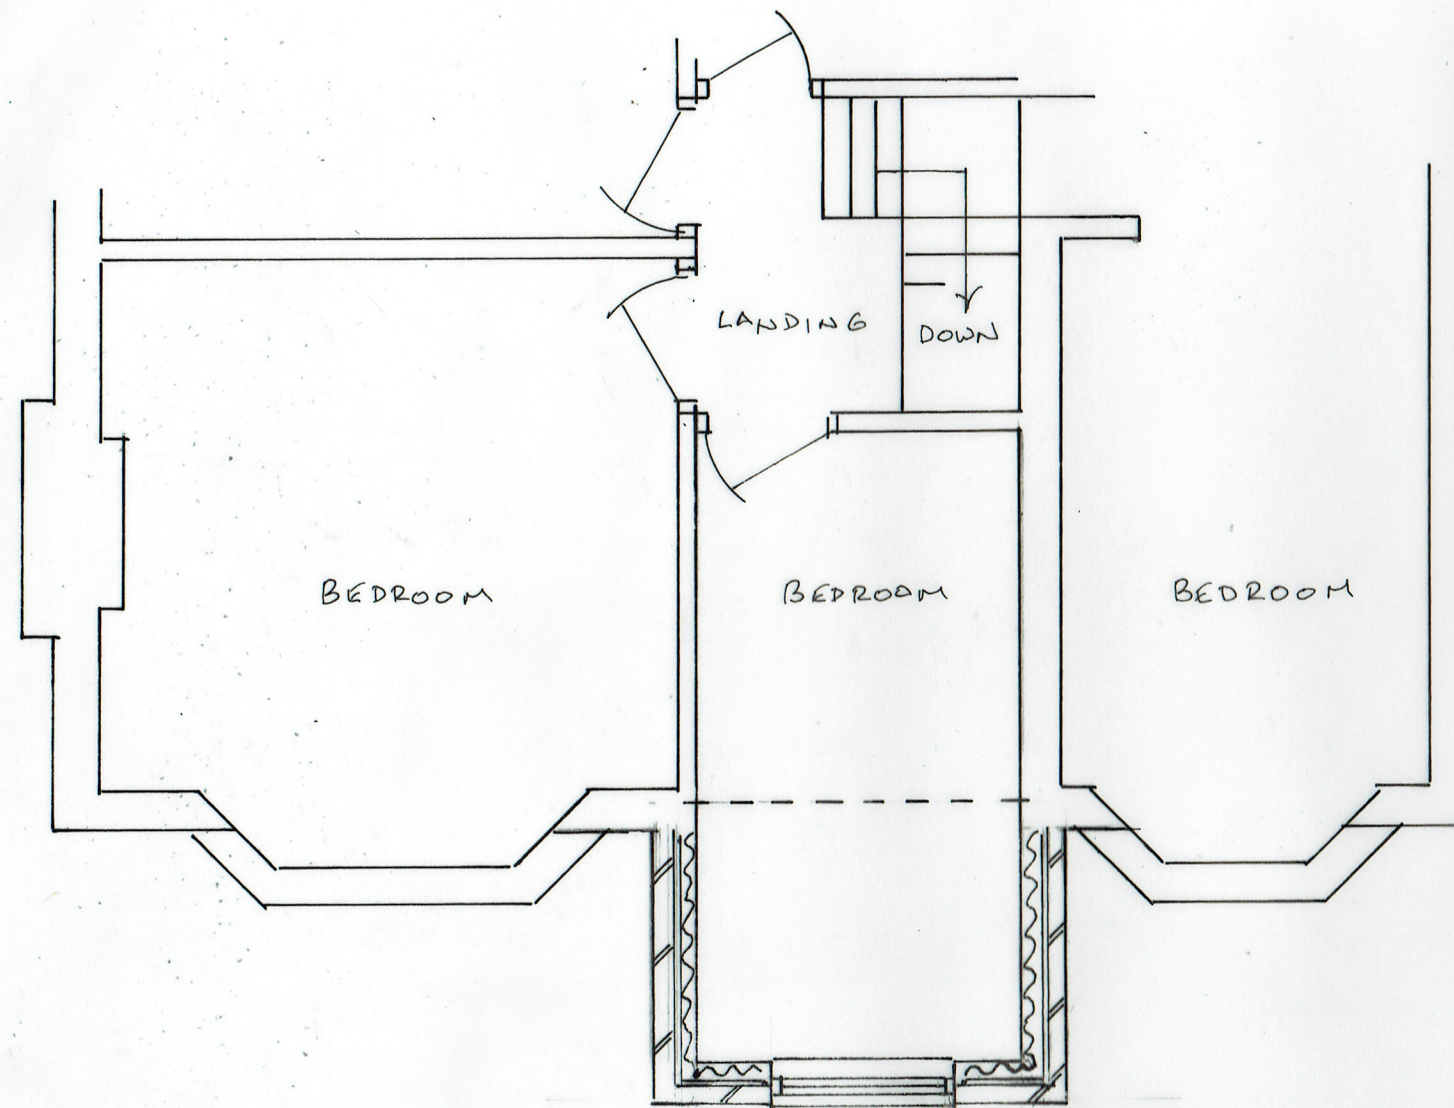


SIDE ELEVATIONS

9A PROPOSED FIRST FLOOR PLAN

27/12/2021 - SIZE REDUCED
09/11/2021

21/603/09A

TWO STOREY FRONT EXTENSION
126 PARKHILLS ROAD, BURY BL9 6AW

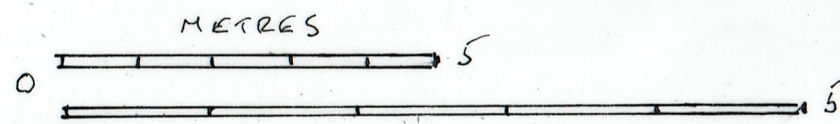

SCALE 1:50 & 1:100 R A3